




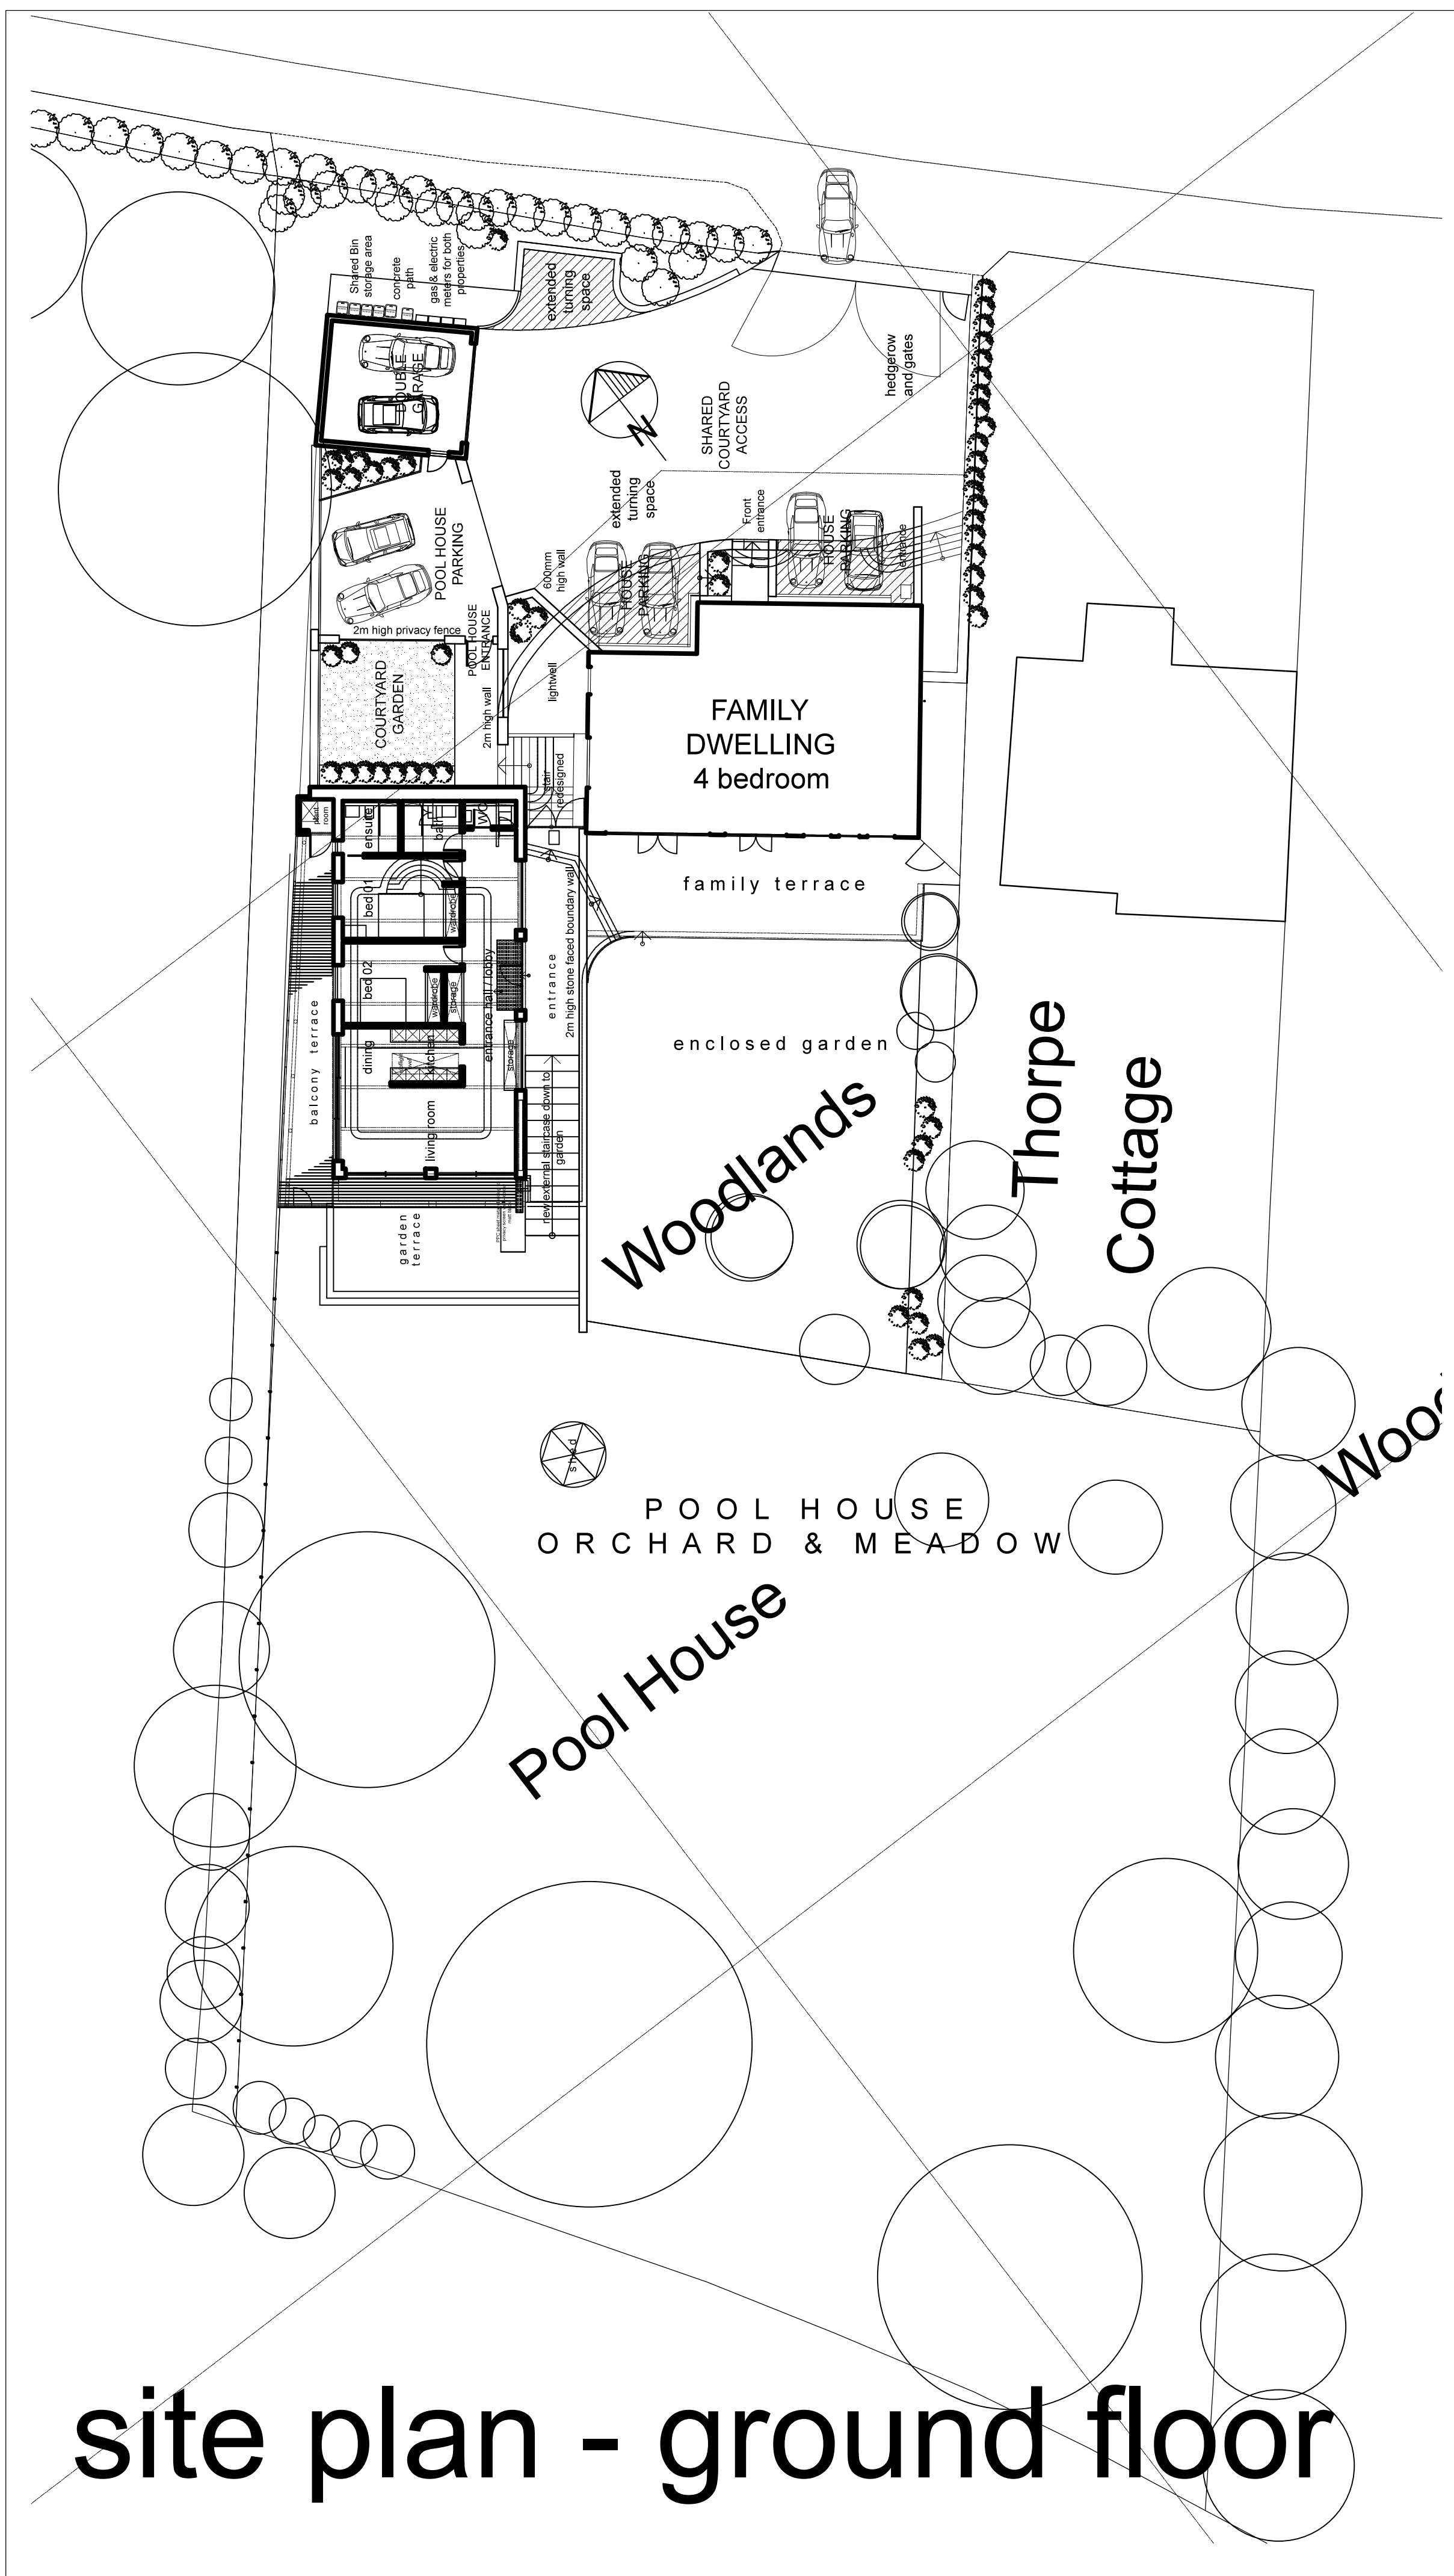


south east elevation

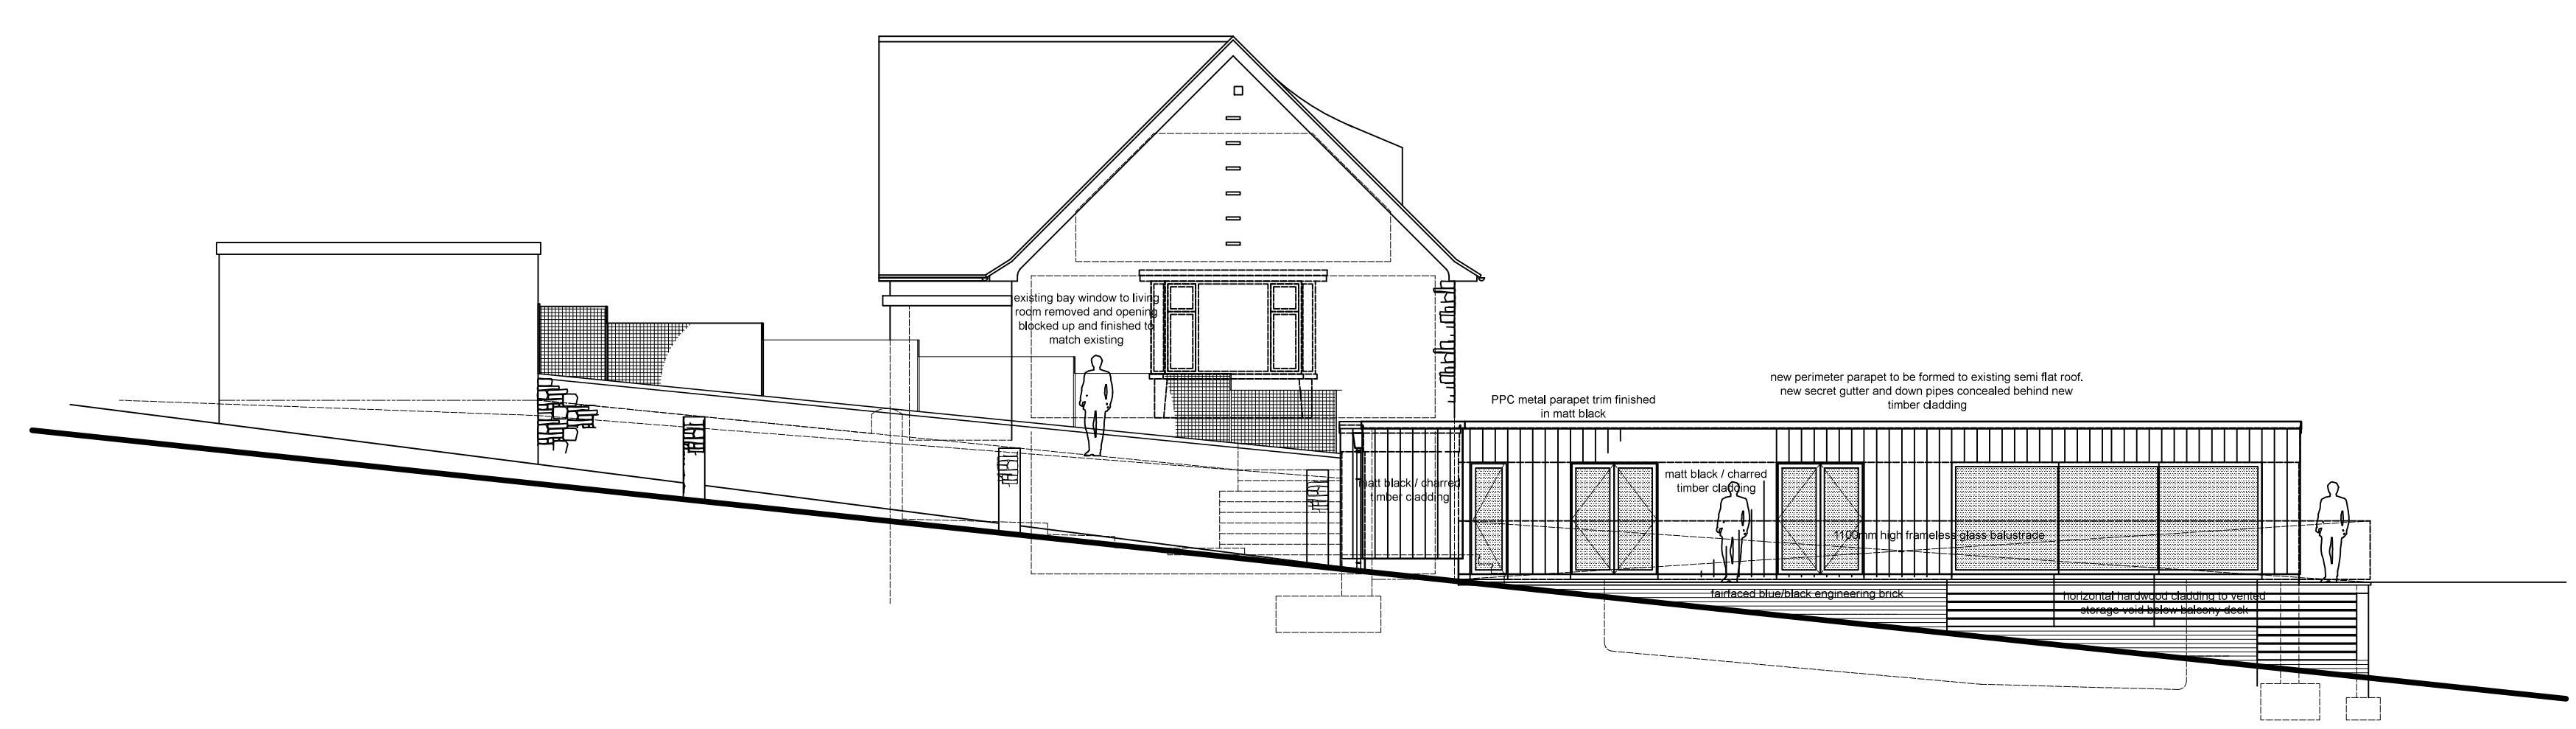

north west elevation

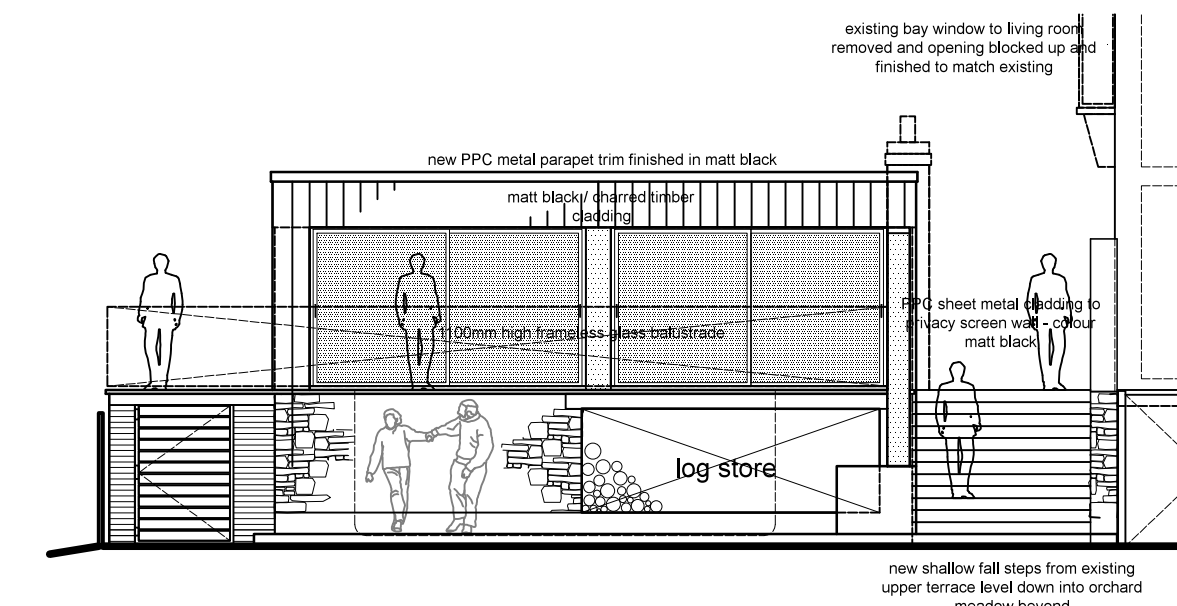

north east elevation

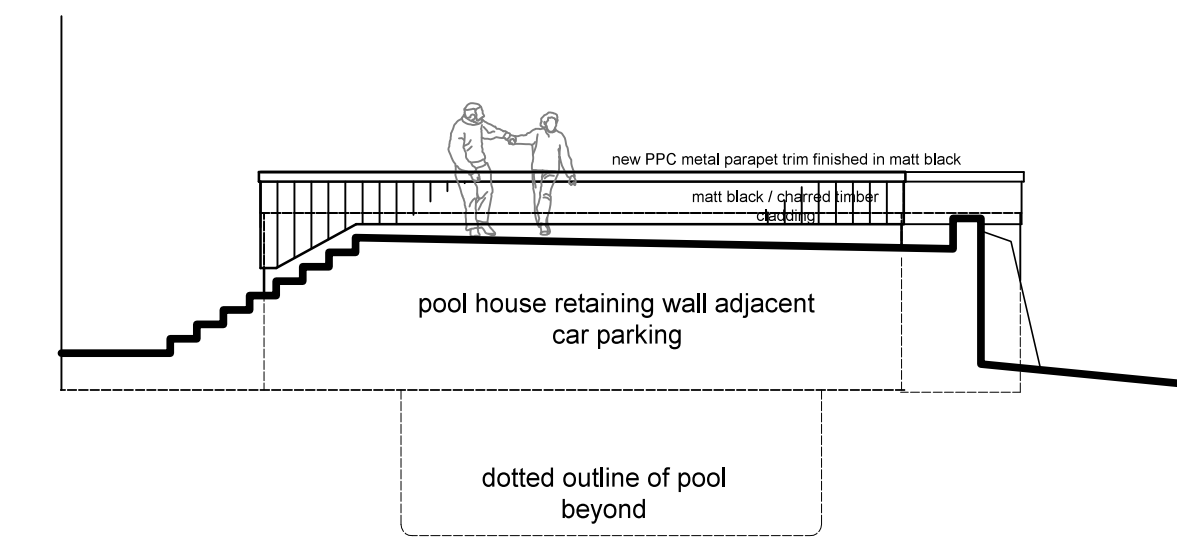

south west elevation

Copyright reserved to Logic CPS

Figured dimensions only are to be used. Contractor must verify all dimensions on site before commencing any work. Dimensions marked with an * are to be verified on site.

NOTES:

Rev B: 20260103 : Planning revisions - new boundary wall reduced in scale, privacy screen wall added to side elevation to prevent overlooking from balcony and external wall finishes revised with new timber cladding.

Rev A: 20250902 : Solar panels to flat roof

Rev 0: 20210228 : Planning Issue

m (1:100) 0 0.5 1 2 3 4 5

LOGIC
CONSTRUCTION . PROJECT . SERVICES
Tel: 0117 923 9005 Fax: 0117 974 5603

WOODLANDS.
Bradgate Hill,
Groby,
Leicester,
LE6 0FA

SITE PLAN (G FLOOR)
ELEVATIONS & SECTION
CONTEXT AS PROPOSED

Drawn	PWC	04/07/24	Rev	A1	1-100
Check	PWC	04/07/24			

24566- 23 REV B