


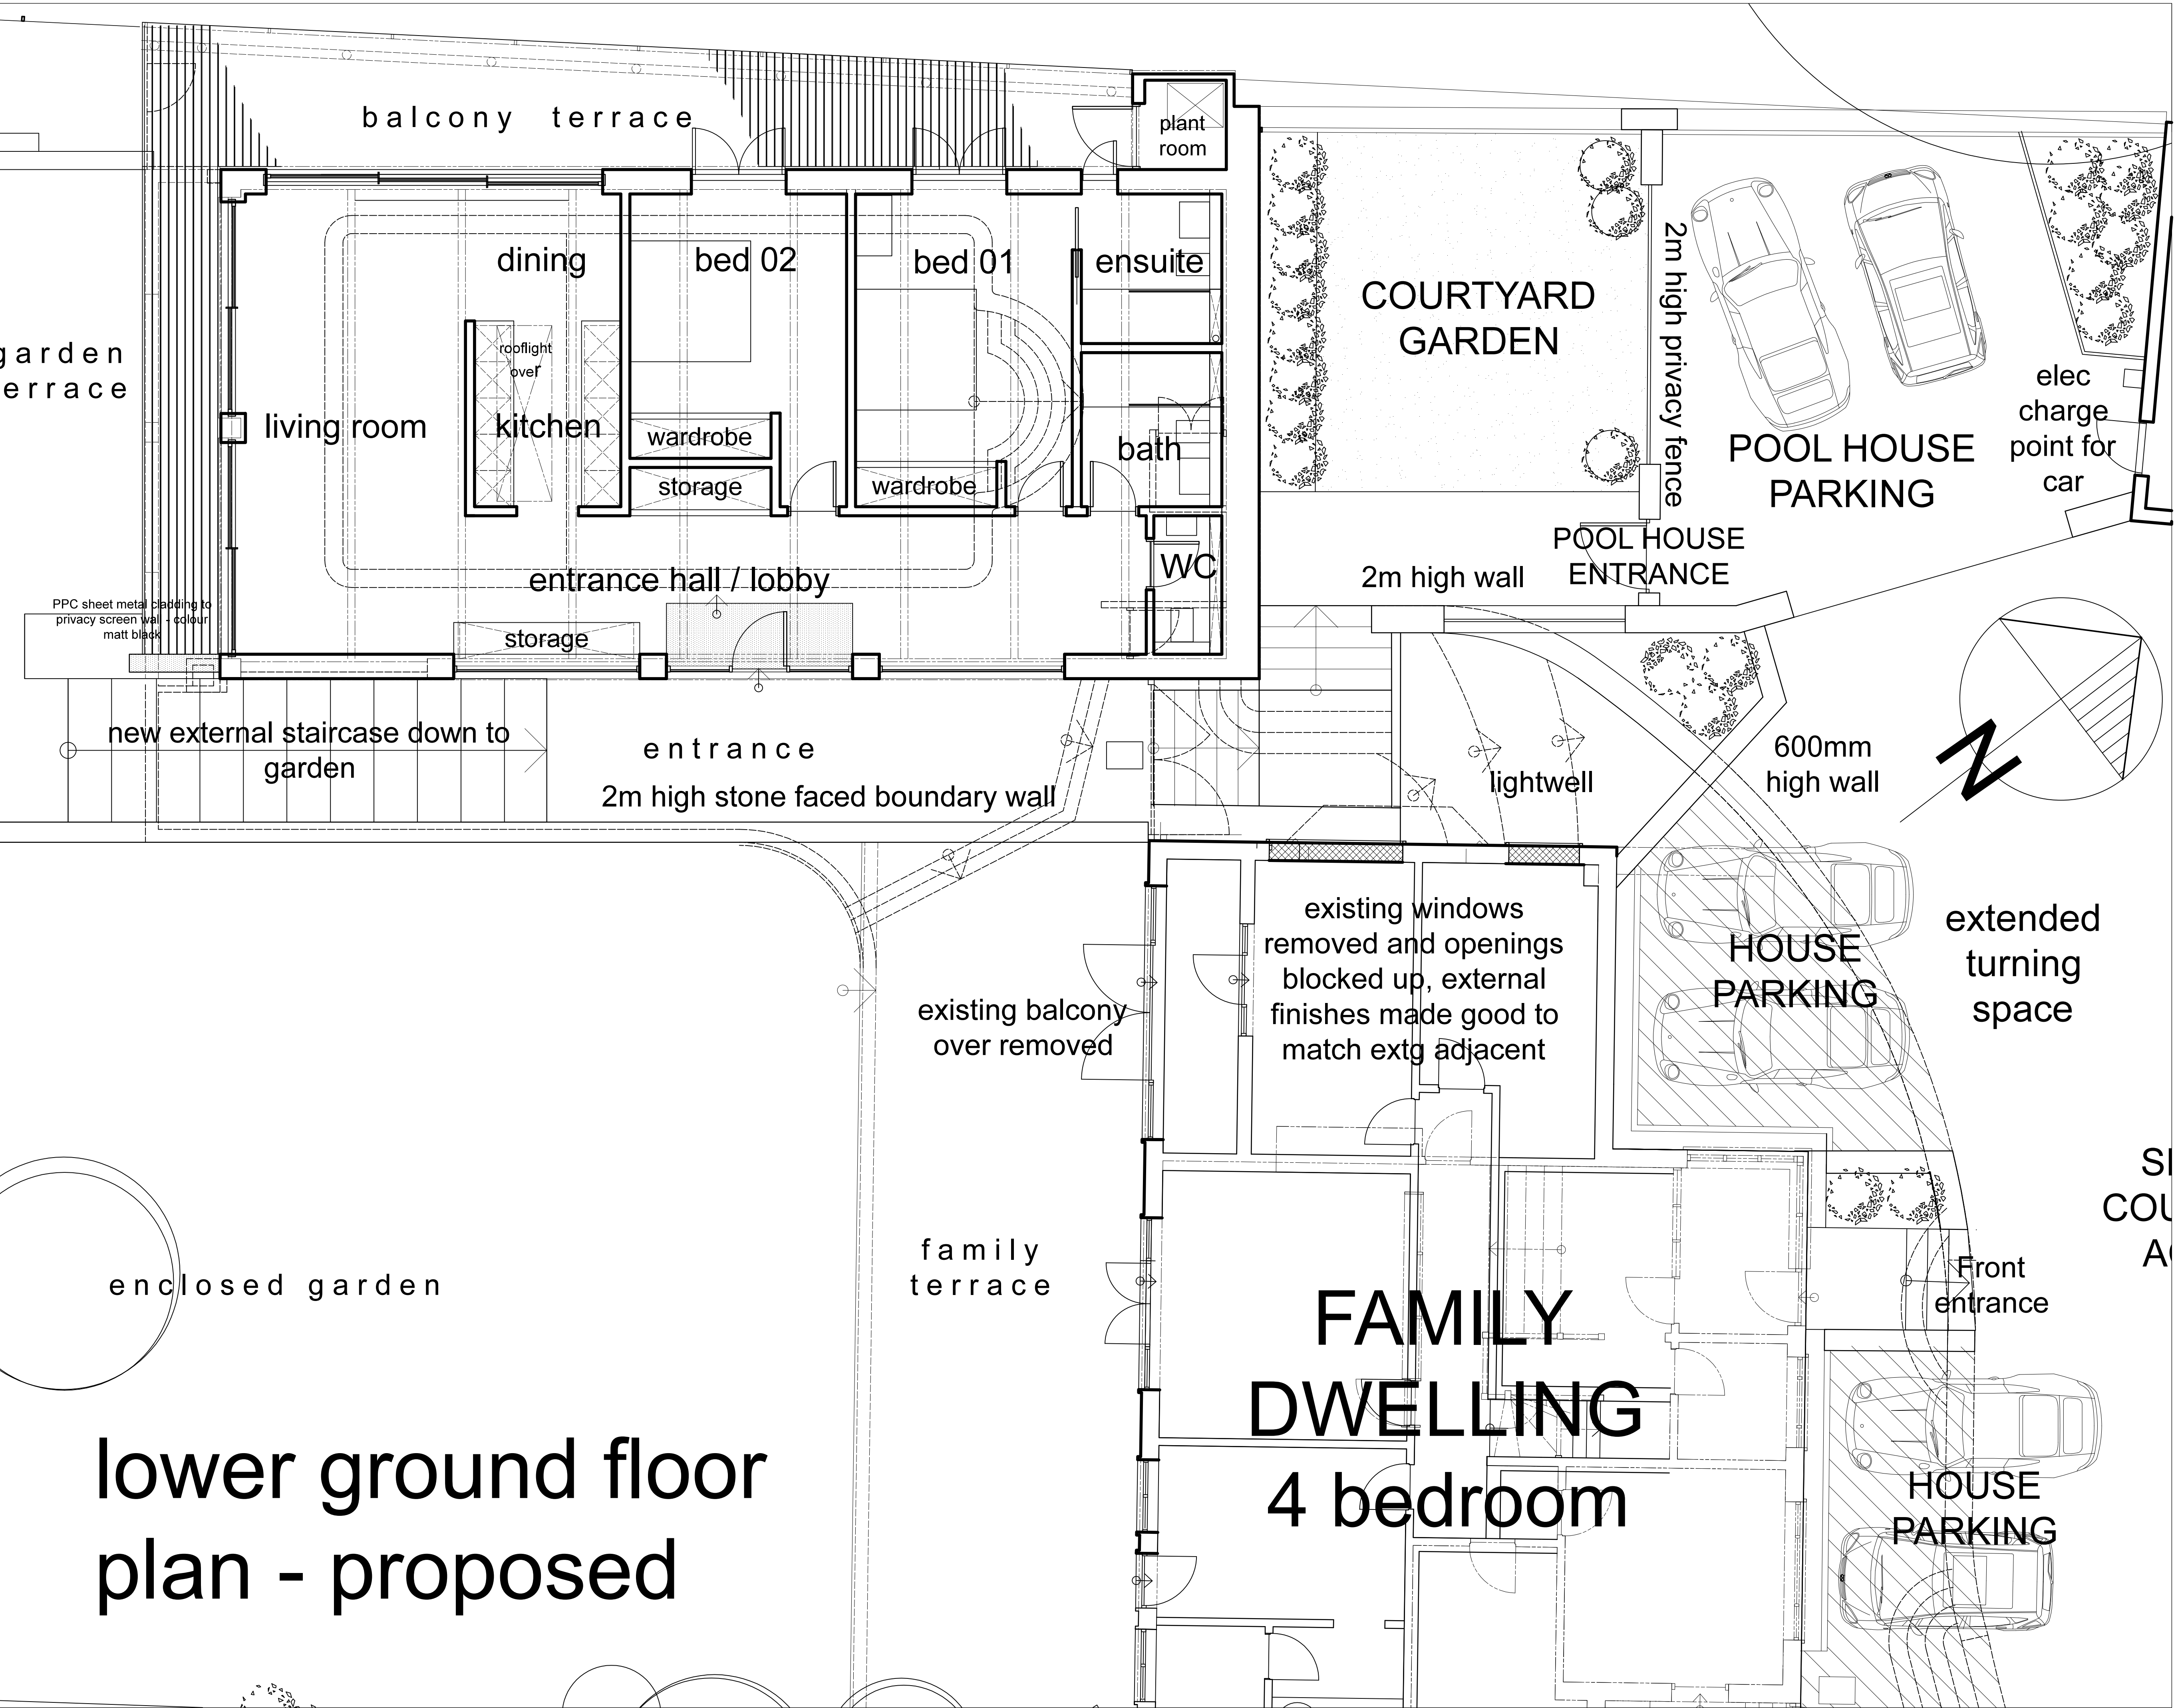

Copyright reserved to Logic CPS

Figured dimensions only are to be used. Contractor must verify all dimensions on site before commencing any work. Dimensions marked with an * are to be verified on site.

NOTES:

Rev B: 20260103 : Planning revisions - new boundary wall reduced in scale, privacy screen wall added to side elevation to prevent overlooking from balcony and external wall finishes revised with new timber cladding.

Rev A: 20250902 : Solar panels to flat roof

Rev 0: 20240704 : PRELIM ISSUE

0 1 2 3
m (1:50)

LOGIC

CONSTRUCTION . PROJECT . SERVICES

Tel: 0117 923 9005 Email: info@logiccps.co.uk

WOODLANDS.
Bradgate Hill,
Groby,
Leicester,
LE6 0FA

POOL HOUSE -
LOWER GROUND PART
PROPOSED PLANS

PWC	04/07/24	A1	1-50
PWC	04/07/24		

24566- 25 REV B