


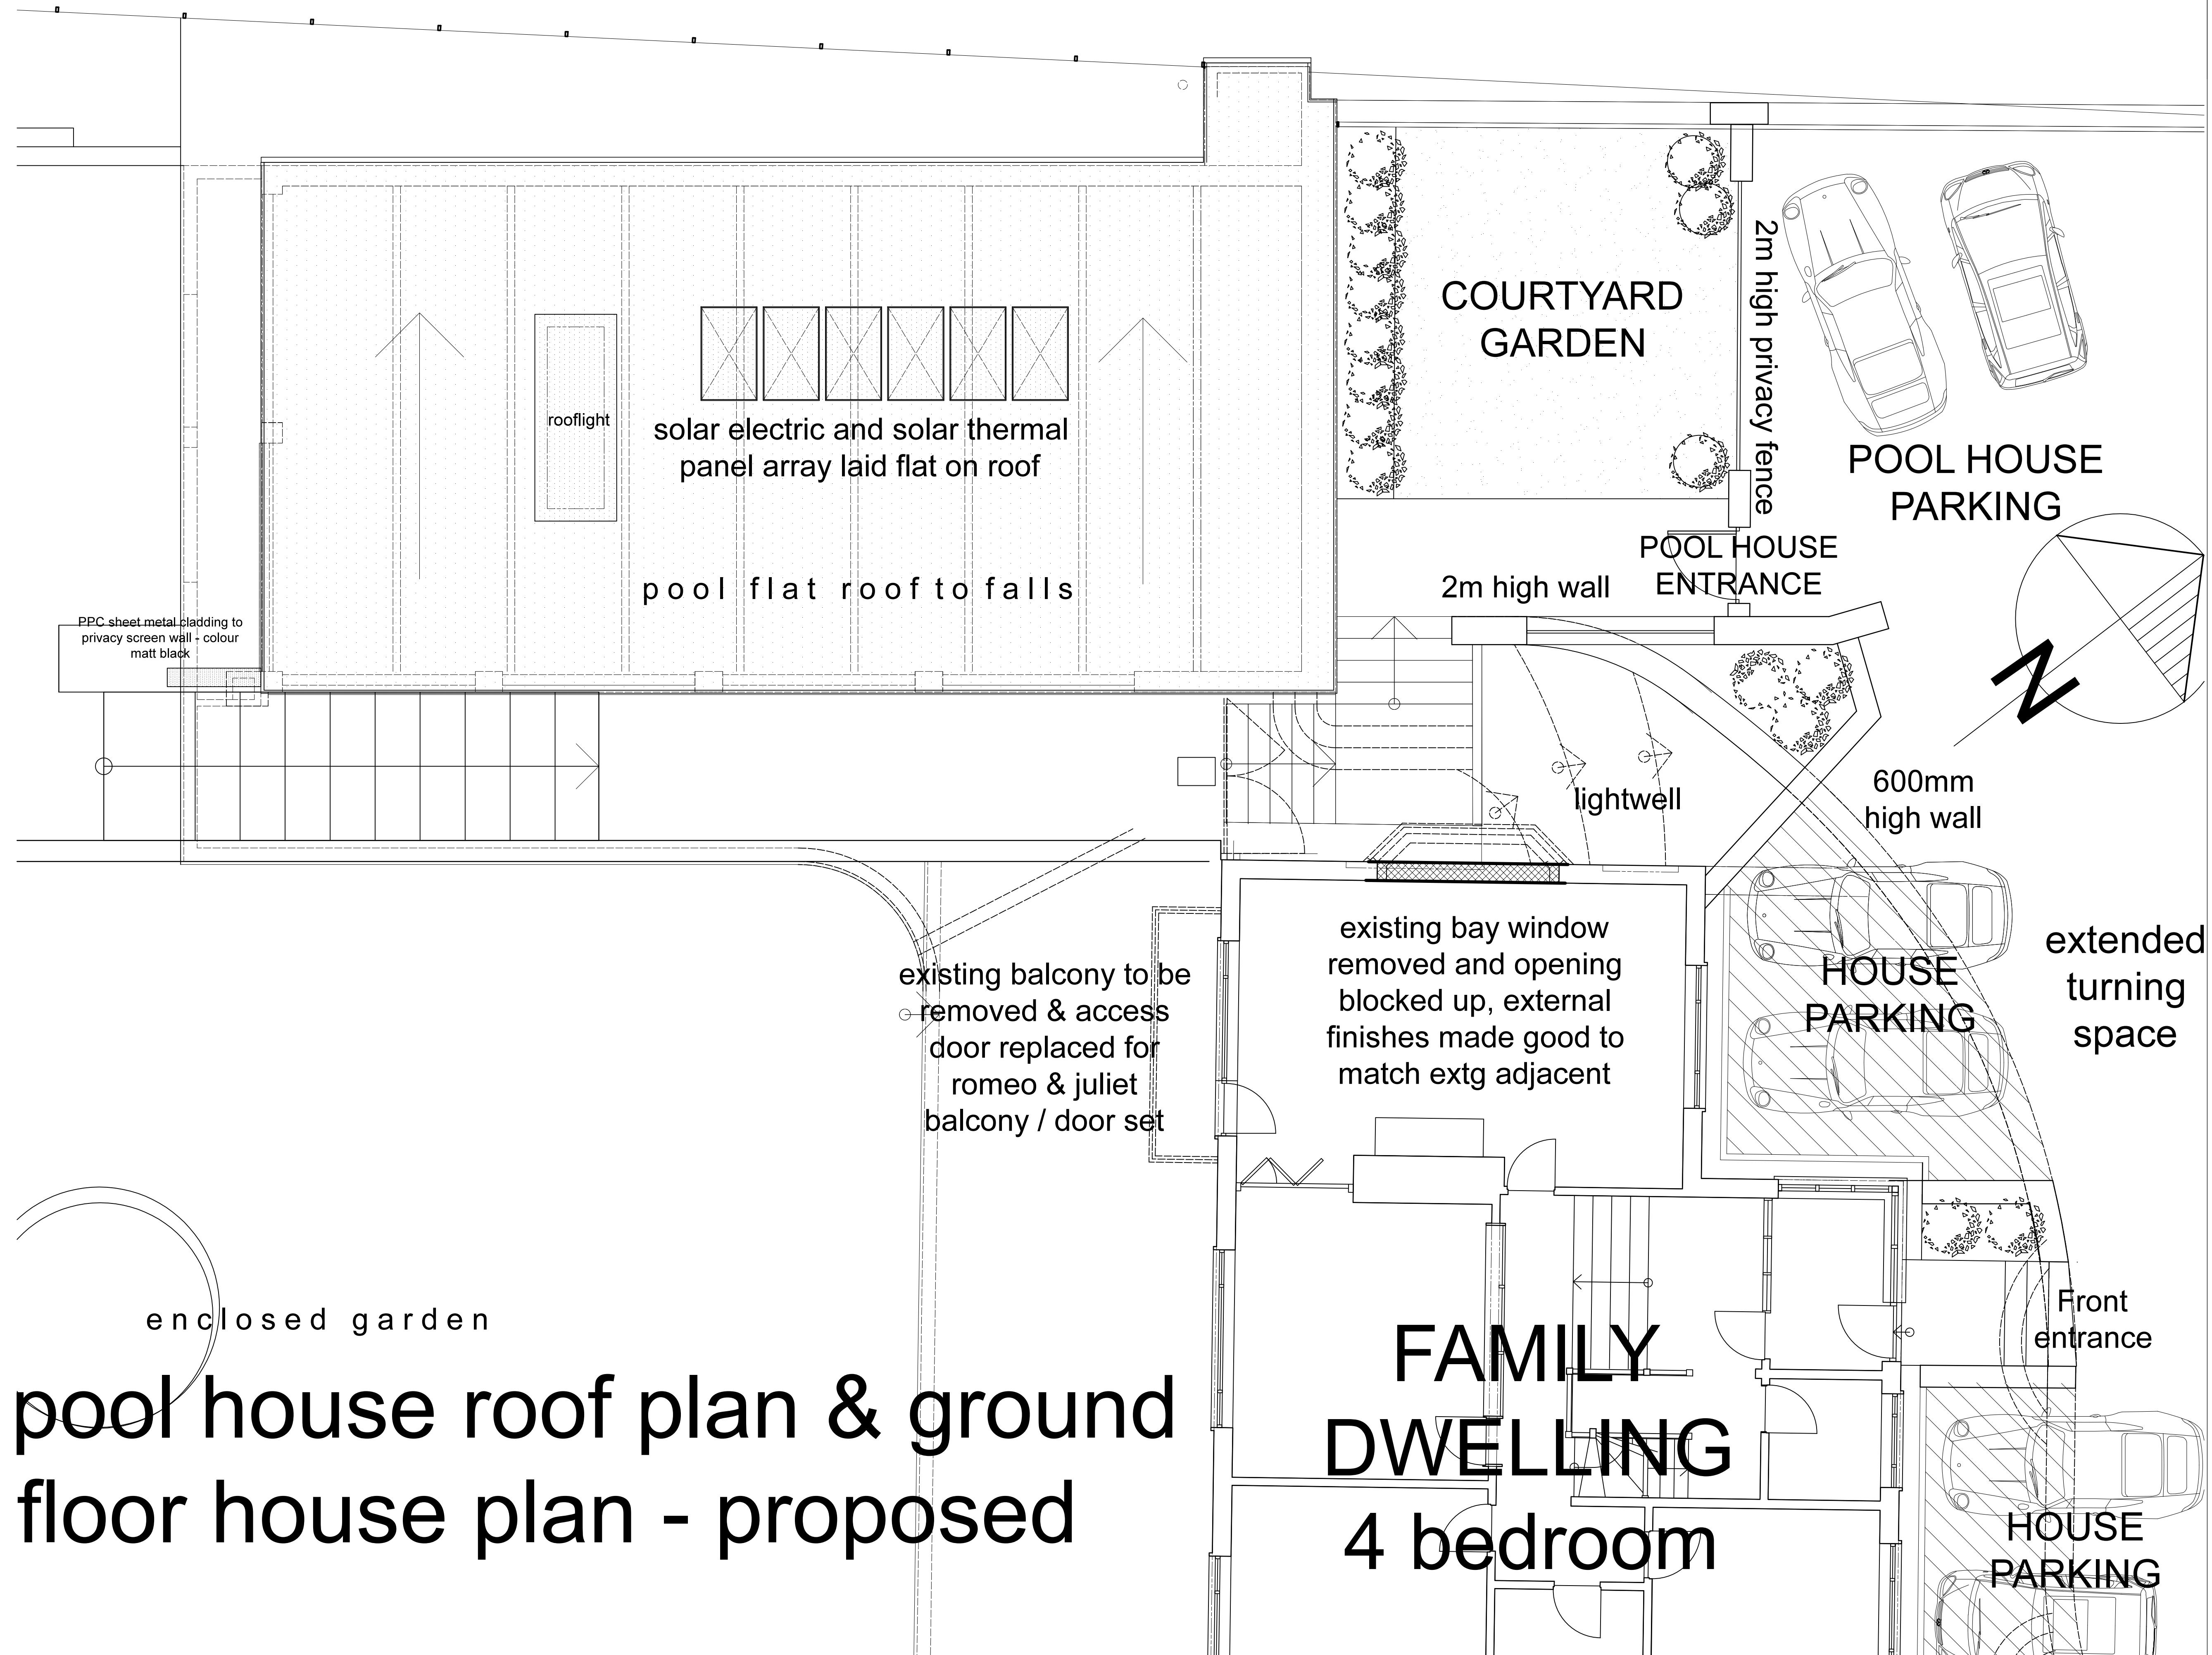

Copyright reserved to Logic CPS

Figured dimensions only are to be used. Contractor must verify all dimensions on site before commencing any work. Dimensions marked with an \* are to be verified on site.

NOTES:

**Rev B: 20260103** : Planning revisions - new boundary wall reduced in scale, privacy screen wall added to side elevation to prevent overlooking from balcony and external wall finishes revised with new timber cladding.

**Rev A: 20250902** : Solar panels to flat roof

**Rev 0: 20240704** : PRELIM ISSUE



**LOGIC**

CONSTRUCTION . PROJECT . SERVICES

Tel: 0117 923 9005 Email: info@logiccps.co.uk

WOODLANDS.  
Bradgate Hill,  
Groby,  
Leicester,  
LE6 0FA

POOL HOUSE - ROOF PLAN &  
HOUSE GROUND FLOOR  
PLANS - PROPOSED

|        |          |       |      |
|--------|----------|-------|------|
| by PWC | 04/07/24 | of A1 | 1-50 |
| by PWC | 04/07/24 |       |      |

**24566- 26** REV B