



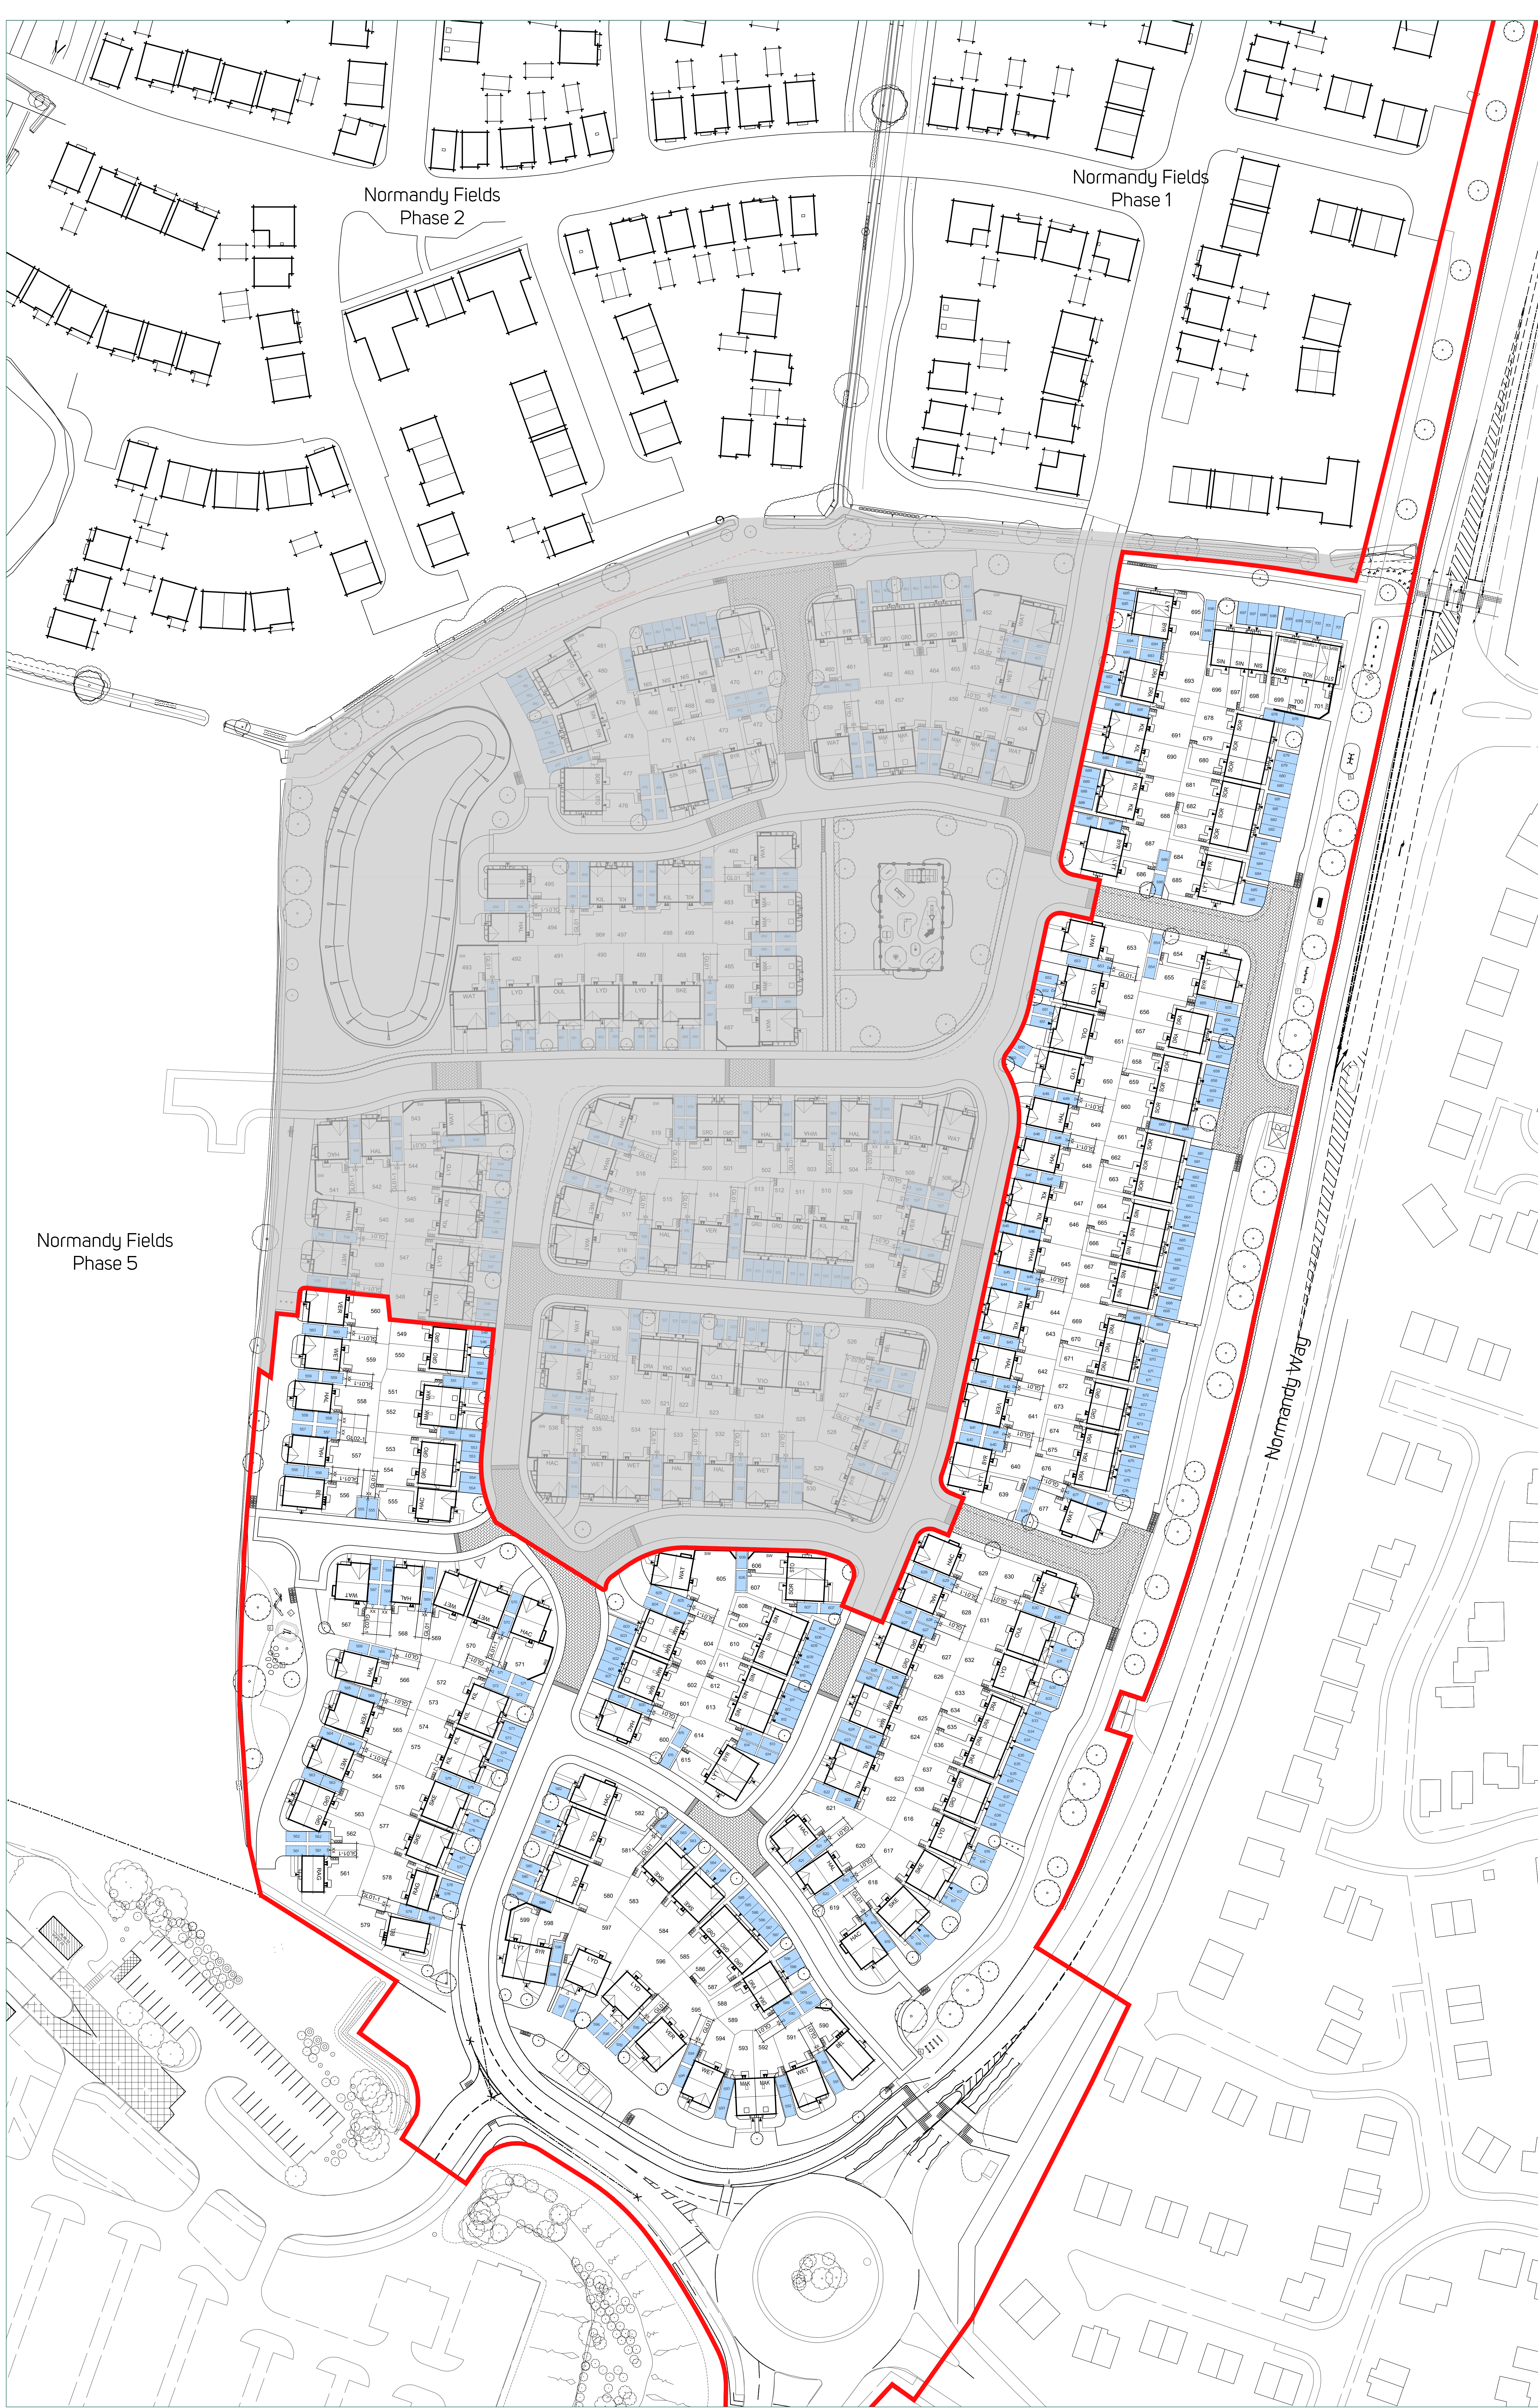

PARKING PROVISION

Private parking spaces provided indicated thus: 
Total On-Site plot allocated parking = 306 spaces

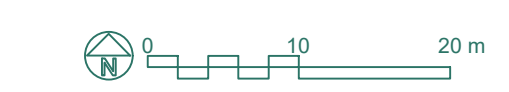

Project
Hinckley West - Normandy Fields
(South)
Drawing No:
Car Parking Schedule

Project Code: n1787
Drawing No: F-402
Rev: G
Drawing Scale: 1:500 @ A0