


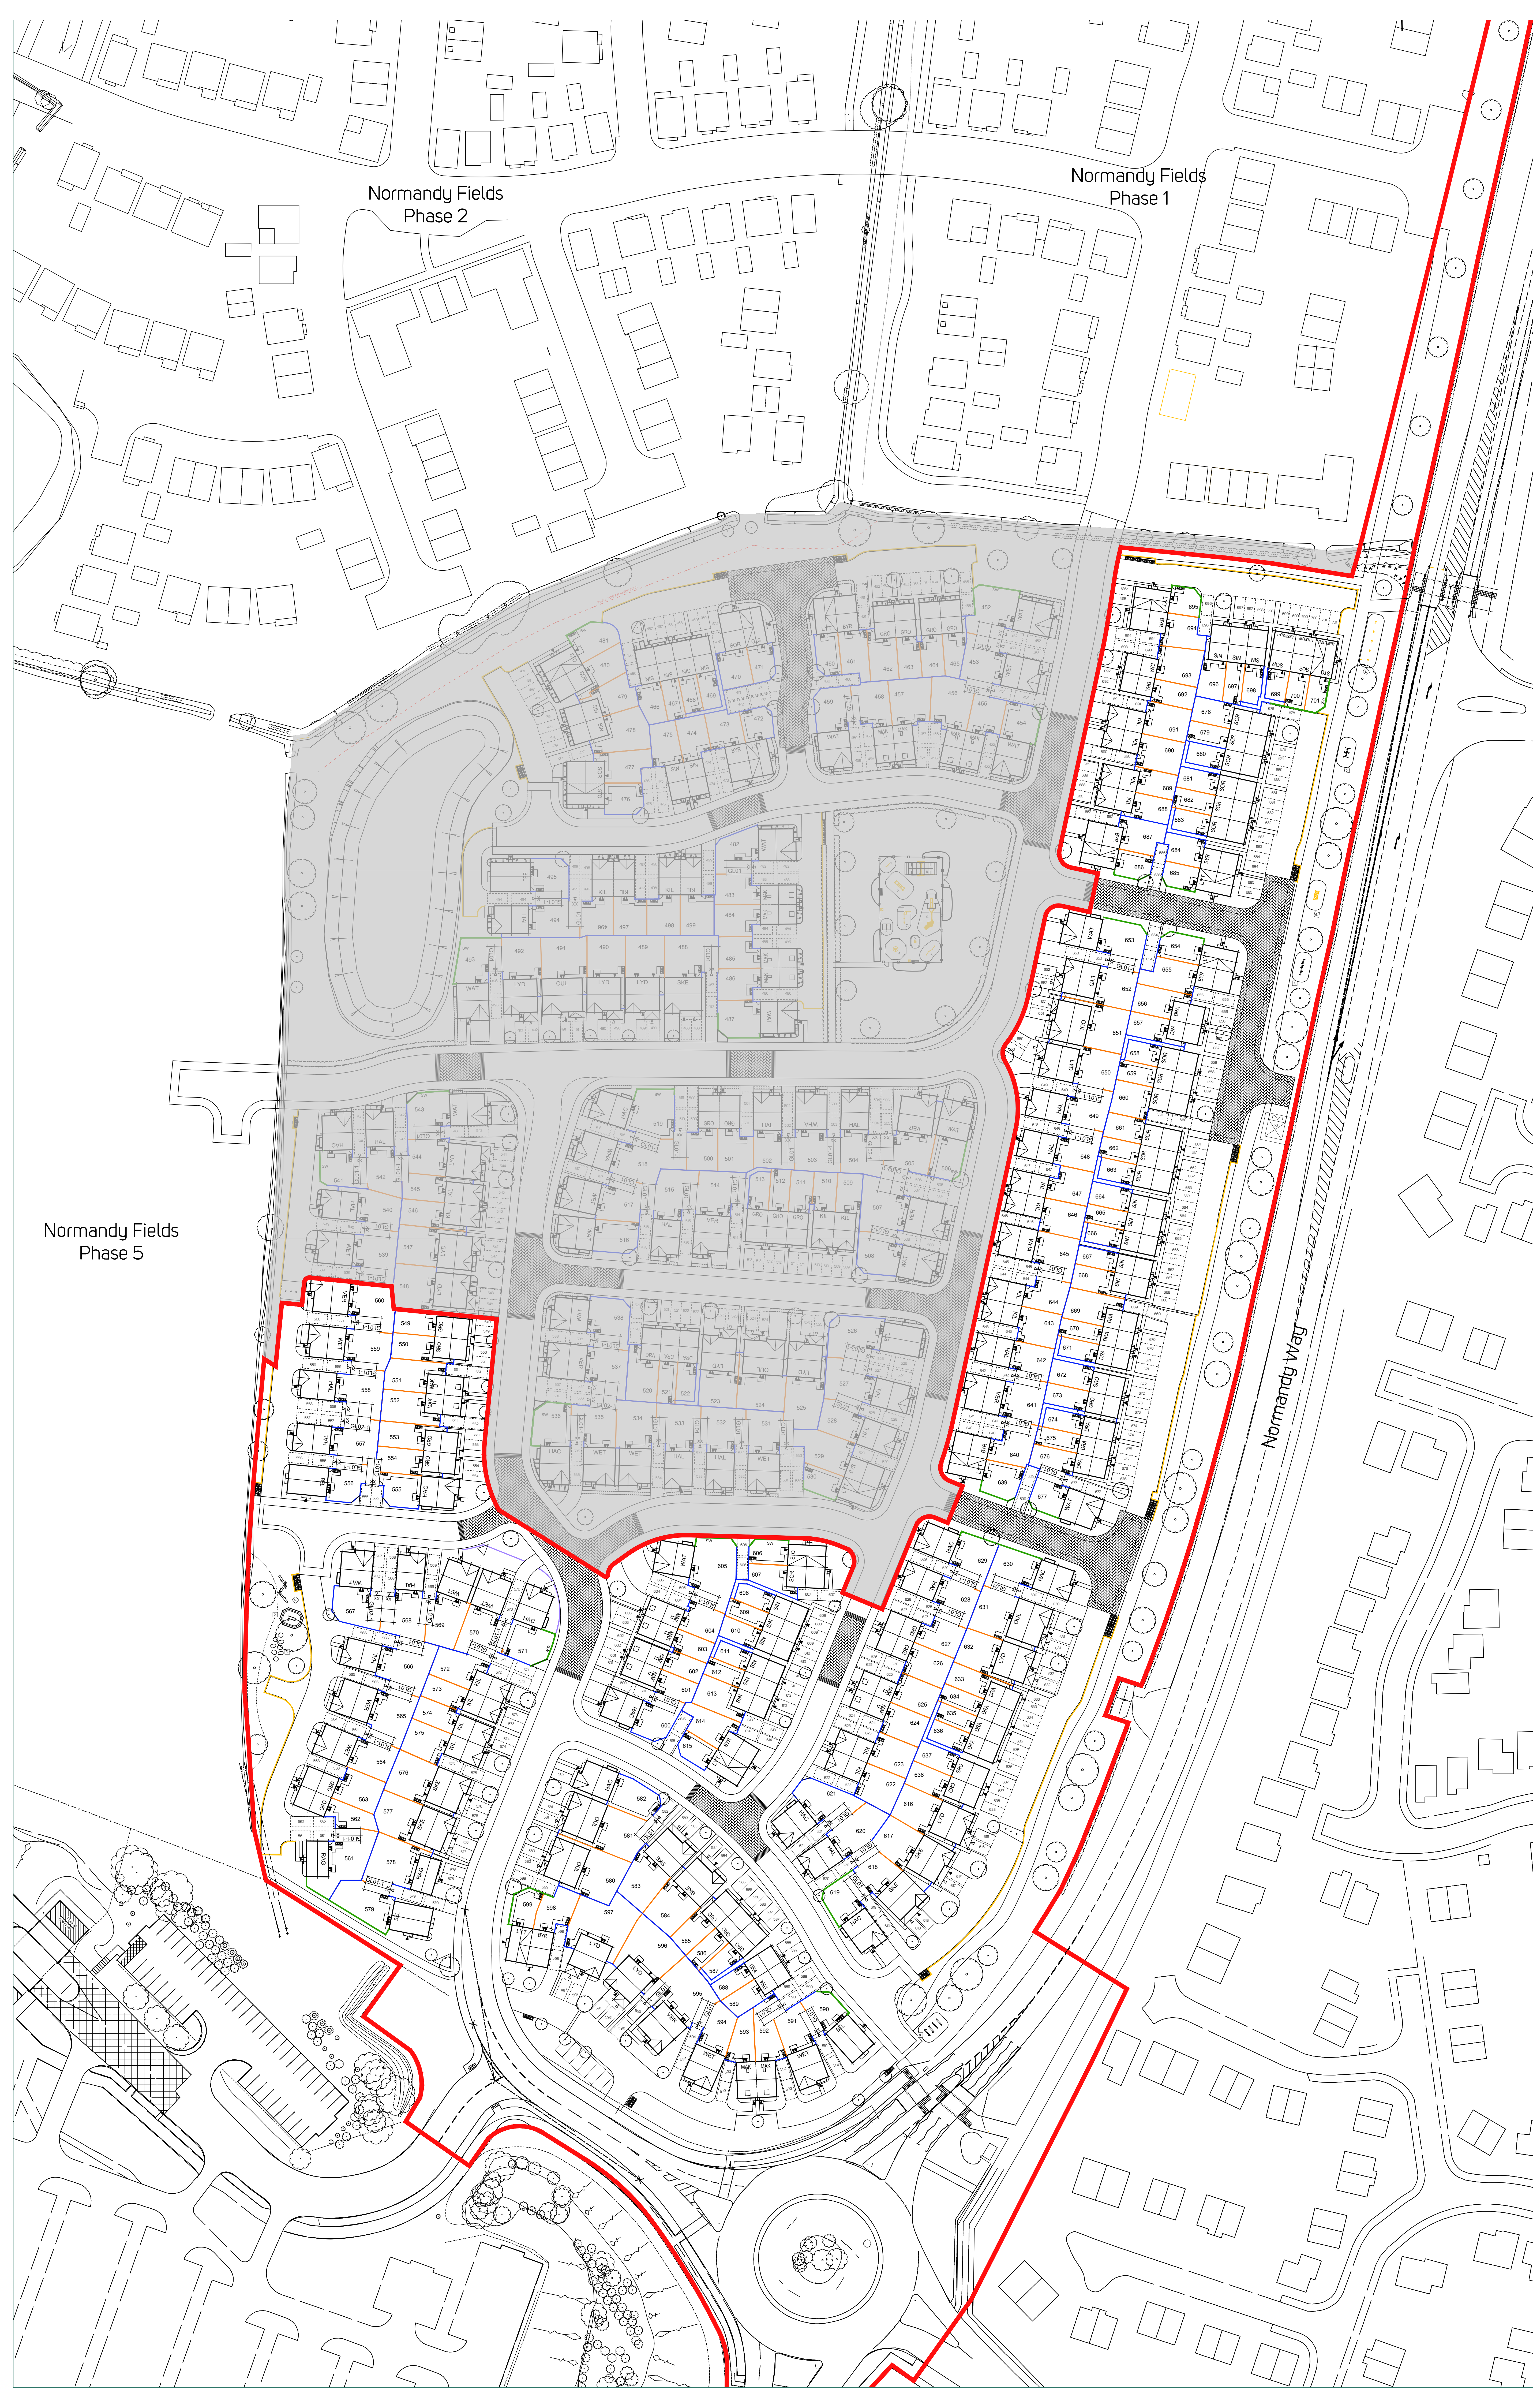

- Key
- 1.8m Brick Screen Wall
 - 1.8m Timber Close Board Screen Fence
 - 1.8m High Panel Fence
 - 0.45m Timber Knee Rail
 - 1.2m Metal Railings
- Area under separate application

Normandy Fields
Phase 5

Normandy Fields
Phase 2

Normandy Fields
Phase 1

Normandy Way