




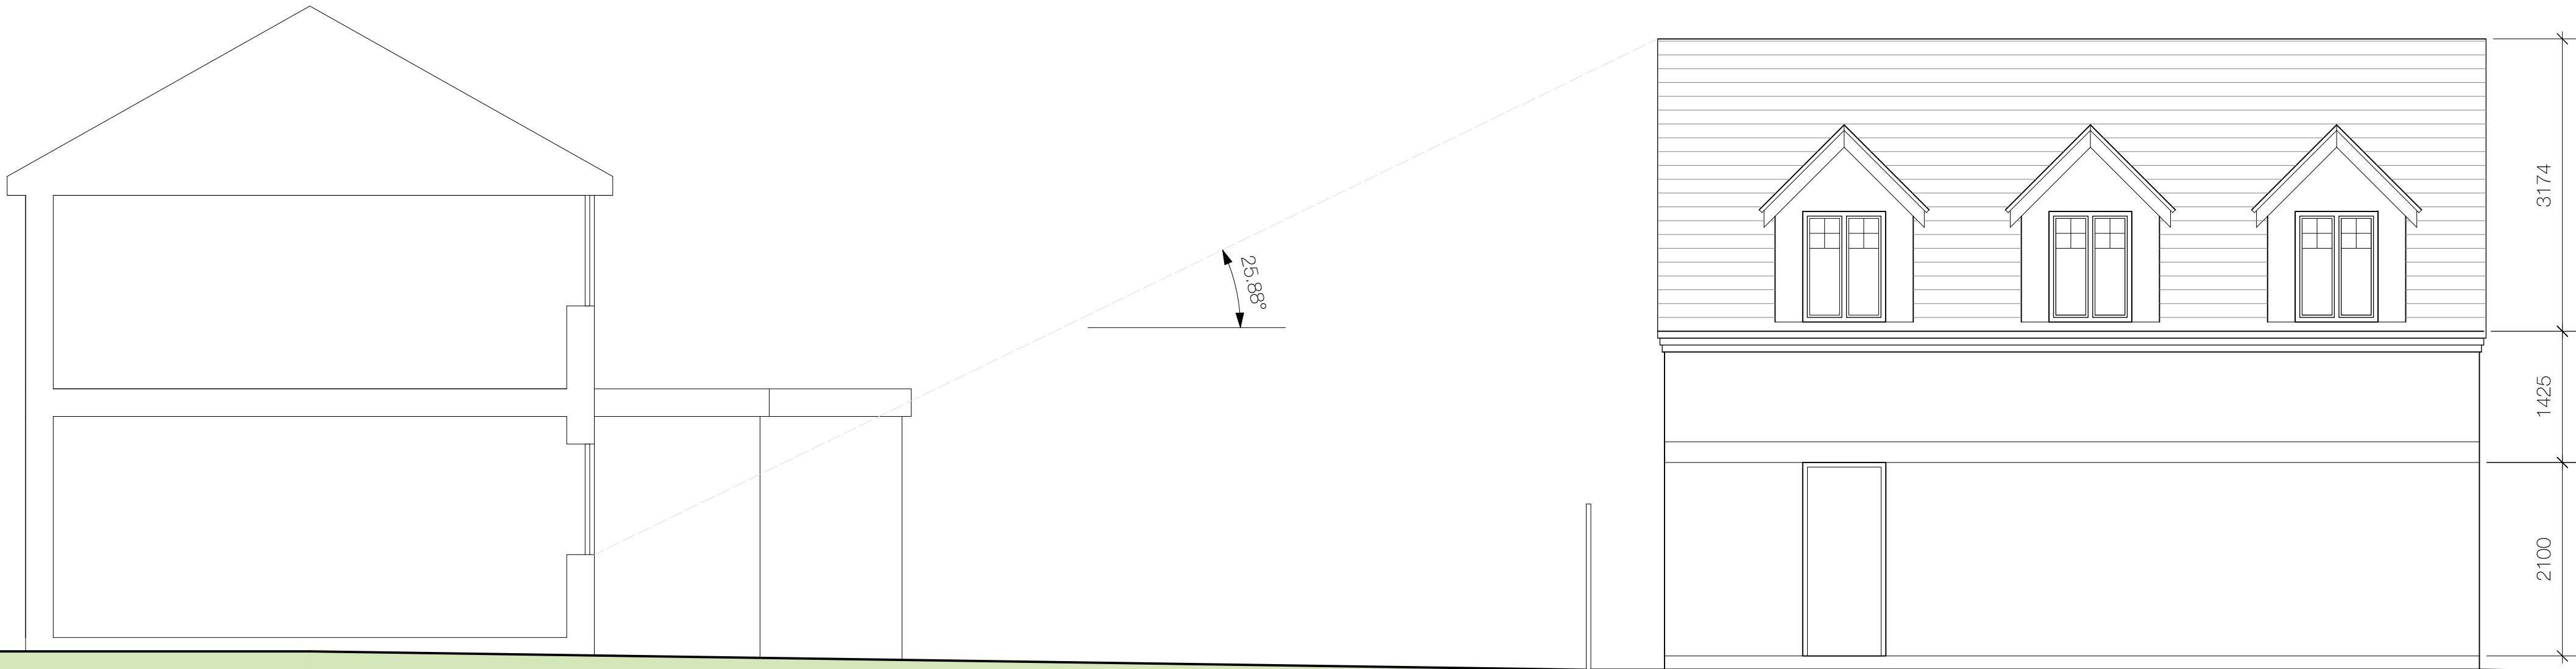


South Elevation

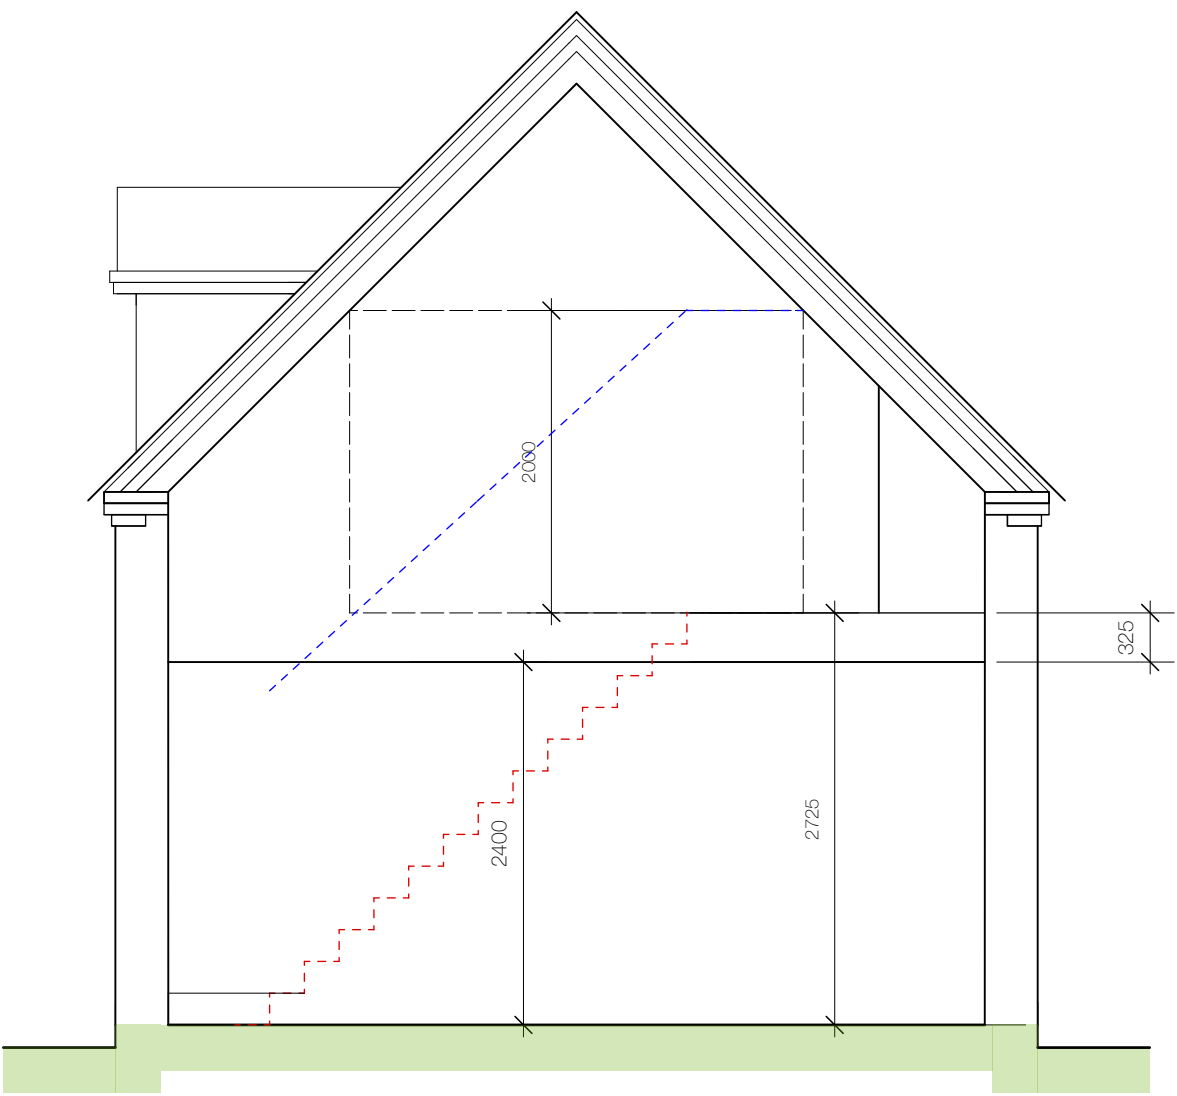


Section

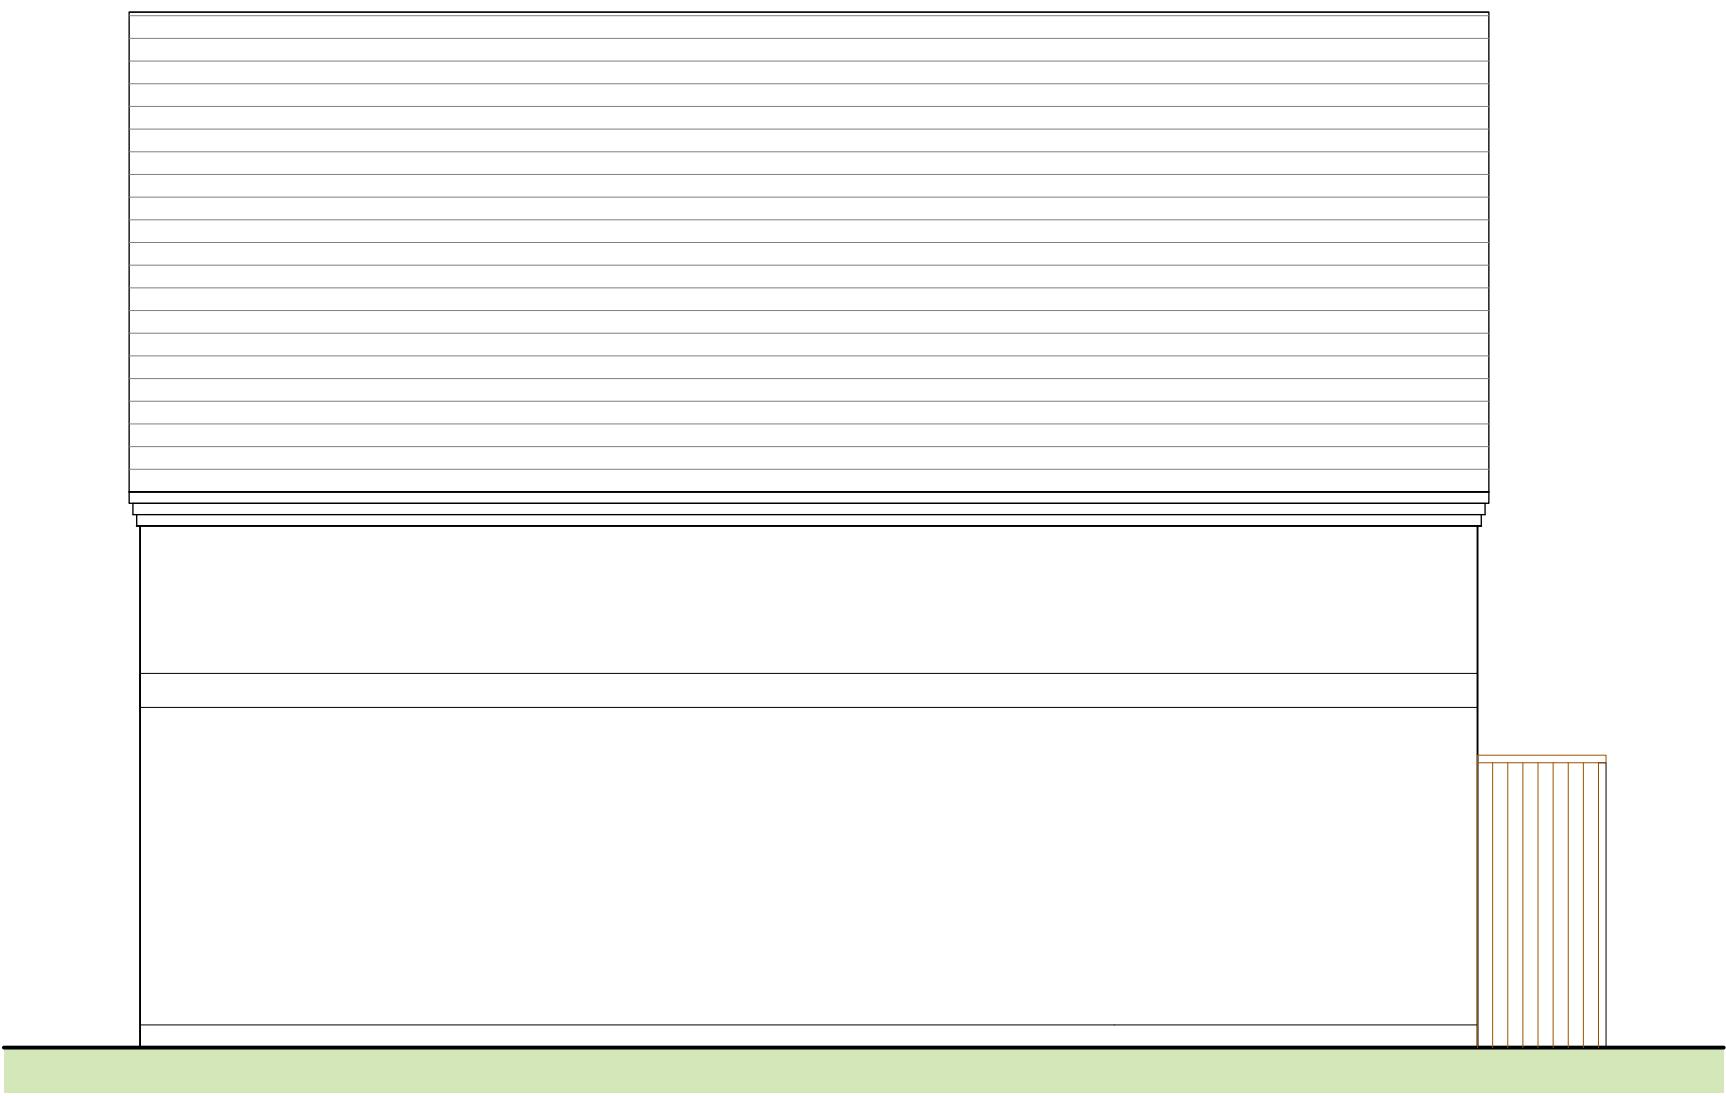

South Elevation

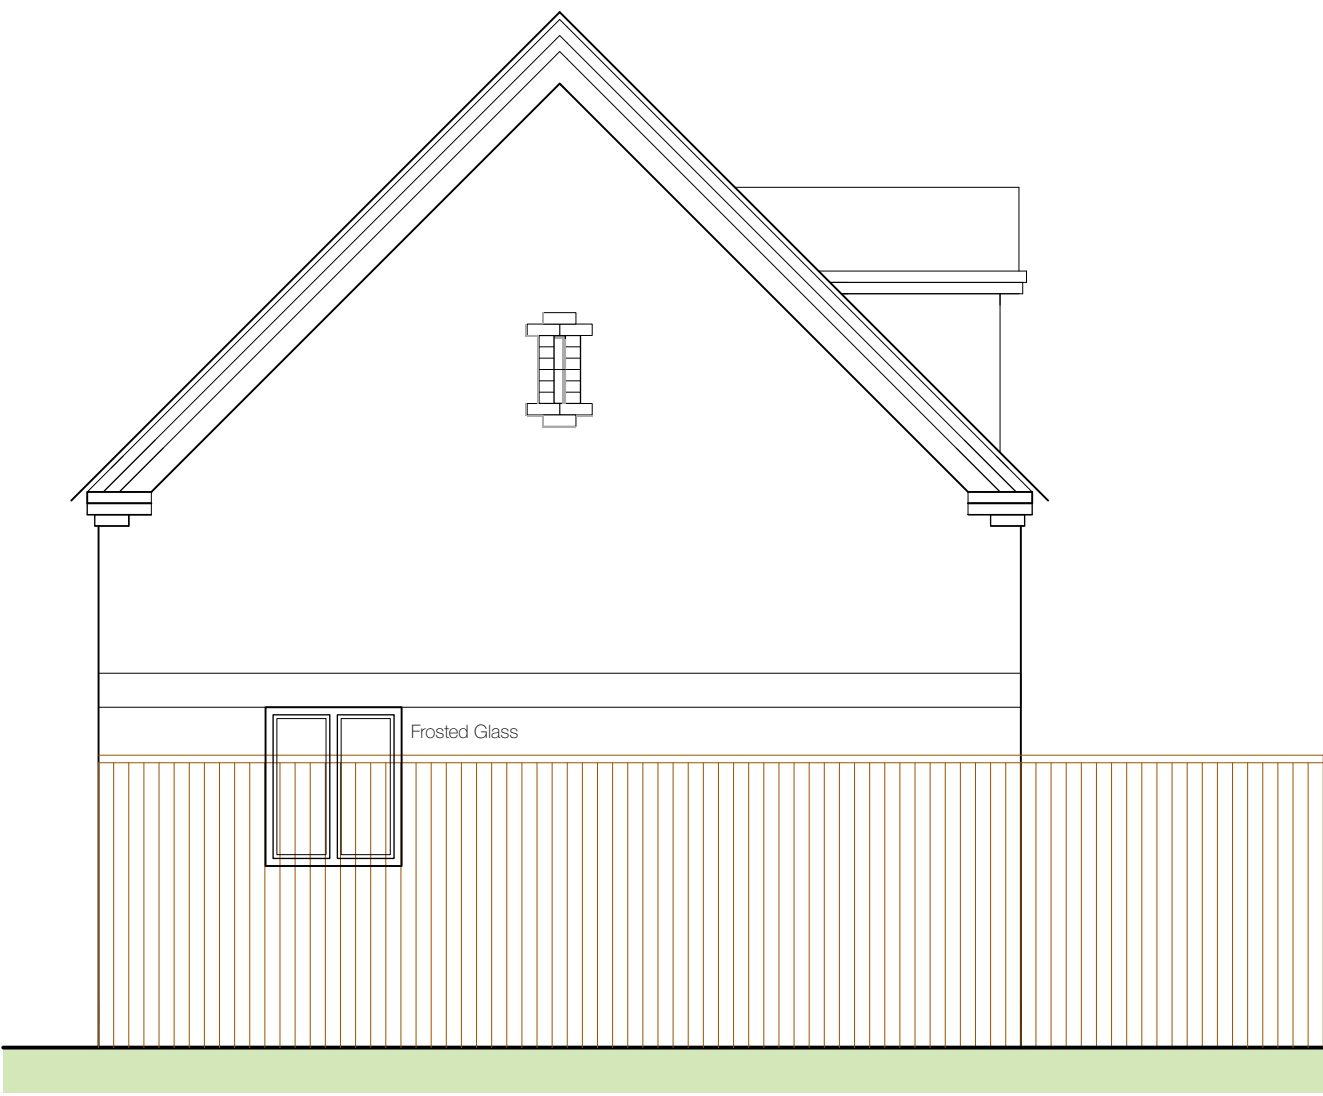

East Elevation

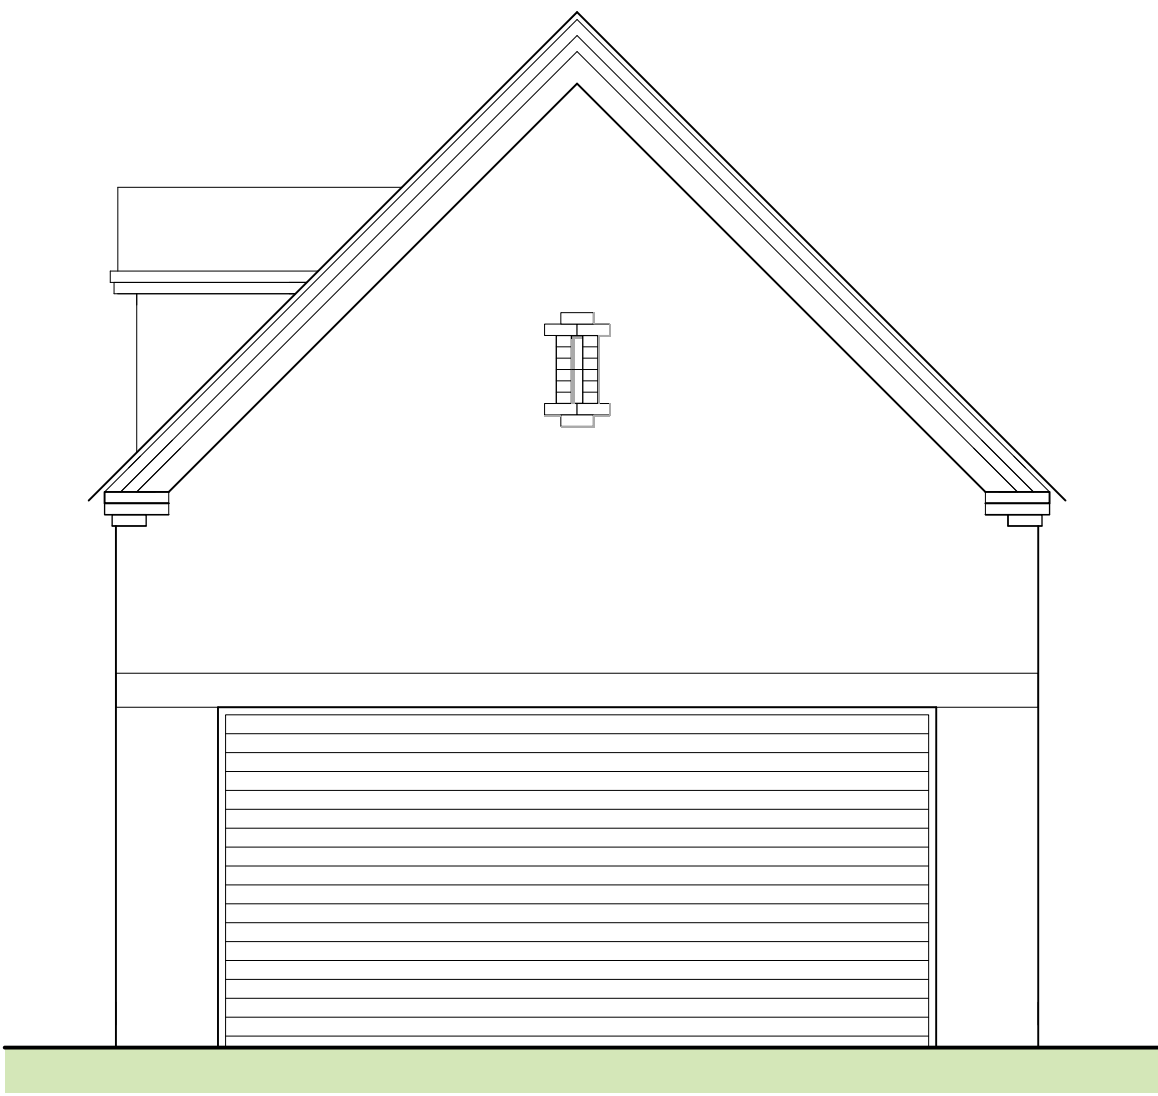

West Elevation