
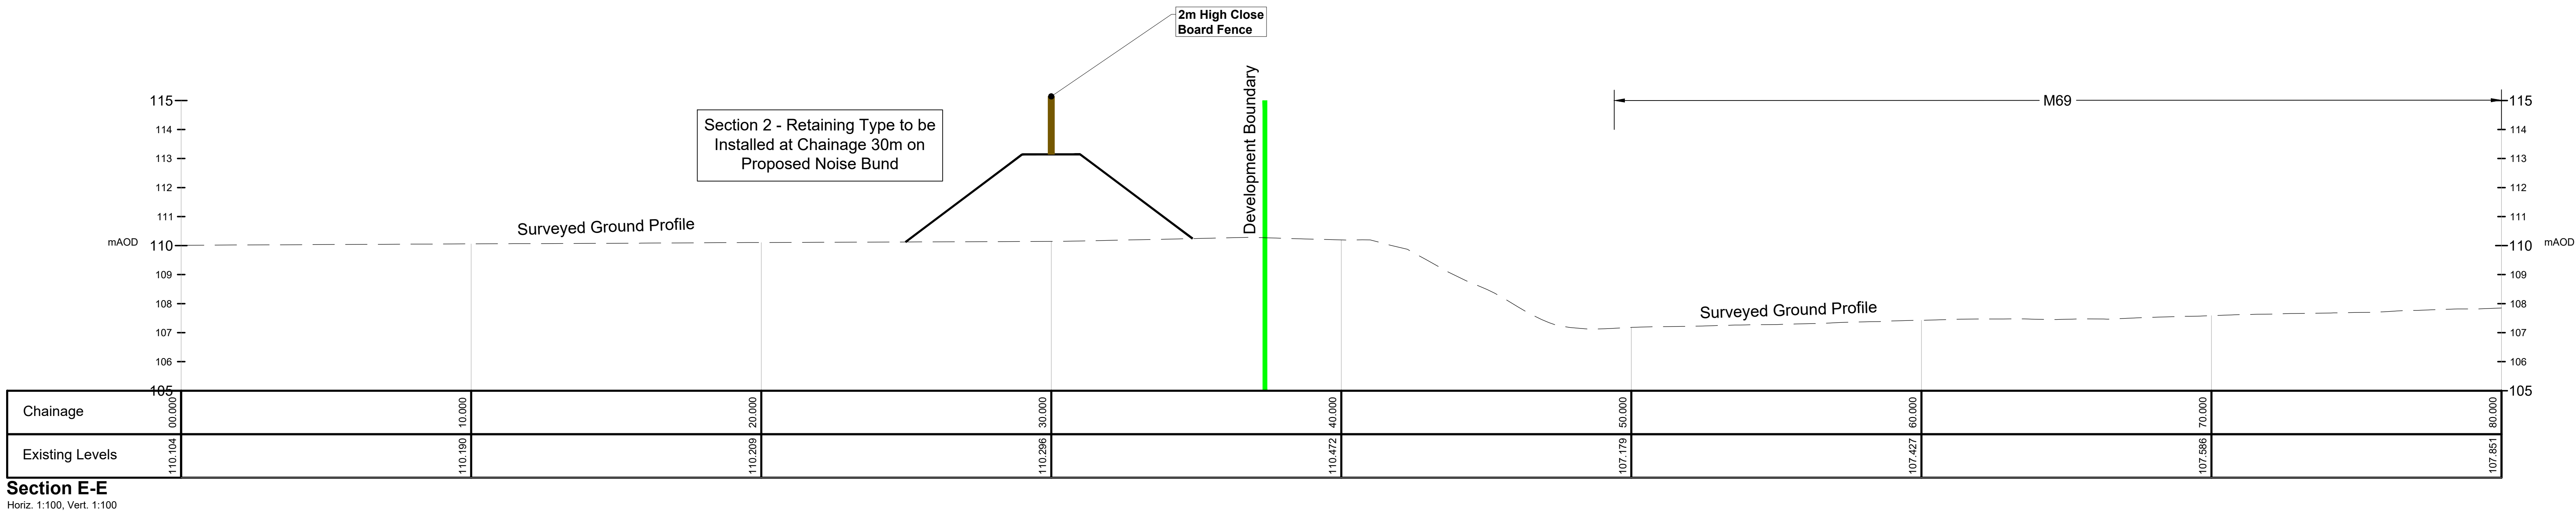
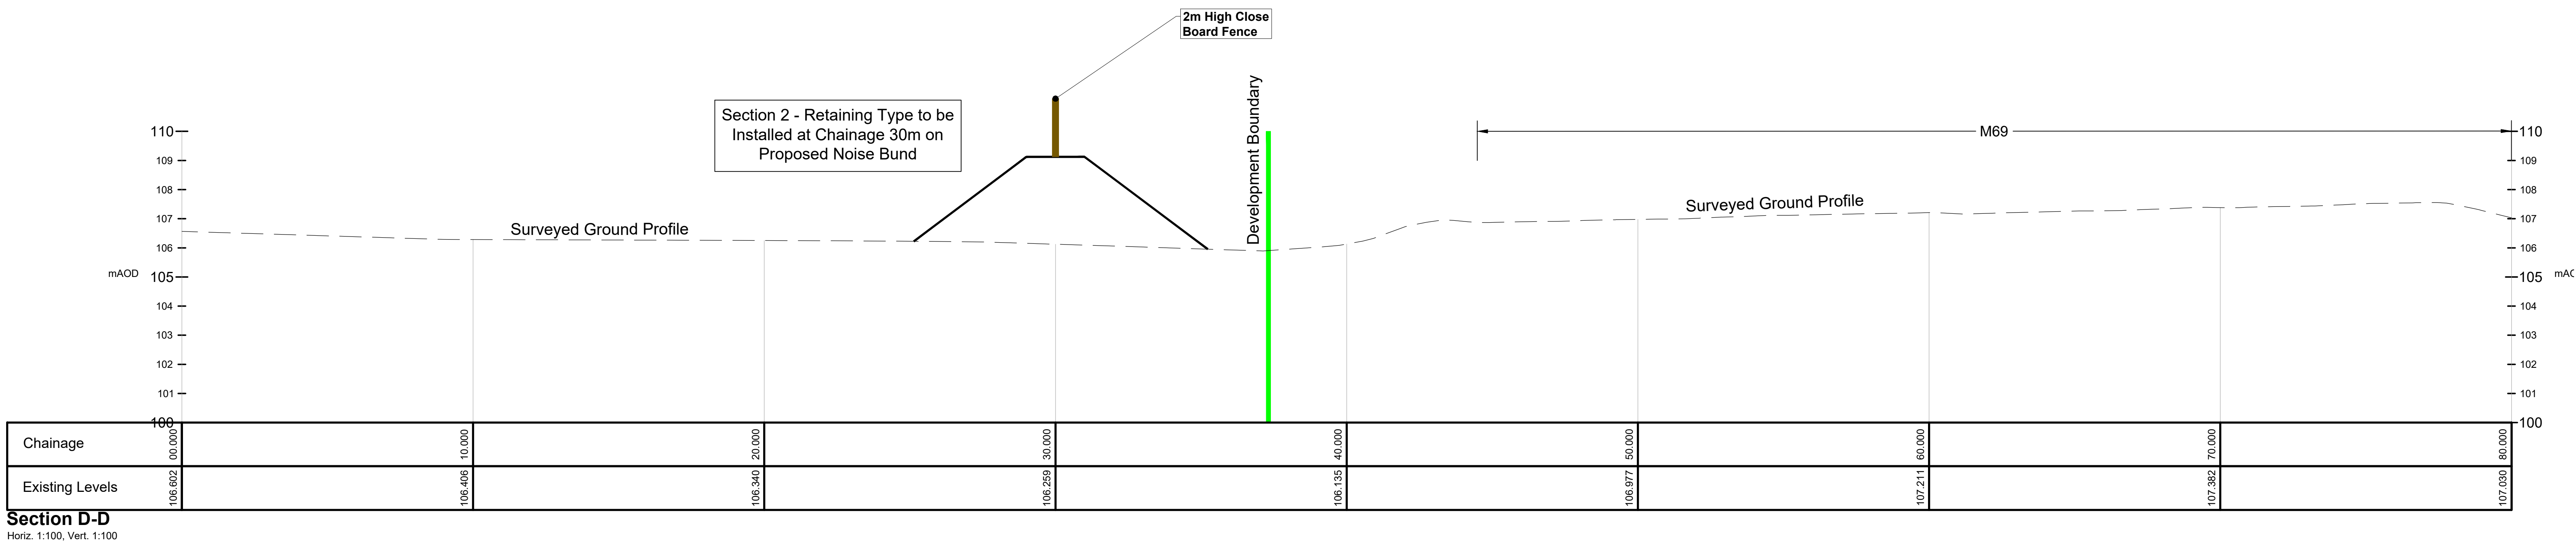


- General Notes
- DO NOT SCALE
 - This drawing is to be read in conjunction with all other relevant drawings and details.
 - Should there be any conflict between the details indicated on this drawing and those on other drawings the Engineer should be informed PRIOR to construction on site.
 - Until technical approval has been obtained from the relevant Authority, it should be understood that all drawings issued are Preliminary and NOT for construction. Should the Contractor commence site work prior to such approval being given it is entirely at their own risk.
 - Sketch proposals are for illustrative purposes only and as such are subject to detailed site investigation including ground conditions / contaminants, drainage, design and planning / density negotiations.
 - All dimensions are in millimetres unless otherwise stated.
 - The Farrow Walsh Designer's Risk Assessments for this project must be reviewed PRIOR to the commencement of any works on site.

LEGEND

Site Ownership Boundary

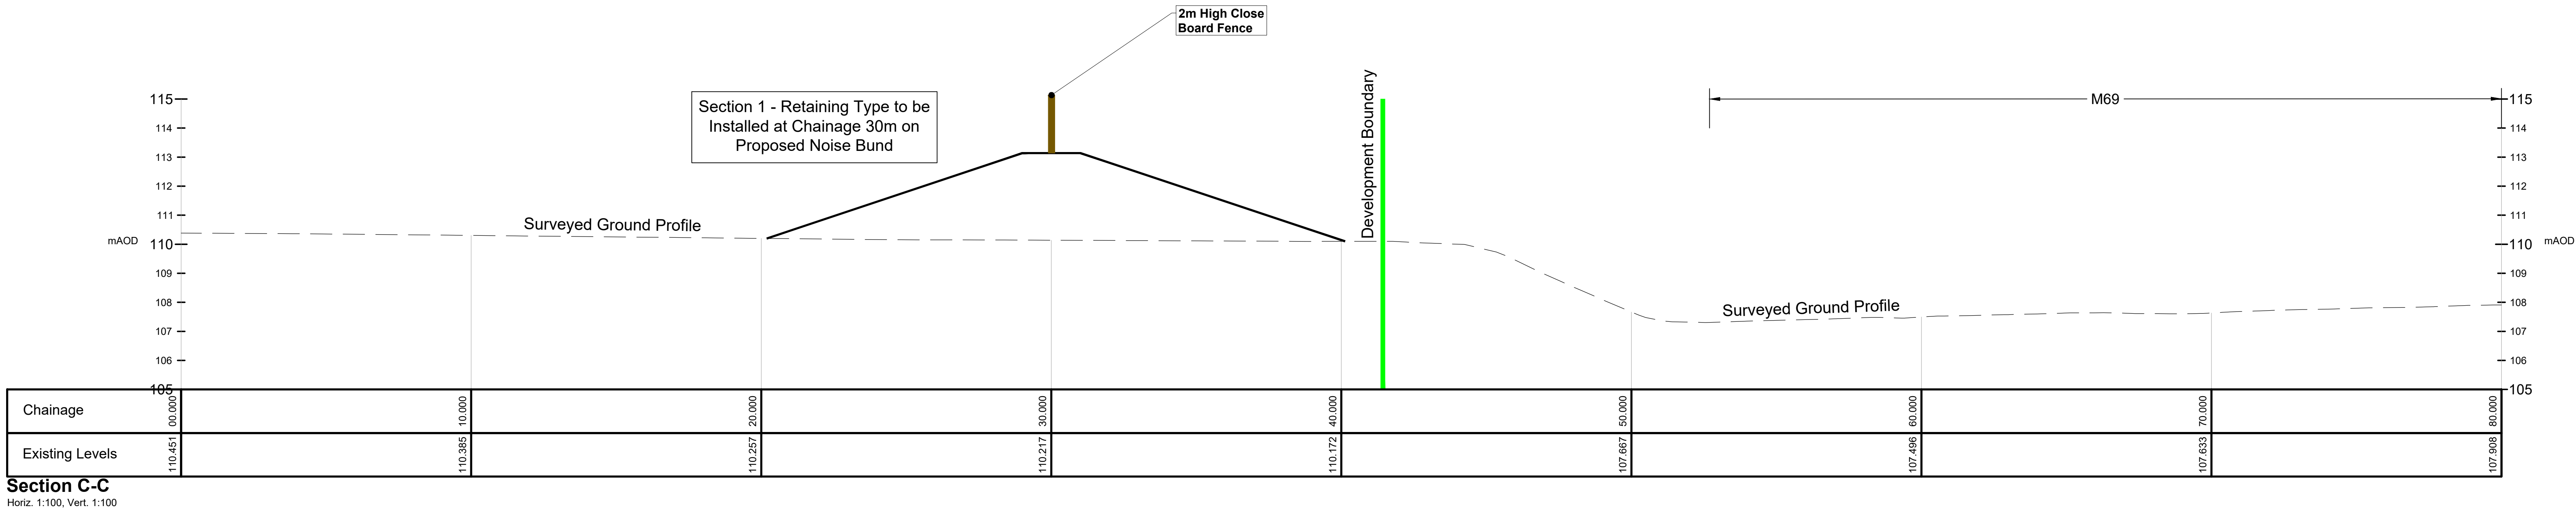

SAFETY, HEALTH AND ENVIRONMENTAL HAZARD INFORMATION BOX	
THE HAZARDS NOTED BELOW ARE IN ADDITION TO THE NORMAL HAZARDS AND RISKS FACED BY A COMPETENT CONTRACTOR WHEN DEALING WITH THE TYPES OF WORKS DETAILED ON THIS DRAWING.	
CONSTRUCTION RISKS	NONE RELEVANT TO THIS DRAWING.
MAINTENANCE / CLEANING RISKS	NONE RELEVANT TO THIS DRAWING.
DEMOLITION RISKS	NONE RELEVANT TO THIS DRAWING.

[For the Sections Location plan please refer to FW2285-E-510-01]

A2	Plan has been updated to include a 2m high close board fence on top of the proposed noise bunds as per Redrow Homes comment dated 15.04.2024	JR	EC	JD	16.04.24
A1	Issued for Approval.	JR	DM	JD	08.04.24
Rev	Description of updates	Drawn	Checked	By	Date
Revision Schedule					

62 Highcross Street, Leicester LE1 4NN

301 Bradford Street, Birmingham B5 6ET

03330 100 0363

www.farrowwalsh.com

FOR APPROVAL

Client: Redrow Homes Limited				
Project: Burbage Field Farm, Bullfurlong Lane, Hinckley				
Title: Proposed Noise Bund Longitudinal Sections Sheet 2 of 2				
Drawn: JR	Checked: DM	Approved: JD	Date: April 2024	Scale: AS Shown @ A0
Drawing No. FW2285-E-510-02				Revision: A2