





Section Location Plan  
Scale 1:1000

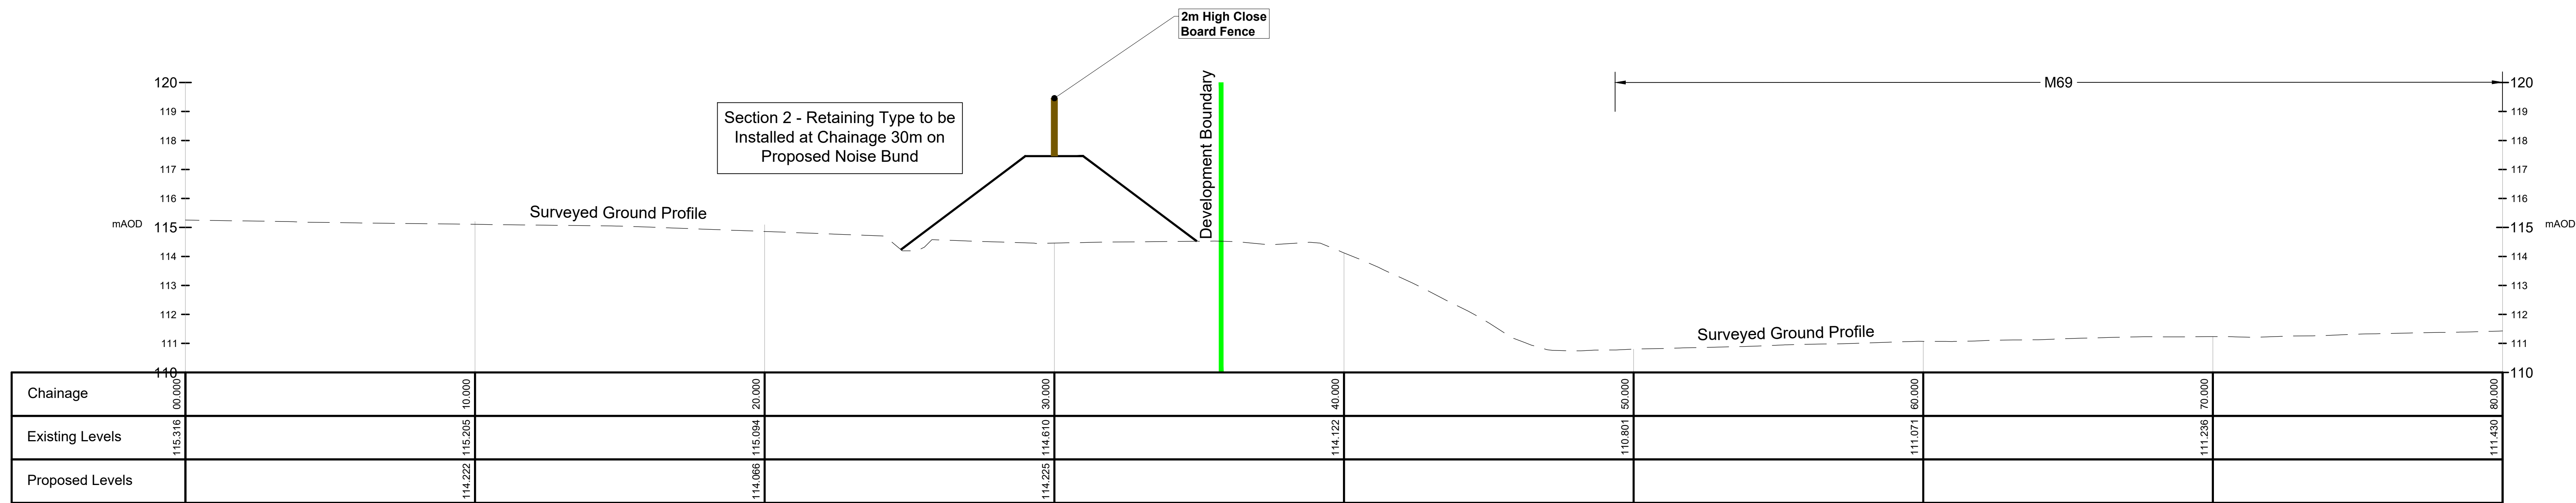

Section A-A  
Horiz. 1:100, Vert. 1:100

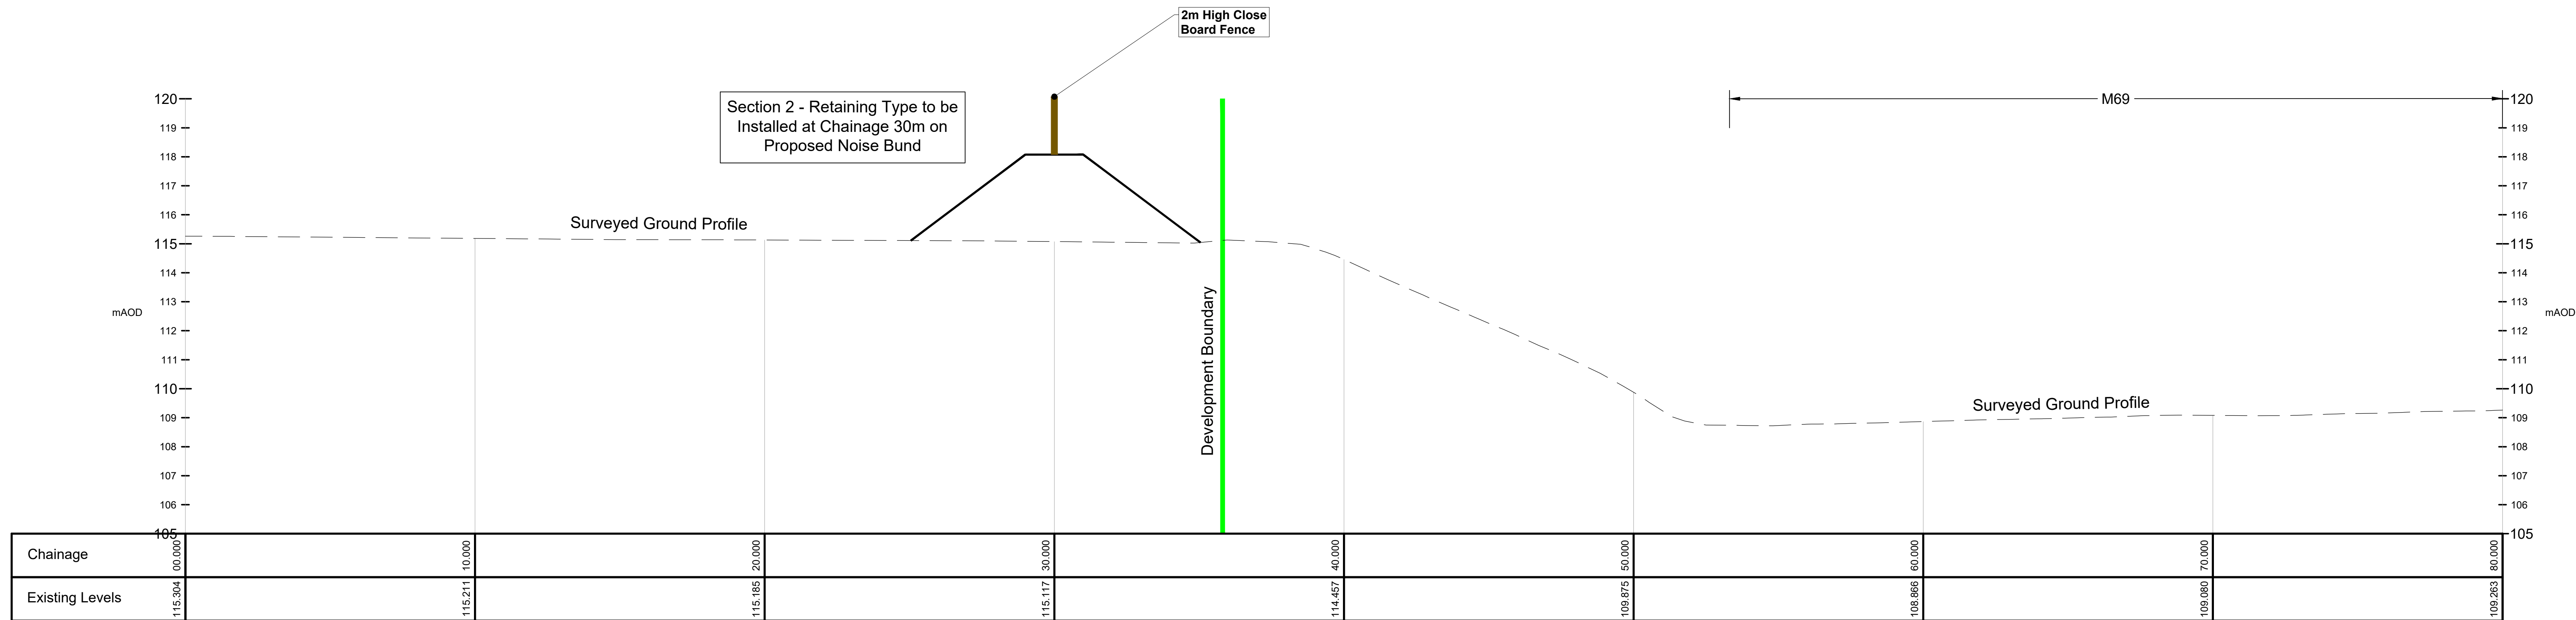

Section B-B  
Horiz. 1:100, Vert. 1:100

|     |   |       |         |          |          |
|-----|---|-------|---------|----------|----------|
| A2  | Plan has been updated to include a 2m high close board fence on top of the proposed noise bunds as per Redrow Homes comment dated 15.04.2024 issued for Approval. | JR    | EC      | JD       | 16.04.24 |
| A1  | Issued for Approval.   | JR    | DM      | JD       | 08.04.24 |
| Rev | Description of updates   | Drawn | Checked | Approved | Date     |

Revision Schedule

**farrow walsh**

©2 Highcross Street, Leicester LE1 4BN  
317 Bedford Street, Birmingham B5 8ET  
0330 100 0363  
www.farrowwalsh.com

**FOR APPROVAL**

Client:  
**Redrow Homes Limited**

Project:  
**Burbage Field Farm,  
Bullfurlong Lane, Hinckley**

Title:  
**Proposed Noise Bund Longitudinal  
Sections Sheet 1 of 2**

Drawn: JR  
Checked: DM  
Approved: JD  
Date: April 2024  
Scale: AS Shown @ A0

Drawing No:  
**FW2285-E-510-01**

Revision:  
**A2**