




PLAN

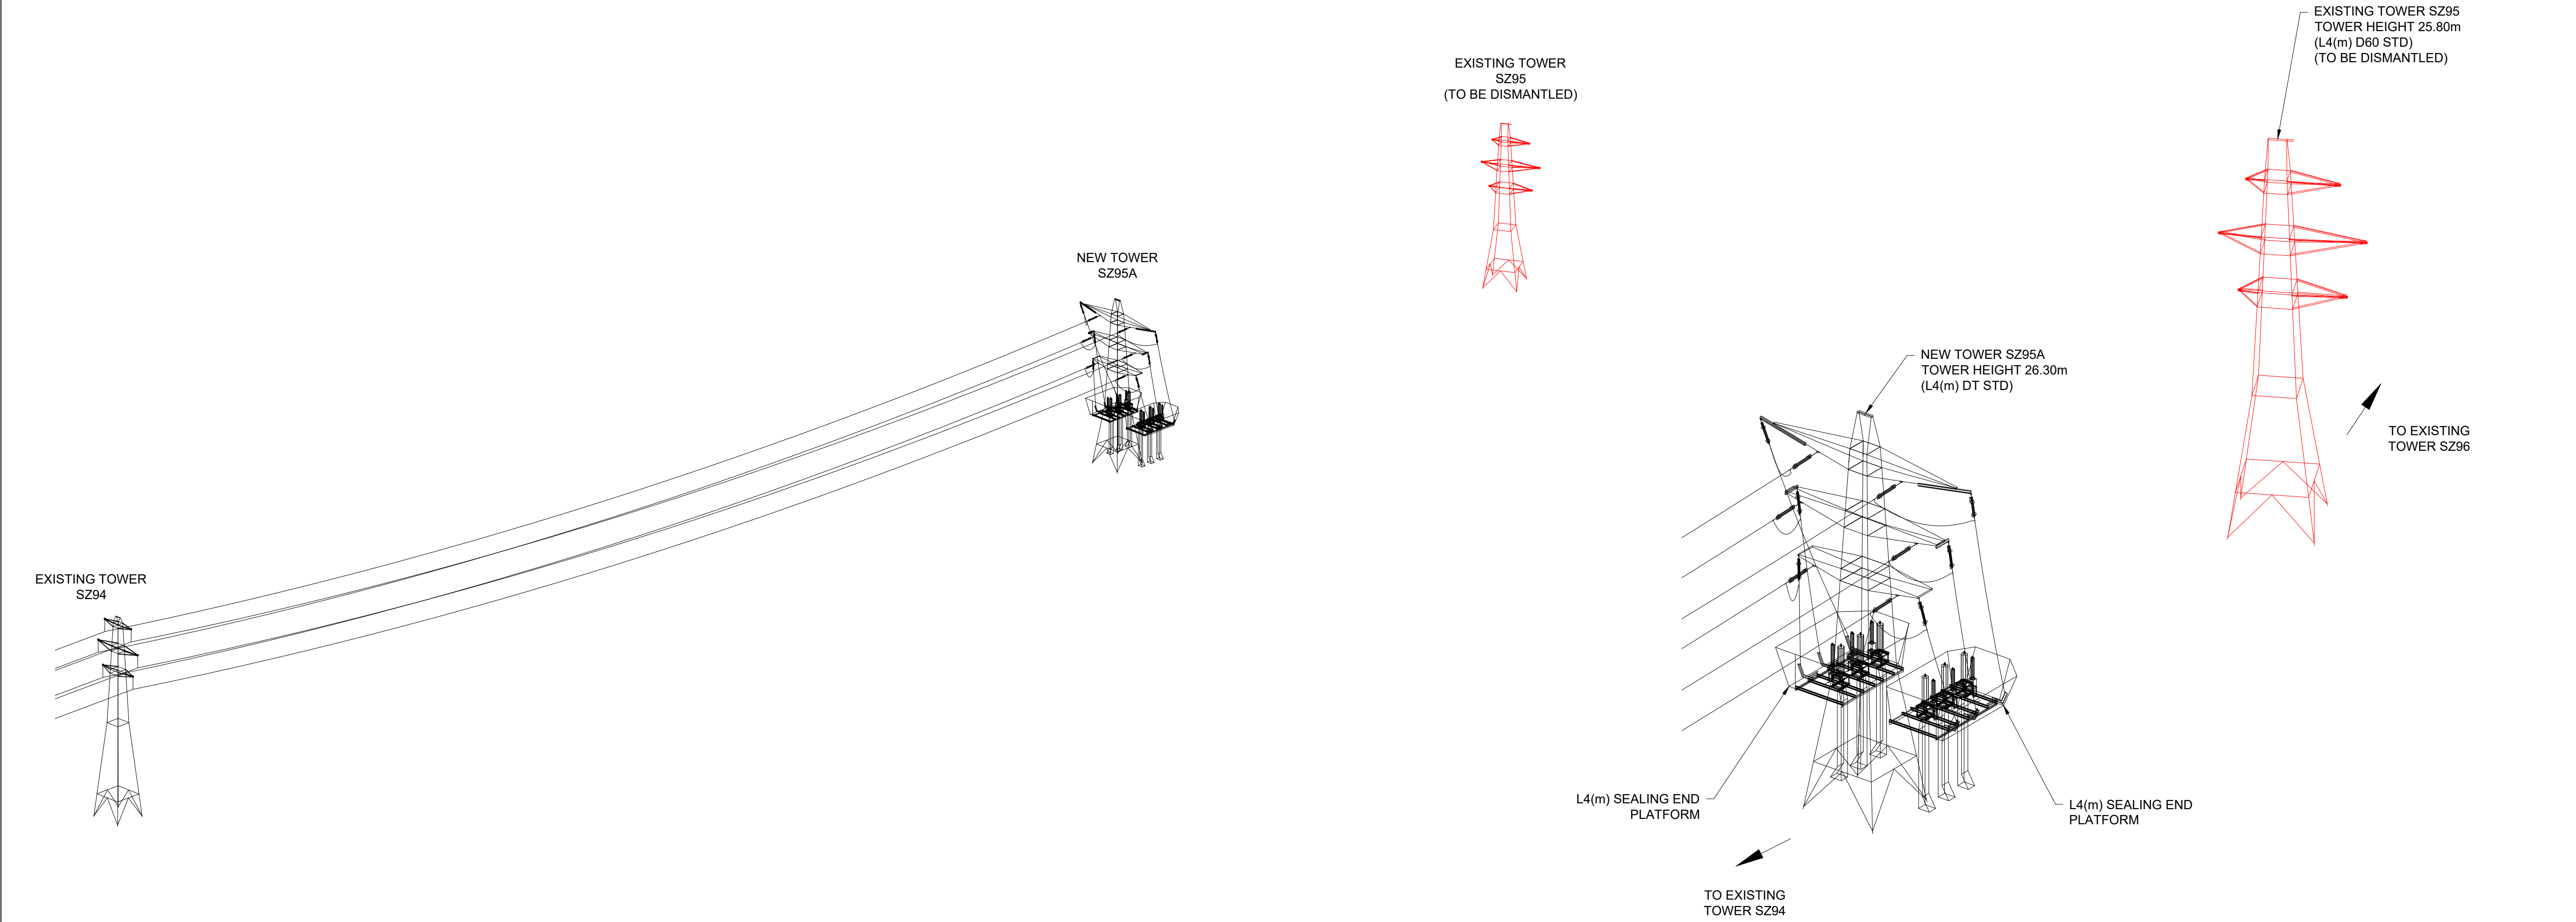

DIMETRIC VIEW OF SZ95A AND ADJACENT TOWERS

ENLARGED DIMETRIC VIEW OF NEW TOWER SZ95A AND EXISTING SZ95

DESIGNERS RISK ASSESSMENT	
BY: D. COLE	DATE: 11/04/2024
RED	UNCOMMON HAZARDS & RISKS CATEGORIZED AS HIGH OR EXTREME: OK TO PROCEED PROVIDING SPECIFIC HAZARDS AND RISKS ON THIS DRAWING HAVE BEEN RECOGNISED, ACKNOWLEDGED AND UNDERSTOOD. SITE OPERATIVES MAY REQUIRE ADDITIONAL INSTRUCTION AND/OR TRAINING.
YELLOW	UNCOMMON HAZARDS & RISKS CATEGORIZED AS LOW OR MODERATE: OK TO PROCEED PROVIDING SPECIFIC HAZARDS AND RISKS ON THIS DRAWING HAVE BEEN RECOGNISED, ACKNOWLEDGED AND UNDERSTOOD. SITE OPERATIVES MAY REQUIRE ADDITIONAL INSTRUCTION AND/OR TRAINING.
GREEN	COMMON HAZARDS & RISKS FAMILIAR TO A COMPETENT STAKEHOLDER: OK TO PROCEED. STANDARD CONTROL MEASURES APPLY.
WHITE	NO CONSTRUCTION WORKS ASSOCIATED WITH THIS DRAWING.

NOT FOR CONSTRUCTION

GENERAL NOTES:

1. PHOTO IMAGERY TAKEN FROM BING MAPS.
2. EXISTING MAINLINE PHASE CONDUCTOR AND NEW DOWNLEAD IS 1 x 300mm² AAAC UPAS.
3. PLAN AND DIMETRIC VIEWS TAKEN FROM PLS-CADD MODEL "UK0225-PLS-002-V1".
4. ALL DIMENSIONS IN METRES UNLESS NOTED OTHERWISE.

REFERENCE DOCUMENTS:

EAST MIDLANDS ELECTRICITY BOARD LINE RECORDS. DRG No. EM/TR/10422.
COMPLETE DESIGNS PARTNERSHIP LTD. - EASEMENT SECTIONS DRAWING No. 19-7688-SK0014 Rev. P9.

-	-	-	-	-	-
-	-	-	-	-	-
-	-	-	-	-	-
-	-	-	-	-	-
-	-	-	-	-	-
1	READY FOR ISSUE	JN	AB/DC	LB	11/4/24
REV	REVISION DESCRIPTION	DRN	CHK'D	APP	DATE

CLIENT		nationalgrid	
ROUTE/CIRCUIT		SZ ROUTE	
CLIENTS PROJECT & DRAWING NUMBER		-	
GLE PROJECT REF		UK0225 (SZ ROUTE TERMINATION)	
TITLE		LAYOUT PLAN FOR NEW TOWER SZ95A (L4(m) DT STD)	
SCALE	NTS	SHT SIZE	A1
SHT NO	1	NO. OF SHTS	1
GROUNDLINE			
DRAWING NUMBER		UK0225-DRG-001-V1	REV 1
THIS DRAWING IS TO BE USED FOR THE PURPOSE IT HAS BEEN PROVIDED. BY THE PERSON TO WHOM IT HAS BEEN PROVIDED. ALL INFORMATION CONTAINED WITHIN THE DRAWING IS CONFIDENTIAL TO GROUNDLINE ENGINEERING LTD AND MUST NOT BE DISCLOSED TO A THIRD PARTY, NOR ANY PART OF IT REPRODUCED, COPIED OR ALTERED WITHOUT CONSENT OF GROUNDLINE ENGINEERING LTD.			