


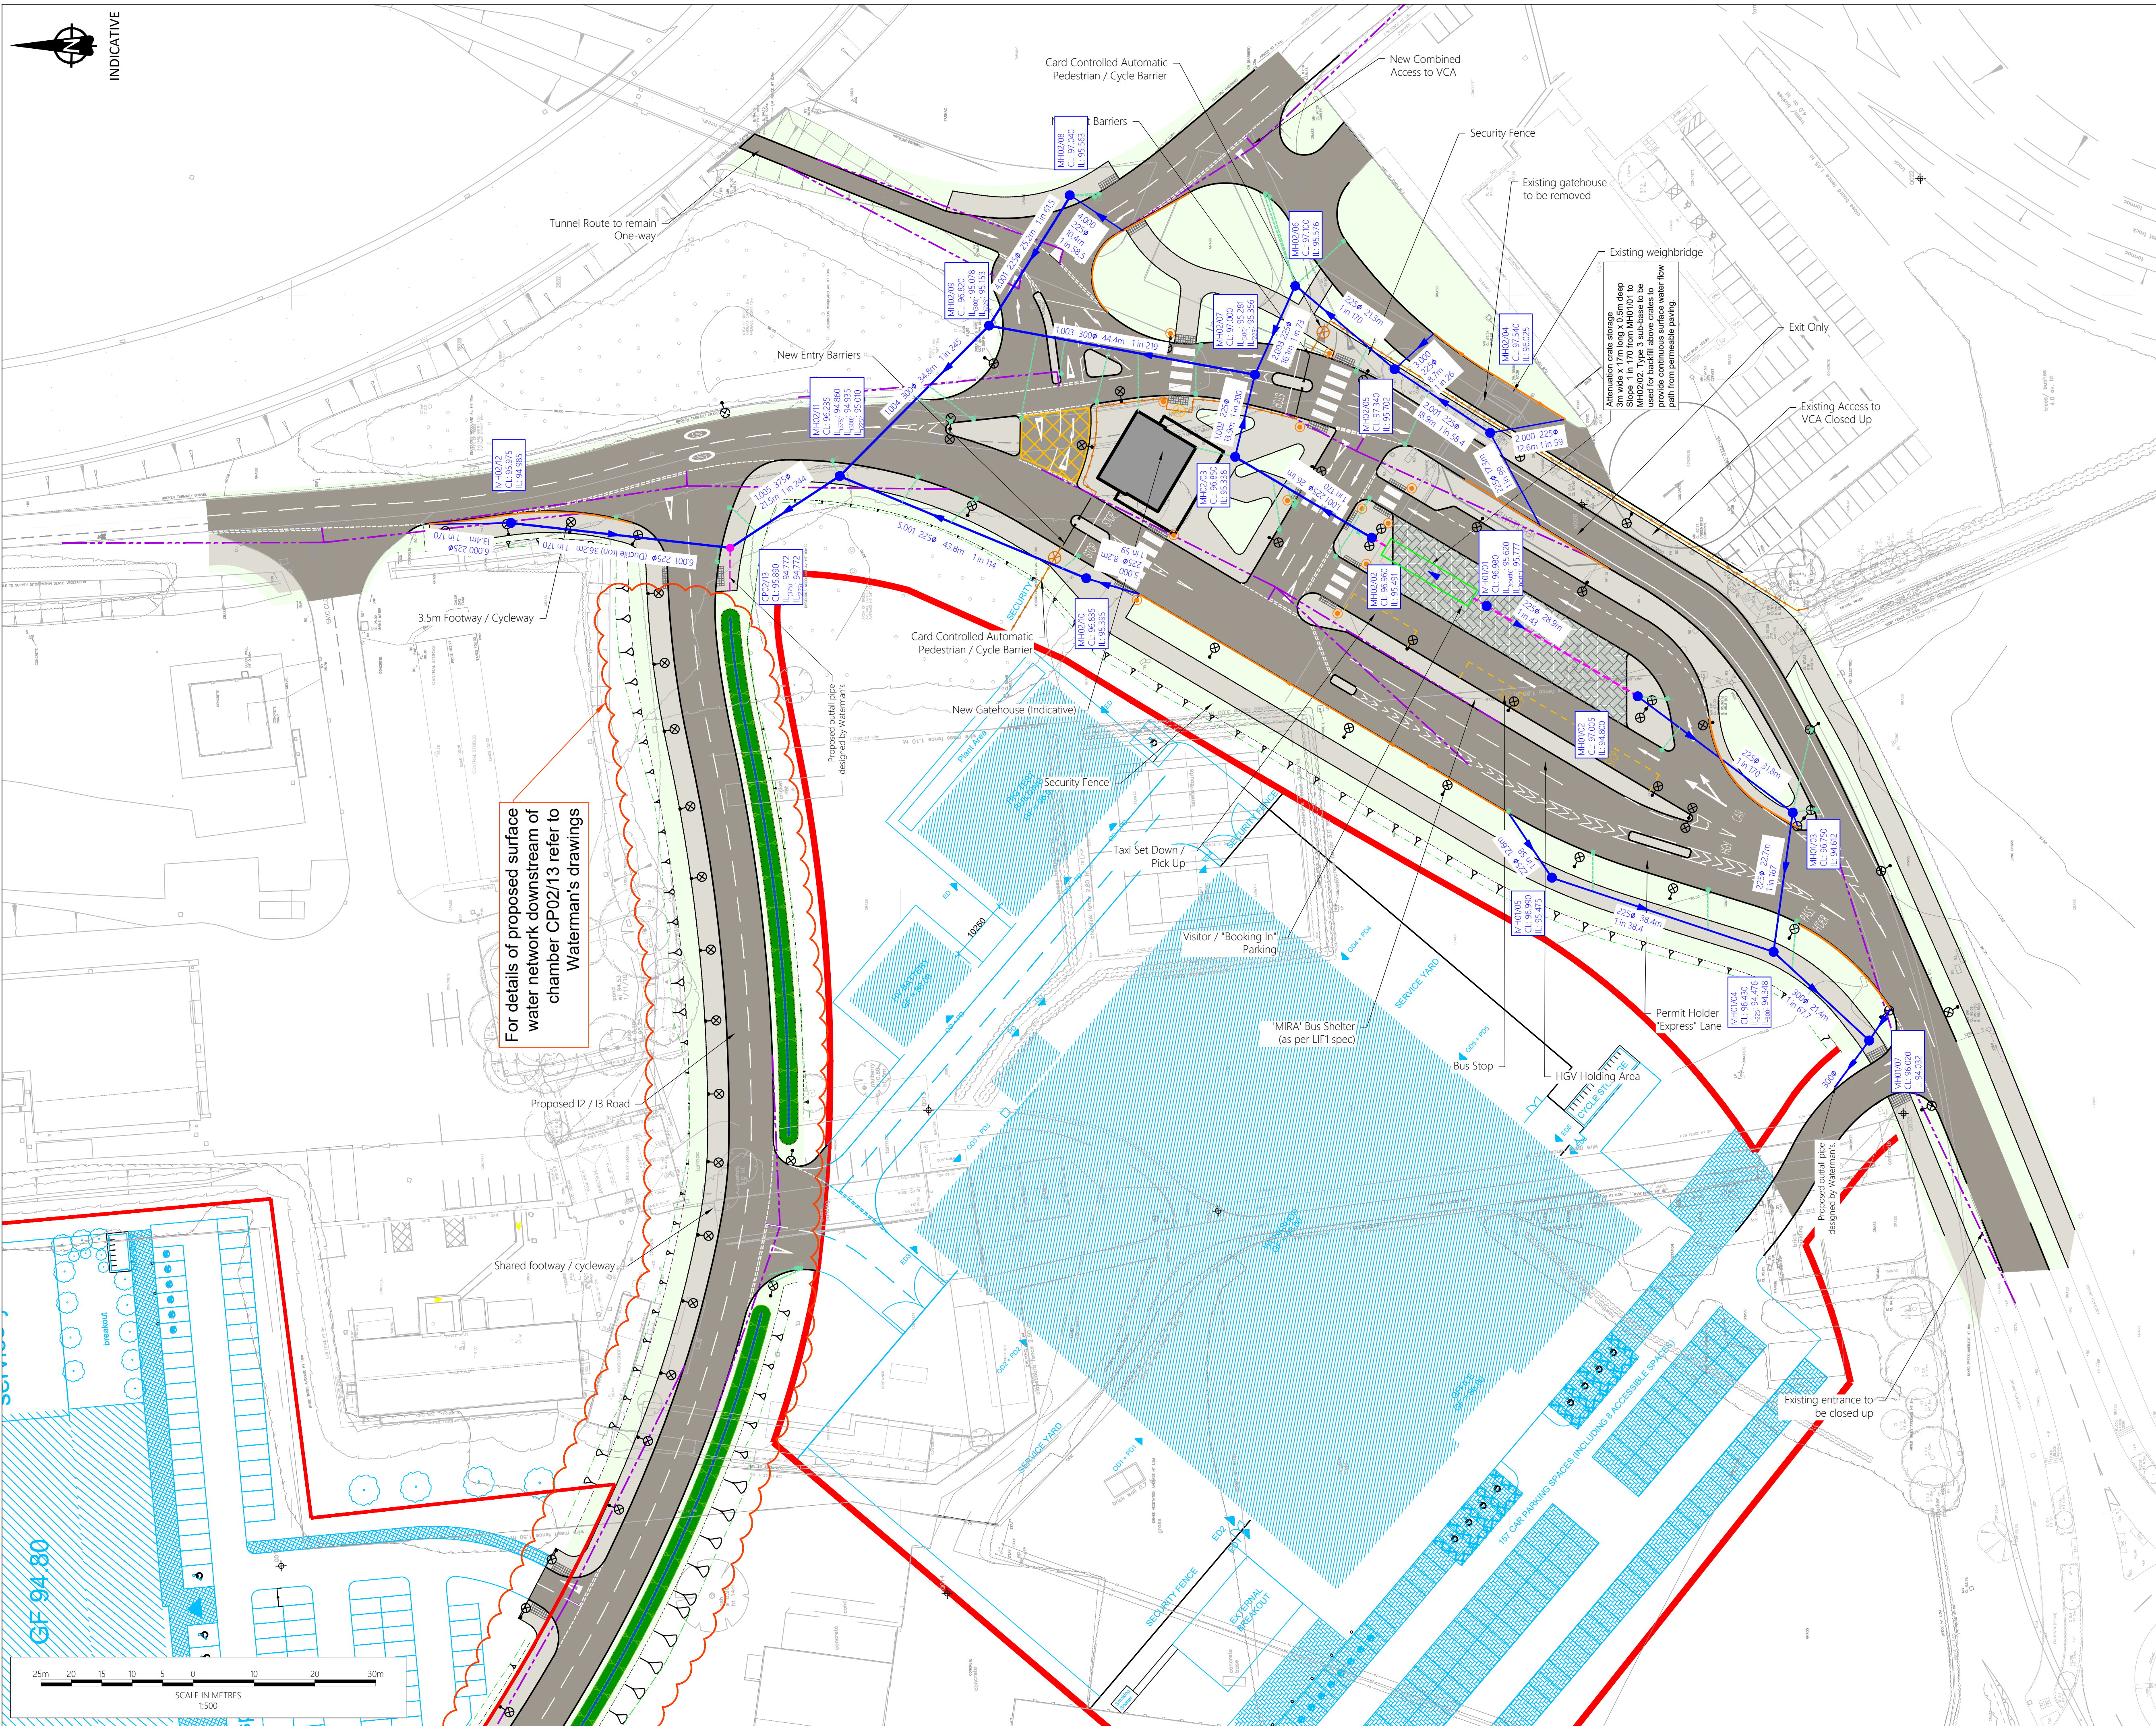

Notes

- Do not scale from this drawing. All dimensions shown are in metres unless noted otherwise.
- This drawing has been based upon topographical survey information produced by others and Milestone Transport Planning cannot be held responsible for any discrepancies which may arise because of it.
- For sheet layout and overall site layout refer to sheet 3.
- For further information on street lighting proposals refer to HOARE LEA DRG NO.: XX-HEA-XX-XX-DR-E-708-001
- For further information on landscaping proposals refer to TERRA FIRMA DRG NO.: 1238-TFC-12-XX-DR-L-1001
- For further information on surface water drainage proposals refer to Milestone Transport Planning DRG NO.: 20170/501/01-03

Key

- Carriageway
- Footway
- Verge
- Proposed SUDS parking bays
- Drainage swale
- Earthwork slope
- Proposed security fence
- Proposed lighting column
- Proposed Belisha beacon
- Proposed visibility splay
- Proposed building
- Proposed surface water manhole
- Proposed surface water drain
- Proposed filter drain

Ordnance Survey Licence number: 100057360

Drawing Revisions

Rev:	Drn:	Date:	Details	Chk:
-	AM	25/02/2022	First issue	PK
A	DC	25/03/2022	Revised layout	PK
B	DC	31/03/2022	Revised layout	PK
C	AM	13/04/2022	Revised layout	BM
D	DC	01/08/2022	Revised layout	BM
E	BM	26/01/2023	Revised layout	BM

Client

ERI MTP LTD

Project

MIRA Technology Park - Phase 2 Infrastructure

Title

General Arrangement Plan (Sheet 1 of 3)

MILESTONE
TRANSPORT PLANNING
7 Ancells Court, Rye Close, Fleet, Hampshire, GU51 2UY
Tel: 01483 397888
Gateshead IBC, Mulgrave Terrace, Gateshead, NE8 1AN
Tel: 0191 338 7220
web: www.milestonetp.co.uk

Drawing Number:

20170/101/01

Scale:

1:500 @ A1

Revision:

E