


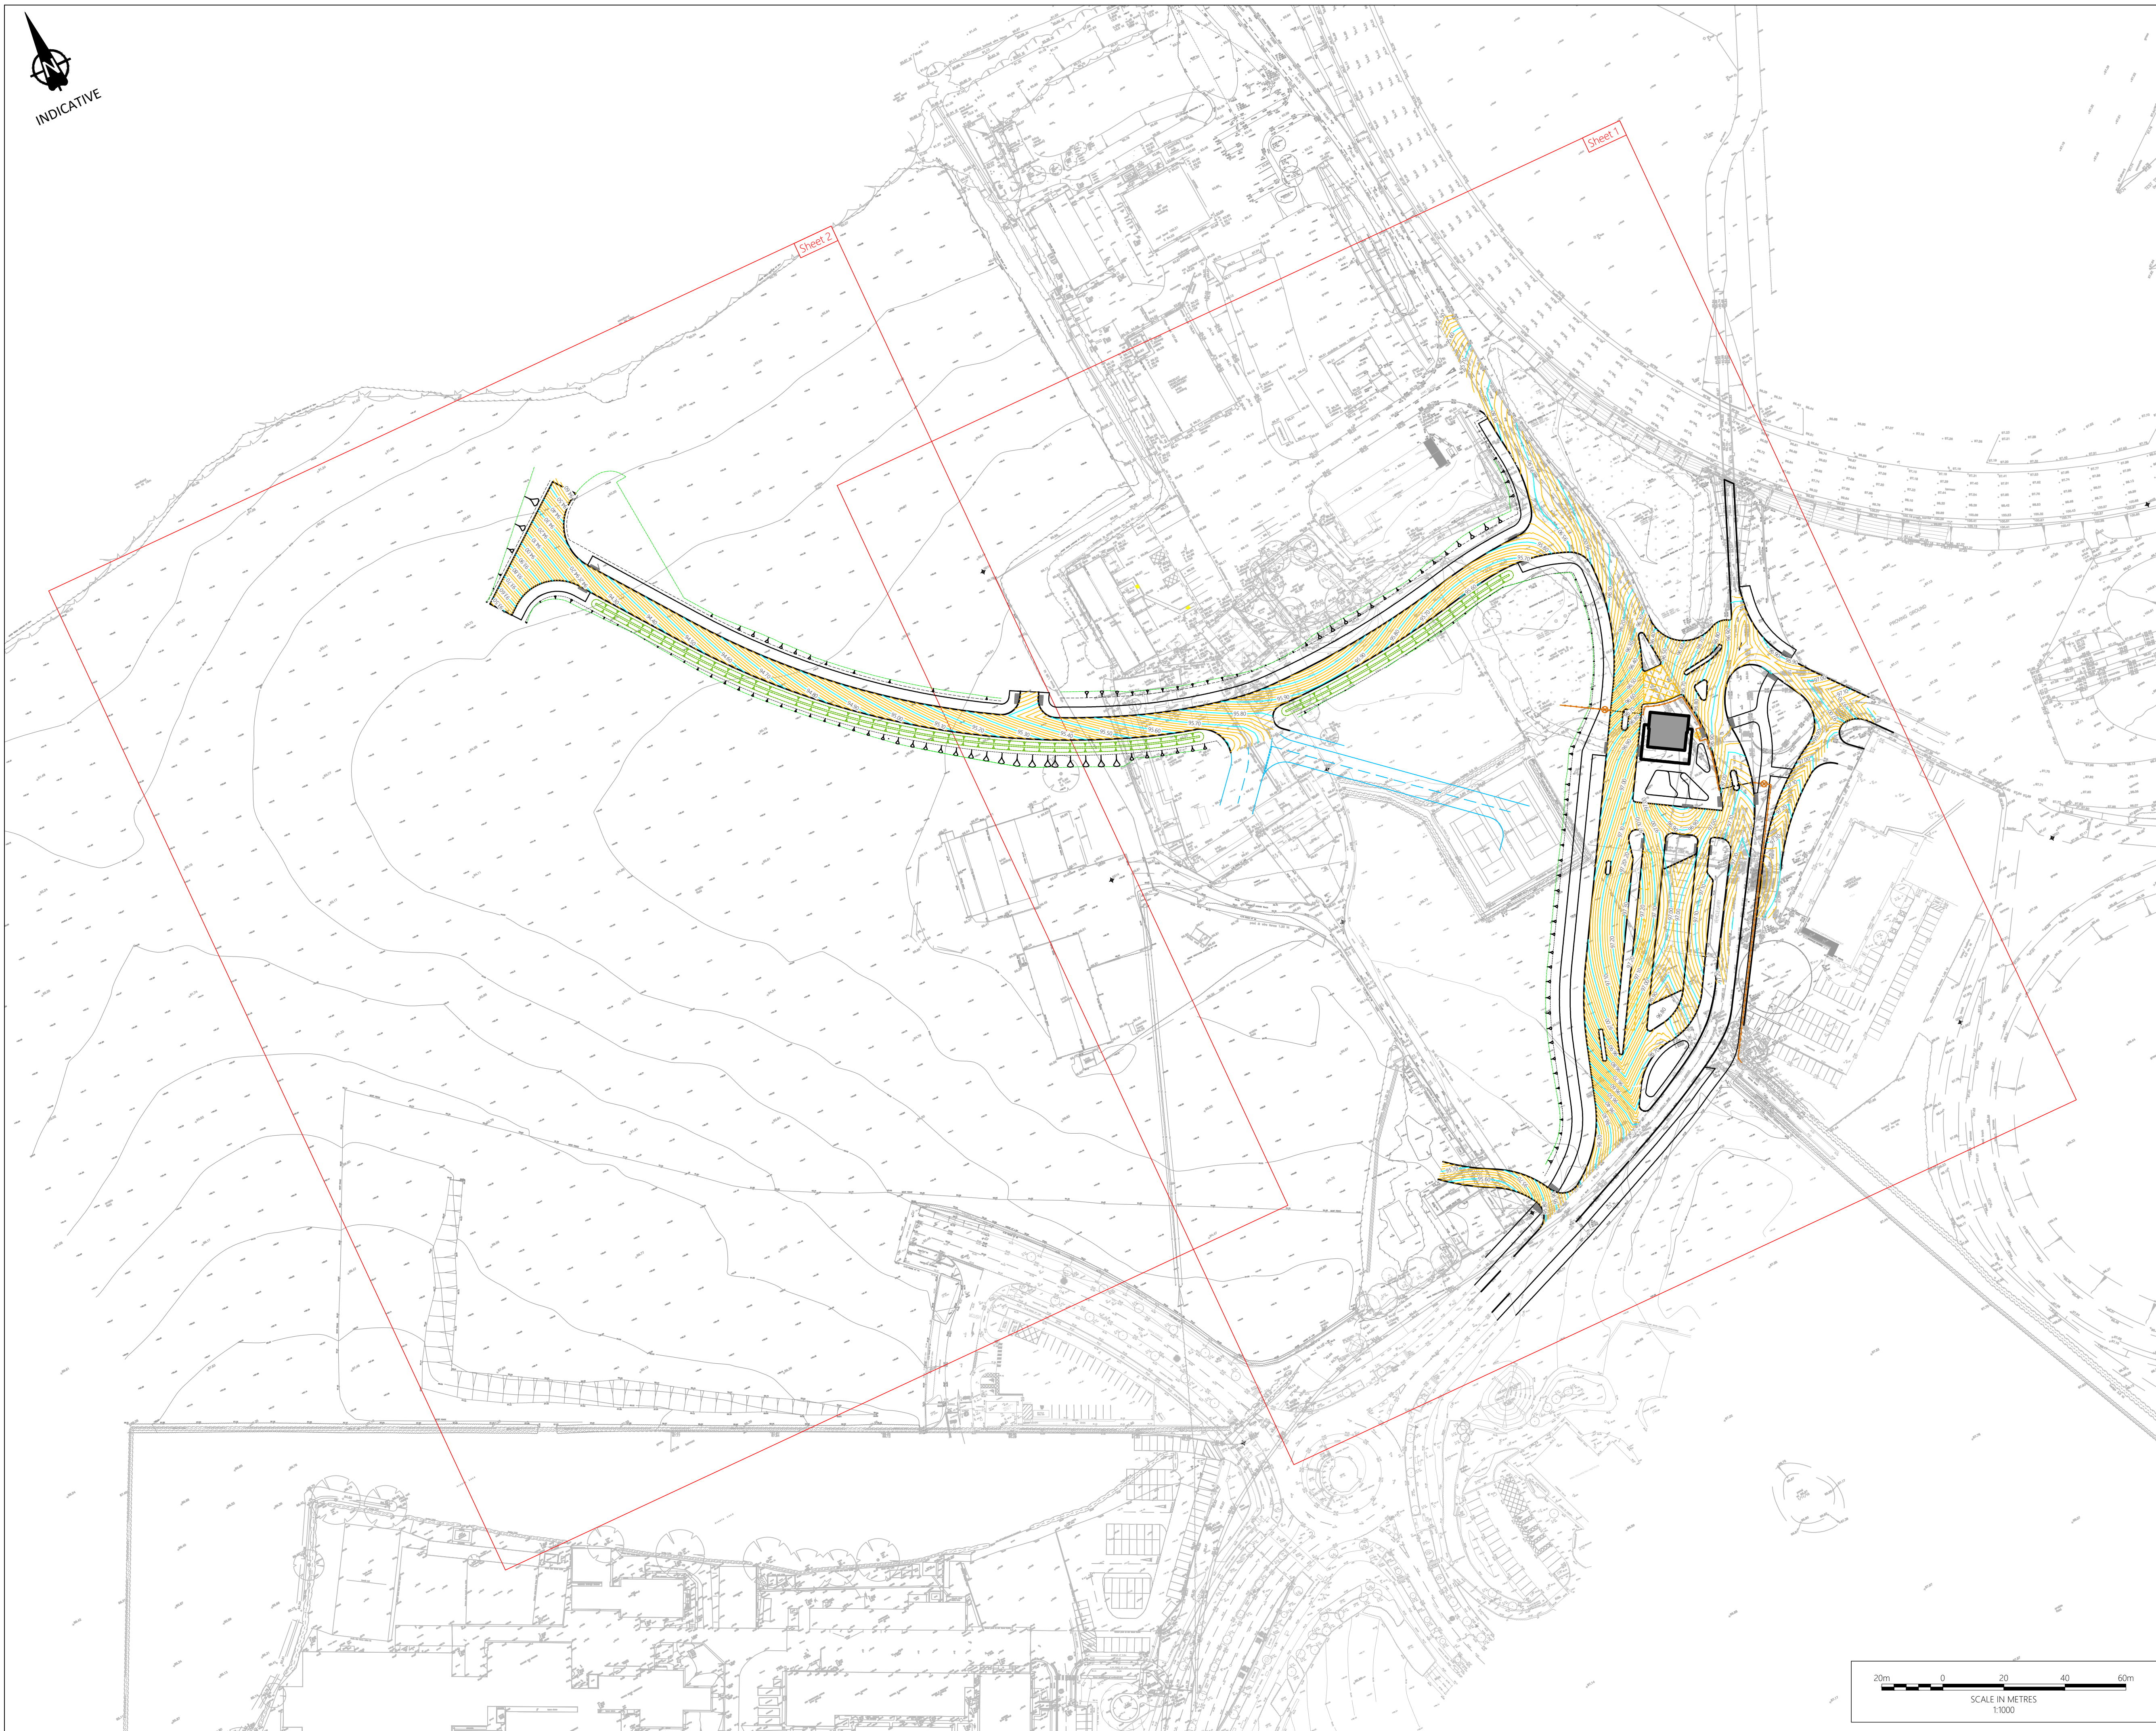

Notes

- Do not scale from this drawing. All dimensions shown are in metres unless noted otherwise.
- This drawing has been based upon topographical survey information produced by others and Milestone Transport Planning cannot be held responsible for any discrepancies which may arise because of it.

Key

Proposed Minor Contour (20mm Intervals)

Proposed Major Contour (100mm Intervals)

Ordnance Survey Licence number: 100057360

Rev.	Drm.	Date	Details	Chk.
-	BM	25/02/2022	First issue	PK
A	DC	25/03/2022	Revised layout	PK
B	AM	12/04/2022	Amended layout	BM
C	DC	01/08/2022	Amended layout	BM
D	JT	25/01/2023	Layout amended	BM

Client

ERI MTP LTD

Project

MIRA Technology Park - Phase 2 Infrastructure

Title

Proposed Contours
(Sheet 3 of 3)

MILESTONE
TRANSPORT PLANNING

7 Ancells Court, Rye Close, Fleet, Hampshire, GU51 2UY
Tel: 01483 397888
Gateshead IBC, Mulgrave Terrace, Gateshead, NE8 1AN
Tel: 0191 338 7220
web: www.milestonetp.co.uk

Drawing Number:

20-170/151/03

Scale:

1:500 @ A1

Revision:

D