


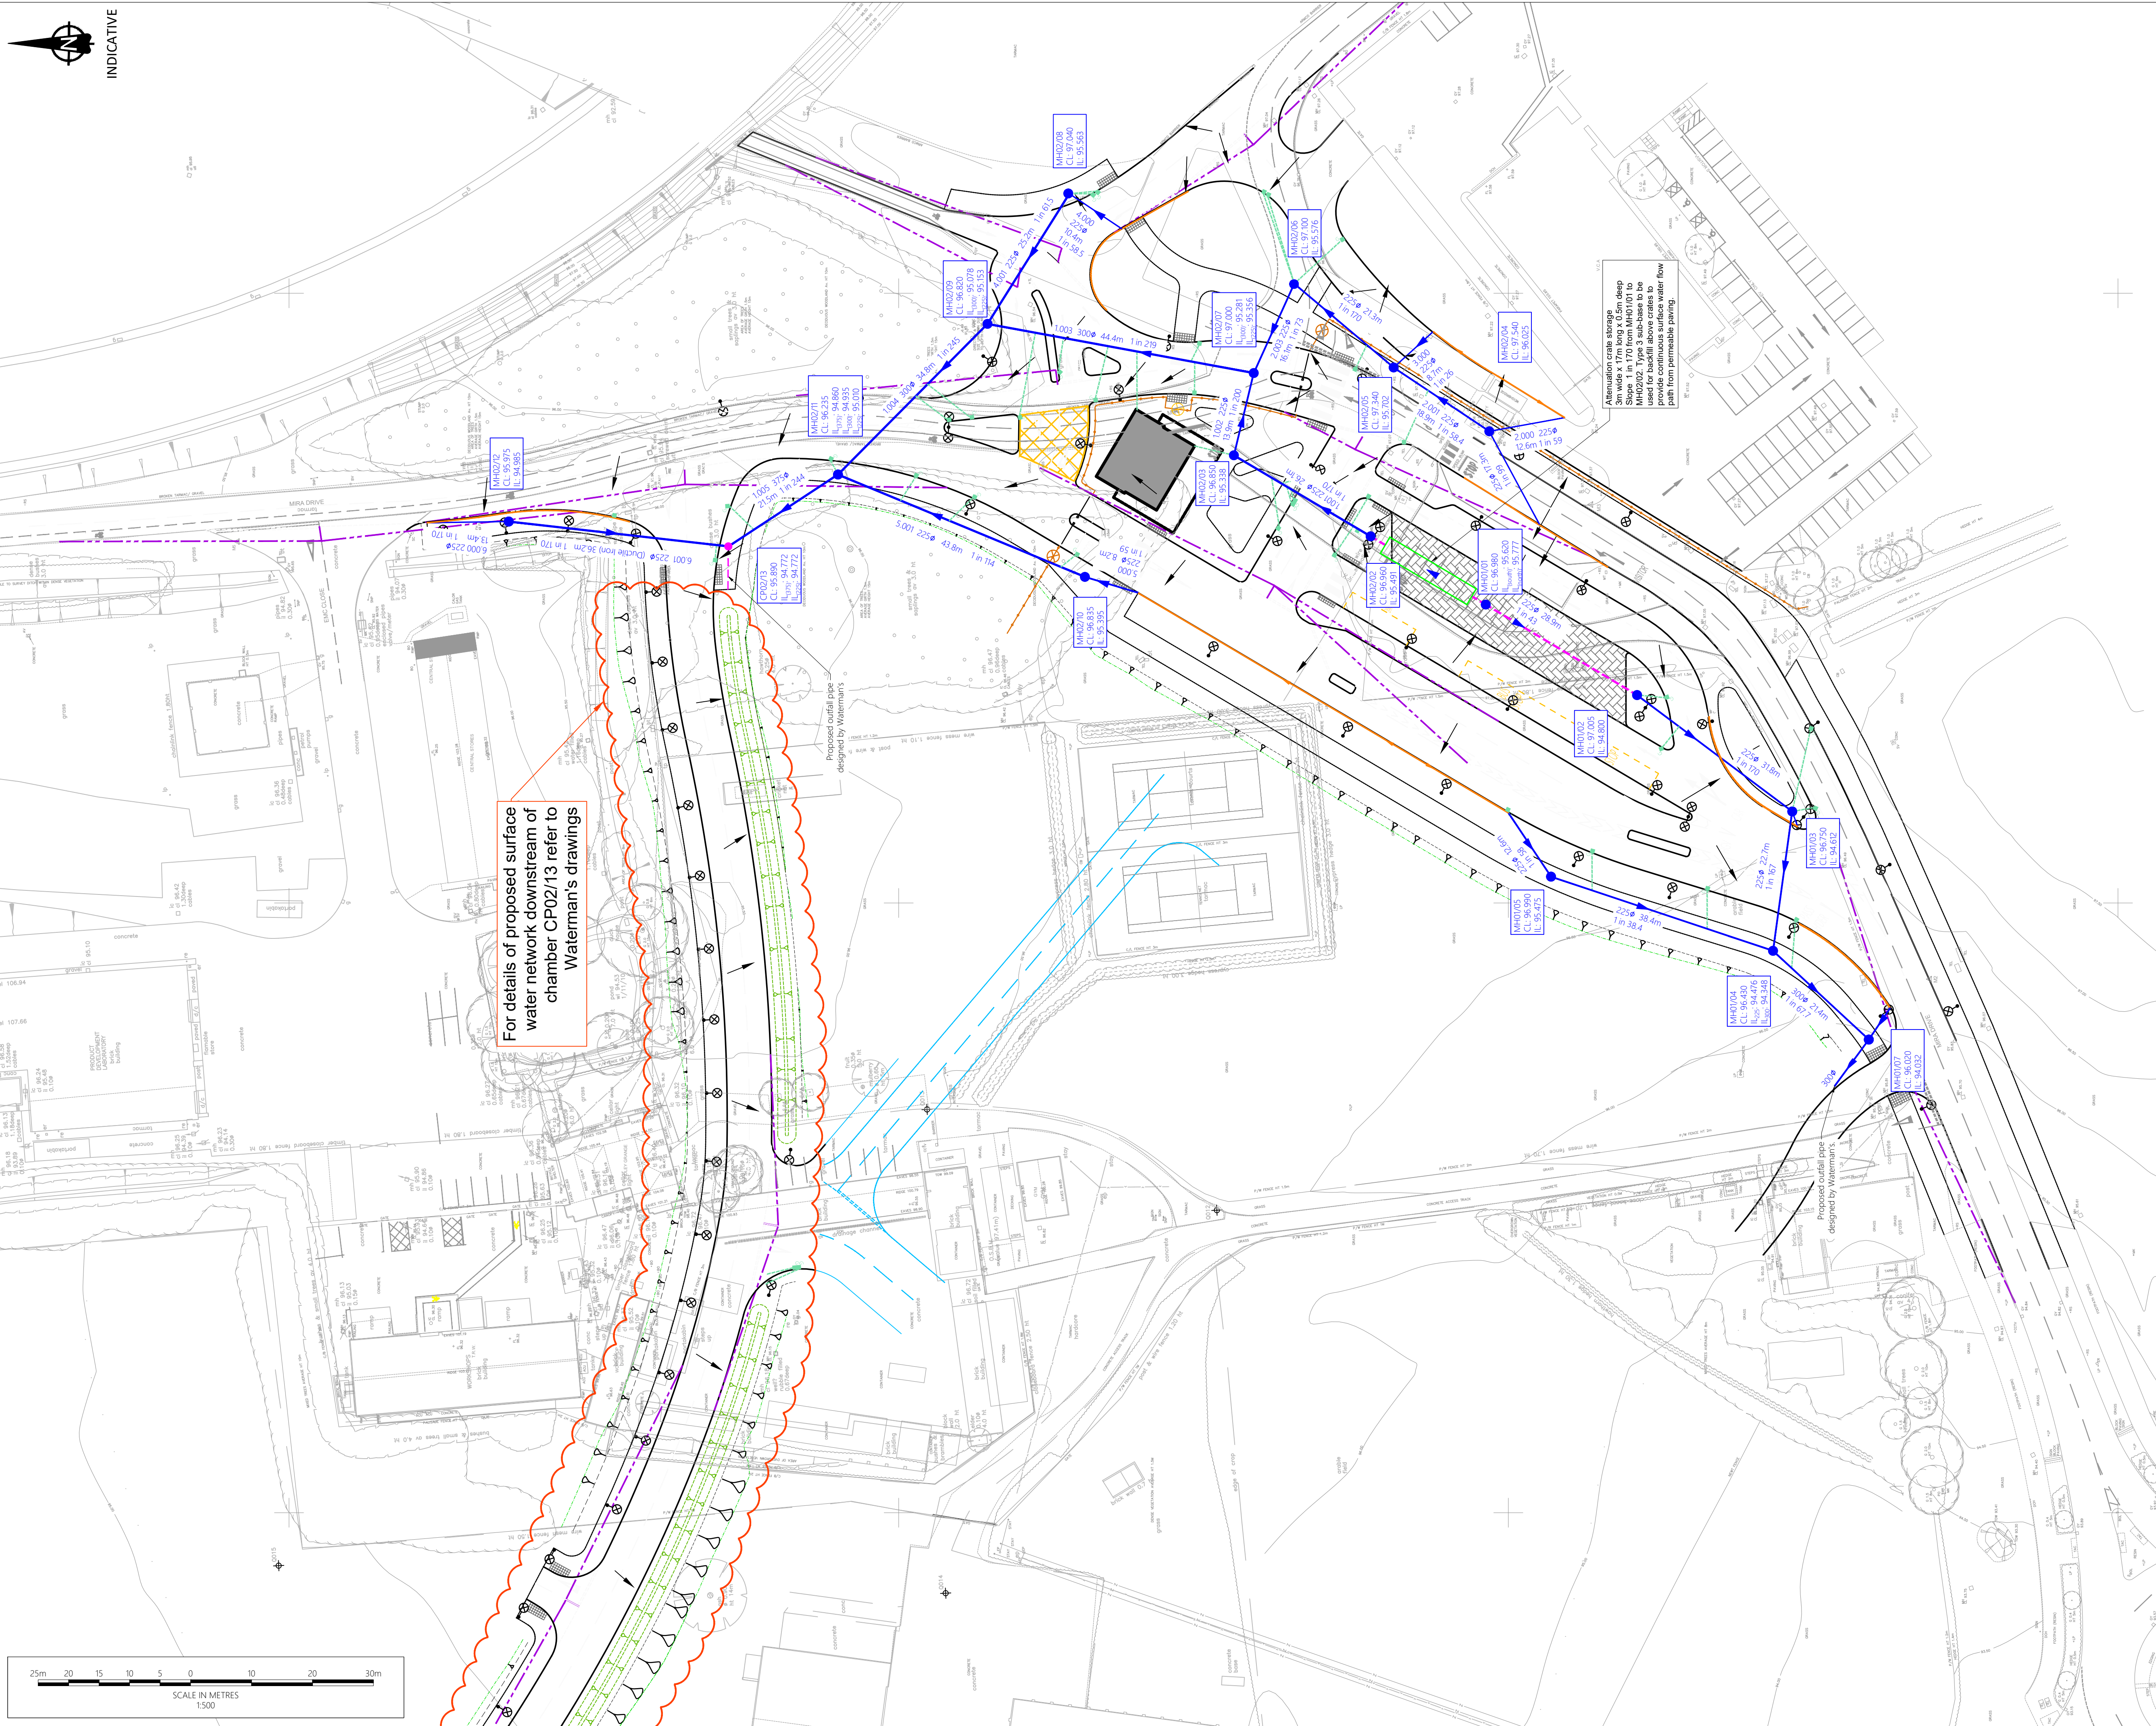

Notes

- Do not scale from this drawing. All dimensions shown are in metres unless noted otherwise.
- This drawing has been based upon topographical survey information produced by others. and Milestone Transport Planning cannot be held responsible for any discrepancies which may arise because of it.
- For sheet layout and overall site layout refer to sheet 3.
- Manholes
 - Manholes are to be provided in accordance with 'Sewers For Adoption'.
 - All chamber covers to be Class D400 to BS EN 124.
- Gullies
 - Where new gullies replace existing gullies, the existing gully connections are to be located and extended or truncated, as may be necessary, to suit new gully positions.
 - Exact gully positions are to be confirmed on site.
 - All gully gratings to be Class D400 to BS EN 124
 - Gully pots to be trapped.
 - All gully connections to be 150mm diameter and must have bedding type z.
 - Abandoned gully pots to be filled with concrete type ST1.
- Sewers
 - The Contractor is to jet blocked sewers and manholes to confirm invert levels on site prior to the commencement of construction of new sewers, manholes, gullies and connections.

Key

- Proposed surface water drain
- Proposed filter drain
- Proposed Combined Drainage Kerb - Marshalls Mini-Beany or similar approved
- Proposed drainage gully connection
- Proposed drainage gully
- Proposed permeable paving
- Proposed surface water drain chamber
- Proposed surface water catchpit chamber with 300mm sump below lowest pipe invert

Ordnance Survey Licence number: 100057360

Rev:	Dm:	Date:	Details	Chk:
-	ST	25/02/2022	First issue	PK
A	ST	25/03/2022	Revised layout	PK
B	PK	31/03/2022	Minor amendment to avoid landscaping	SRT
C	AM	13/04/2022	Revised layout	BM
D	DC	08/06/2022	Minor amendments to drainage kerbs	PK
E	BM	29/07/2022	Revised Layout	SRT
F	ST	25/08/2022	Proposed carrier pipes and chambers deleted and cloud added with note	SRT
G	JT	25/01/2023	Revised Layout	BM

Client

ERI MTP LTD

Project

MIRA Technology Park - Phase 2 Infrastructure

Title

Drainage
(Sheet 1 of 3)

MILESTONE
TRANSPORT PLANNING

7 Ancells Court, Rye Close, Fleet, Hampshire, GU51 2UY
Tel: 01483 397888
Gateshead IBC, Mulgrave Terrace, Gateshead, NE8 1AN
Tel: 0191 338 7220
web: www.milestonemtp.co.uk

Drawing Number:

20-170/501/01

Scale:

1:500 @ A1

Revision:

G