


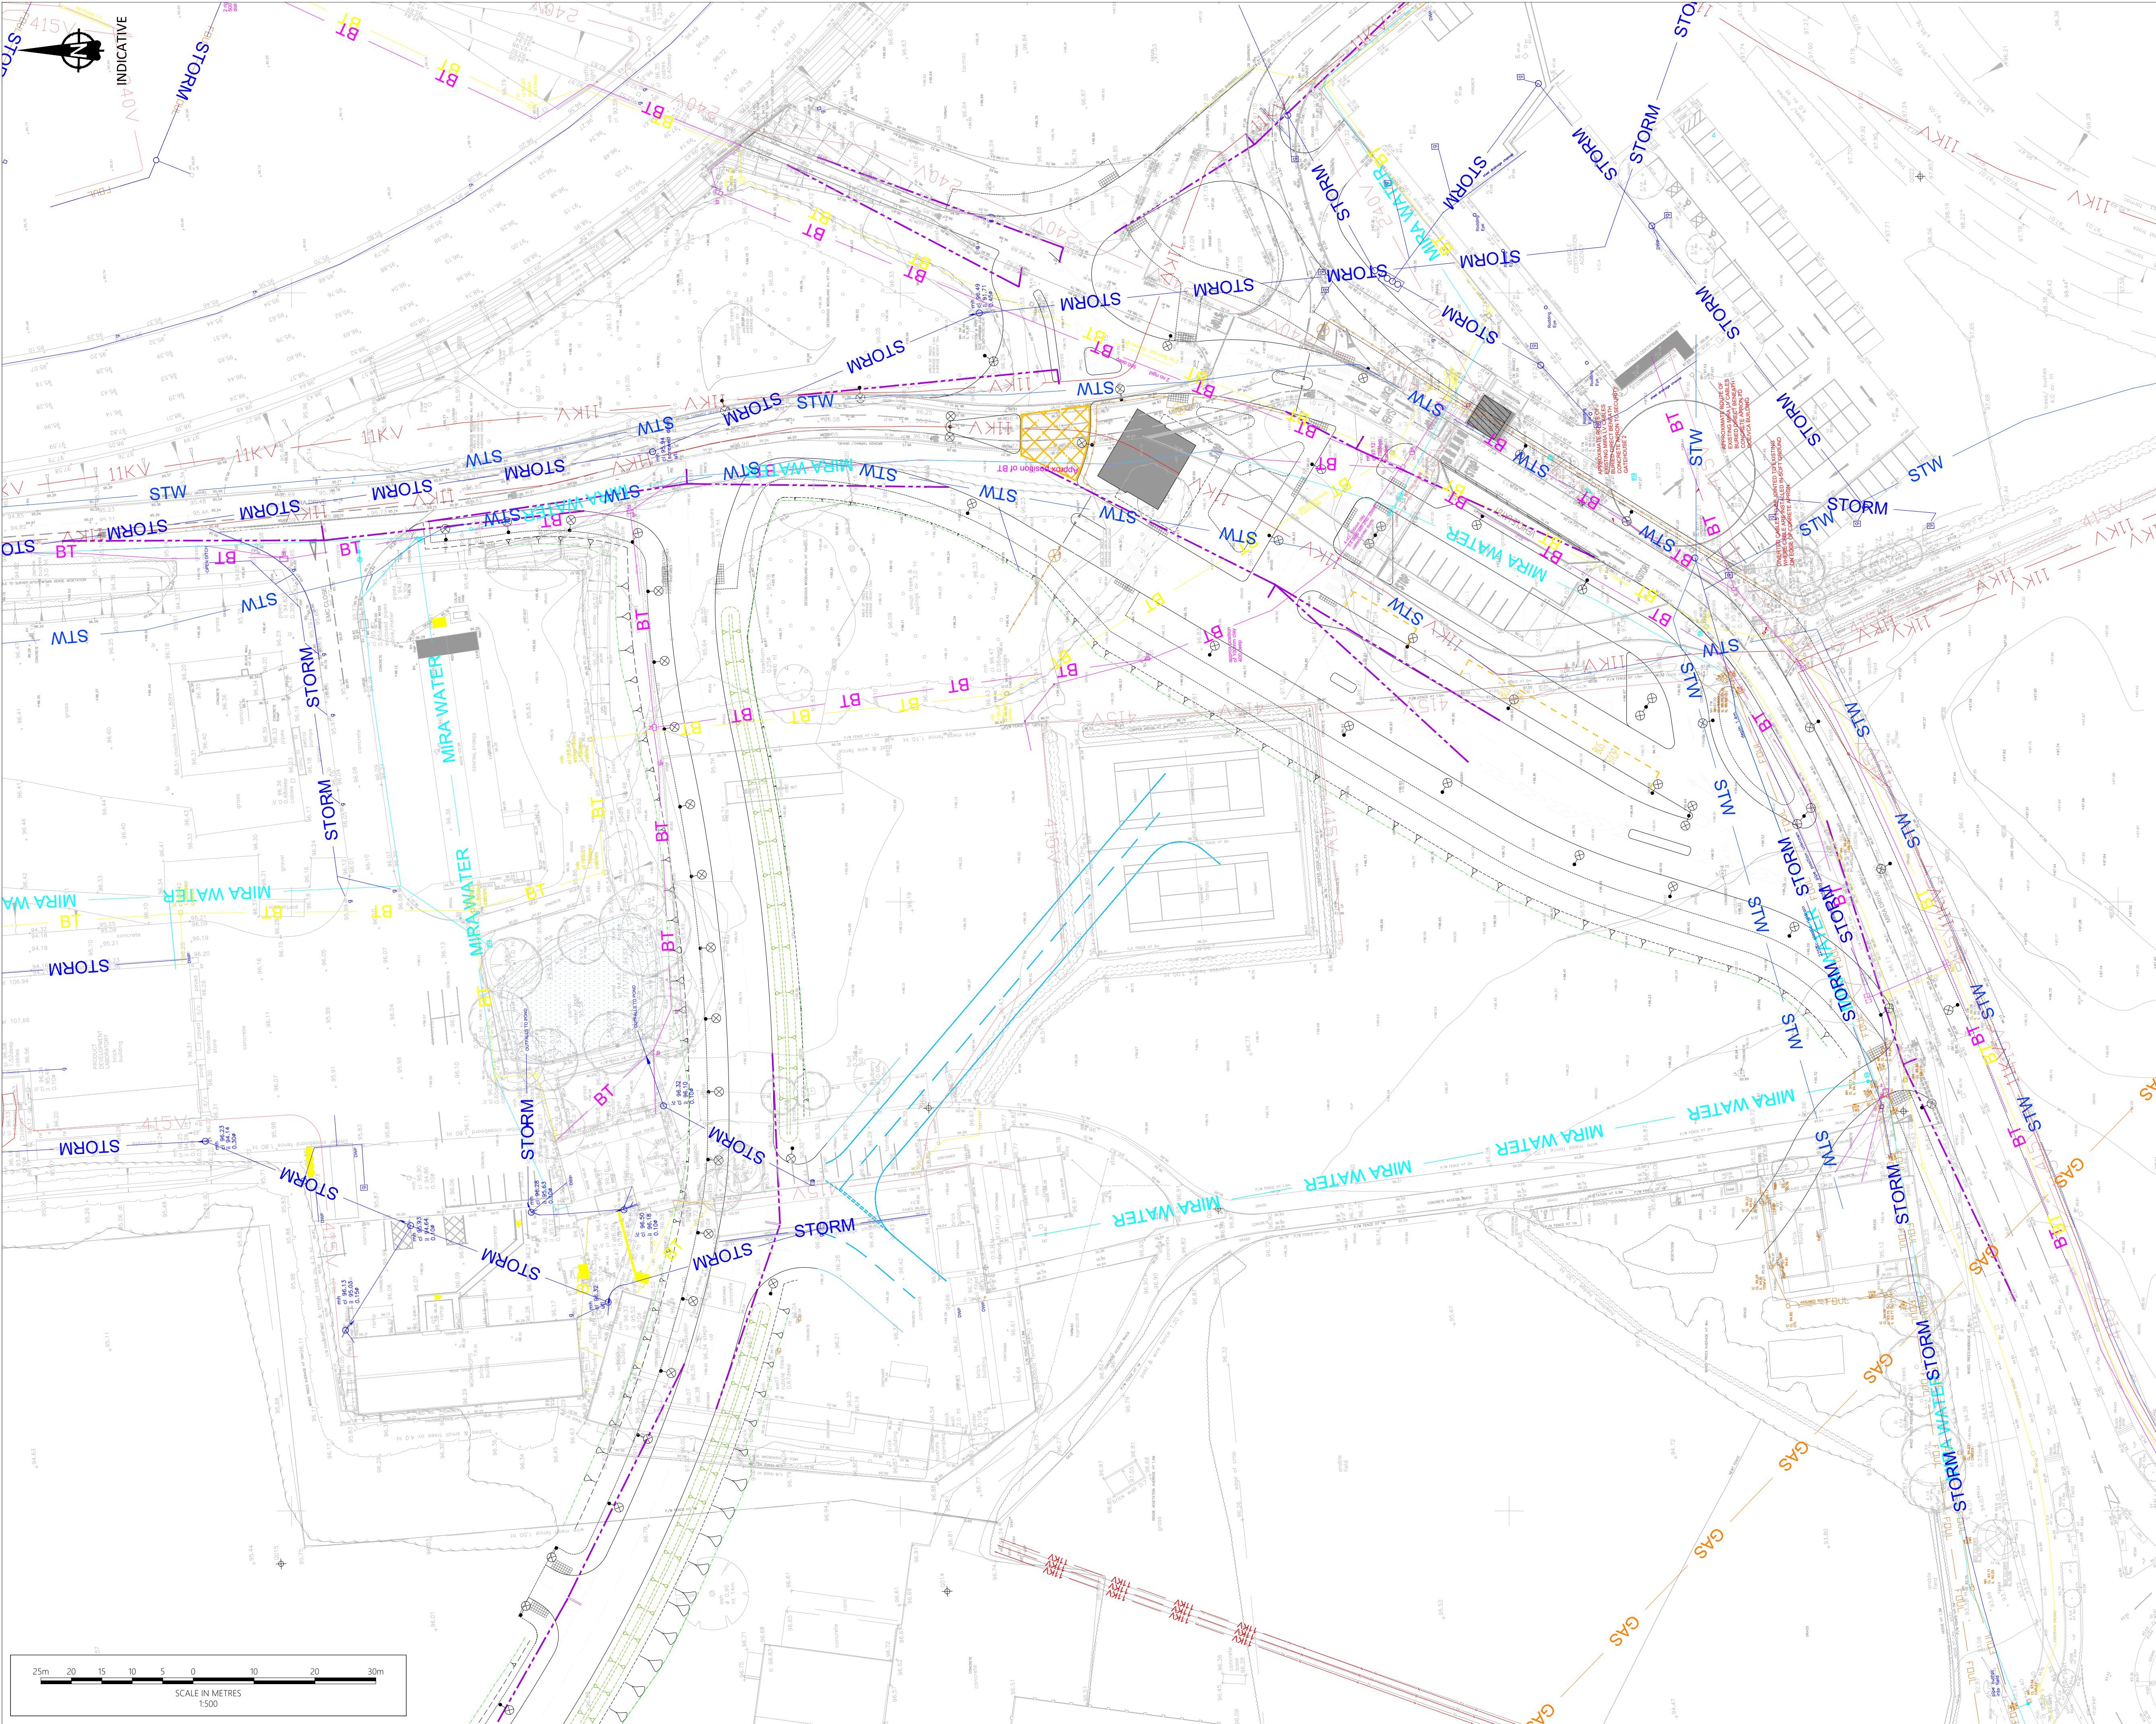

- Notes
1. Do not scale from this drawing. All dimensions shown are in metres unless noted otherwise.
 2. This drawing has been based upon topographical survey information produced by others. and Milestone Transport Planning cannot be held responsible for any discrepancies which may arise because of it.
 3. For sheet layout and overall site layout refer to sheet 3.
 4. The information given shown on the drawing has been provided by others who believe it to be correct, but it should be noted the exact location and depth can only be ascertained by using a suitable cable location device and excavation.

- Key
- | | |
|---------|--|
| — EHV — | Existing electricity cables (high voltage) |
| — ELV — | Existing electricity cables (low voltage) |
| — GLP — | Existing gas mains (low pressure) |
| — GMP — | Existing gas mains (medium pressure) |
| — GHP — | Existing gas mains (high pressure) |
| — C — | Existing cable TV cables |
| — BT — | Existing British Telecom cables |
| — W — | Existing water mains |
| — FW — | Existing foul water sewer |
| — SW — | Existing surface water sewer |
| — EHV — | Proposed electricity cables (high voltage) |
| — ELV — | Proposed electricity cables (low voltage) |
| — GLP — | Proposed gas mains (low pressure) |
| — GMP — | Proposed gas mains (medium pressure) |
| — GHP — | Proposed gas mains (high pressure) |
| — C — | Proposed cable TV cables |
| — BT — | Proposed British Telecom cables |
| — W — | Proposed water mains |
| — FW — | Proposed foul water sewer |
| — SW — | Proposed surface water sewer |

Ordnance Survey Licence number: 100057360

Drawing Revisions				
Rev:	Dwn:	Date:	Details	Chk:
-	BM	25/02/2022	First issue	PK
A	DC	24/03/2022	Revised layout	PK
B	AM	13/04/2022	Revised layout	BM
C	DC	01/08/2022	Revised layout	BM
D	JT	25/01/2023	Revised layout	BM

Client

ERI MTP LTD

Project

MIRA Technology Park - Phase 2 Infrastructure

Title

Statutory Undertakers Apparatus (Sheet 1 of 3)

MILESTONE
TRANSPORT PLANNING
7 Ancells Court, Rye Close, Fleet, Hampshire, GU51 2UY
Tel: 01483 397888
Gateshead IBC, Mulgrave Terrace, Gateshead, NE8 1AN
Tel: 0191 338 7220
web: www.milestonetp.co.uk

Drawing Number: 20-170/511/01

Scale: 1:500 @ A1

Revision: D