


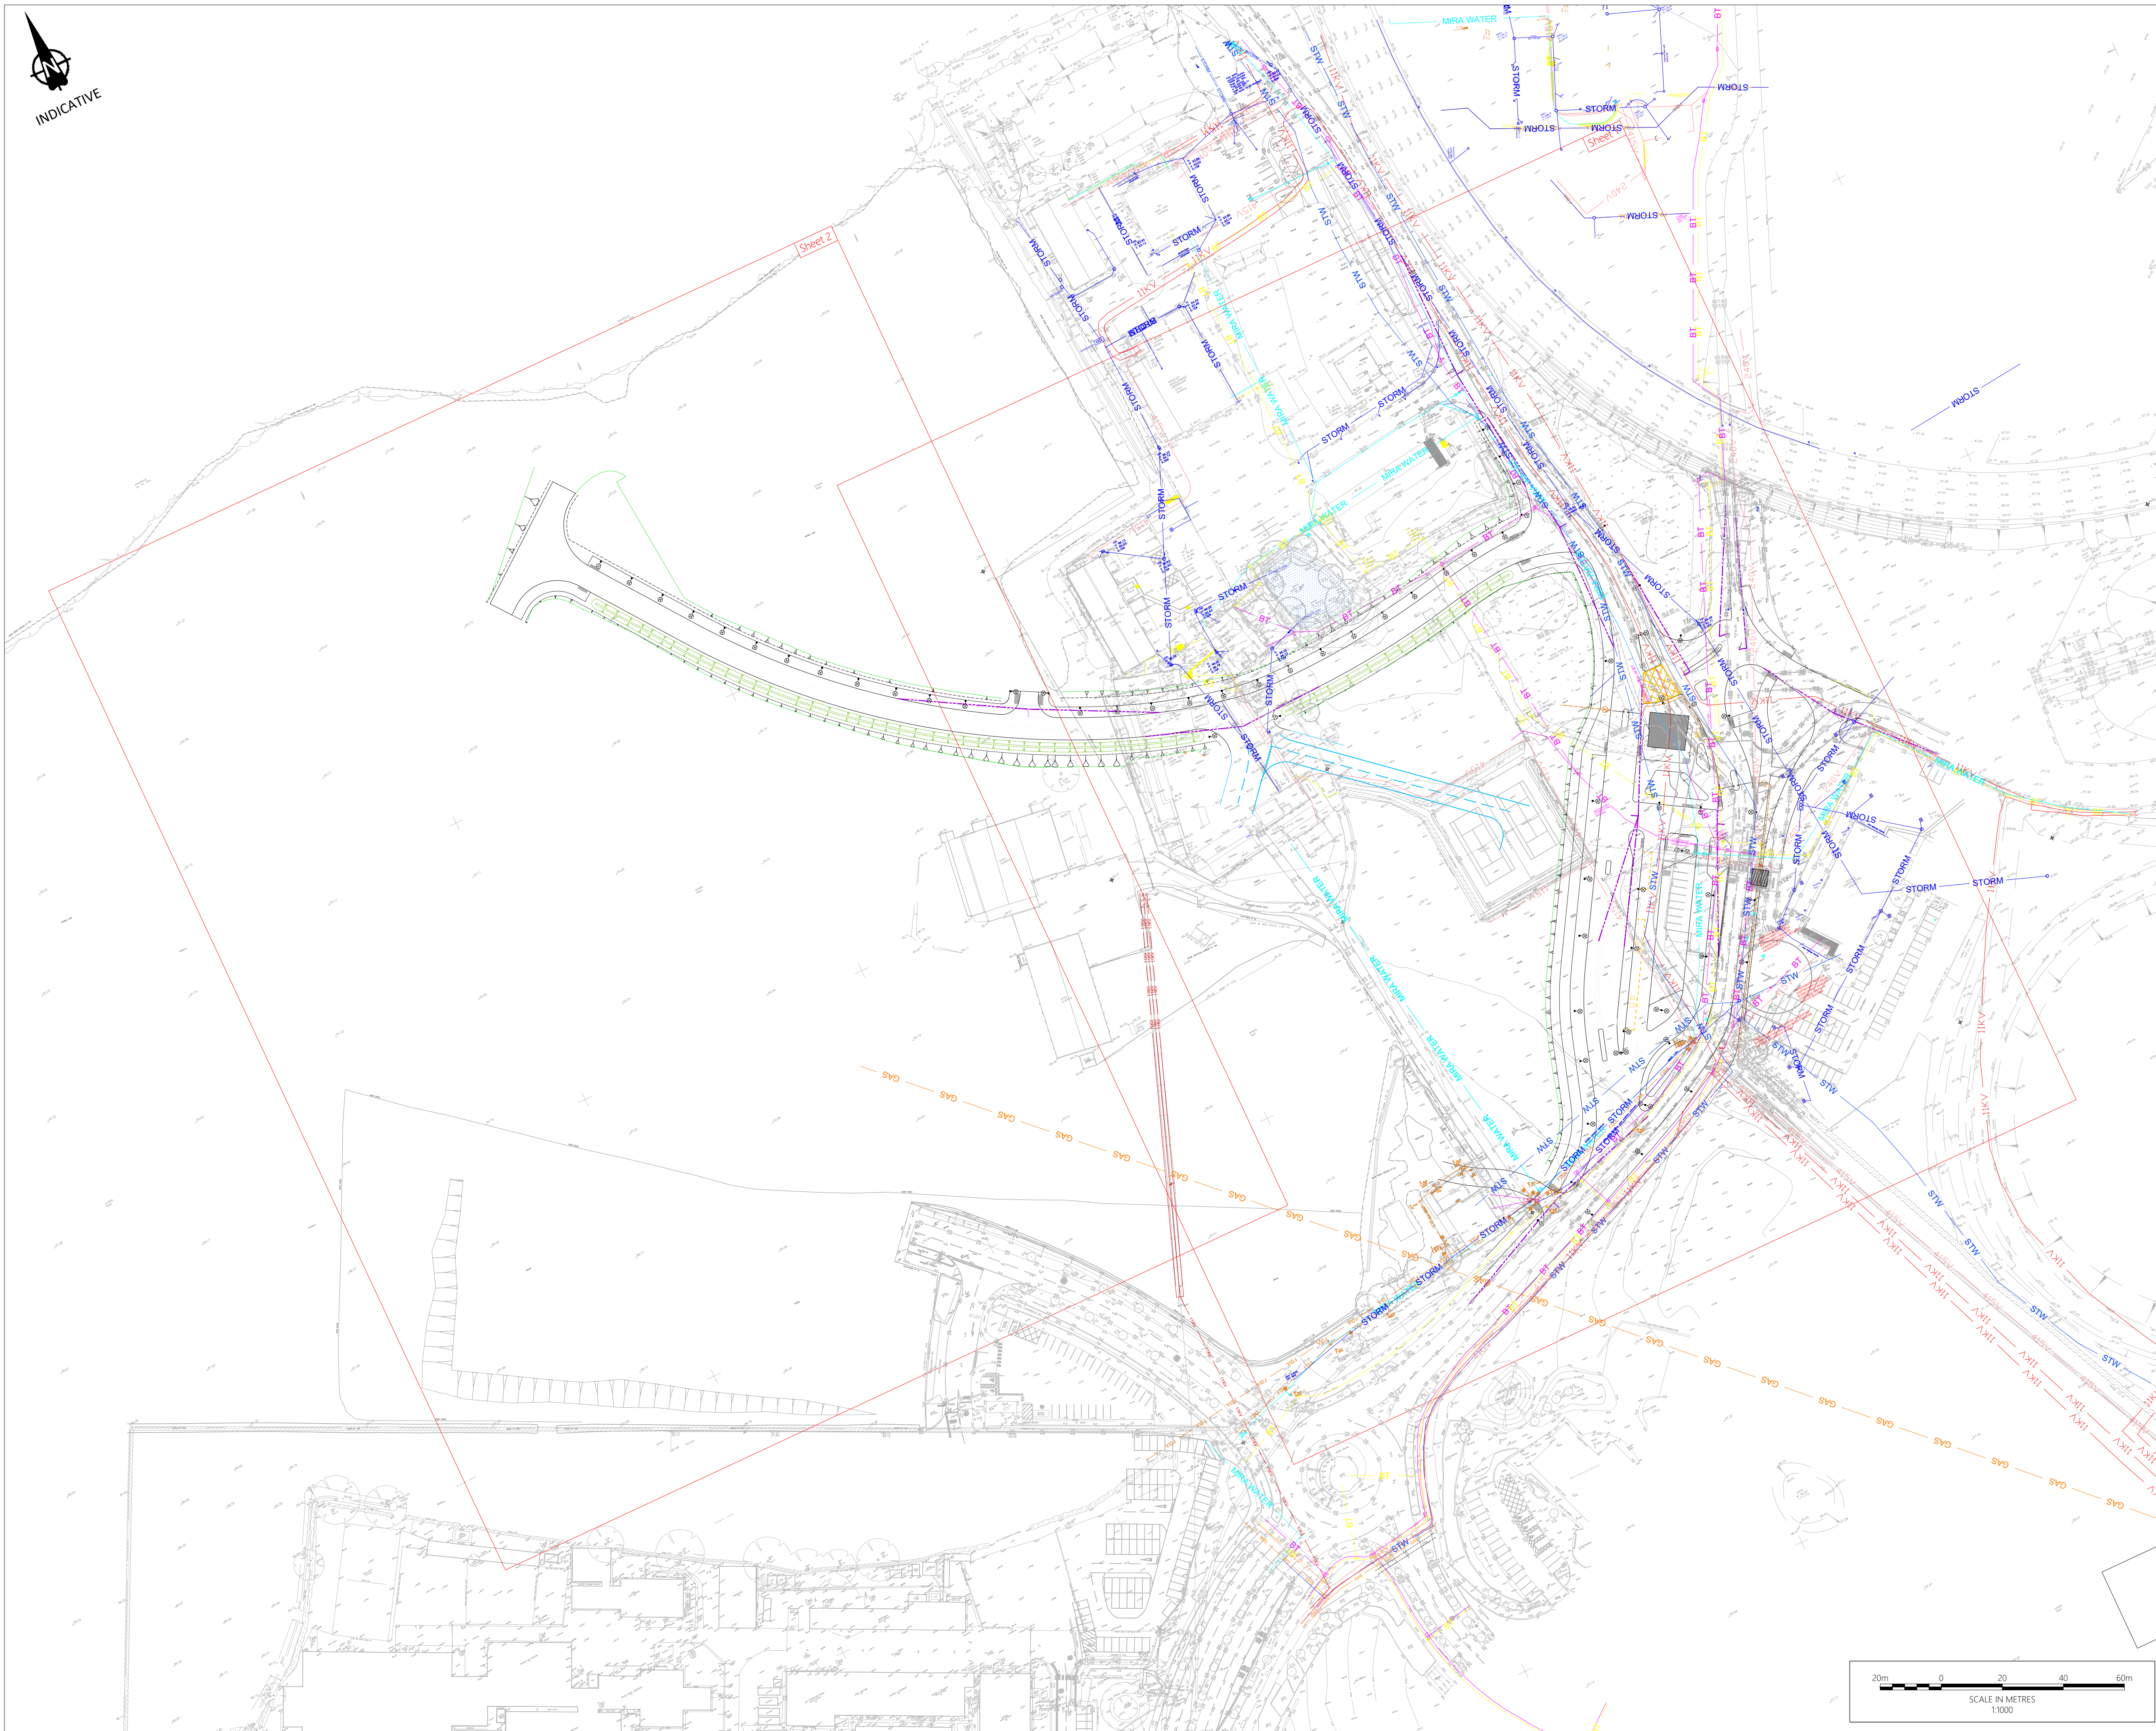

Notes

- Do not scale from this drawing. All dimensions shown are in metres unless noted otherwise.
- This drawing has been based upon topographical survey information produced by others. and Milestone Transport Planning cannot be held responsible for any discrepancies which may arise because of it.
- The information given shown on the drawing has been provided by others who believe it to be correct, but it should be noted the exact location and depth can only be ascertained by using a suitable cable location device and excavation.

Key

EHV	Existing electricity cables (high voltage)
ELV	Existing electricity cables (low voltage)
GLP	Existing gas mains (low pressure)
GMP	Existing gas mains (medium pressure)
GHP	Existing gas mains (high pressure)
C	Existing cable TV cables
BT	Existing British Telecom cables
W	Existing water mains
FW	Existing foul water sewer
SW	Existing surface water sewer
EHV	Proposed electricity cables (high voltage)
ELV	Proposed electricity cables (low voltage)
GLP	Proposed gas mains (low pressure)
GMP	Proposed gas mains (medium pressure)
GHP	Proposed gas mains (high pressure)
C	Proposed cable TV cables
BT	Proposed British Telecom cables
W	Proposed water mains
FW	Proposed foul water sewer
SW	Proposed surface water sewer

Ordnance Survey Licence number: 100057360

Rev:	Dmn:	Date:	Details	Chk:
-	BM	25/02/2022	First issue	PK
A	DC	24/03/2022	Revised layout	PK
B	AM	13/04/2022	Revised layout	BM
C	DC	01/08/2022	Revised layout	BM
D	JT	25/01/2023	Revised layout	BM

Client

ERI MTP LTD

Project

MIRA Technology Park - Phase 2 Infrastructure

Title

Statutory Undertakers Apparatus (Sheet 3 of 3)

MILESTONE
TRANSPORT PLANNING

7 Ancells Court, Rye Close, Fleet, Hampshire, GU51 2UY
Tel: 01483 397888
Gateshead IBC, Mulgrave Terrace, Gateshead, NE8 1AN
Tel: 0191 338 7220
web: www.milestonetp.co.uk

Drawing Number:

20-170/511/03

Scale:

1:1000 @ A1

Revision:

D