


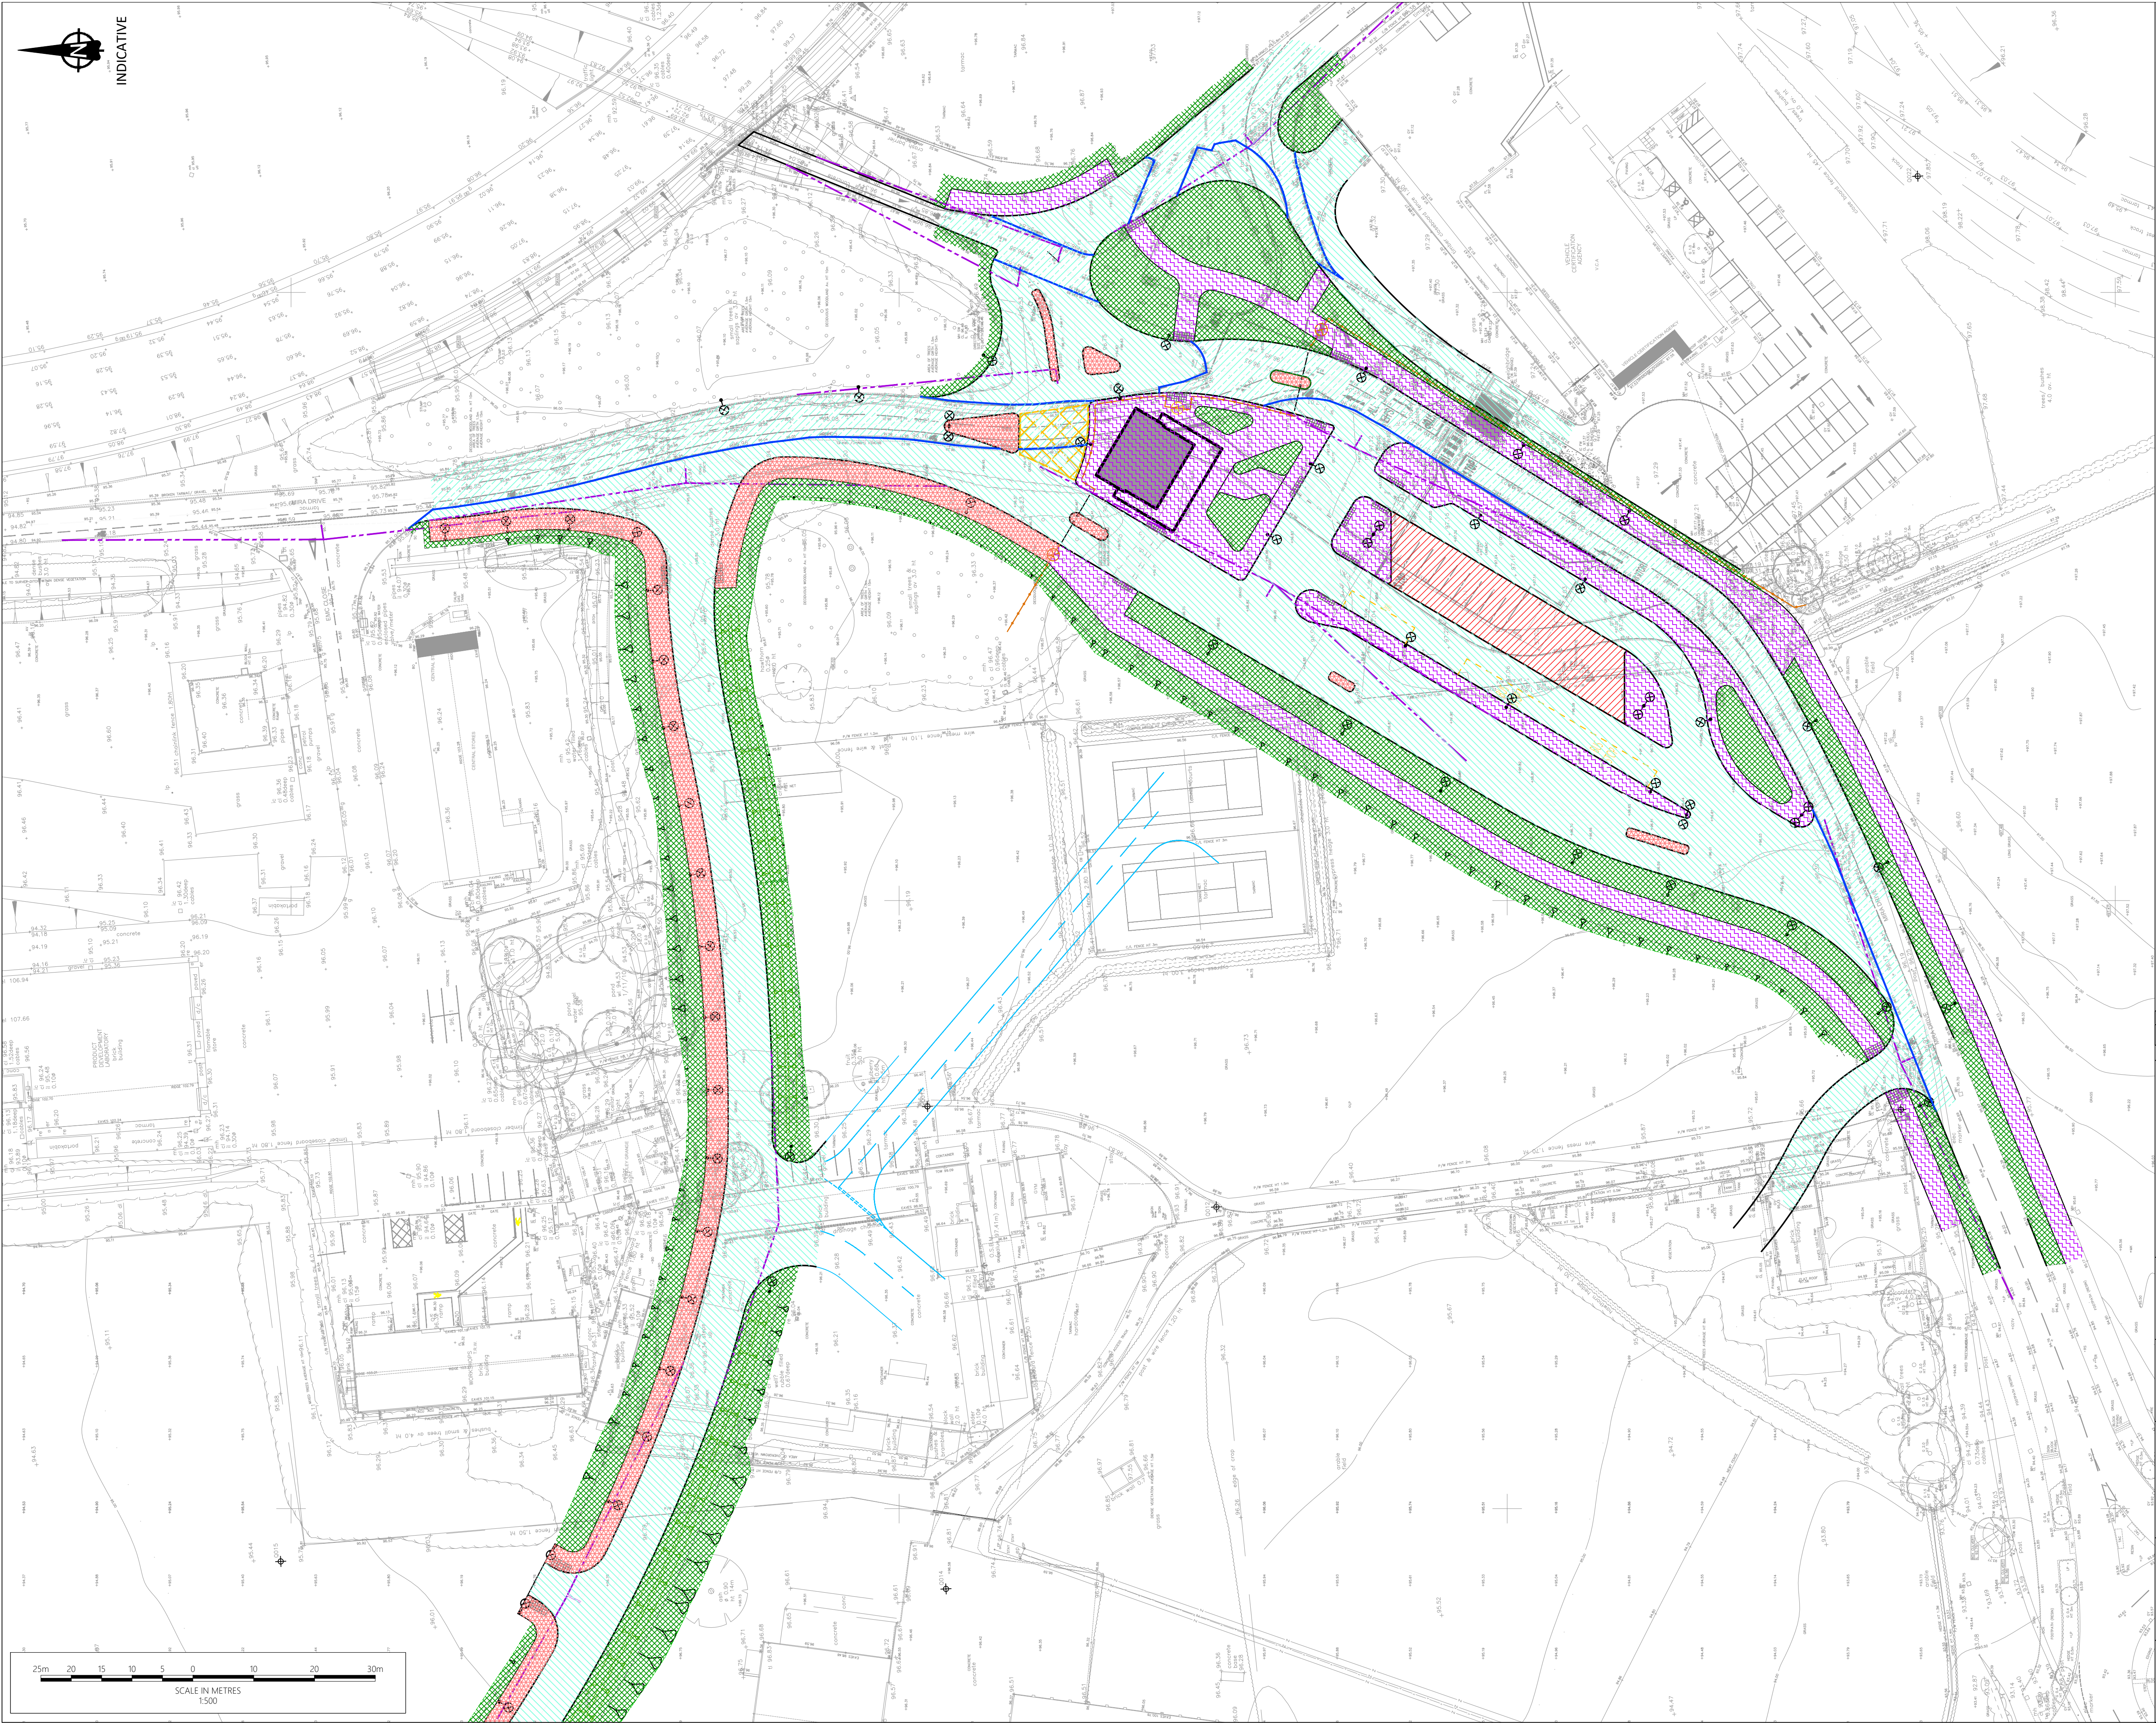

Notes

- Do not scale from this drawing. All dimensions shown are in metres unless noted otherwise.
- This drawing has been based upon topographical survey information produced by others, and Milestone Transport Planning cannot be held responsible for any discrepancies which may arise because of it.
- For sheet layout and overall site layout refer to sheet 3.

Key

- New carriageway construction - Type 1 (refer to drawing 20-172/711)
- New carriageway construction - Type 2 (refer to drawing 20-172/711)
- Plane off up to 40mm of existing surface course and replace with 40mm new surface course and regulating material where required - Type 1 (refer to drawing 20-170/711)
- New footway construction - Type F1 (Refer to drawing 20-172/711)
- New footway construction - Type F2 (Refer to drawing 20-172/711)
- Area of 150mm thick topsoil and seed
- 900mm wide step joint between existing and proposed surfaces (refer to drawing 20-172/711)
- Proposed drainage swales
- Proposed 1:3 earthworks slopes
- Proposed tactile paving (Colour to suit existing tactile on MIRA Drive)

Ordnance Survey Licence number: 100057360

Drawing Revisions				
Rev	Dwn	Date	Details	Chk
-	DC	25/02/2022	First issue	PK
A	DC	25/03/2022	Revised layout	PK
B	DC	28/03/2022	Revised key	PK
C	DC	13/04/2022	Amended Layout	BM
D	DC	29/07/2022	Amended Layout	BM
E	DC	26/08/2022	Minor Amendments	BM
F	JT	25/01/2023	Revised Layout	BM

Client

ERI MTP LTD

Project

MIRA Technology Park - Phase 2 Infrastructure

Title

Pavement Construction Plan (Sheet 1 of 3)

MILESTONE
TRANSPORT PLANNING

7 Ancells Court, Rye Close, Fleet, Hampshire, GU51 2UY
Tel: 01483 397888
Gateshead IBC, Mulgrave Terrace, Gateshead, NE8 1AN
Tel: 0191 338 7220
web: www.milestonetp.co.uk

Drawing Number:	Scale:
20-170/701/01	1:500 @ A1
	Revision: F