


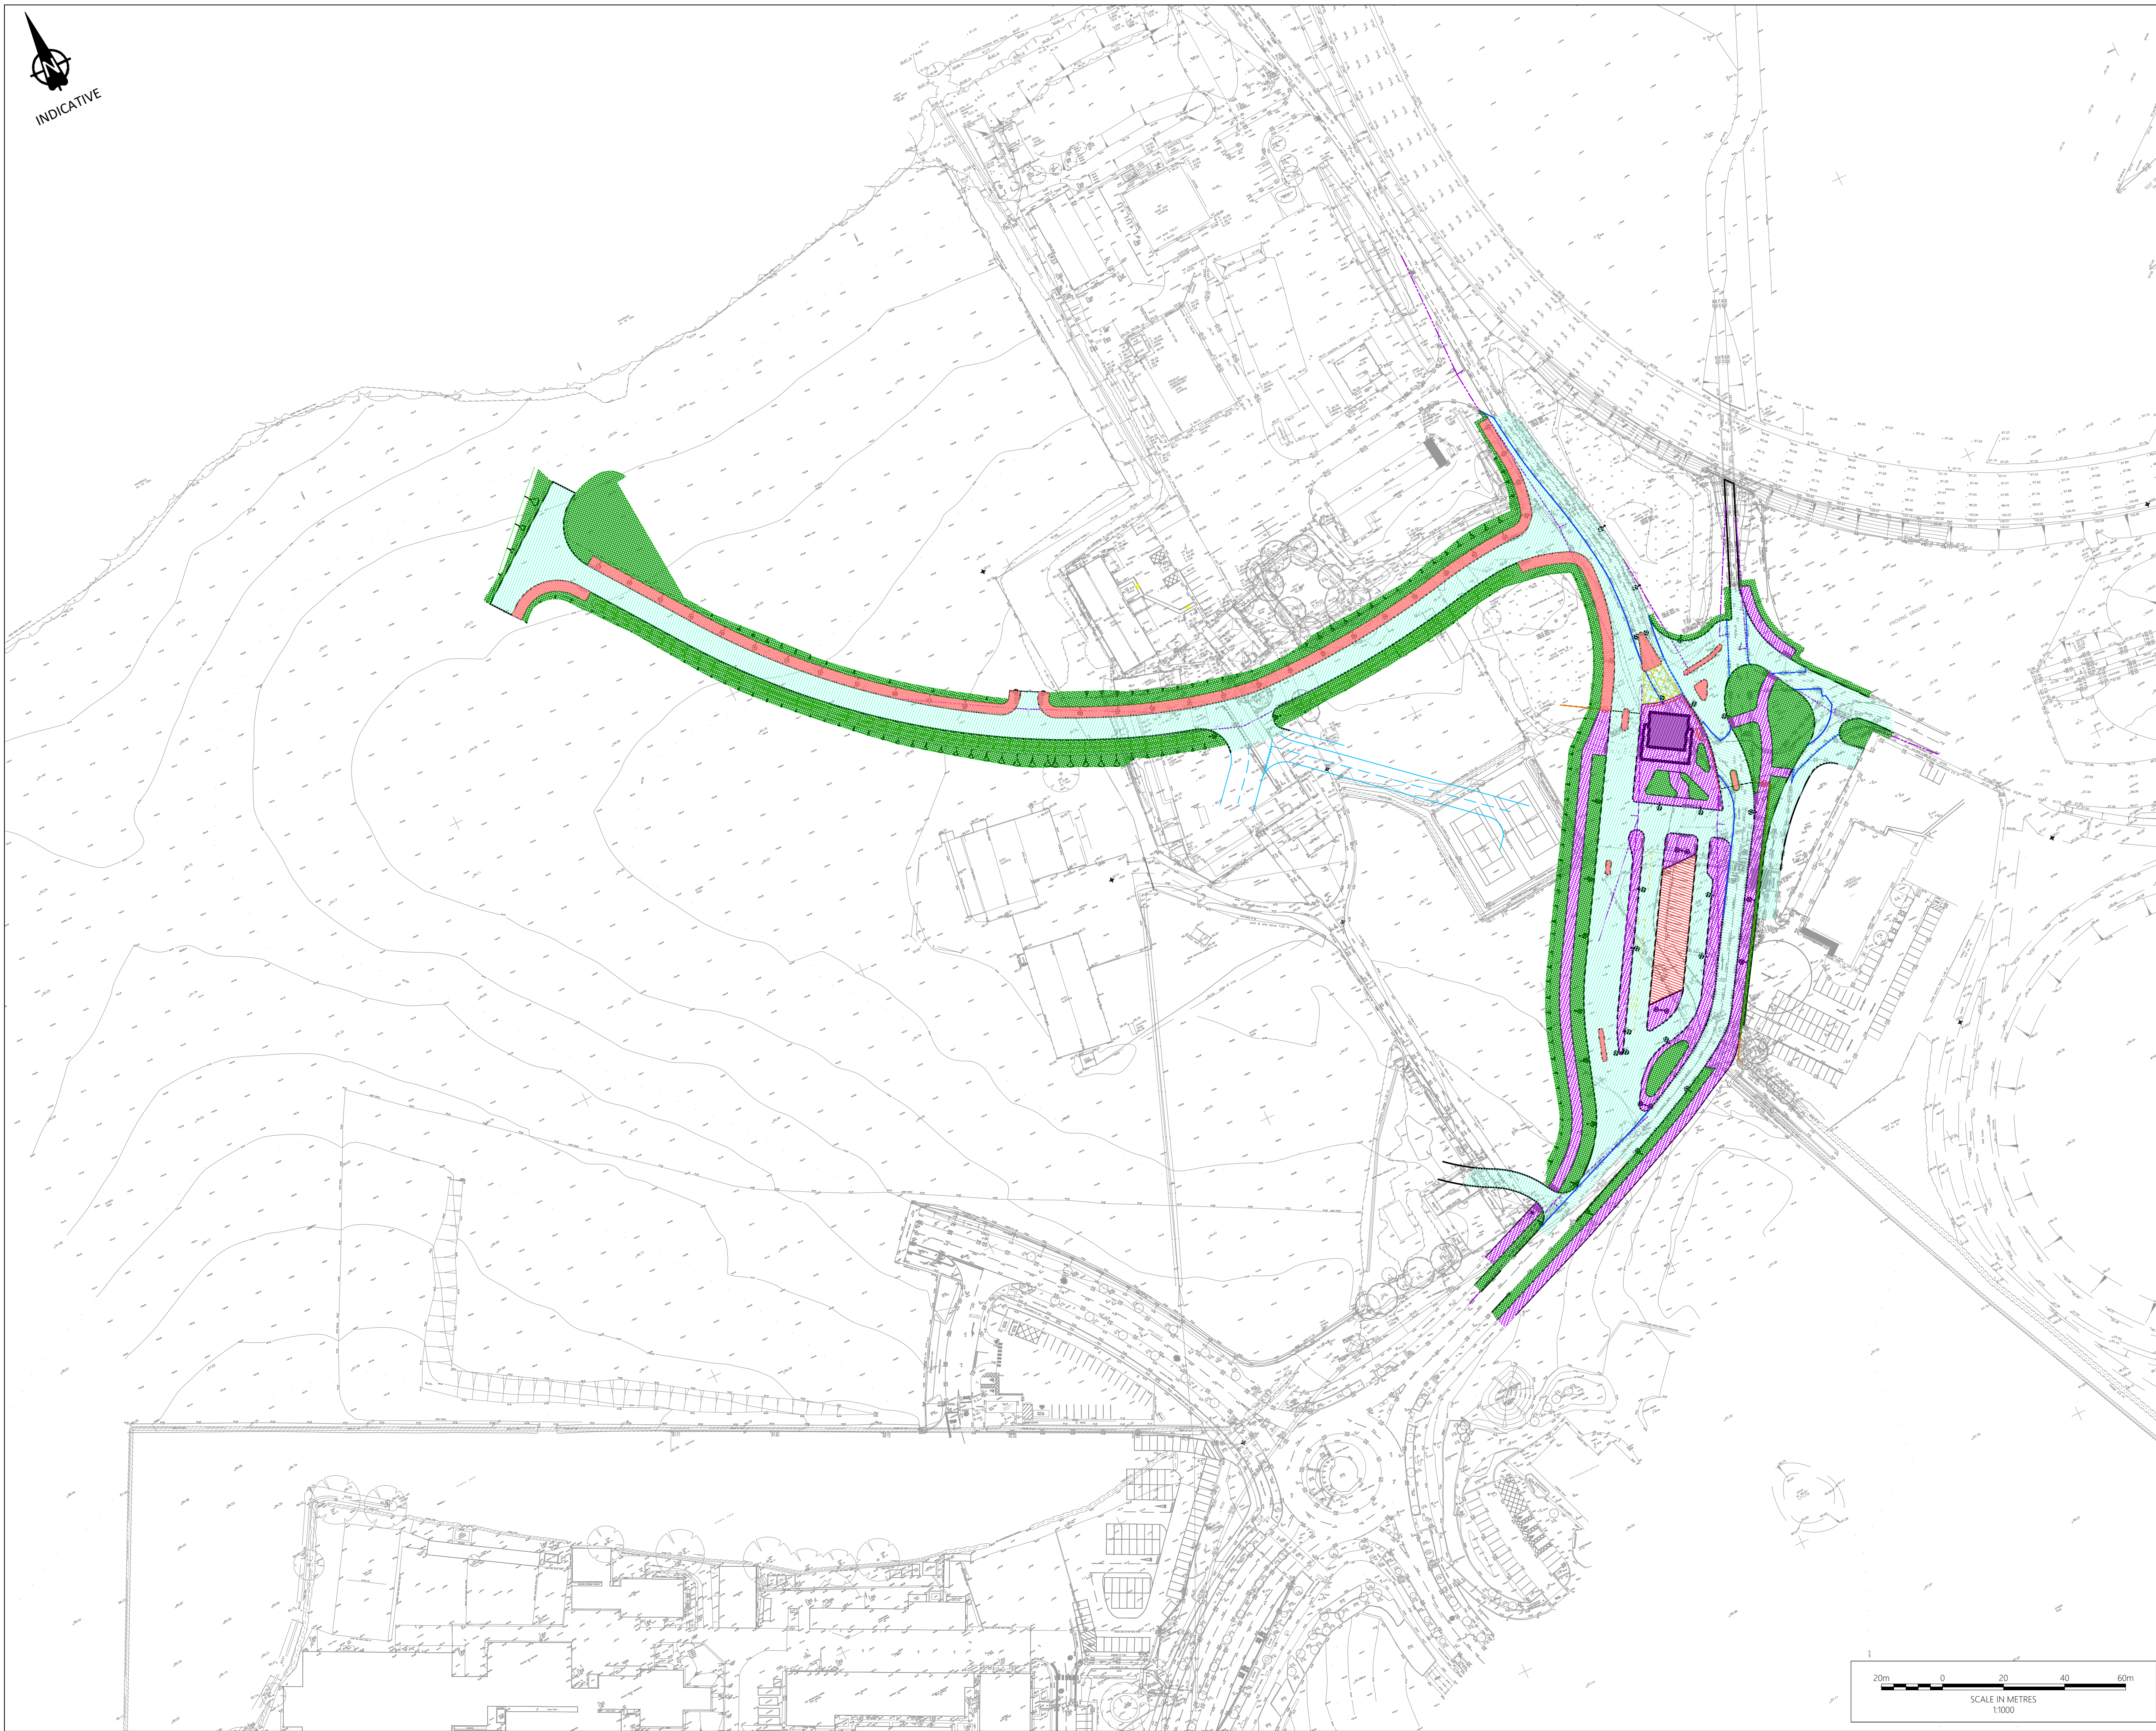

**Notes**

- Do not scale from this drawing. All dimensions shown are in metres unless noted otherwise.
- This drawing has been based upon topographical survey information produced by others, and Milestone Transport Planning cannot be held responsible for any discrepancies which may arise because of it.

**Key**

- New carriageway construction - Type 1 (refer to drawing 20-172/711)
- New carriageway construction - Type 2 (refer to drawing 20-172/711)
- Plane off up to 40mm of existing surface course and replace with 40mm new surface course and regulating material where required - Type 1 (refer to drawing 20-170/711)
- New footway construction - Type F1 (Refer to drawing 20-172/711)
- New footway construction - Type F2 (Refer to drawing 20-172/711)
- Area of 150mm thick topsoil and seed
- 900mm wide step joint between existing and proposed surfaces (refer to drawing 20-172/711)
- Proposed drainage swales
- Proposed 1:3 earthworks slopes
- Proposed tactile paving (Colour to suit existing tactile on MIRA Drive)

Ordinance Survey Licence number: 100057360

| Rev: | Drm: | Date:      | Details          | Chk: |
|------|------|------------|------------------|------|
| -    | DC   | 25/02/2022 | First issue      | PK   |
| A    | DC   | 25/03/2022 | Revised layout   | PK   |
| B    | DC   | 28/03/2022 | Revised key      | PK   |
| C    | DC   | 13/04/2022 | Amended Layout   | BM   |
| D    | DC   | 29/07/2022 | Amended Layout   | BM   |
| E    | DC   | 26/08/2022 | Minor Amendments | BM   |
| F    | JT   | 25/01/2023 | Revised Layout   | BM   |

**Client**

ERI MTP LTD

**Project**

MIRA Technology Park - Phase 2 Infrastructure

**Title**

Pavement Construction Plan (Sheet 3 of 3)

**MILESTONE**  
TRANSPORT PLANNING  
7 Ancells Court, Rye Close, Fleet, Hampshire, GU51 2UY  
Tel: 01483 397888  
Gateshead IBC, Mulgrave Terrace, Gateshead, NE8 1AN  
Tel: 0191 338 7220  
web: www.milestonetp.co.uk

**Drawing Number:** 20-170/701/03

**Scale:** 1:500 @ A1

**Revision:** F

20m 0 20 40 60m  
SCALE IN METRES  
1:1000