


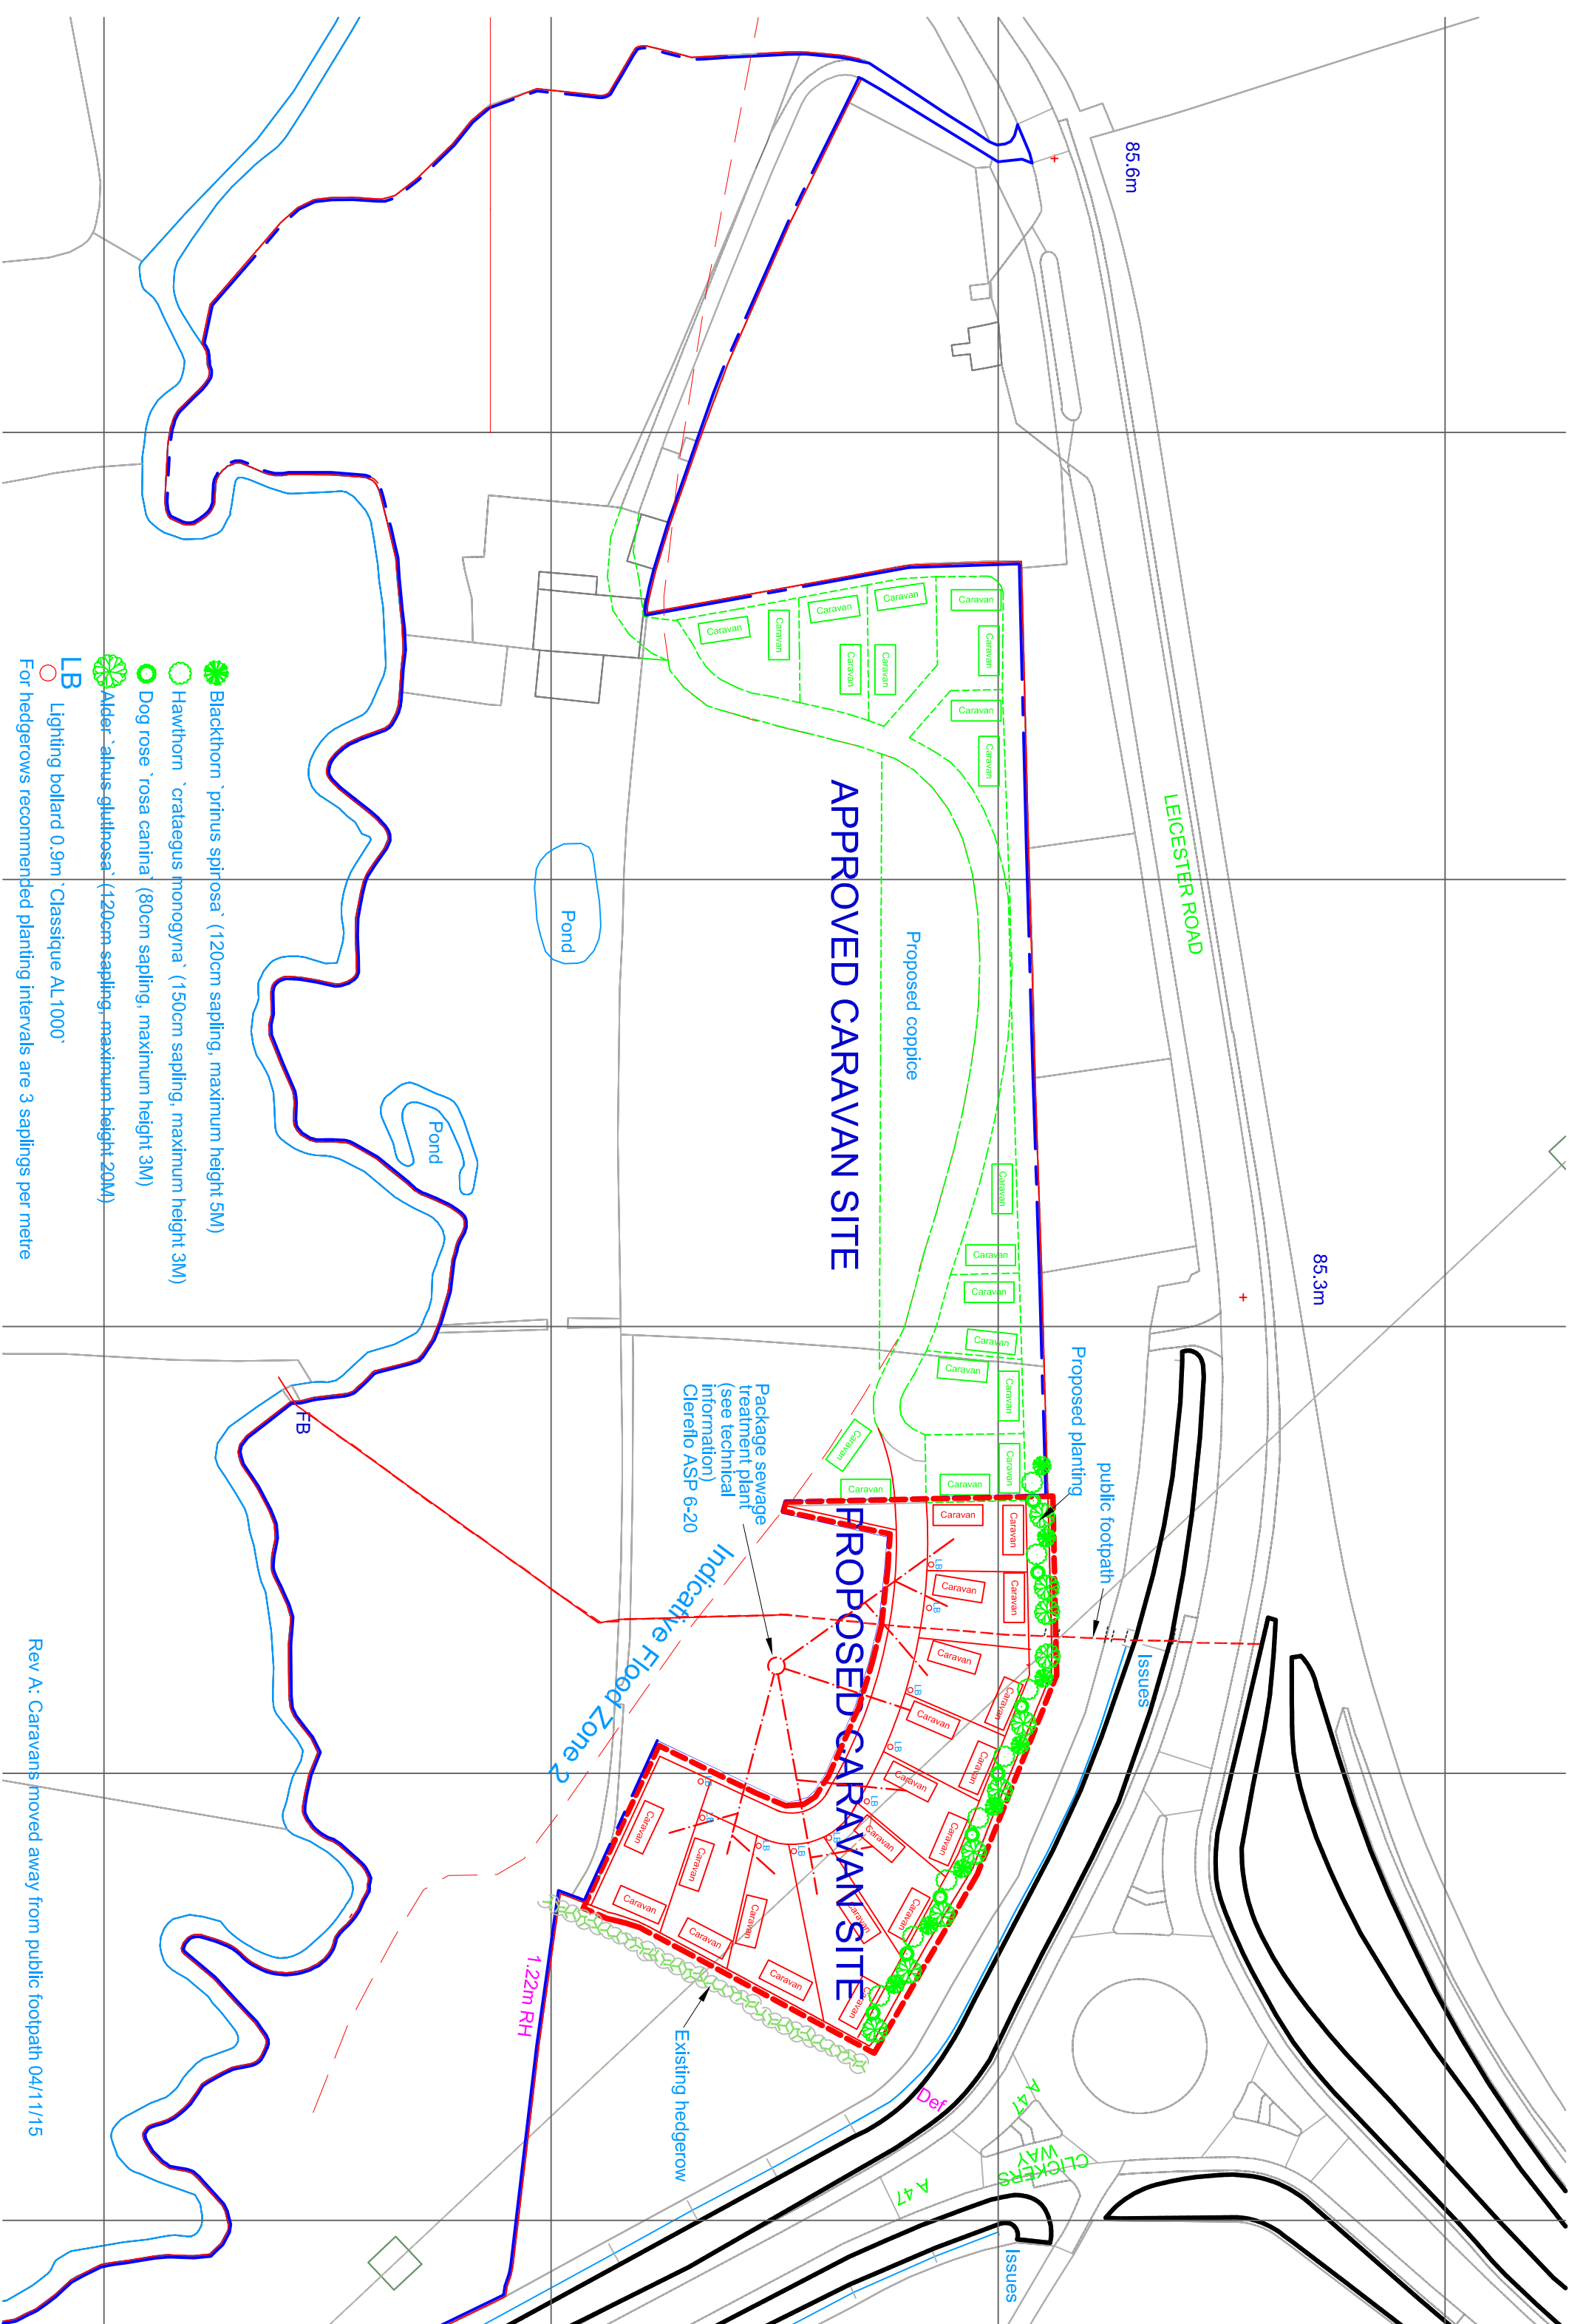

85.6m

85.3m

LEICESTER ROAD

APPROVED CARAVAN SITE

Proposed copse

Proposed planting

public footpath

Issues

PROPOSED CARAVAN SITE

Package sewage treatment plant (see technical information) Clereffo ASP 6-20

Indicative Flood Zone 2

Existing hedgerow

1.22m RH

Clickers Way

Issues

Blackthorn 'prinus spinosa' (120cm sapling, maximum height 5M)

Hawthorn 'crataegus monogyna' (150cm sapling, maximum height 3M)

Dog rose 'rosa canina' (80cm sapling, maximum height 3M)

Alder 'alnus glutinosa' (120cm sapling, maximum height 20M)

LB Lighting bollard 0.9m 'Classique AL1000'

For hedgerows recommended planting intervals are 3 saplings per metre