


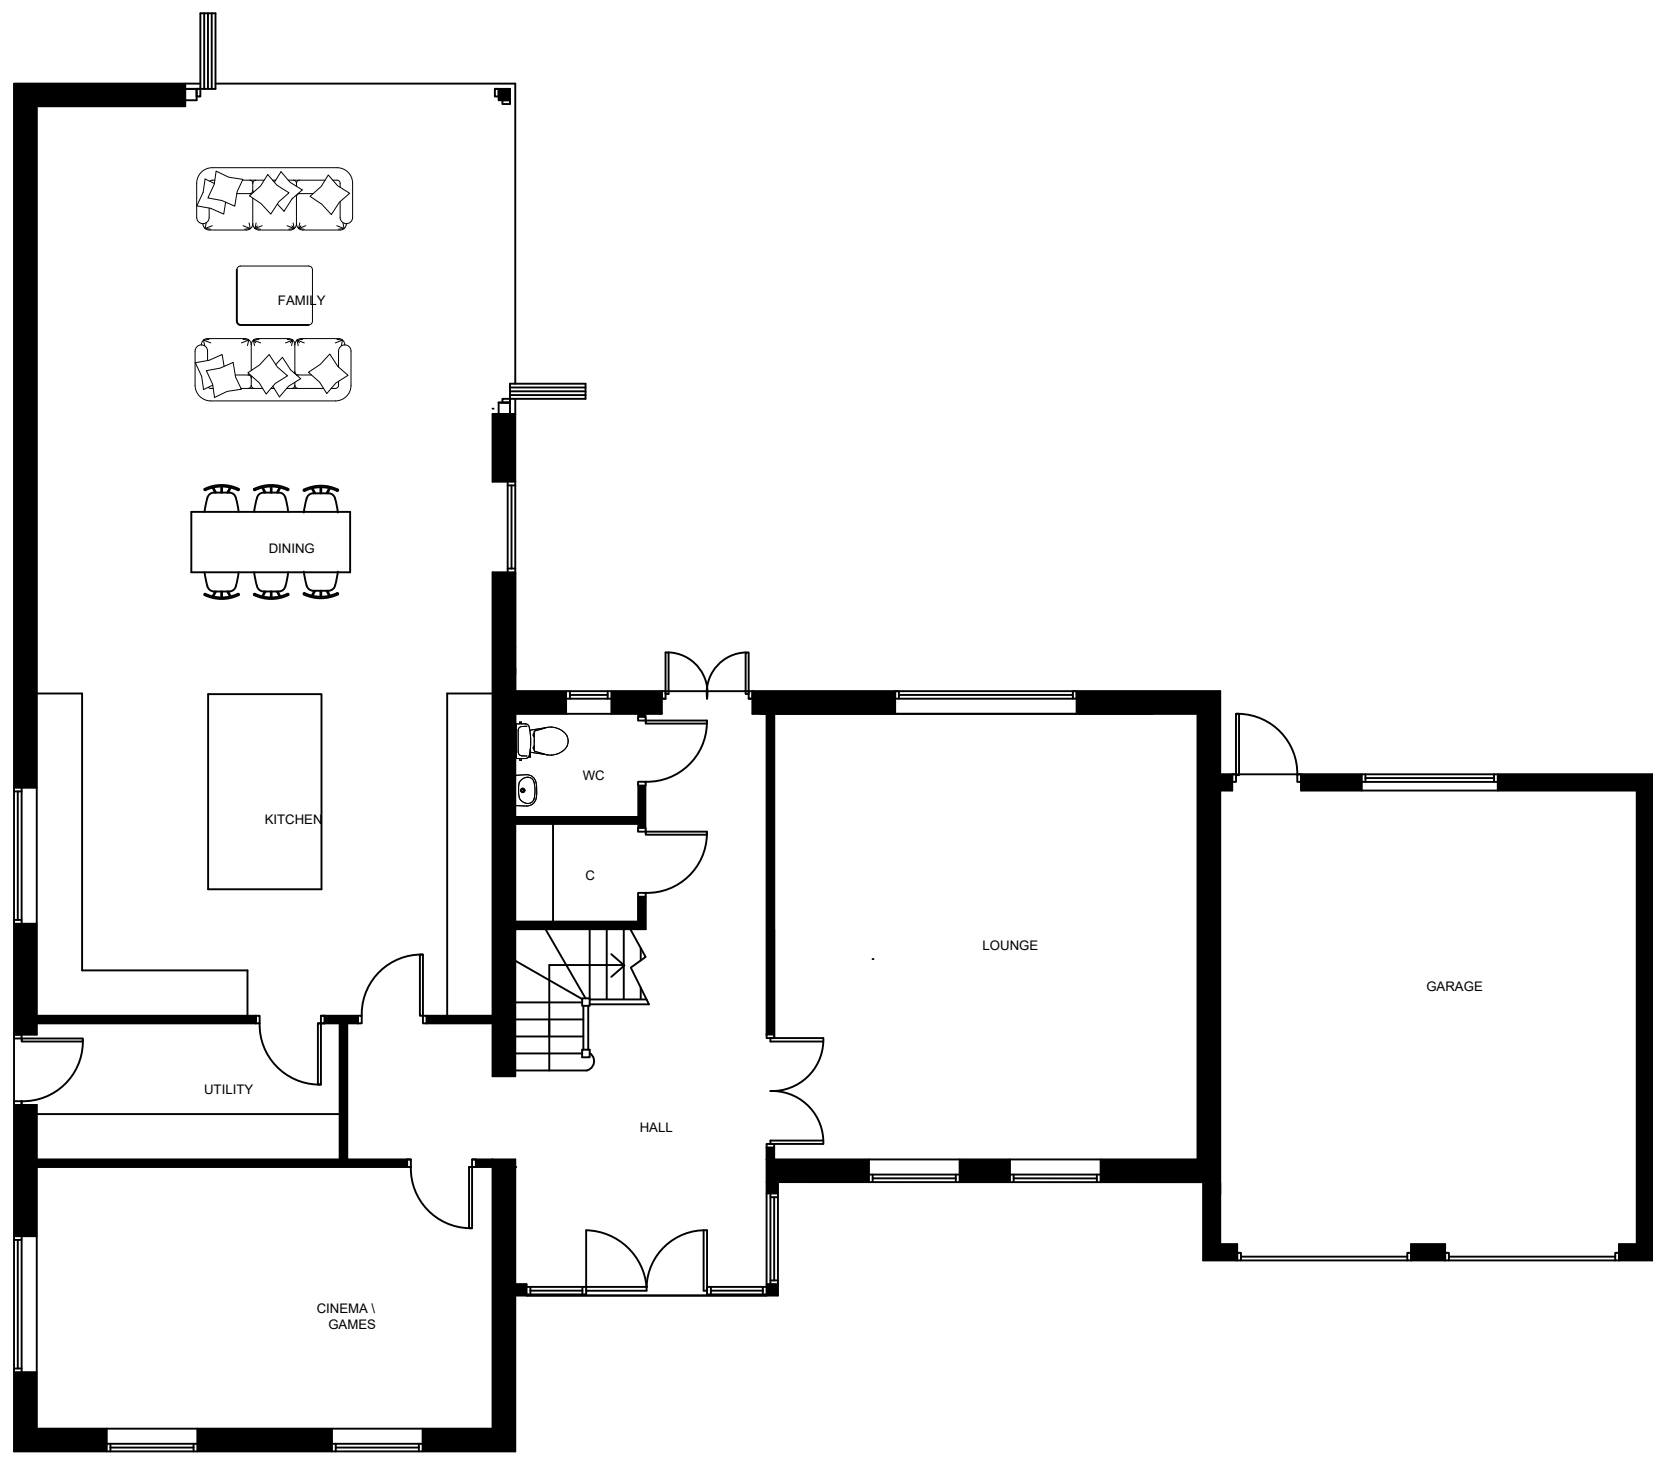


GROUND: UNIT 5

TOTAL 3790 sq ft



FIRST

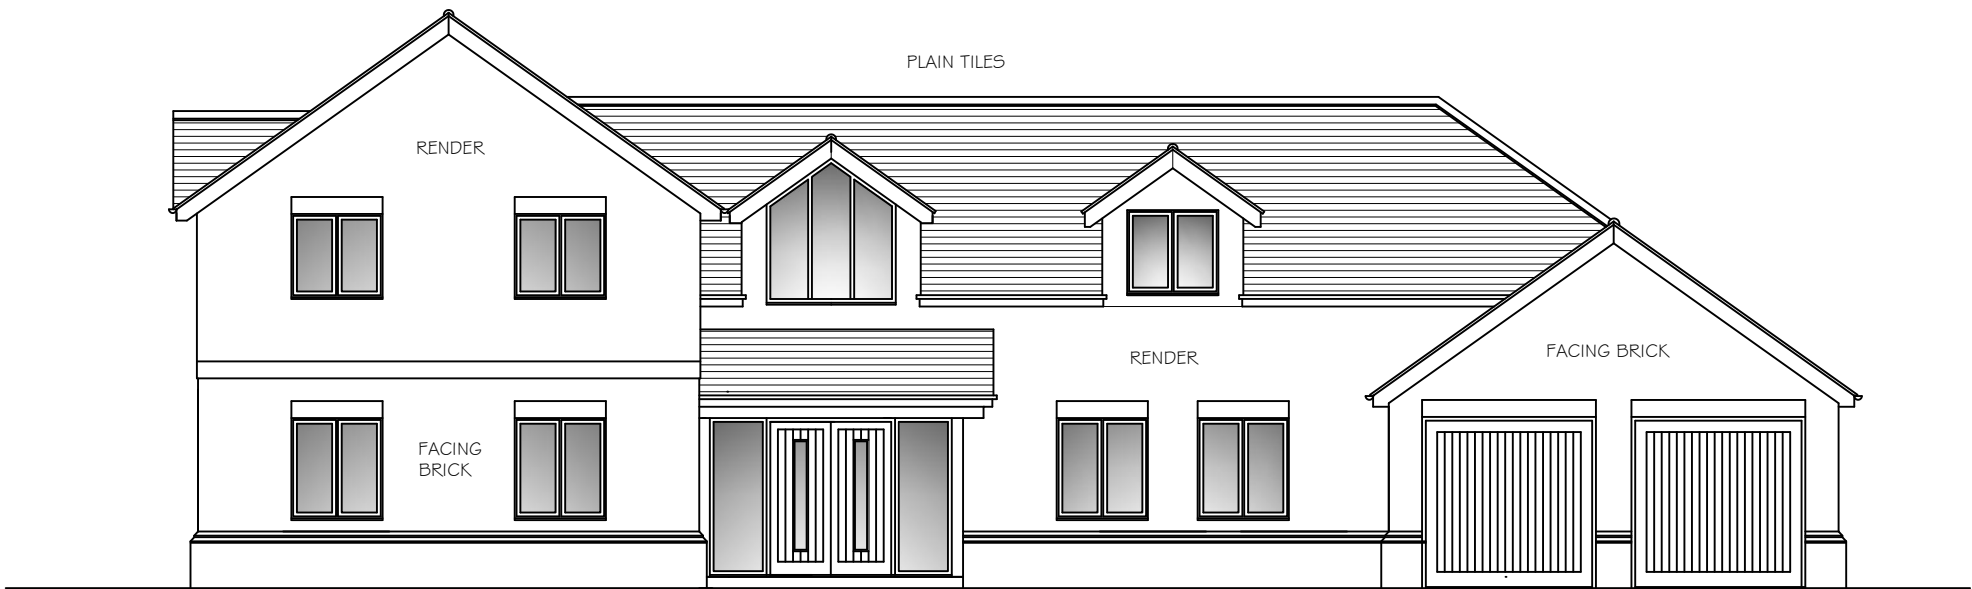


FRONT



SIDE



REAR

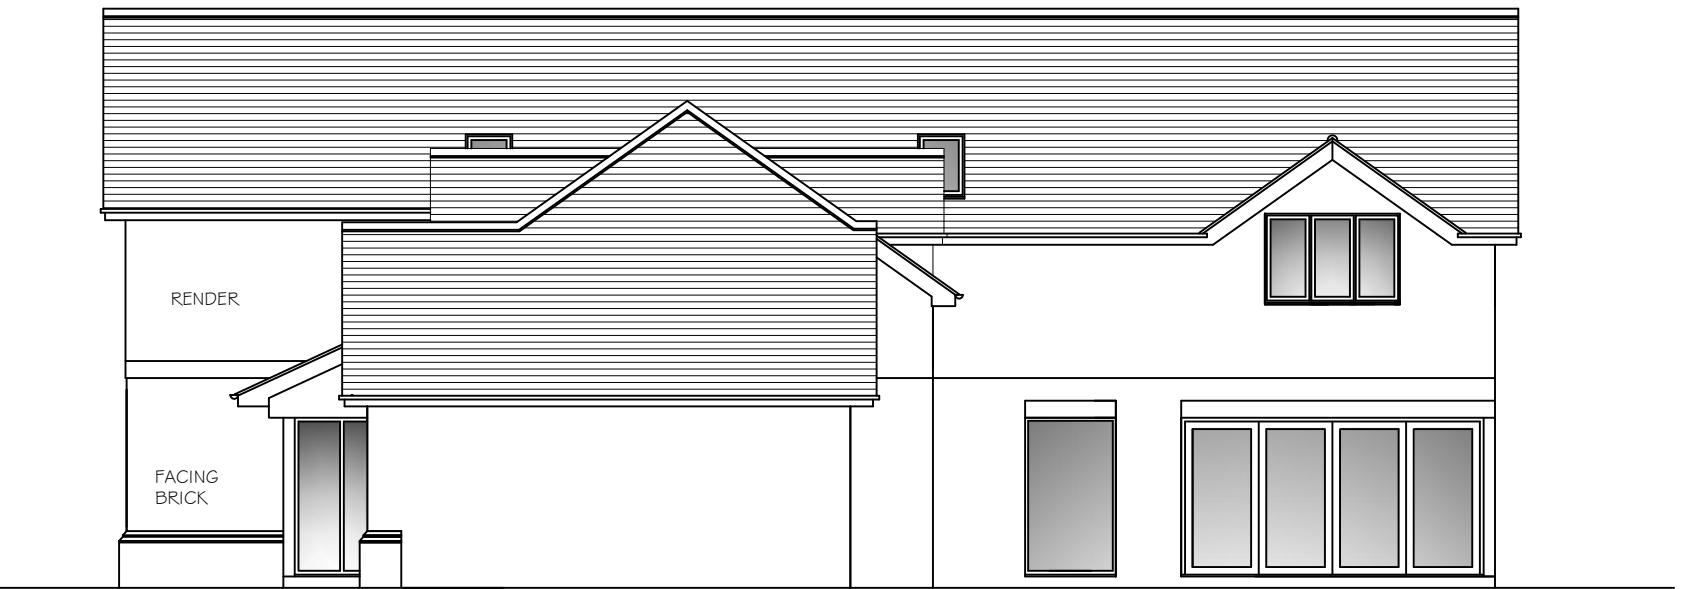

SIDE