
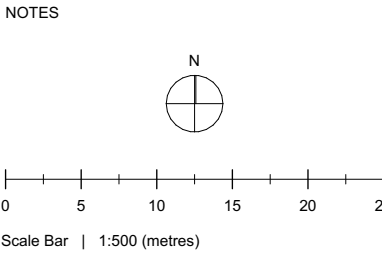


PROPOSED SITE LAYOUT - MASTERPLAN PHI and II PHASING PLAN

1:500

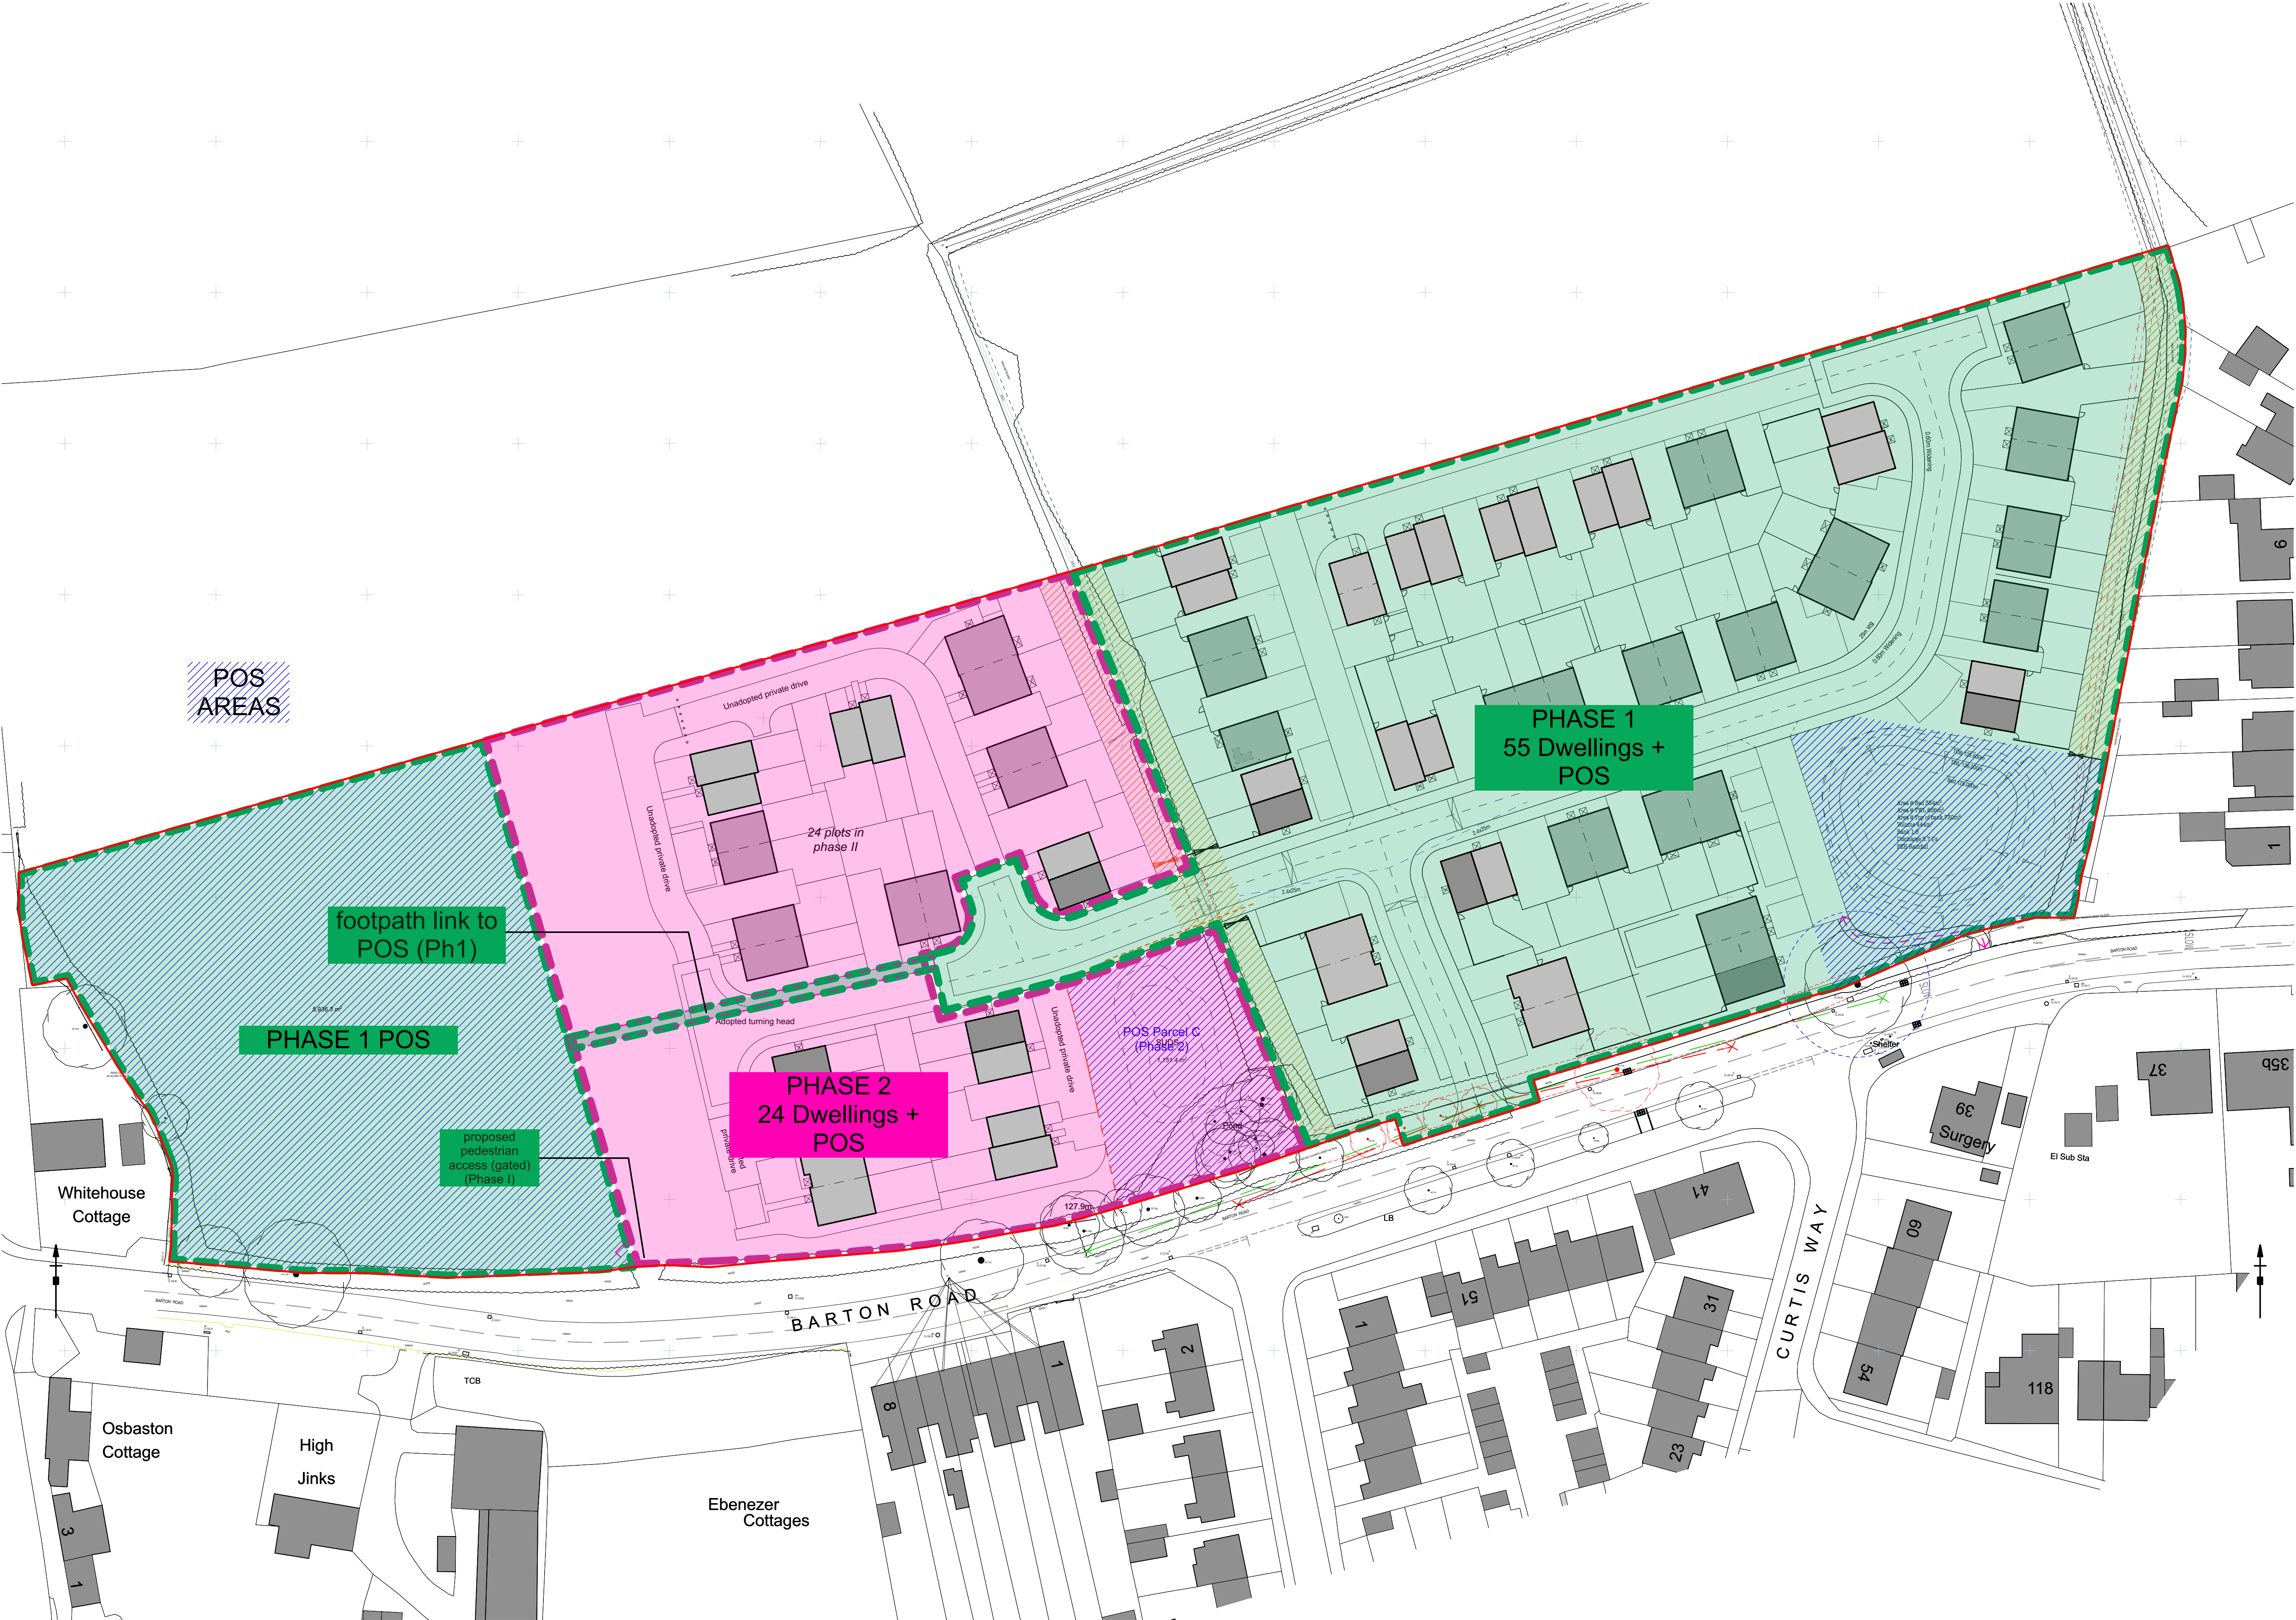

Rev	Date	Description	By
P6	22.08.2024	PLANNING ISSUE - pedestrian link to existing POS added. Knee rail to be removed	OR
P5	13.08.2024	PLANNING ISSUE - new garden sizes reviewed	OR
P4	03.07.2024	PLANNING ISSUE - additional parking spaces to shed dwellings - Phas 3-4 and 22-26 amended accordingly	OR
P3	20.06.2024	PLANNING ISSUE - Revised highways and FOD S	OR
P2	20.03.2024	PLANNING ISSUE	OR
P1	13.03.2024	Prepared for planning application - issued for client sign off	OR

ANOTHERKIND
ARCHITECTS
STUDIO

5 Brigham Enterprise Centre, Merca Court,
Brigham, Nottinghamshire, NG13 9JX
01662 21100 | info@anotherkind.com | www.ankd.com

JOB TITLE
Land North of Barton Road,
Barlestone

DWG TITLE
Phasing Plan - Phase I and II

JOB REF-SERIES:DWG NO. REVISION
22025-70-008_P6

STATUS
PLANNING

PROJECT NUMBER	SCALE	A1
22-025	1:500	
DRAWN	CHECKED	
DKM	OR	

This document and its design content is copyright of Anotherkind Architects Ltd & it shall be used in conjunction with all other associated project information including models, specifications, schedules and related correspondence. Do not scale from documents. All dimensions to be checked on site. Immediately report any discrepancies, errors or omissions on this document to the Originator. Document to be used only for status noted. If in doubt ASK.