


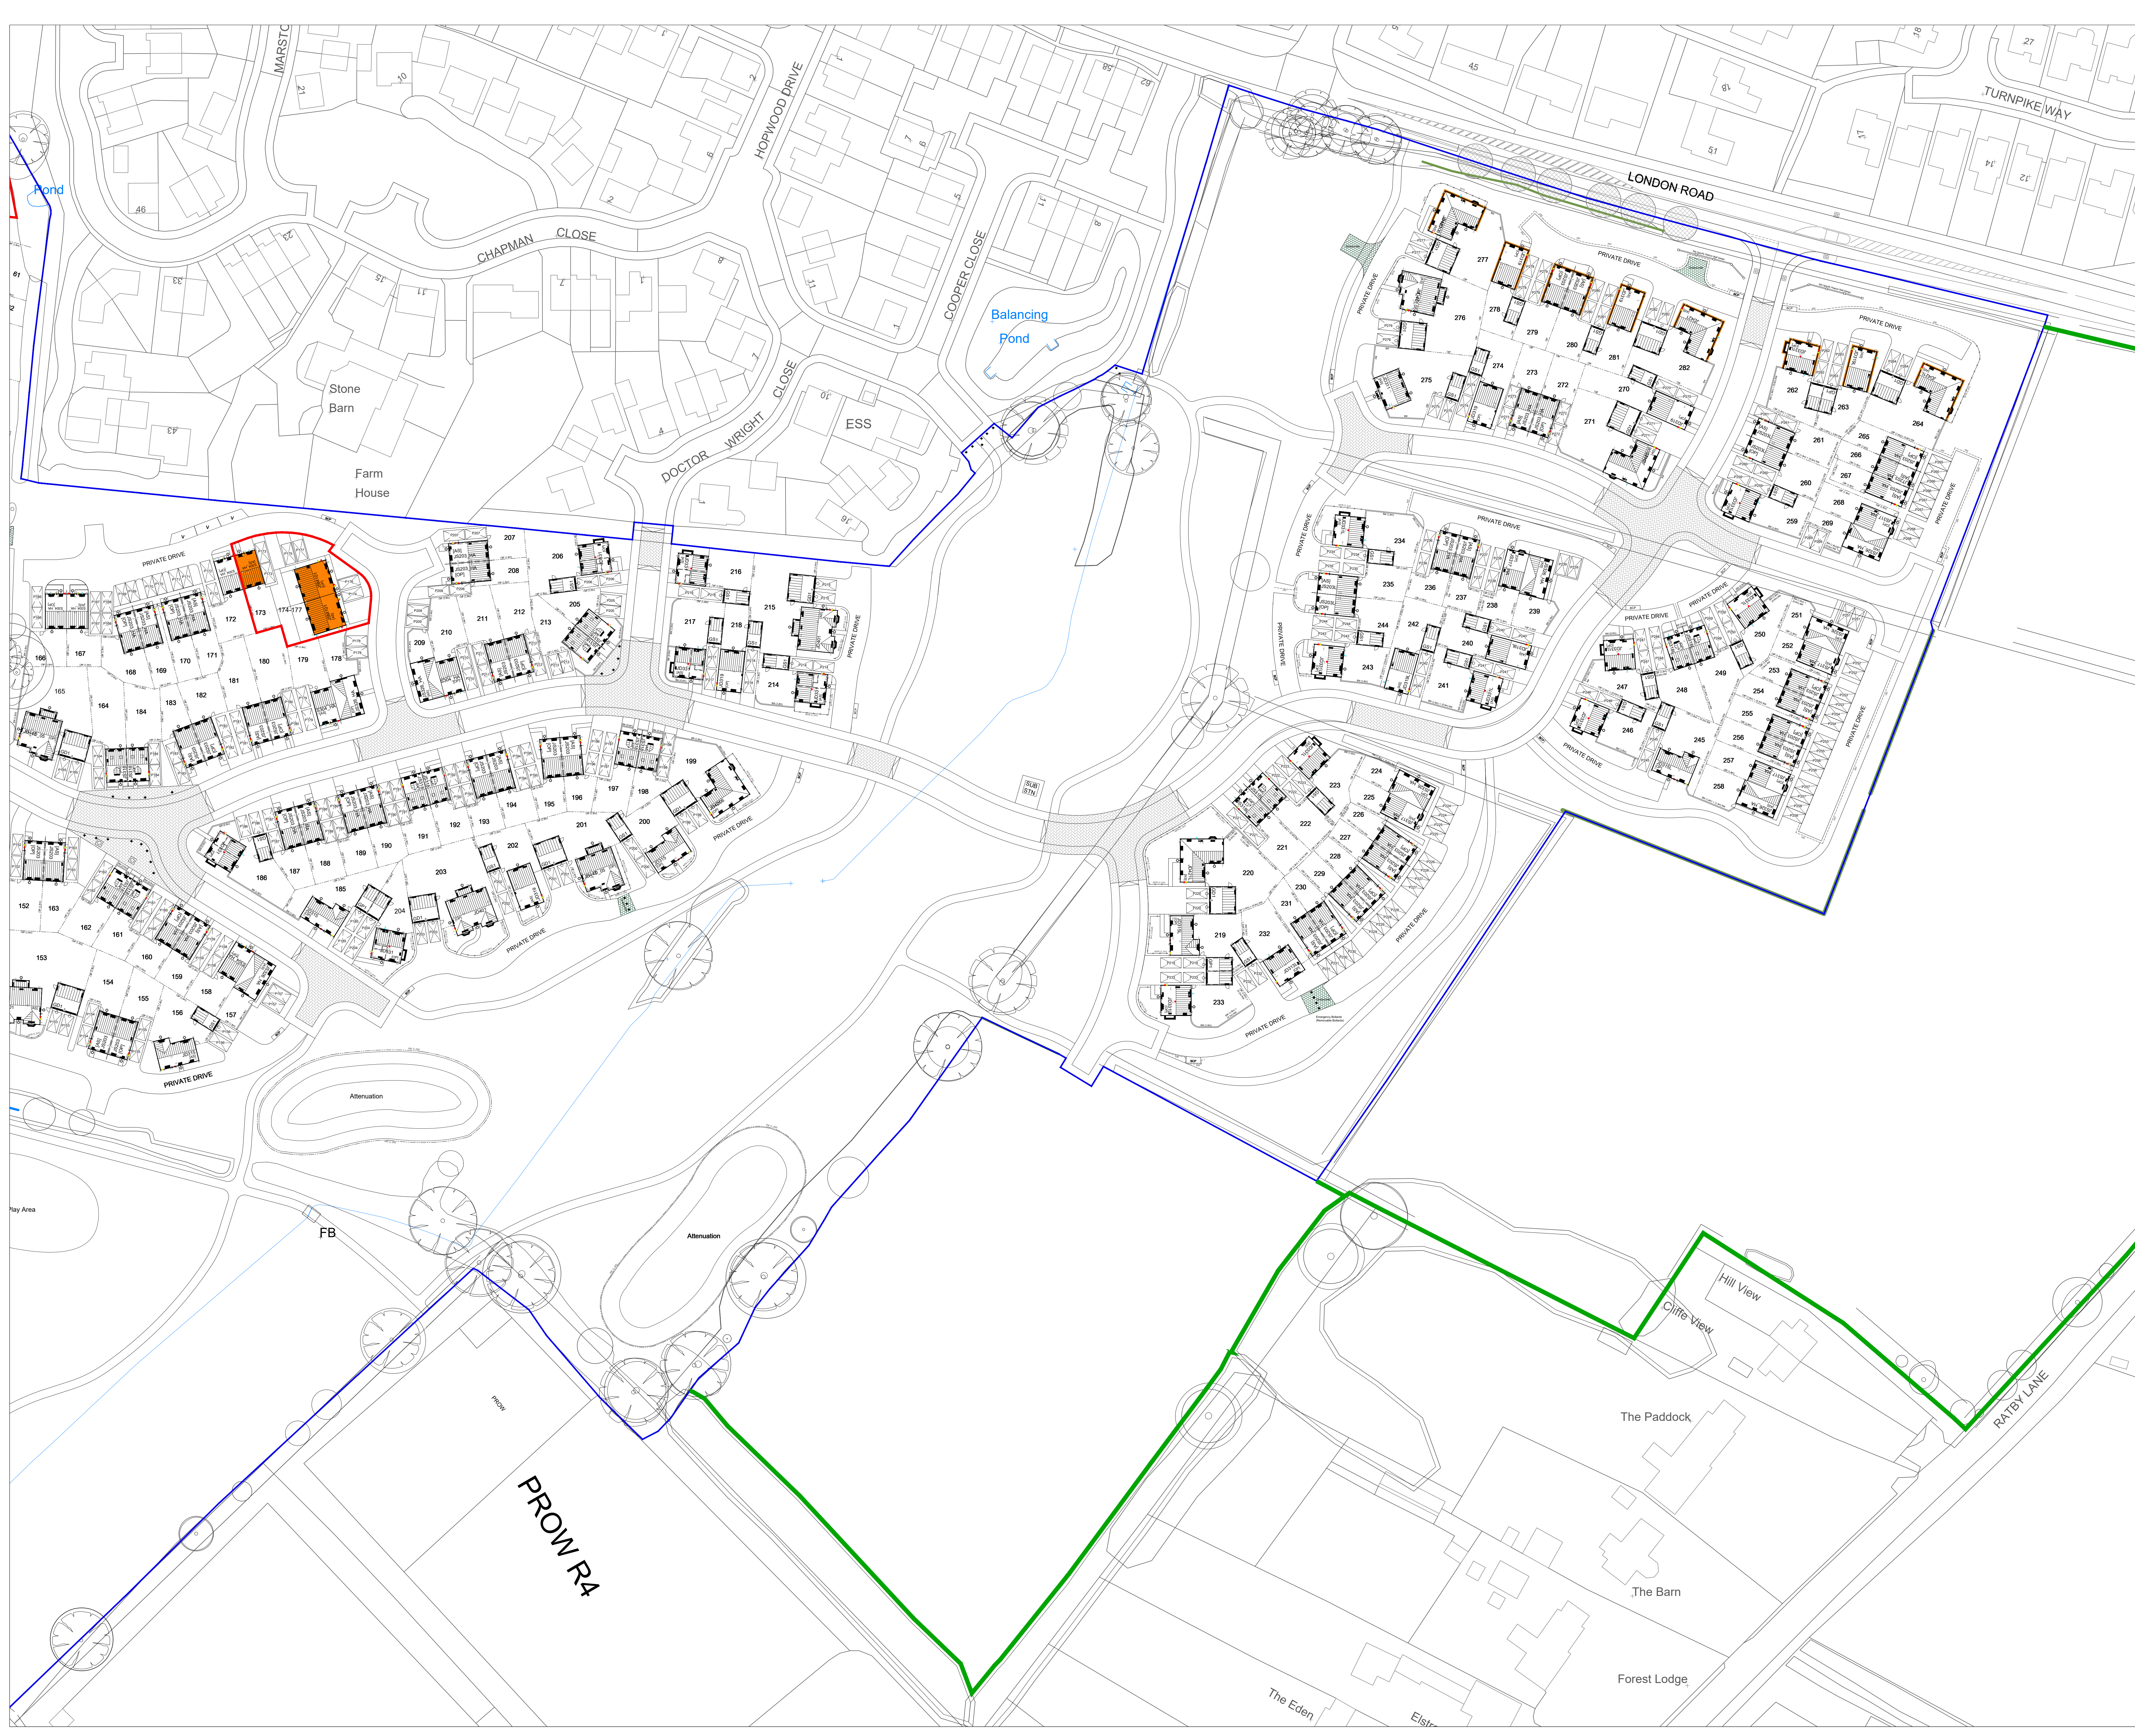

Drawing Legend:

: Application Site Boundary

: Land in Applicants Title

: Substituted Property

: Land in control of the Aplicant

| Schedule of Accommodation     |                     |              |
|-------------------------------|---------------------|--------------|
| Private Market                |                     |              |
| Type                          | No of Beds          | No of Units  |
| JS203                         | 2 Bed Semi Detached | 40           |
| JS318                         | 3 Bed Semi Detached | 28           |
| JD311                         | 3 Bed Detached      | 1            |
| JD313                         | 3 Bed Detached      | 6            |
| JD315                         | 3 Bed Detached      | 11           |
| JD319                         | 3 Bed Detached      | 20           |
| JD326                         | 3 Bed Detached      | 7            |
| JD331                         | 3 Bed Detached      | 28           |
| JD401                         | 4 Bed Detached      | 7            |
| JD411                         | 4 Bed Detached      | 9            |
| JD421                         | 4 Bed Detached      | 12           |
| Sub total                     |                     | 169no. units |
| Affordable (Shared Ownership) |                     |              |
| Type                          | No of Beds          | No of Units  |
| JS203_HA                      | 2 Bed Semi Detached | 16           |
| S304_HA                       | 3 Bed Semi Detached | 5            |
| JS326_HA                      | 3 Bed Semi Detached | 4            |
| JS317_HA                      | 3 Bed Semi Detached | 1            |
| JD422_HA                      | 4 Bed Detached      | 2            |
| Sub total                     |                     | 28no. units  |
| Affordable (Rented)           |                     |              |
| Type                          | No of Beds          | No of Units  |
| JSM101_HA                     | 1 Bed Apartment     | 12           |
| JS203_HA                      | 2 Bed Semi Detached | 42           |
| JT203_HA                      | 2 Bed Terraced      | 1            |
| JS304_HA                      | 3 Bed Semi Detached | 13           |
| JS326_HA                      | 3 Bed Semi Detached | 13           |
| JS317_HA                      | 3 Bed Semi Detached | 4            |
| Sub total                     |                     | 85no. units  |
| Total                         |                     | 282no. units |

| REV   | DESCRIPTION | DATE                        | BY |
|---|-------------|-----------------------------|----|
| PROJECT TITLE:<br>PROPOSED RESIDENTIAL DEVELOPMENT<br>LOWER GRANGE FARM<br>MARKFIELD<br>LEICESTERSHIRE |             |                             |    |
| DRAWING TITLE:<br>PROPOSED RE-PLAN EAST                                                                |             |                             |    |
| DRAWING SCALE:<br>1:500 @ A0                                                                           |             |                             |    |
| DRAWN BY:<br>HES                                                                                       |             | CHECKED BY:<br>-            |    |
| DRAWING STATUS:<br>FOR APPROVAL                                                                        |             | DRAWING DATE:<br>29/11/2023 |    |
| DRAWING NUMBER:<br>MPD02/RP/05                                                                         |             | DRAWING REVISION:<br>-      |    |

TECHNICAL  
DEPARTMENT



JELSON LTD  
370 LOUGHBOROUGH ROAD  
LEICESTER  
LE4 5PR  
Tel: 0116 2661541 - Fax: 0116 2664589 - Web: www.jelson.co.uk