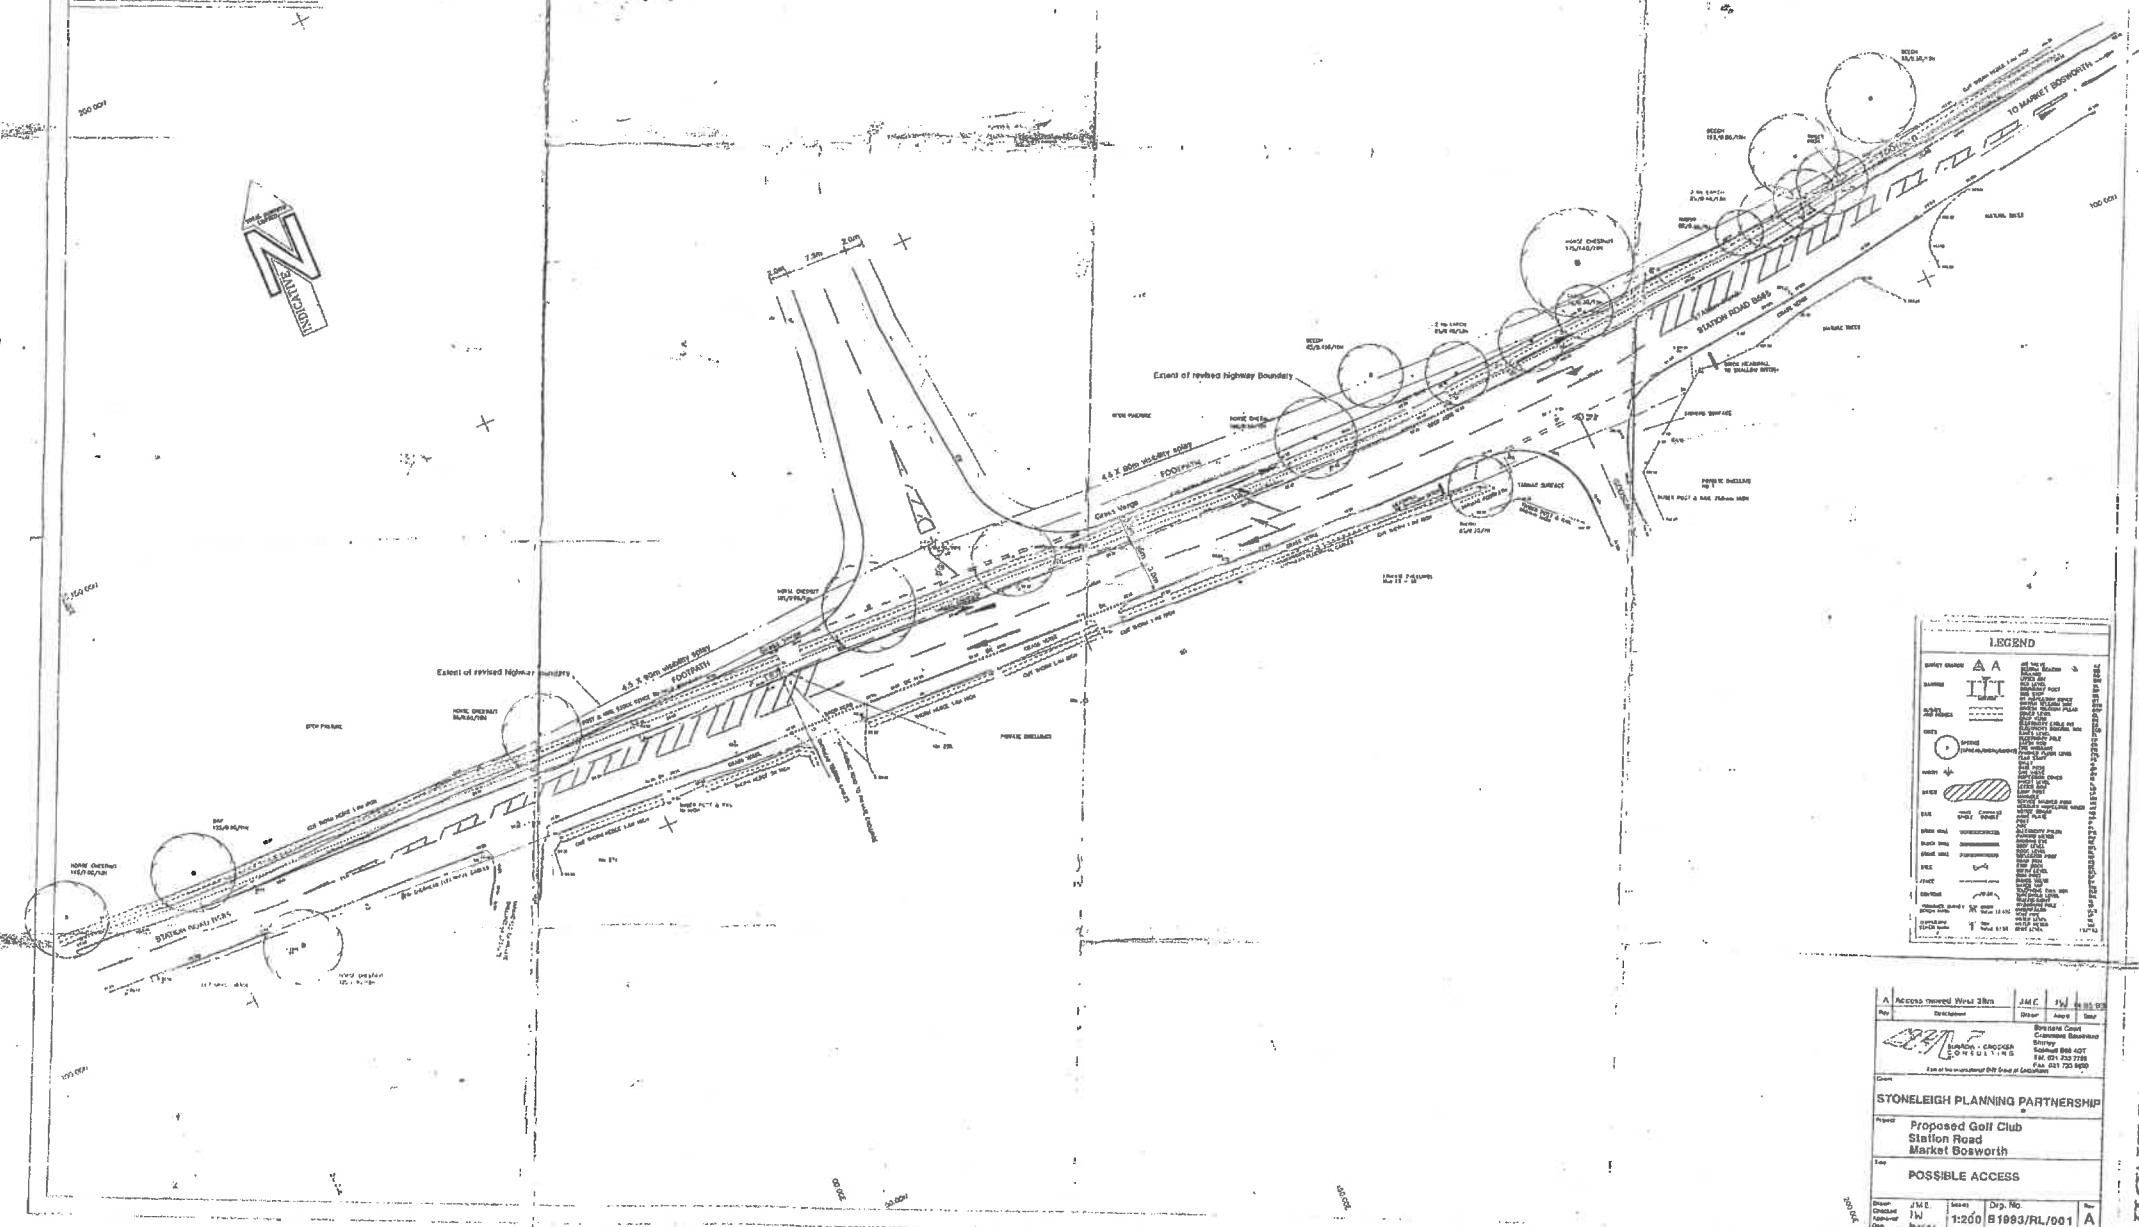


[illegible]

Given					
STONELEIGH PLANNING PARTNERSHIP					
Project	Proposed Golf Club Station Road Market Bosworth				
Date					
POSSIBLE ACCESS					
Drawn Date/Ref	JMC 1/1	Scale 1:200	Drp. No. E1893/RL/001	Rev	

APPENDIX 2