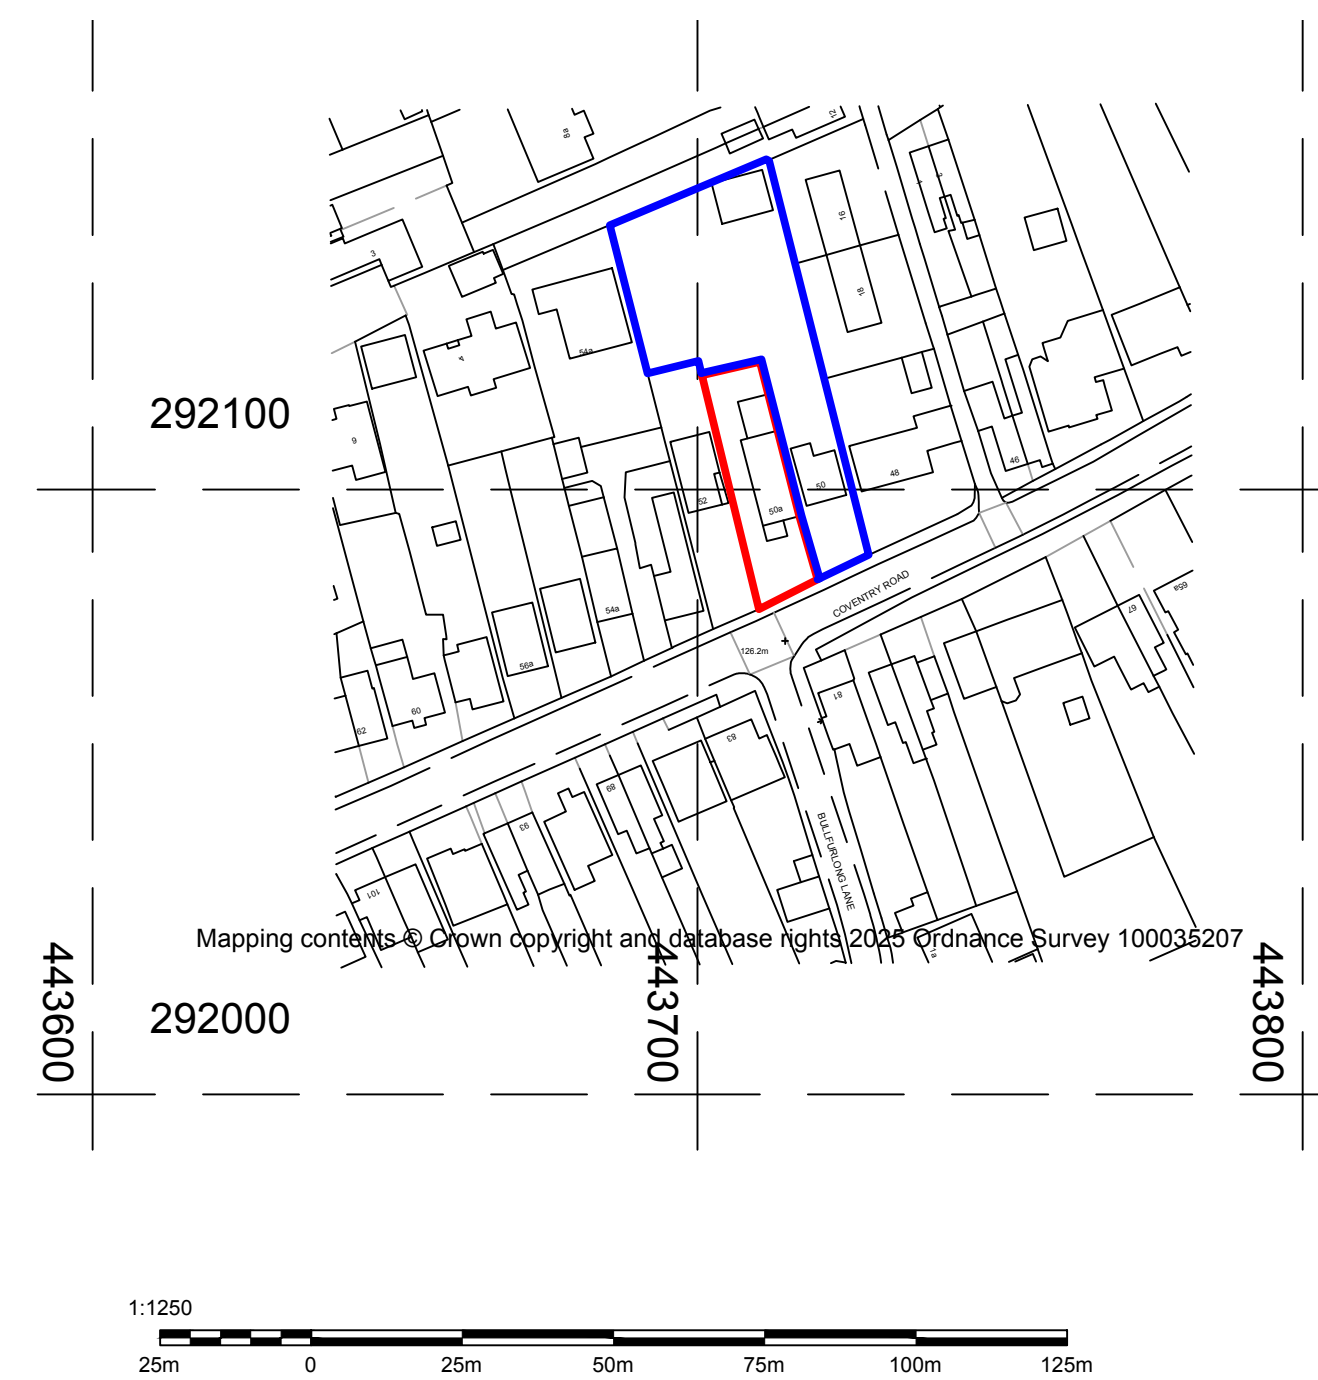
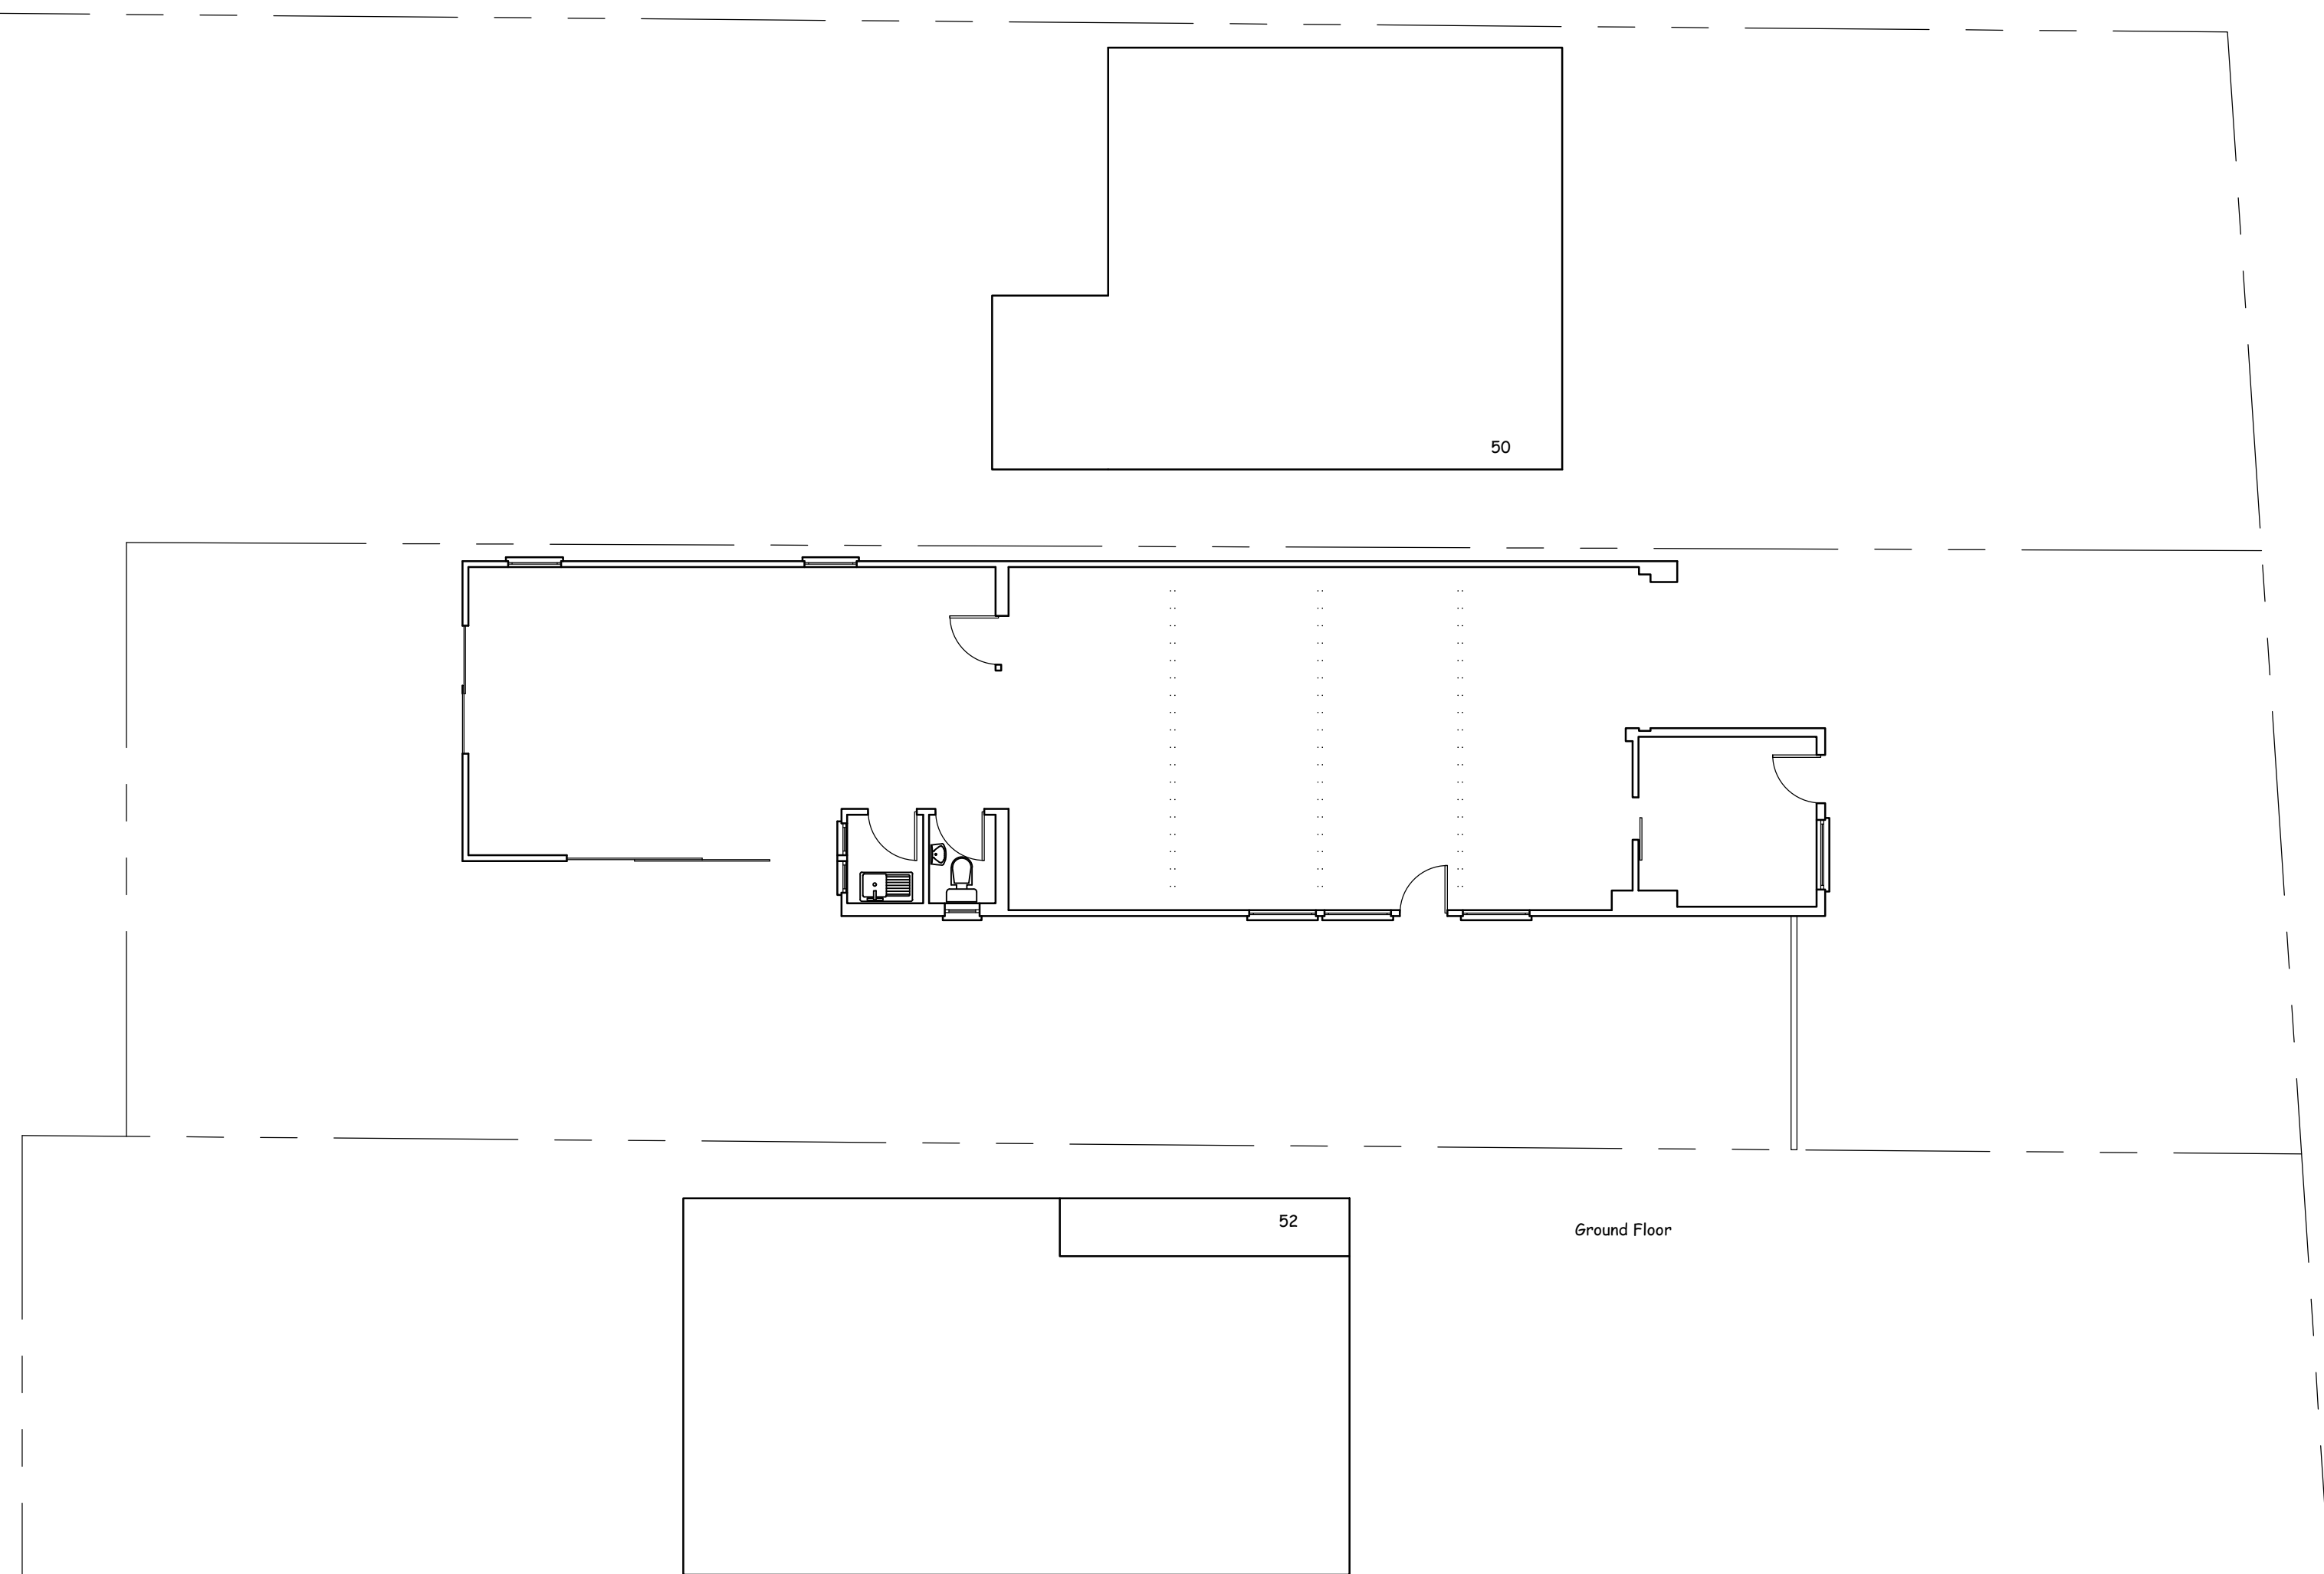
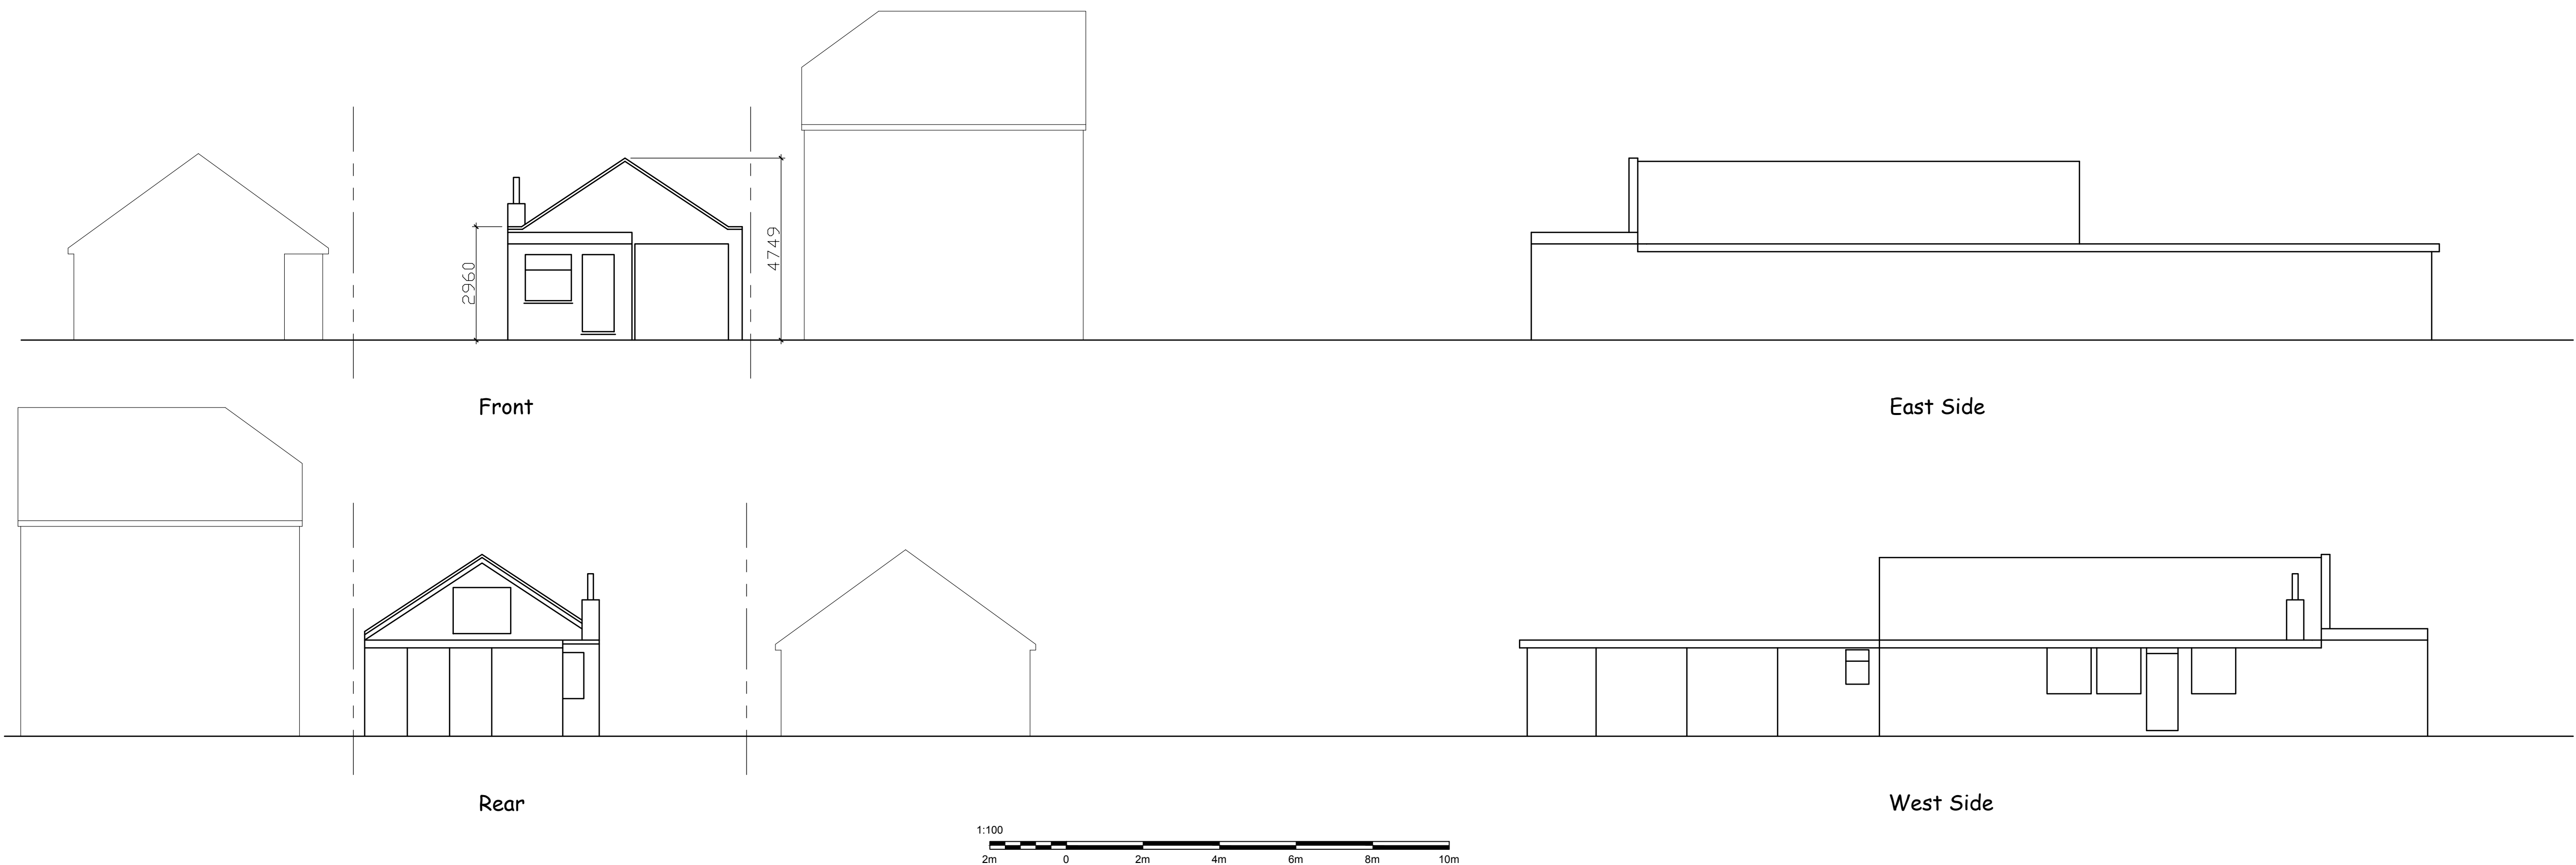


Drawing prepared for the purpose of Planning Permission and/or Building Regulation approval.  
All dimensions to be checked on site before works commence.  
Internal room layouts and fittings to client's requirements.  
Actual boundary lines to be confirmed on site between parties concerned prior to commencement of work and no part of the new construction to project over the boundary.  
Underground services may have been assumed and therefore they should be located prior to commencement.

Project  
Single Storey Extension & Part Re-Roof  
Tollgate Garage  
50a Coventry Road  
Burbage  
Leicestershire  
LE10 2HP

Drawing  
Existing Elevations and Plans

Drawing Ref: Planning 01  
Scales 1:100 at A1

Date January 2025

**Brooks Building Plans**  
Barry Brooks Tel. 07879 655 641

