
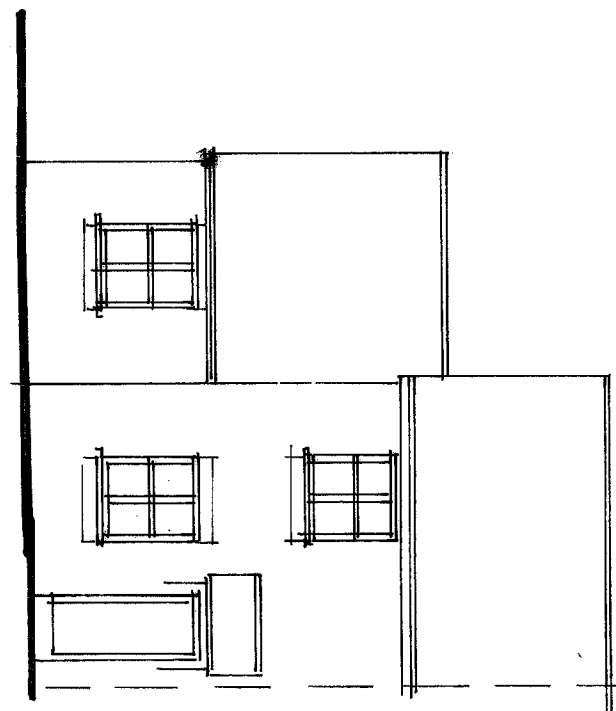
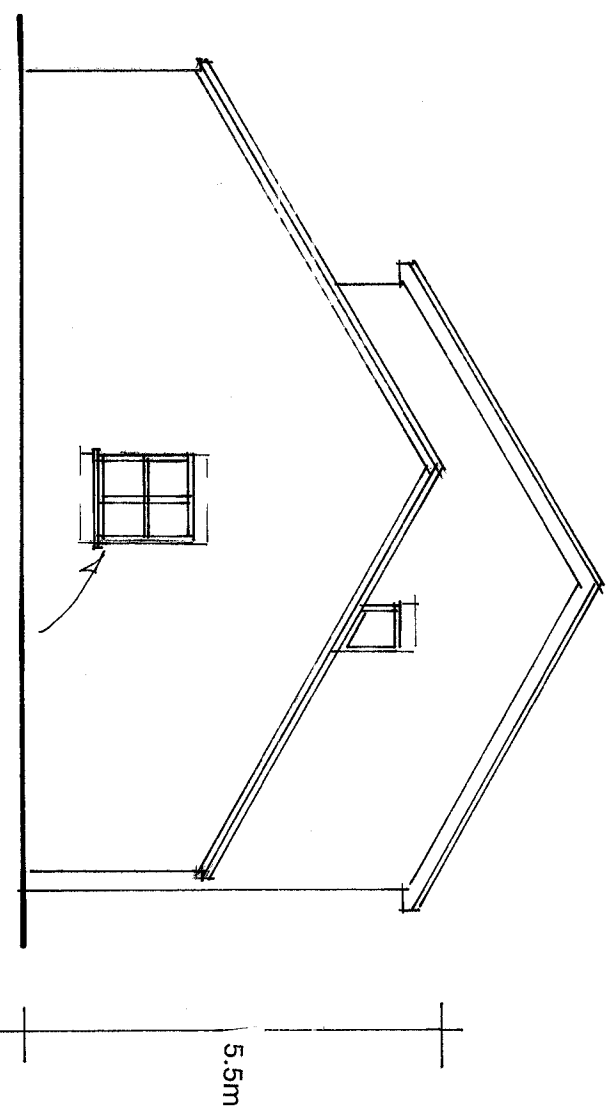
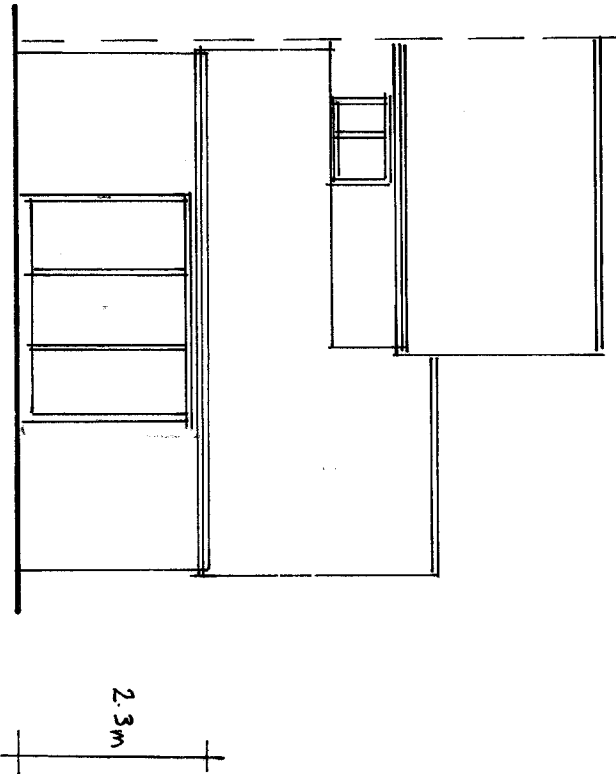


Demolish Garage to maximise garden area

① Be-Sitco 1.8 High
Close Boarded
Fence

① Pootals
(Low-level)

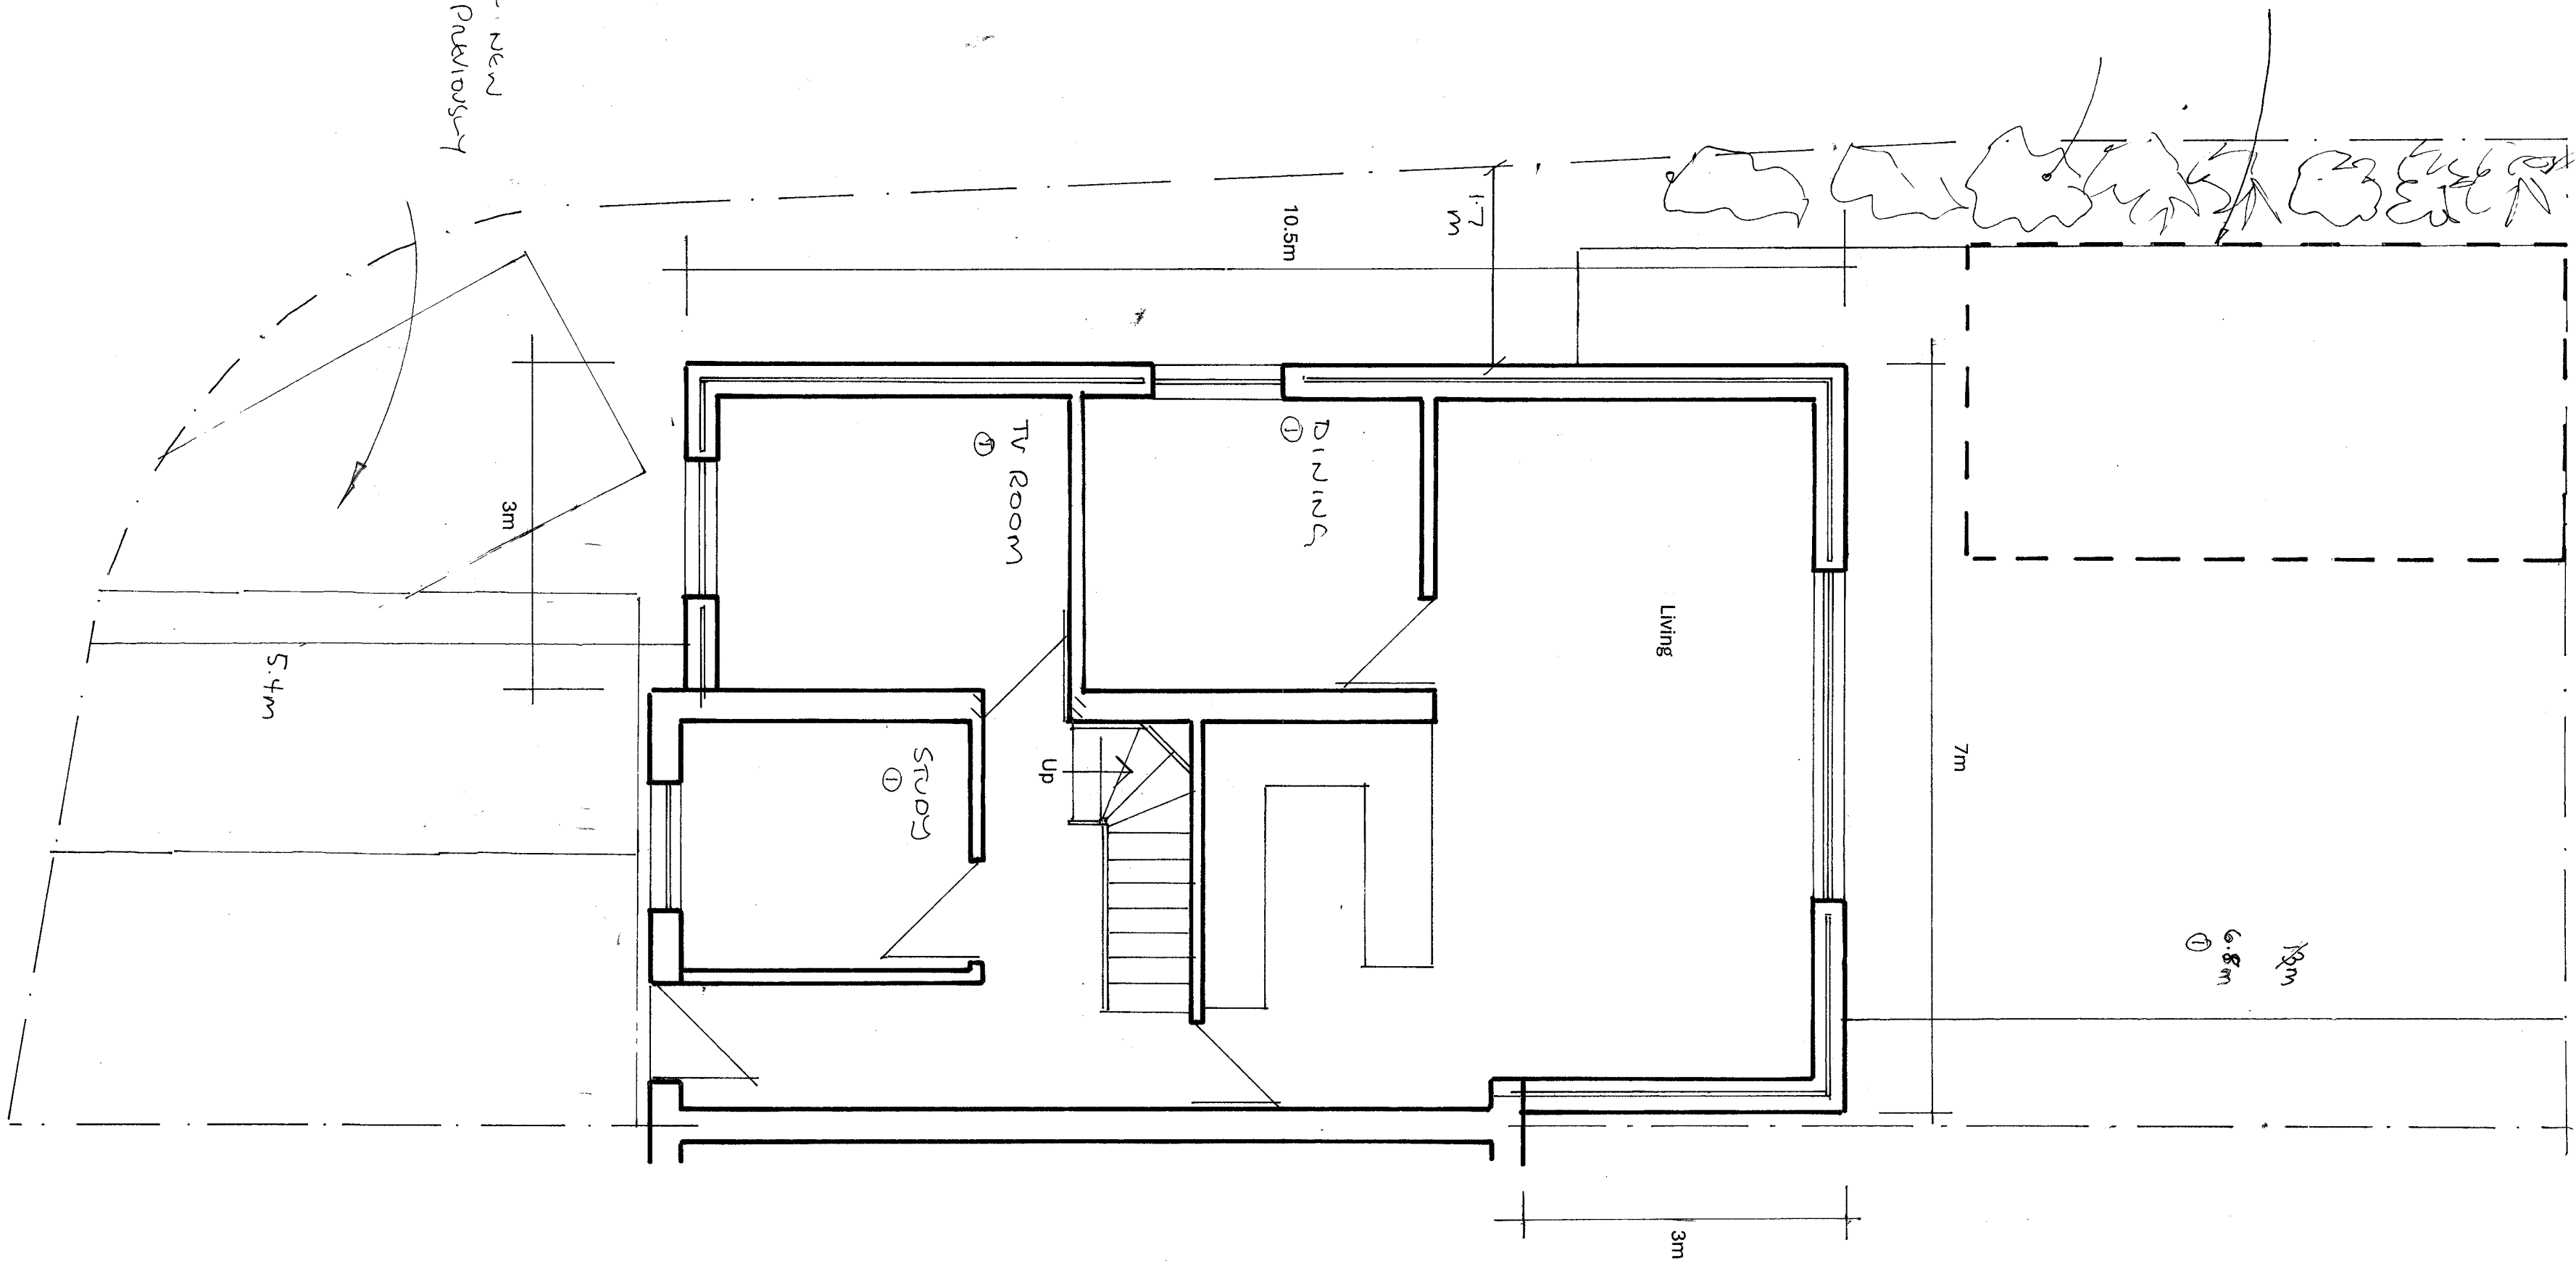

① AMENDED

Proposed Side and Rear Extension

21 BAOKSIDE

BAKESTONE