


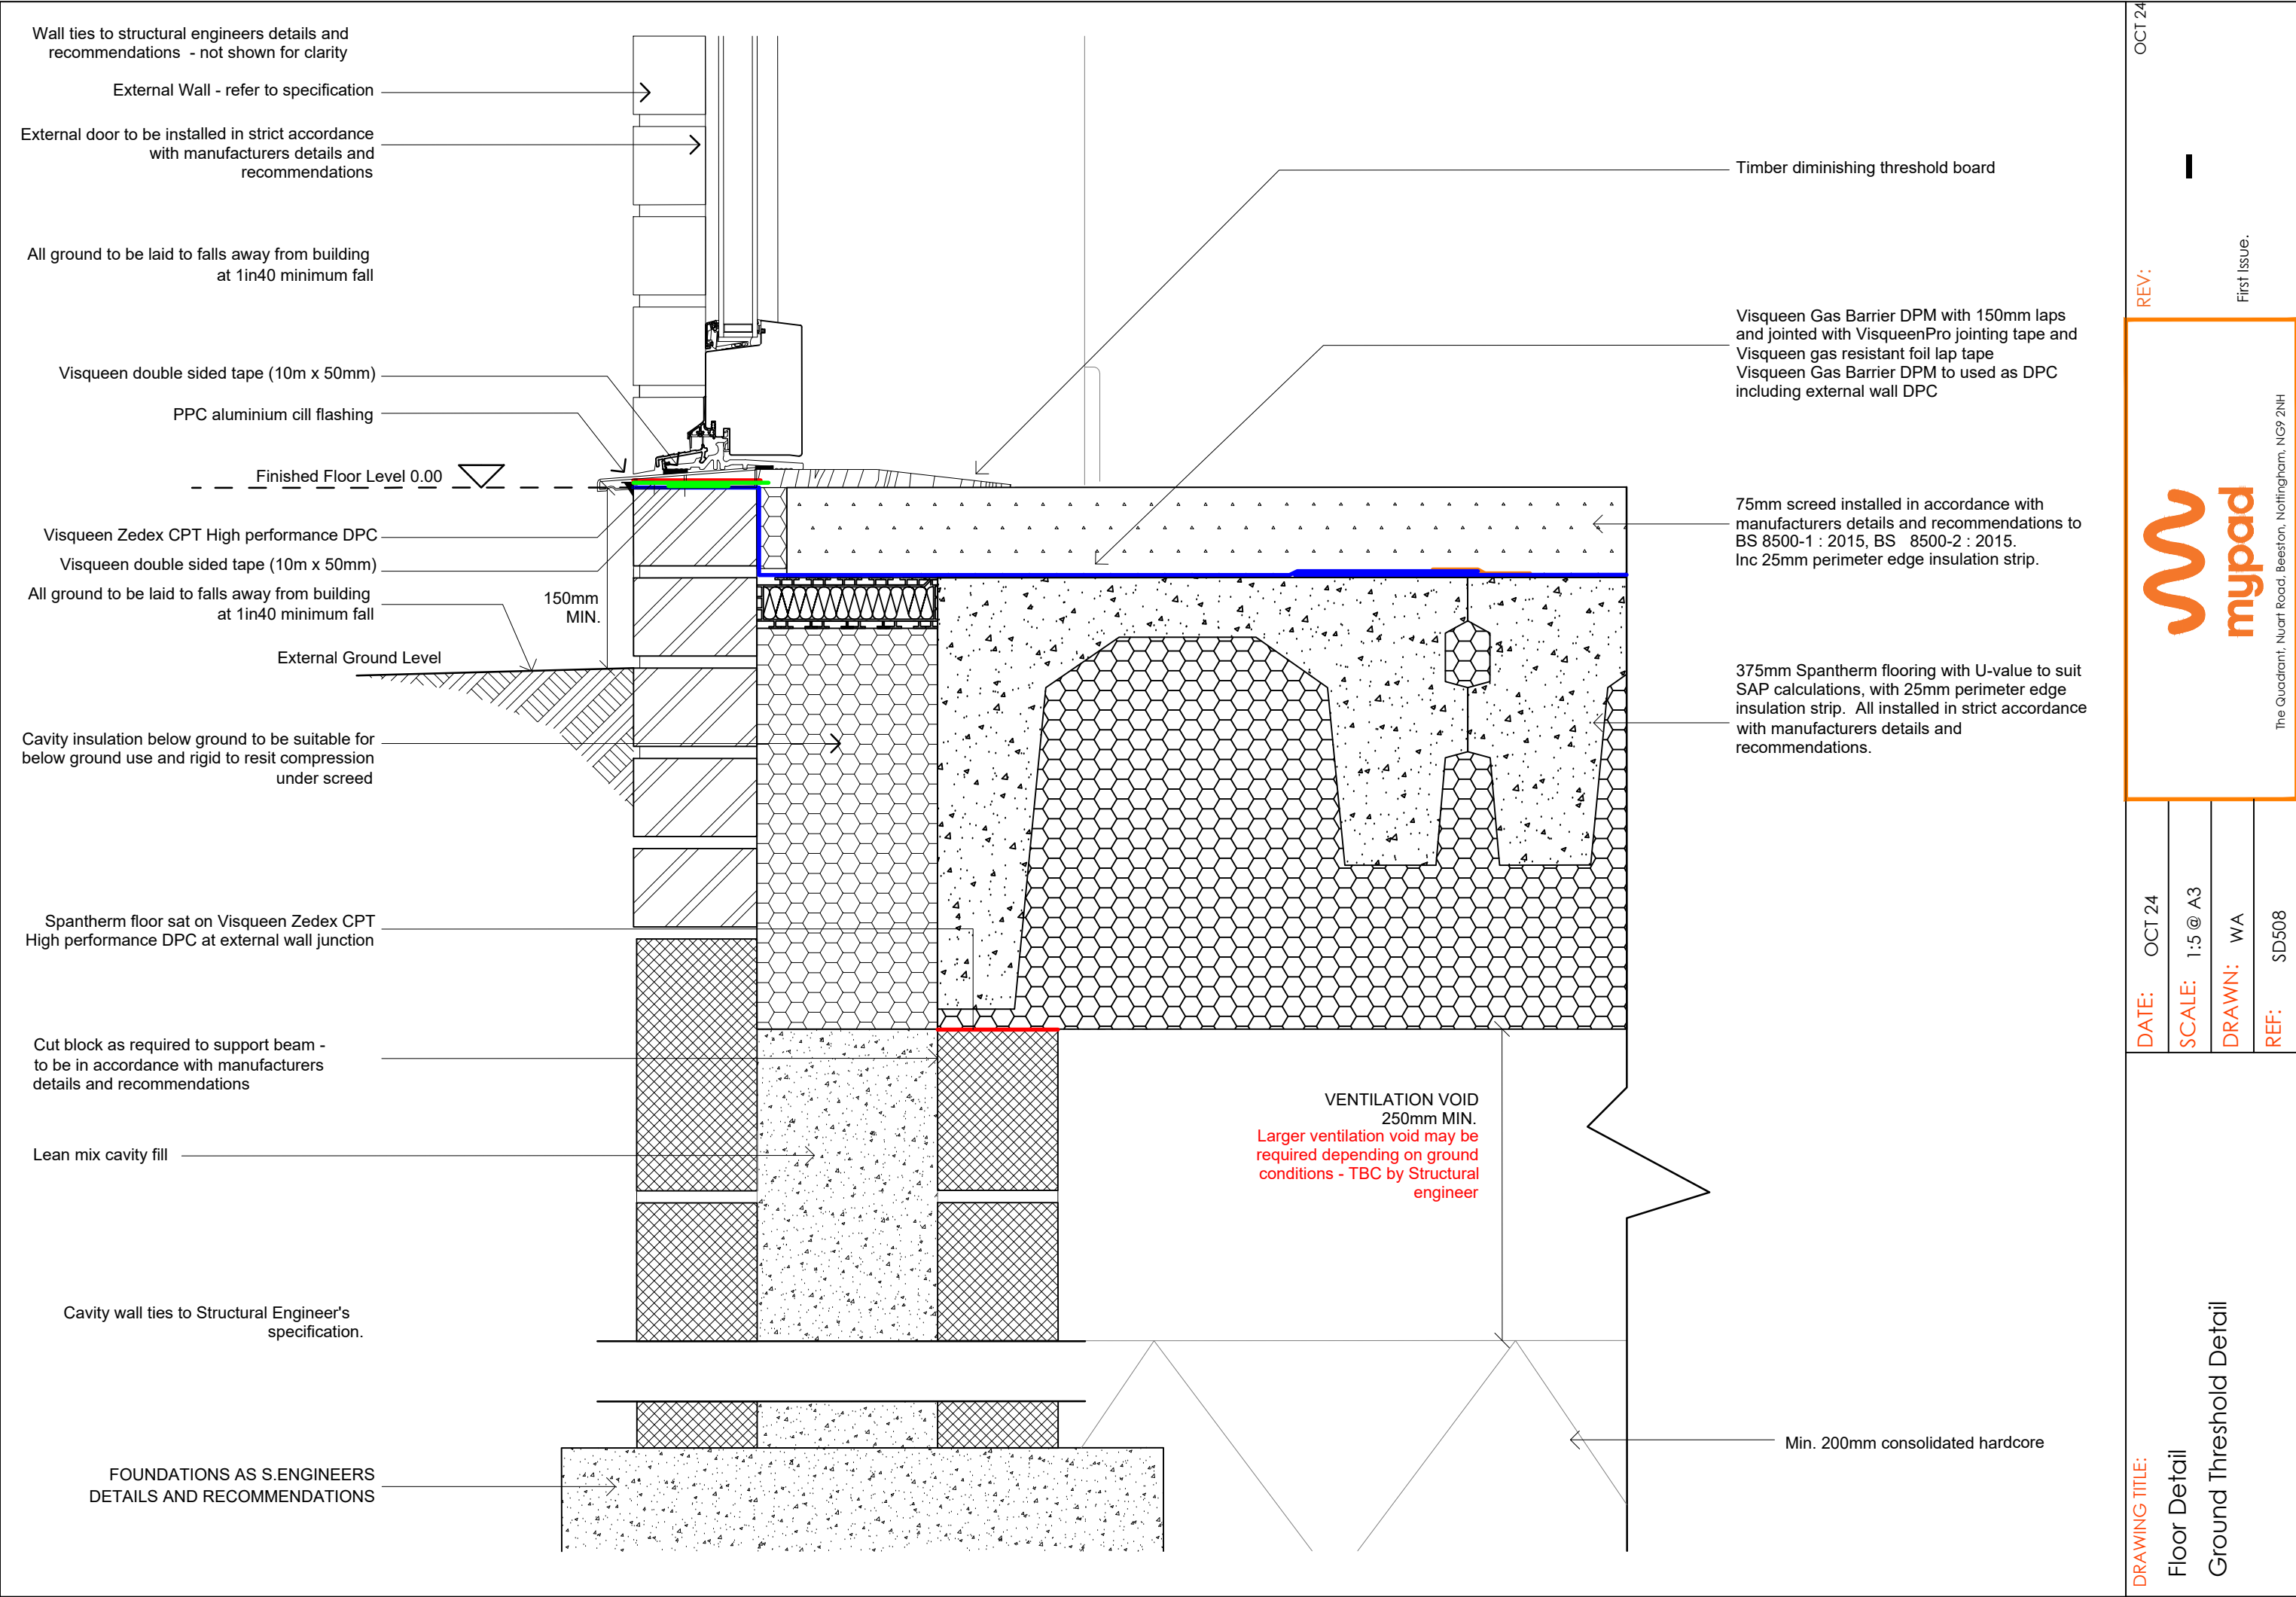

OCT 24

REV:

First Issue.



The Quadrant, Nuart Road, Beeston, Nottingham, NG9 2NH

DATE: OCT 24	SCALE: 1:5 @ A3	DRAWN: WA	REF: SD508
--------------	-----------------	-----------	------------

DRAWING TITLE:

Floor Detail
Ground Threshold Detail