


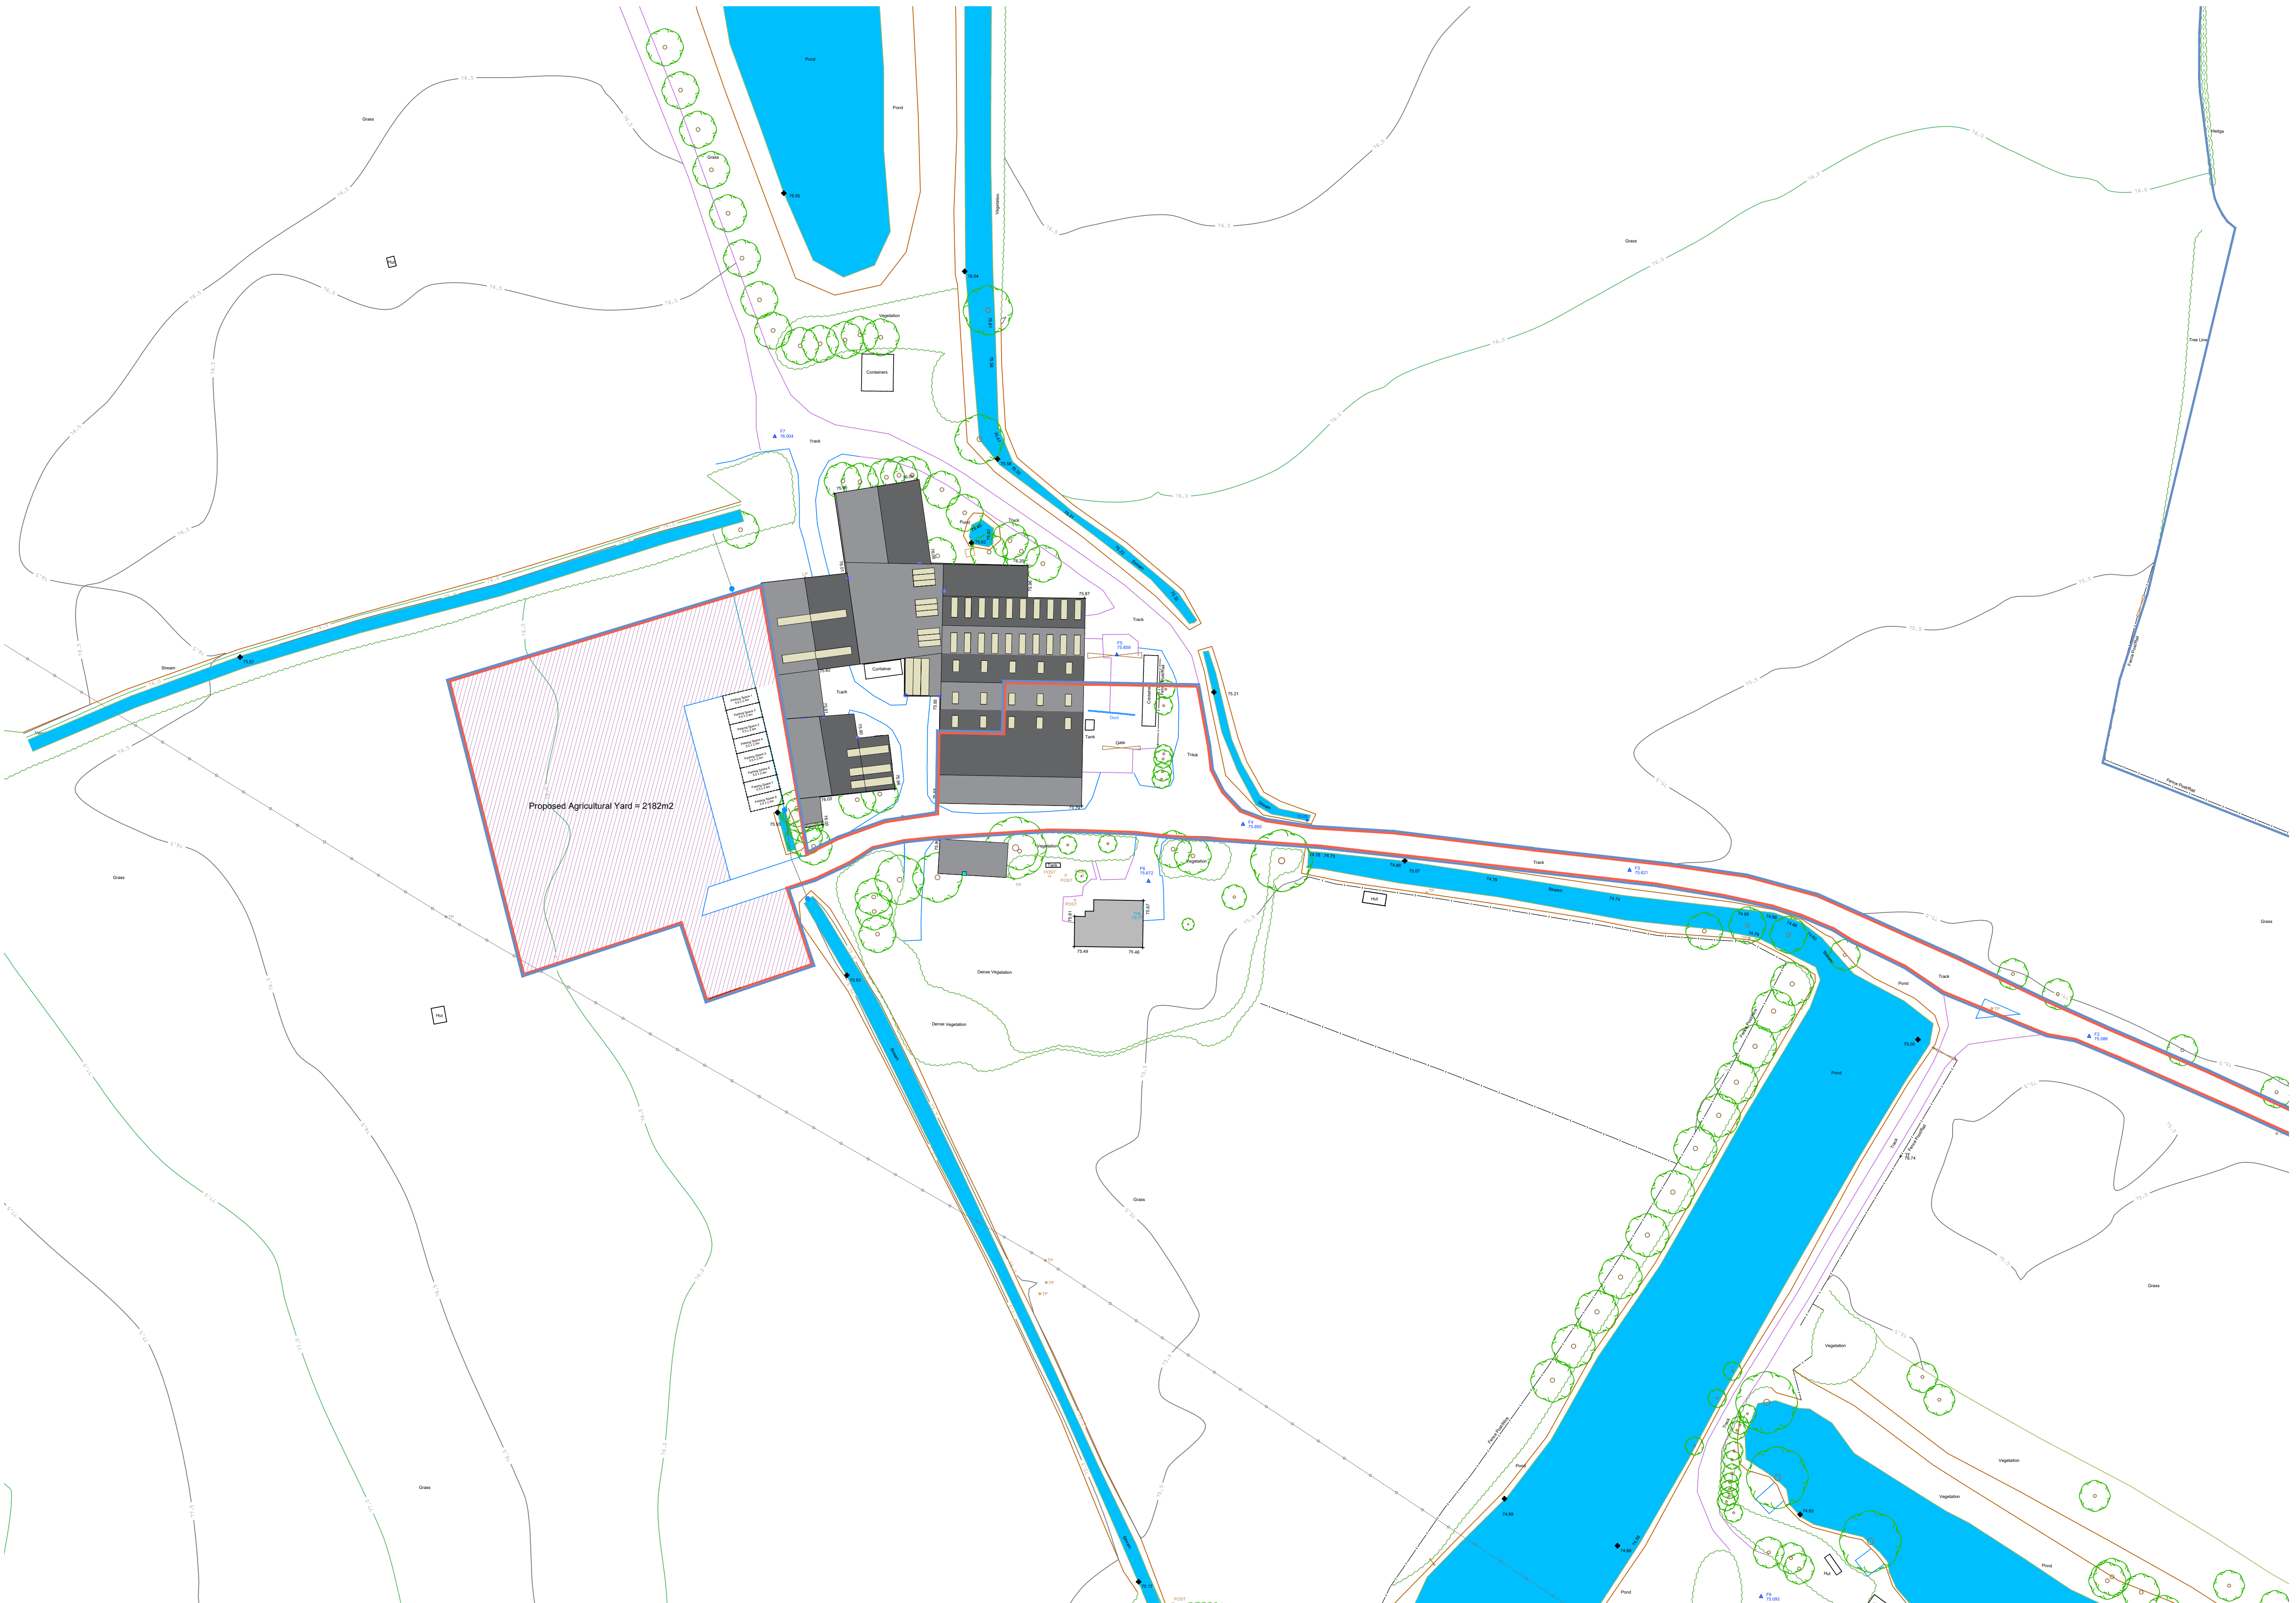

Subject to
Planning
Approval

D	Amendments to Planning Consultant comments.	16/08/25
C	Hatch and label amended to agricultural yard.	06/08/25
	Car parking added.	17/08/25
B	Boundary Lines amended.	10/02/25
A	Boundary Lines amended.	
Revisions		