


In line with the Construction (Design and Management) Regulations 2015 we will act as Designer, unless otherwise appointed as Principal Designer through a written agreement. As designer we will seek to eliminate, reduce or control foreseeable risks that may arise during construction and through maintenance/use of the building once it is built. We also aim to provide necessary information to other members of the project team to help them fulfil their duties.

1. All dimensions are in millimeters (mm) unless otherwise stated.
2. Contractors must check all dimensions on site, working from stated dimensions only, any discrepancies are to be reported to the Architect before work is undertaken.
3. Consultants must check all dimensions on site, working from stated dimensions only, with their own professional judgment being the determining factor. Any discrepancies are to be reported to the Architect before work is undertaken.

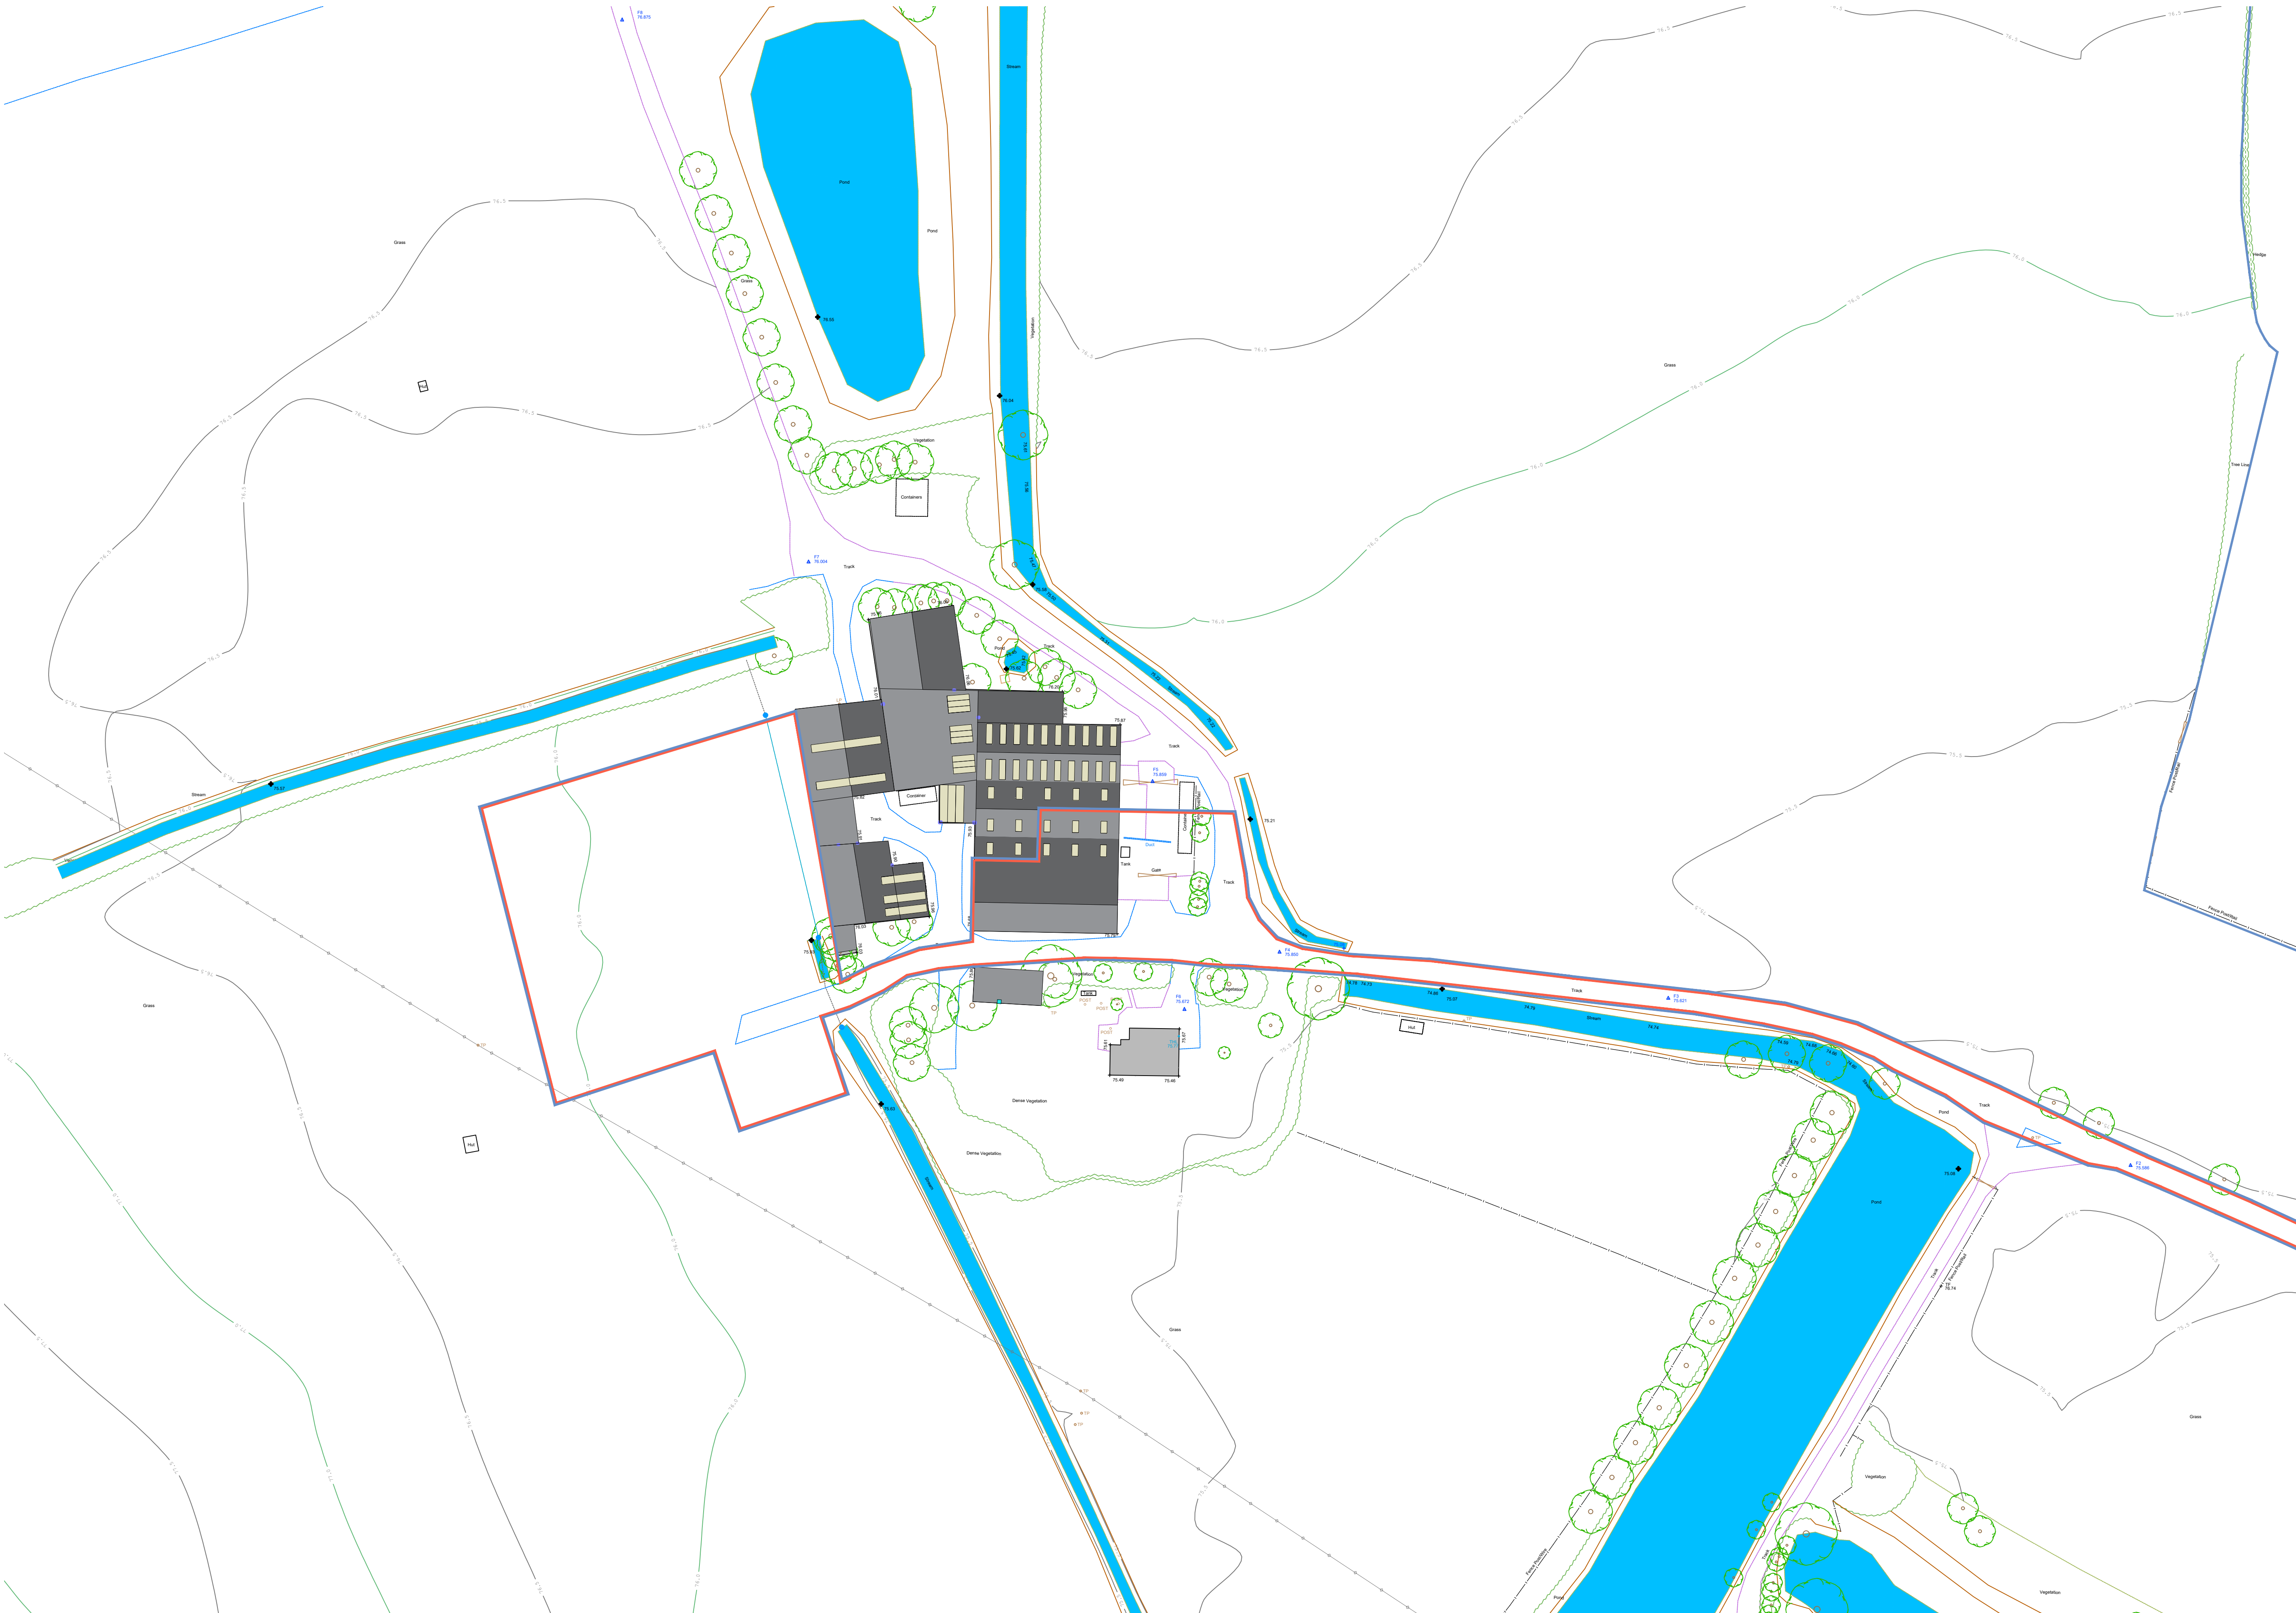

Subject to Planning Approval

Holly Lodge Farm Ltd
Sheepy Magna
Atherstone
Leicestershire
CV9 3RT

Scale @ A1: 1:500
Date: November 2024
Drawn by: TCH
Drawing No: 2023-1043-CoU-100C

HARDWICK
Studio Architects

Hardwick Studio Architects Ltd
Office 1, Beehive Farm
Swadlincote
Derbyshire
DE12 8HZ
t: 01283 904090
e: info@hardwickarchitects.co.uk