
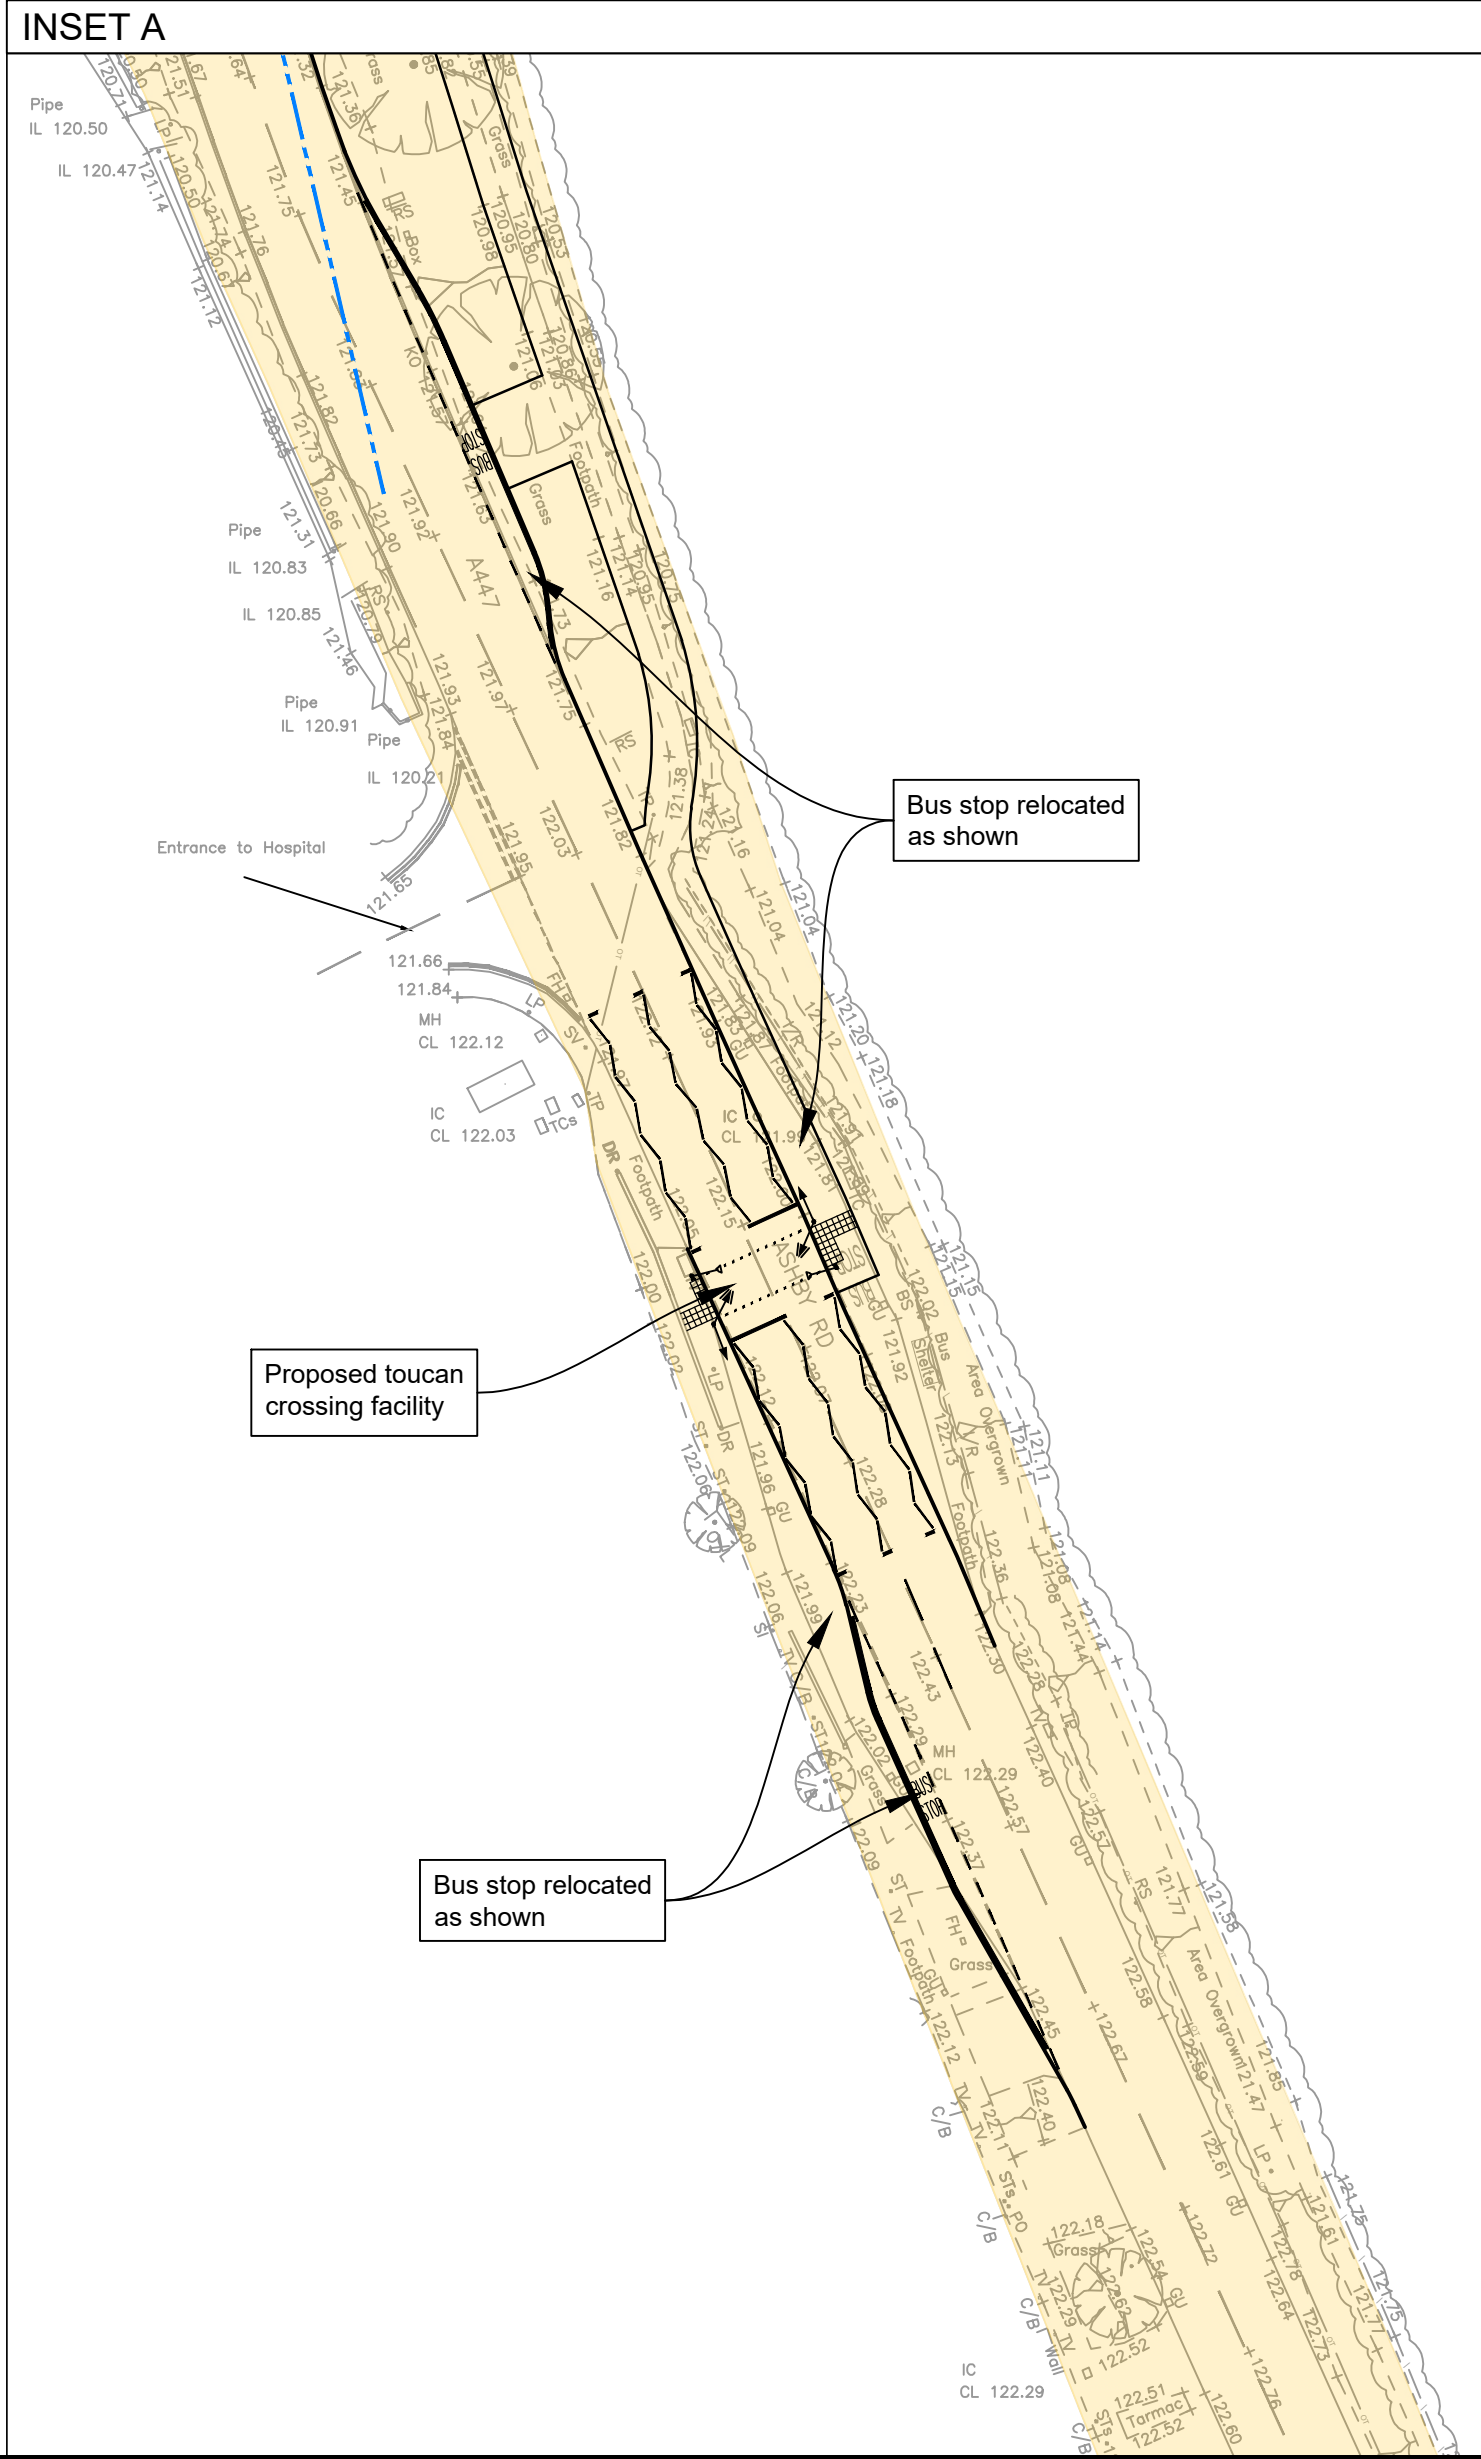


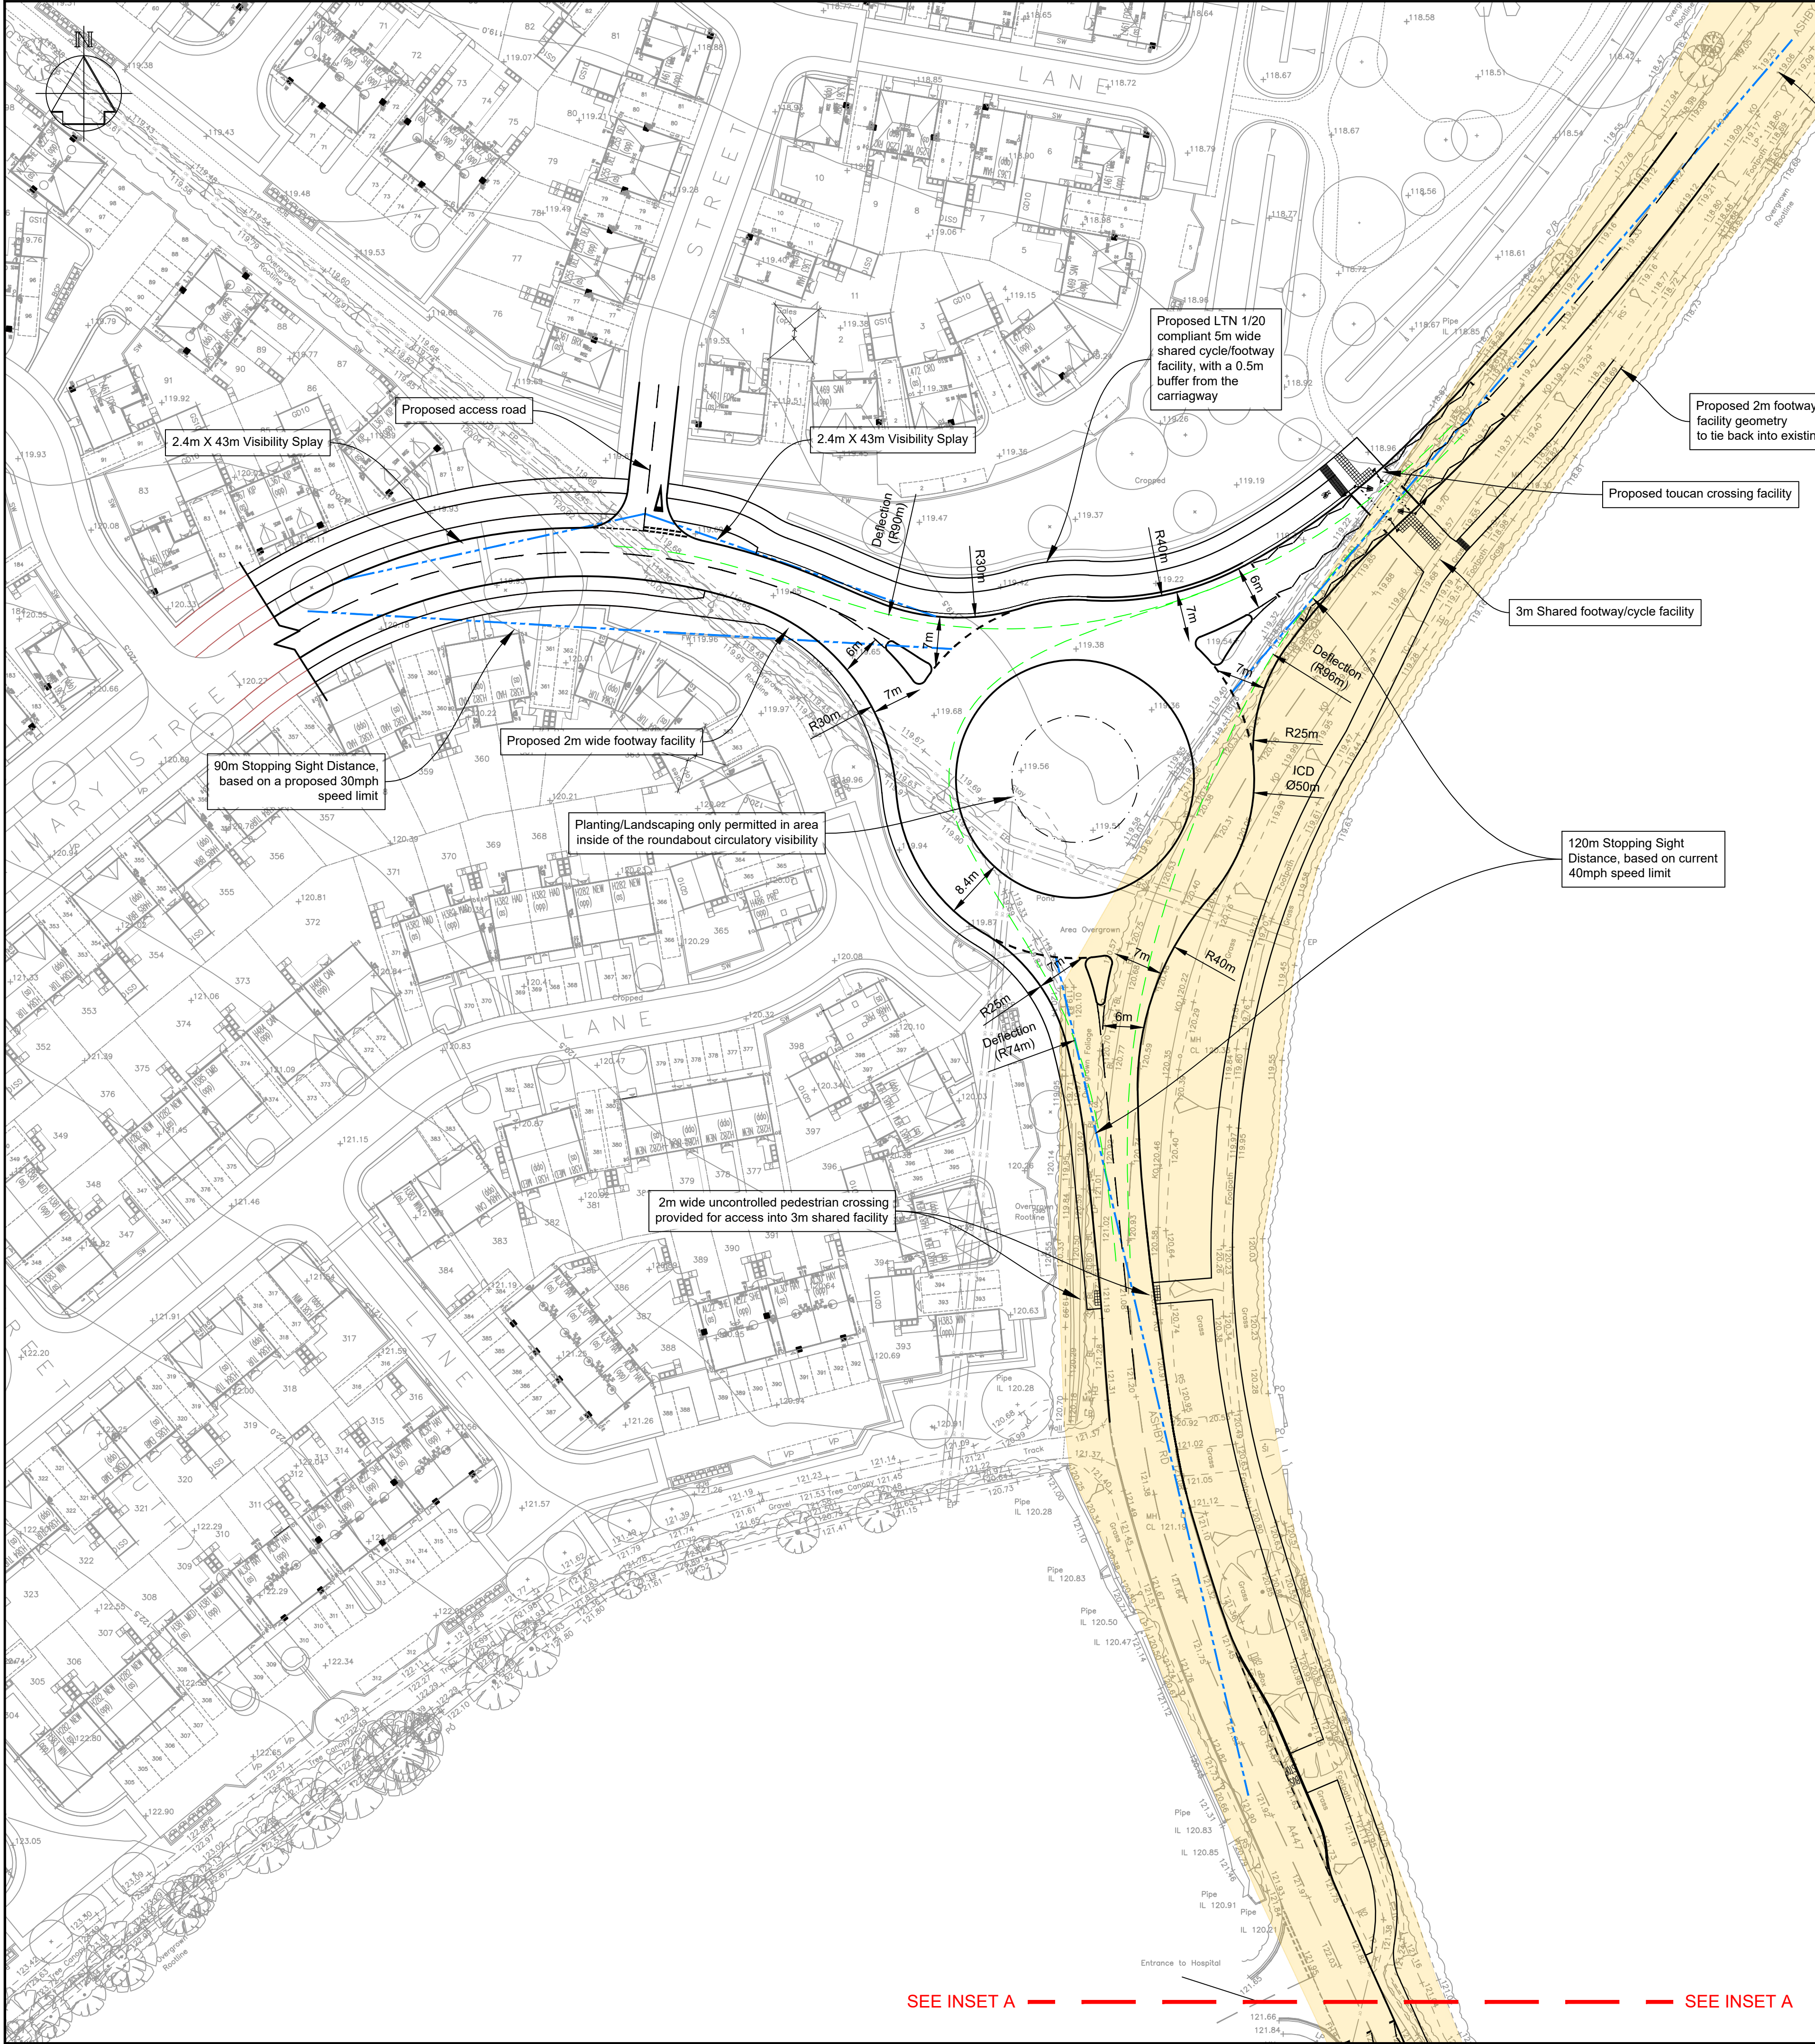

General Notes

G1. DO NOT SCALE THIS DRAWING.

G2. ANY DIMENSIONAL DISCREPANCIES SHOULD BE NOTIFIED TO THE ENGINEER IMMEDIATELY.

G3. ALL DIMENSIONS ARE IN MILLIMETRES - (mm)
ALL LEVELS ARE IN METRES - (m) AND ARE ABOVE ORDNANCE DATUM AT NEWLYN, CORNWALL UNLESS NOTED OTHERWISE.

G4. NORTH SHOWN INDICATIVE ONLY

G5. THIS DRAWING IS TO BE READ IN CONJUNCTION WITH ALL RELEVANT; SPECIFICATIONS; DRAWINGS; DETAILS AND OTHER DESIGN INFORMATION.

G6. ALL DRAWINGS AND WRITTEN MATERIAL CONTAINED WITHIN, CONSTITUTE ORIGINAL AND UNPUBLISHED WORK OF THE ENGINEER AND MAY NOT BE DUPLICATED, USED, REPRODUCED OR DISCLOSED WITHOUT WRITTEN CONSENT OR EXPRESS PERMISSION FROM THE ENGINEER.

G7. ALL INFORMATION CONTAINED IN THIS DOCUMENT IS COPYRIGHT ©

G8. WHERE THE CONTRACTOR UNDERTAKES OR ENGAGES A THIRD PARTY TO UNDERTAKE TEMPORARY WORKS DESIGN, OR VARIES THE PELL FRISCHMANN DESIGN IN ANY WAY, THEN THE CONTRACTOR WILL TAKE FULL RESPONSIBILITY AND LIABILITY FOR ALL DESIGN ASPECTS, INCLUDING A DESIGN RISK ASSESSMENT. THE CONTRACTOR SHALL INFORM PELL FRISCHMANN OF ANY PROPOSED VARIANCES TO THE DESIGN.

LEGEND

STOPPING SIGHT DISTANCE ---

ROUNDBOUT DEFLECTION PATH ---

ROUNDBOUT CIRCULATORY VISIBILITY ---

HIGHWAY BOUNDARY

P04	UPDATED WITH FINALISED MASTERPLAN	DO	LDH	LDH	18.08.20
P03	UPDATED WITH ADDITIONAL SURVEY INFO	DO	DG	LDH	26.05.20
P02	FOR INFORMATION	DO	SP	LDH	16.01.20
P01	FIRST ISSUE	SP	LDH	CH	18.08.24
REV	DESCRIPTION	DRN	CHK	APP	DATE

Pell Frischmann

4th FLOOR, THE POYNT, WOLLATON STREET, NOTTINGHAM NG1 5FW
Telephone +44 (0)115 784 8960
Email: pfnottingham@pellfrischmann.com
www.pellfrischmann.com

Architect/Client/Contractor

MILLER HOMES

Project

NORMANDY WAY, HINCKLEY

Drawing Title

SITE ACCESS PROPOSALS (NORTH)

Drawing Status

FOR INFORMATION

Drawn	Name	Date	Status Code
Designed	S. PAOLI	18.06.24	S2
Eng Chk	S. PAOLI	18.06.24	Scale
Approved	L. HULKA	18.06.24	1:500
	C. HOLLOWAY	18.06.24	Revision
			P04

Drawing No.

109523 - PEF - ZZ - XX - DR - C - 0002

SEE INSET A

SEE INSET A

© Pell Frischmann Consultants (A1 841x594)