


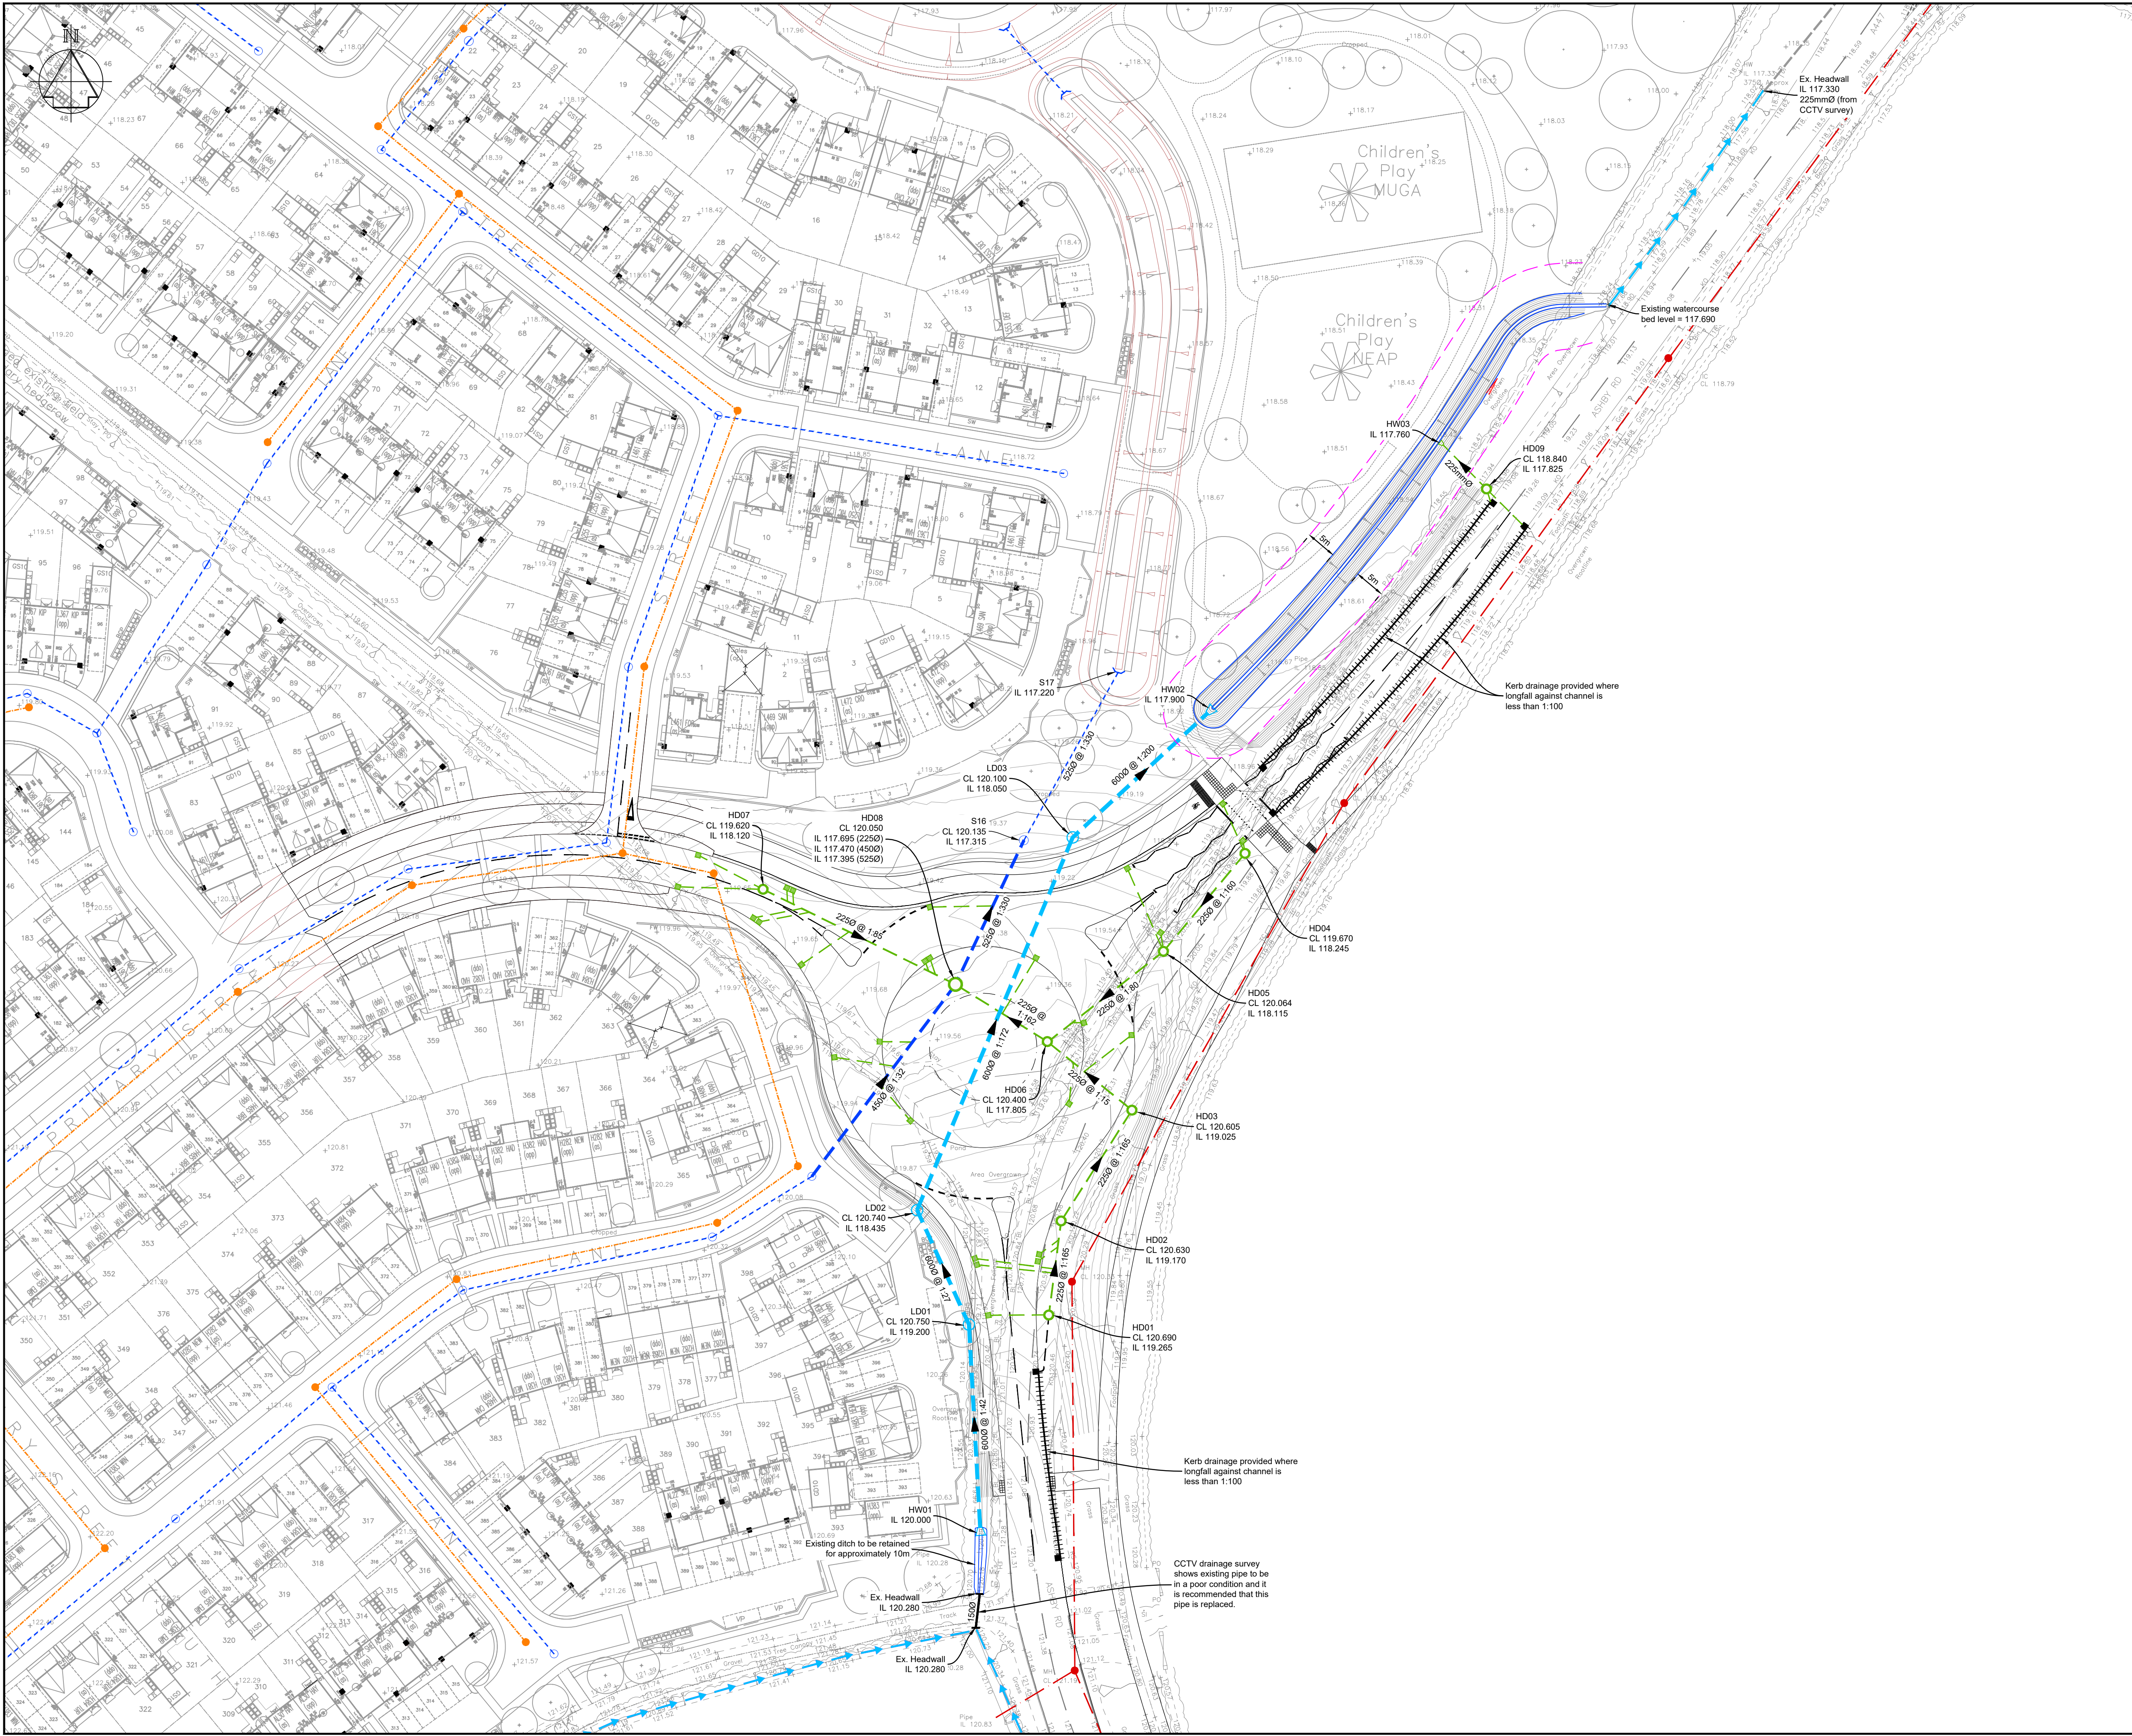

- GENERAL NOTES**
- G1. DO NOT SCALE THIS DRAWING.
- G2. ANY DIMENSIONAL DISCREPANCIES SHOULD BE NOTIFIED TO THE ENGINEER IMMEDIATELY.
- G3. ALL DIMENSIONS ARE IN MILLIMETRES - (mm)
ALL LEVELS ARE IN METRES - (m) AND ARE ABOVE ORDNANCE DATUM AT NEWLYN, CORNWALL UNLESS NOTED OTHERWISE.
- G4. NORTH SHOWN INDICATIVE ONLY
- G5. THIS DRAWING IS TO BE READ IN CONJUNCTION WITH ALL RELEVANT; SPECIFICATIONS; DRAWINGS; DETAILS AND OTHER DESIGN INFORMATION.
- G6. ALL DRAWINGS AND WRITTEN MATERIAL CONTAINED WITHIN, CONSTITUTE ORIGINAL AND UNPUBLISHED WORK OF THE ENGINEER AND MAY NOT BE DUPLICATED, USED, REPRODUCED OR DISCLOSED WITHOUT WRITTEN CONSENT OR EXPRESS PERMISSION FROM THE ENGINEER.
- G7. ALL INFORMATION CONTAINED IN THIS DOCUMENT IS COPYRIGHT ©
- G8. WHERE THE CONTRACTOR UNDERTAKES OR ENGAGES A THIRD PARTY TO UNDERTAKE TEMPORARY WORKS DESIGN, OR VARIES THE PELL FRISCHMANN DESIGN IN ANY WAY, THEN THE CONTRACTOR WILL TAKE FULL RESPONSIBILITY AND LIABILITY FOR ALL DESIGN ASPECTS, INCLUDING A DESIGN RISK ASSESSMENT. THE CONTRACTOR SHALL INFORM PELL FRISCHMANN OF ANY PROPOSED VARIANCES TO THE DESIGN.

- DRAINAGE LEGEND**
- PROPOSED HIGHWAY DRAINAGE
 - PROPOSED ROAD GULLY
 - PROPOSED COMBINED KERB DRAINAGE
 - INDICATIVE ON-SITE SURFACE WATER DRAINAGE
 - INDICATIVE ON-SITE FOUL DRAINAGE
 - EXISTING WATERCOURSE
 - PROPOSED CULVERTED WATERCOURSE
 - PROPOSED DITCH DIVERSION WITH 5M OFFSET FROM TOP OF BANK
 - EXISTING HIGHWAY DRAINAGE (WHERE IDENTIFIED ON CCTV SURVEY)
 - EXISTING STW FOUL SEWER

P03	UPDATED WITH FINALISED MASTERPLAN	DO	LDH	LDH	18.08.26
P02	UPDATED TO REFLECT ONSITE LEVELS	DO	DG	LDH	26.05.26
P01	FOR INFORMATION	DO	DG	LDH	29.04.26
REV	DESCRIPTION	DRN	CHK	APP	DATE

Pell Frischmann
4th FLOOR, THE POYNT, WOLLATON STREET, NOTTINGHAM NG1 5FW
Telephone +44 (0)115 784 8960
Email: pfnottingham@pellfrischmann.com
www.pellfrischmann.com

Architect/Client/Contractor

MILLER HOMES

**NORMANDY WAY,
HINCKLEY**

**HIGHWAY DRAINAGE
PROPOSALS (NORTH)**

Drawing Status				
FOR INFORMATION				
Drawn	Name	Date	Status Code	
Designed	D.OLADEJO	DEC 25	Scale	S2
Eng Chk	L. HULKA	DEC 25	Revision	1:500
Approved	L. HULKA	APR 26		P03

Drawing No. 109523 - PEF - ZZ - XX - DR - C - 0500