




GENERAL NOTES

- G1. DO NOT SCALE THIS DRAWING.
- G2. ANY DIMENSIONAL DISCREPANCIES SHOULD BE NOTIFIED TO THE ENGINEER IMMEDIATELY.
- G3. ALL DIMENSIONS ARE IN MILLIMETRES - (mm) ALL LEVELS ARE IN METRES - (m) AND ARE ABOVE ORDNANCE DATUM AT NEWLYN, CORNWALL UNLESS NOTED OTHERWISE.
- G4. NORTH SHOWN INDICATIVE ONLY
- G5. THIS DRAWING IS TO BE READ IN CONJUNCTION WITH ALL RELEVANT; SPECIFICATIONS; DRAWINGS; DETAILS AND OTHER DESIGN INFORMATION.
- G6. ALL DRAWINGS AND WRITTEN MATERIAL CONTAINED WITHIN, CONSTITUTE ORIGINAL AND UNPUBLISHED WORK OF THE ENGINEER AND MAY NOT BE DUPLICATED, USED, REPRODUCED OR DISCLOSED WITHOUT WRITTEN CONSENT OR EXPRESS PERMISSION FROM THE ENGINEER.
- G7. ALL INFORMATION CONTAINED IN THIS DOCUMENT IS COPYRIGHT ©
- G8. WHERE THE CONTRACTOR UNDERTAKES OR ENGAGES A THIRD PARTY TO UNDERTAKE TEMPORARY WORKS DESIGN, OR VARIES THE PELL FRISCHMANN DESIGN IN ANY WAY, THEN THE CONTRACTOR WILL TAKE FULL RESPONSIBILITY AND LIABILITY FOR ALL DESIGN ASPECTS, INCLUDING A DESIGN RISK ASSESSMENT. THE CONTRACTOR SHALL INFORM PELL FRISCHMANN OF ANY PROPOSED VARIANCES TO THE DESIGN.

_____	MINOR CONTOUR 100mm INTERVALS
_____	MAJOR CONTOUR 500mm INTERVALS

HIGHWAY LONGSECTIONS LEGEND	
— — — — —	EXISTING GROUND LEVEL
—————	PROPOSED GROUND LEVEL

Pell Frischmann
4th FLOOR, THE POYNT, WOLLATON STREET, NOTTINGHAM NG1 5FW
Telephone +44 (0)115 784 8960
Email: pfnottingham@pellfrischmann.com
www.pellfrischmann.com

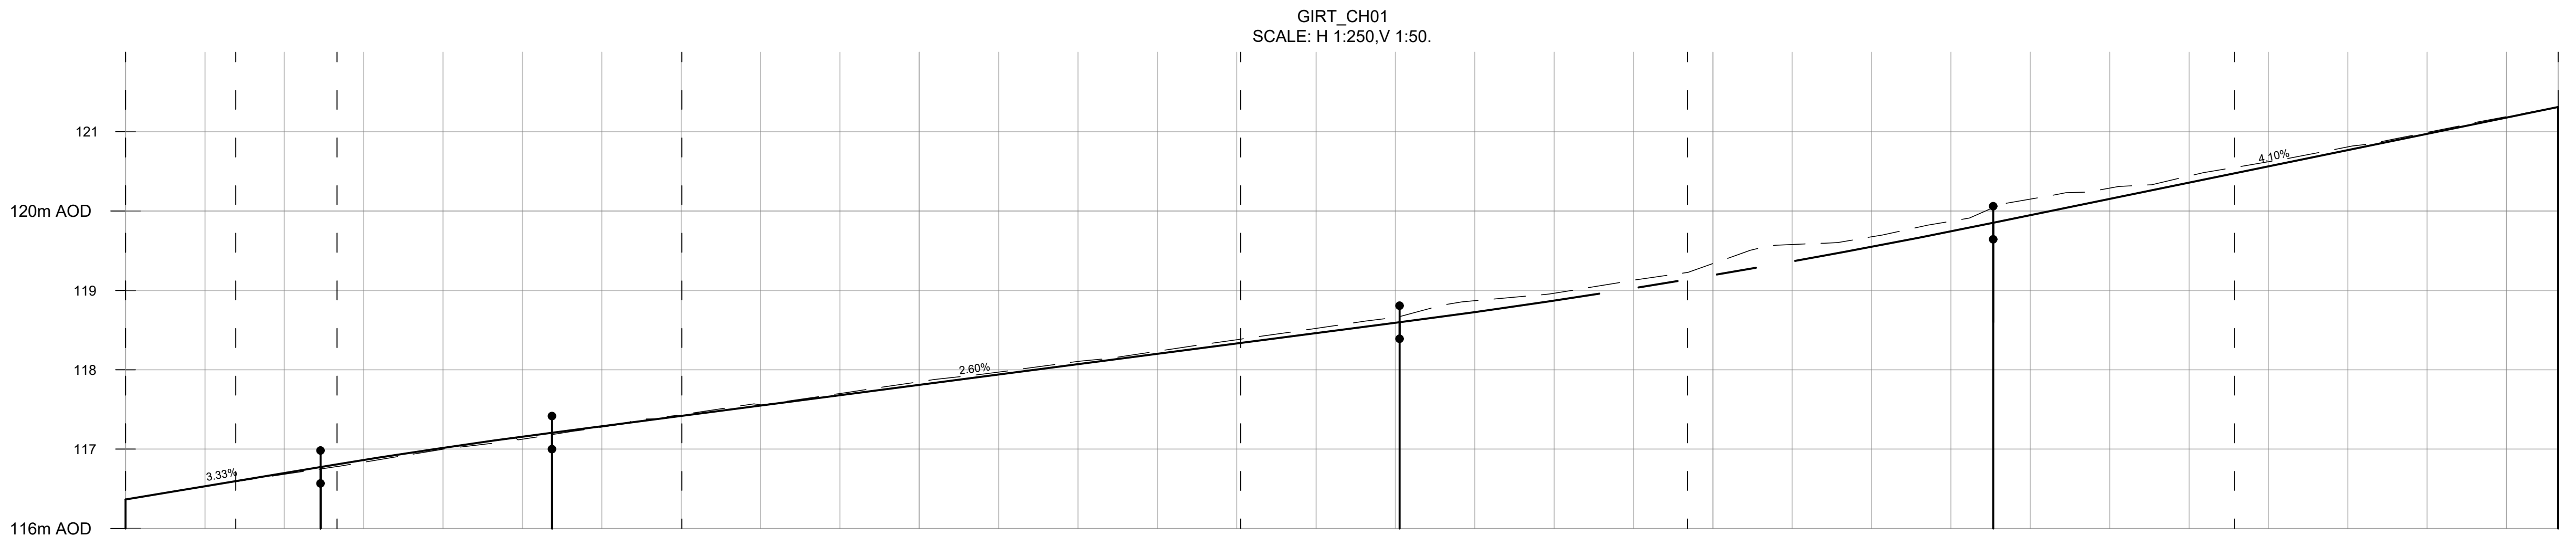
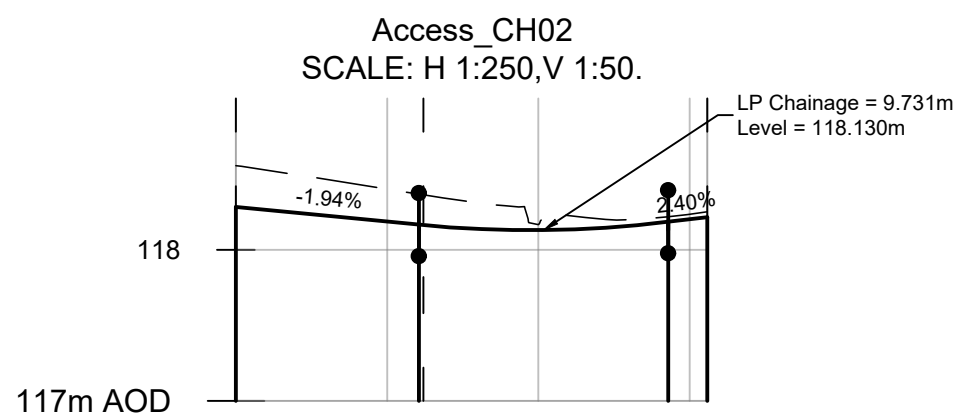
MILLER HOMES

Project

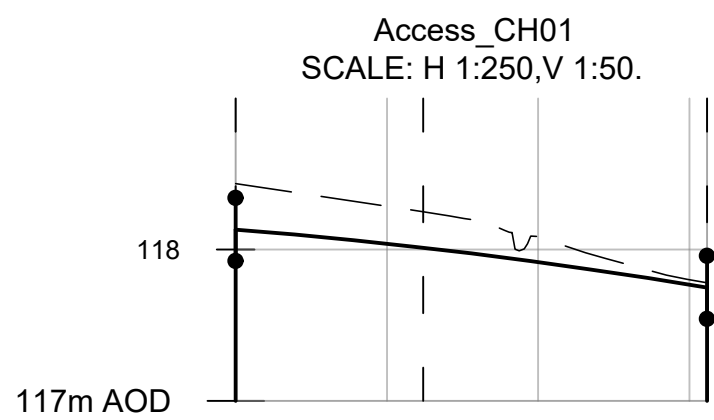
NORMANDY WAY,
HINCKLEY

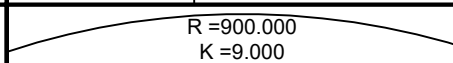
Drawing Title			
FINISHED LEVELS AND HIGHWAY LONGSECTIONS (SOUTH)			
Drawing Status			
FOR INFORMATION			
	Name	Date	Status Code
Drawn	D.OLADEJO	DEC 25	S2
Designed	D.OLADEJO	DEC 25	AS SHOWN
Eng Chk	L.HULKA	DEC 25	Revision
Approved	L.HULKA	DEC 25	P02
Drawing No.			

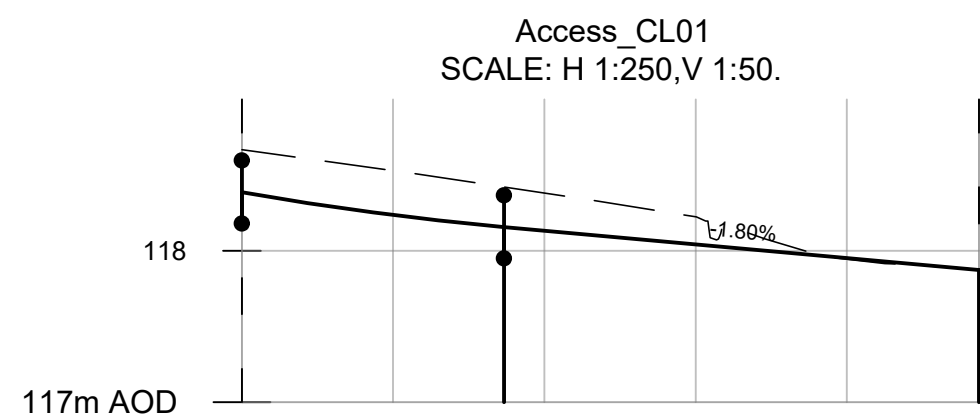
109523 - PEF - ZZ - XX - DR - C - 0601

[illegible]

Chainage			05		10	15
Existing Levels			118.401		118.106	118.225
Proposed Levels	118.283	118.186	118.165	118.163	118.130	118.201
Level Difference	-0.27	-0.22	-0.20	-0.20	-0.05	-0.03
Horizontal Geometry	L = 6.198			R = 6.000 L = 9.308		
Vertical Geometry	G = -1.938% L = 6.049			R = 190.000 K = 1.900 L = 8.244		



Chainage		05	10	15
Existing Levels		118.286	118.084	117.203
Proposed Levels	118.133	118.039 118.012 117.974	117.917	117.769 117.749
Level Difference	-0.30	-0.25 -0.24 -0.22 -0.17	-0.17	-0.03
Horizontal Geometry				
Vertical Geometry				



Chainage		05	10	15	20
Existing Levels		118.529	118.362	118.224	117.944
Proposed Levels	118.388	118.293 118.264	118.157 118.133	118.045	117.953
Level Difference	-0.28	-0.29	-0.27 -0.25	-0.16	0.01
Horizontal Geometry	L = 24.368				
Vertical Geometry	R = 500.000 K = 5.000 L = 8.667		G = -1.801% L = 15.701		