



GENERAL NOTES:


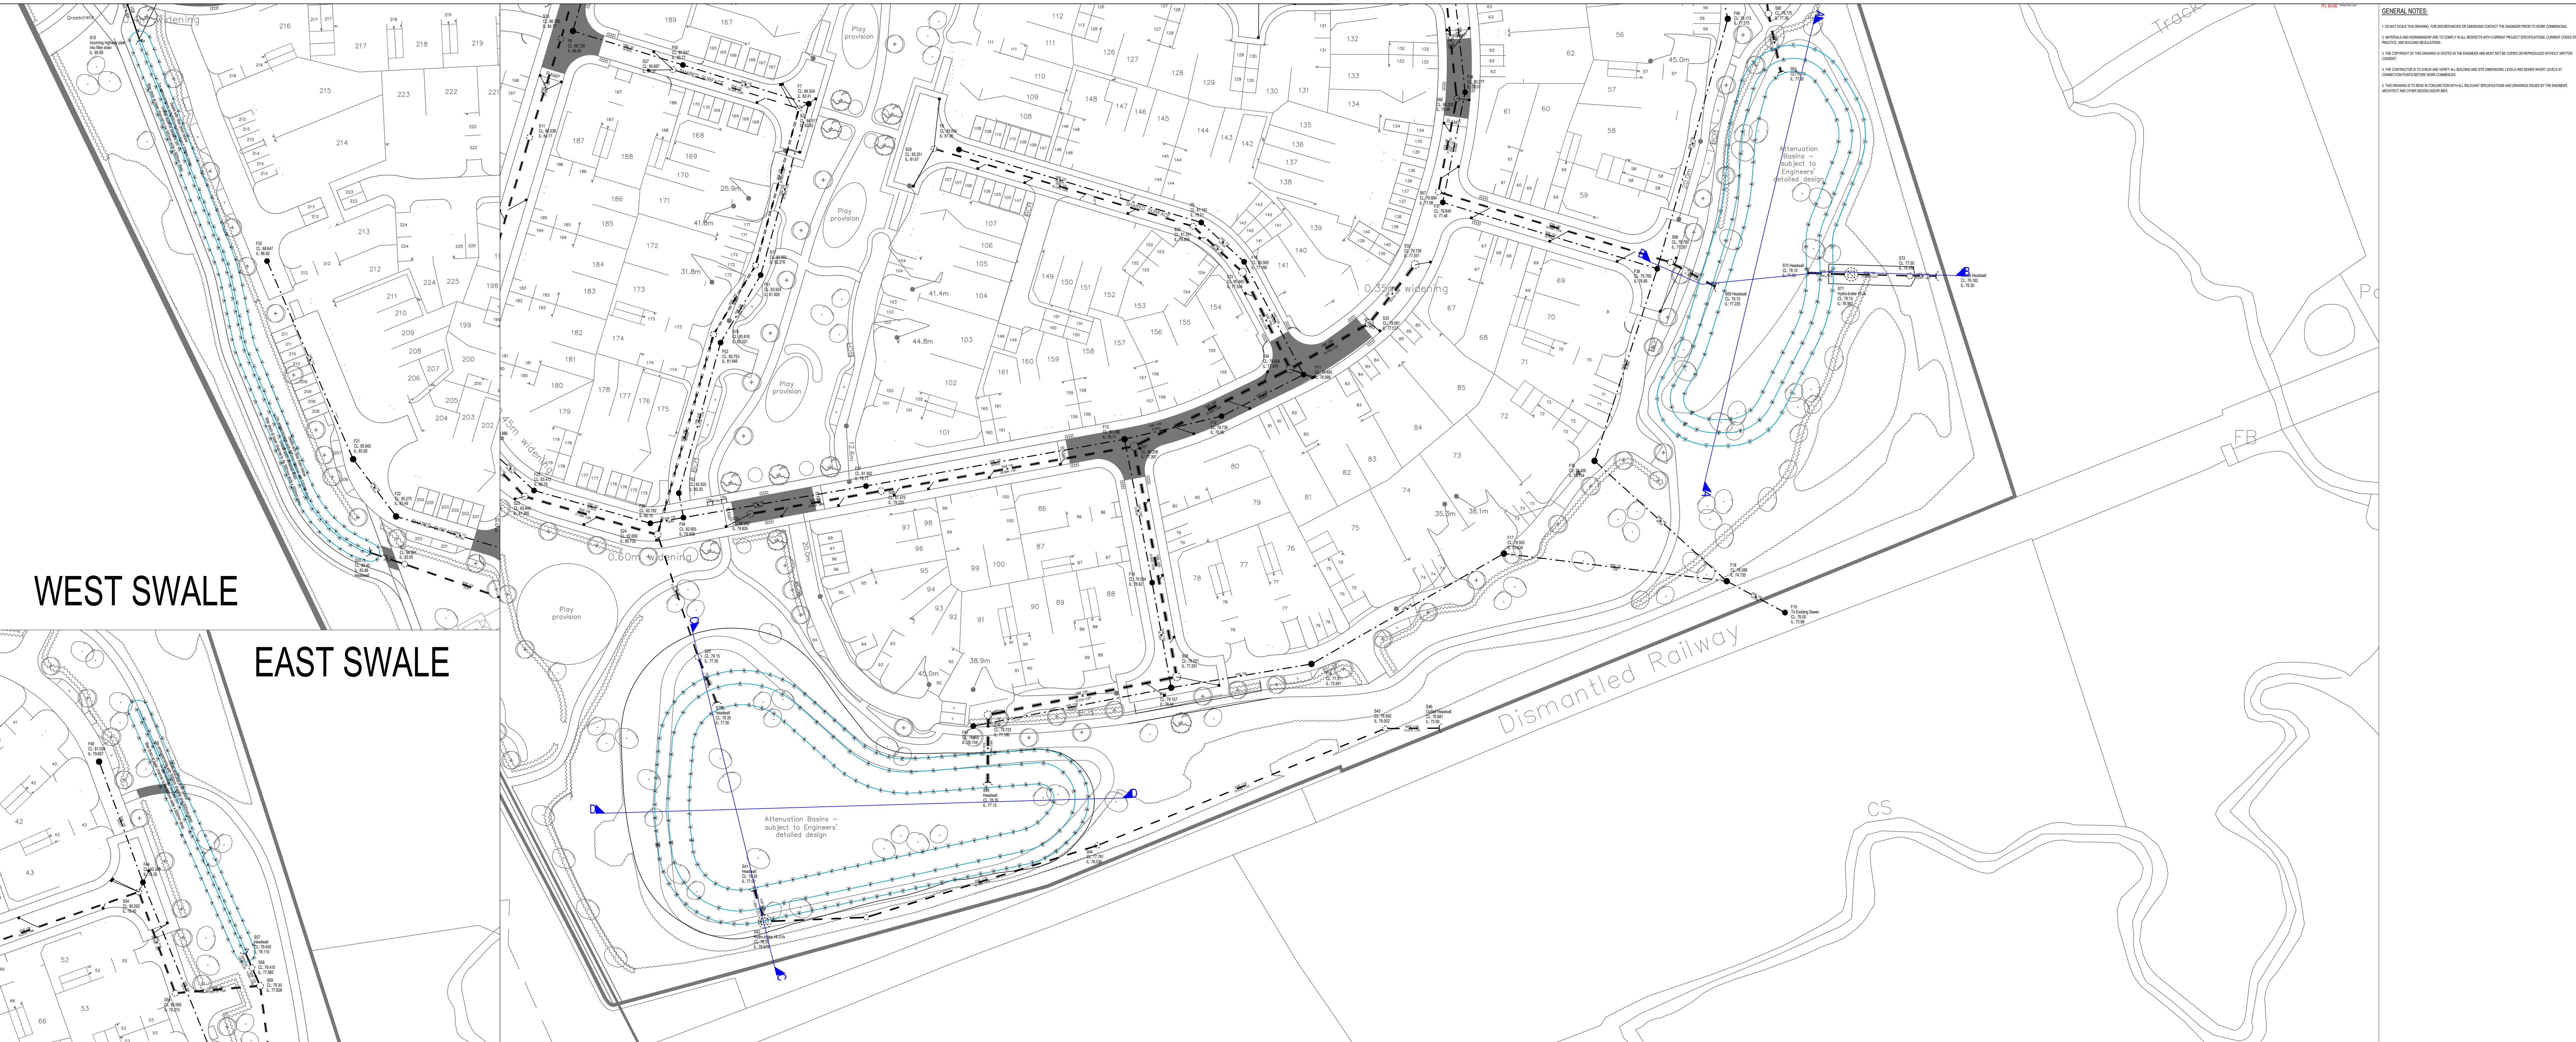


C-C

Vertical Exaggeration: 5
Datum: 76.00M AOD
EXISTING CHAINAGE (m)
EXISTING LEVELS (m)
Final Surface (m)
EARTHWORK LEVELS (m)

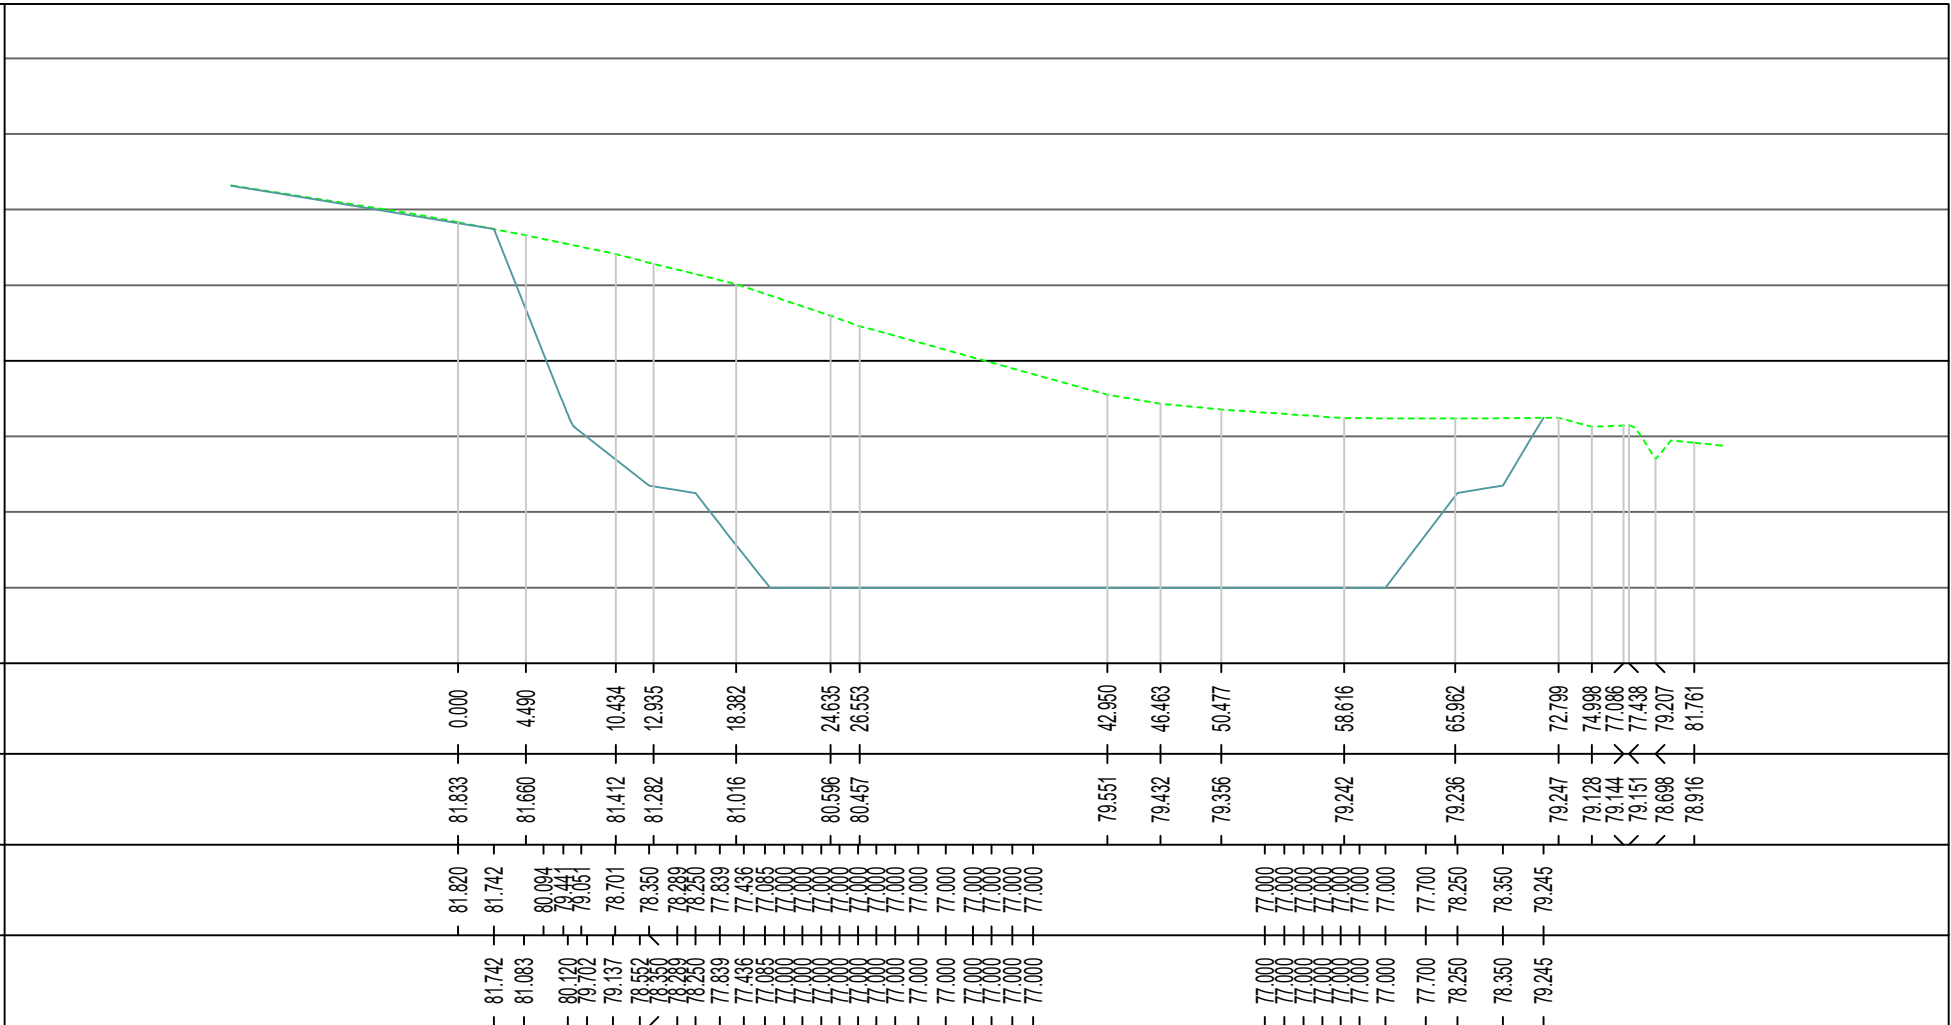


D-D

Vertical Exaggeration: 5
Datum: 76.00M AOD
EXISTING CHAINAGE (m)
EXISTING LEVELS (m)
Final Surface (m)
EARTHWORK LEVELS (m)

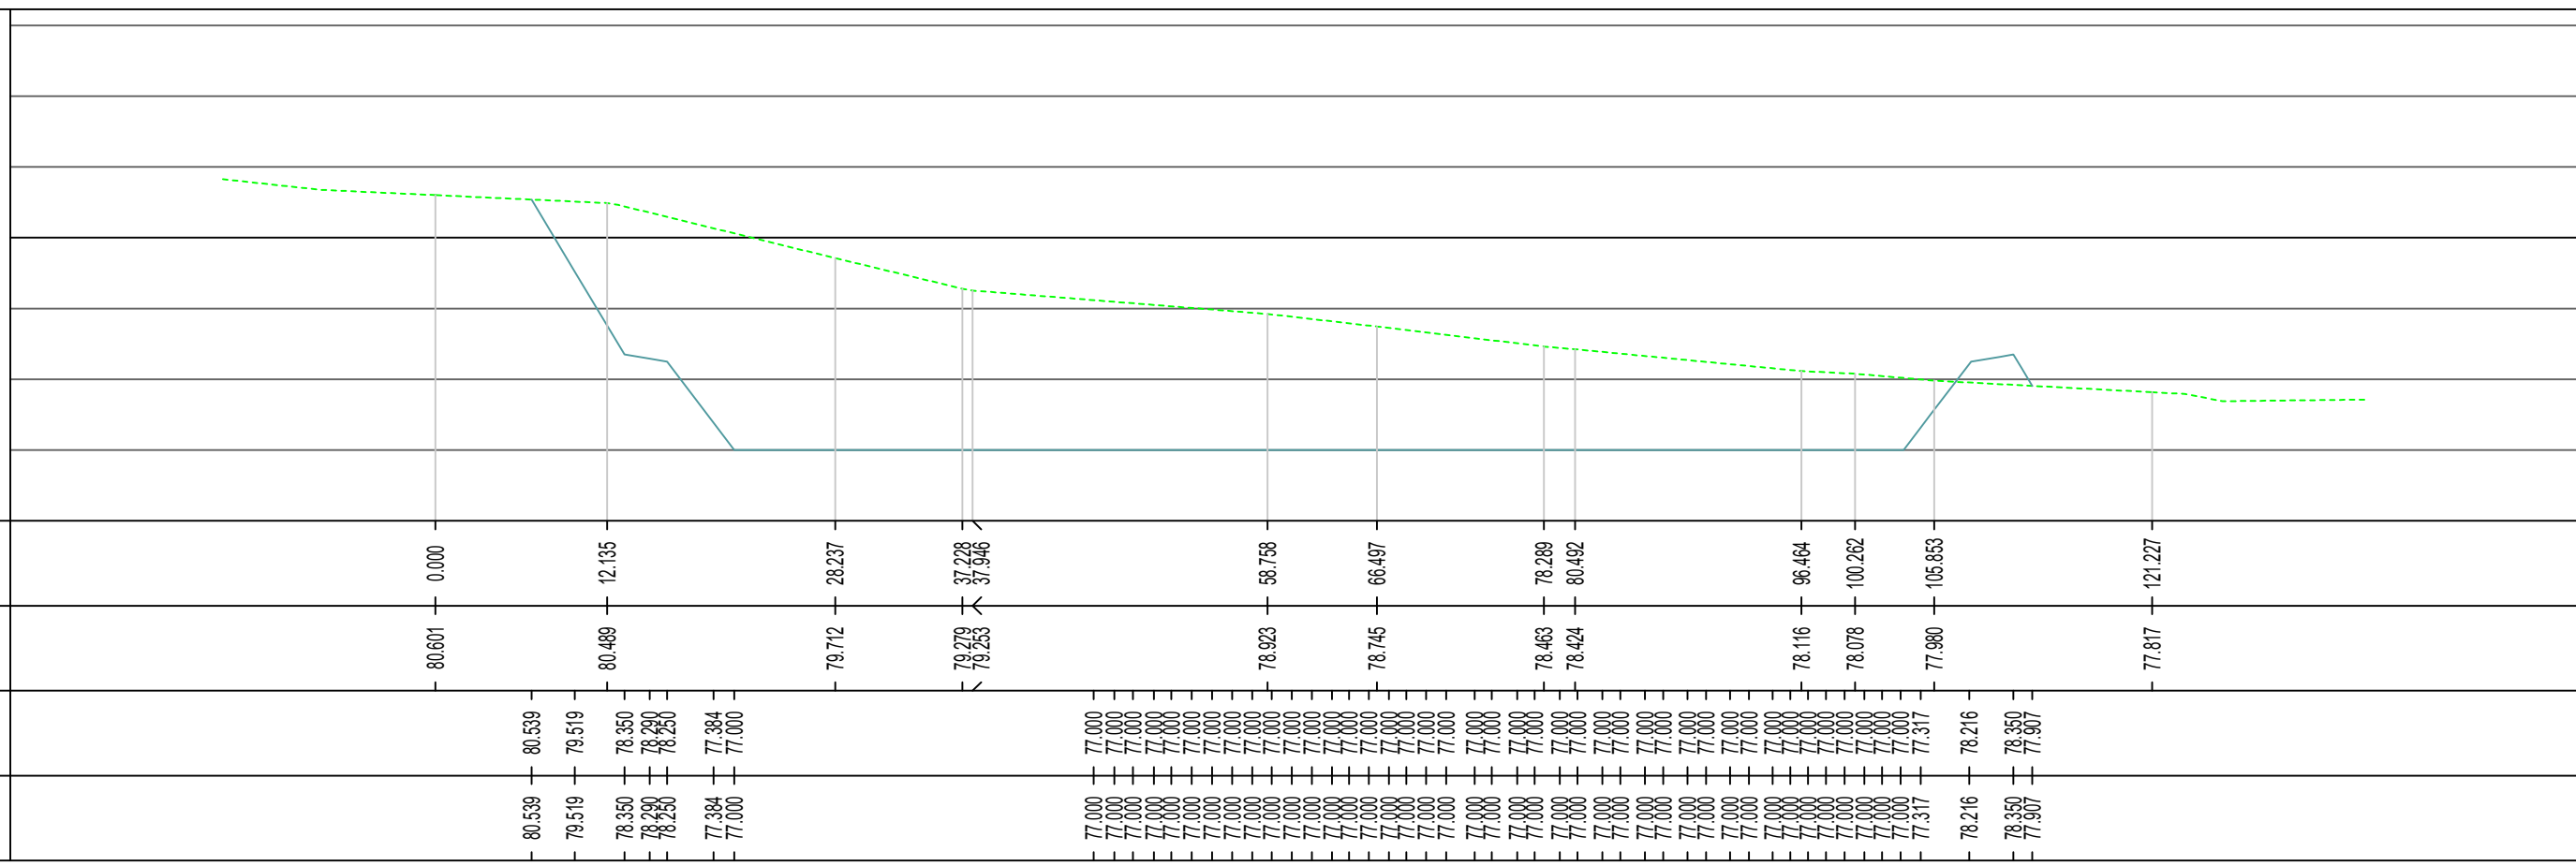


A-A

Vertical Exaggeration: 5
Datum: 75.00M AOD
EXISTING CHAINAGE (m)
EXISTING LEVELS (m)
Final Surface (m)
EARTHWORK LEVELS (m)

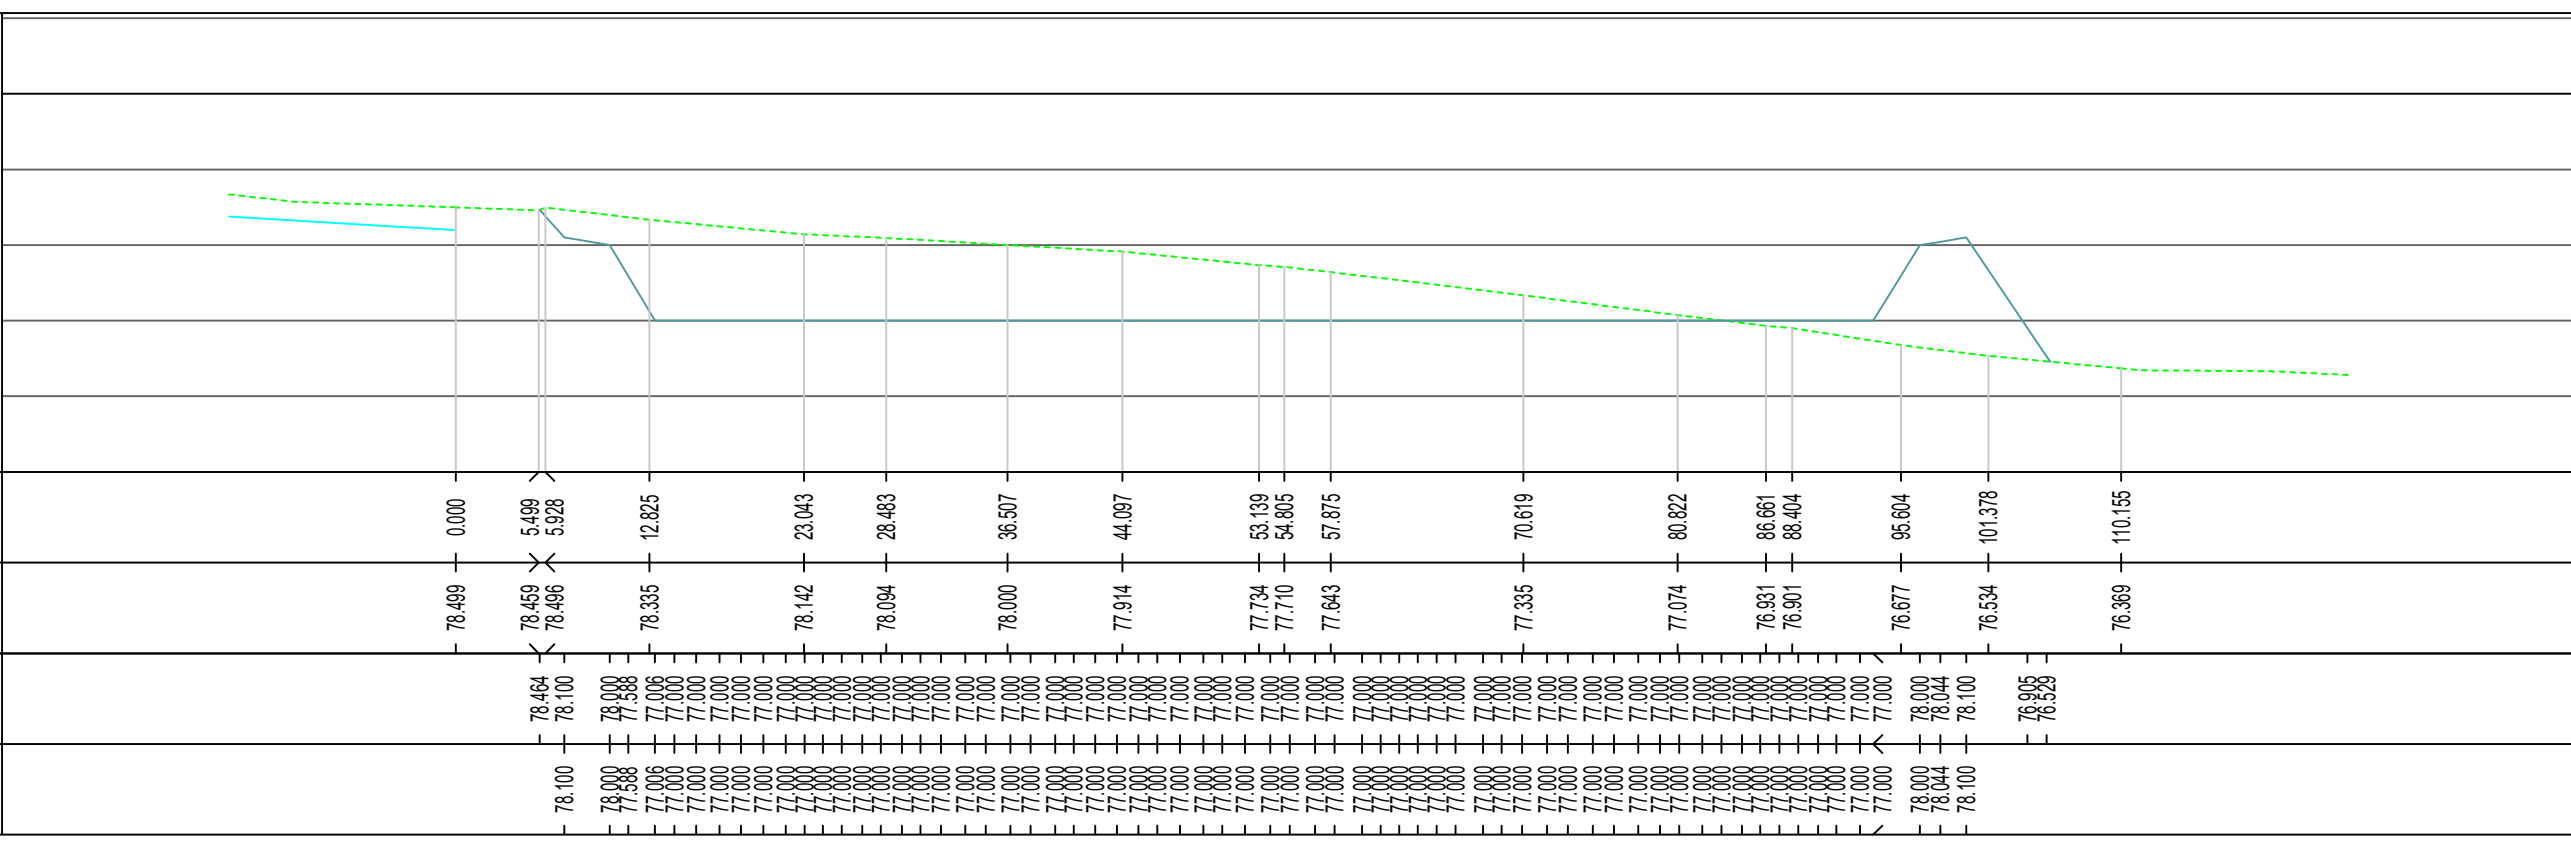

B-B

Vertical Exaggeration: 5
Datum: 75.00M AOD
EXISTING CHAINAGE (m)
EXISTING LEVELS (m)
Final Surface (m)
EARTHWORK LEVELS (m)

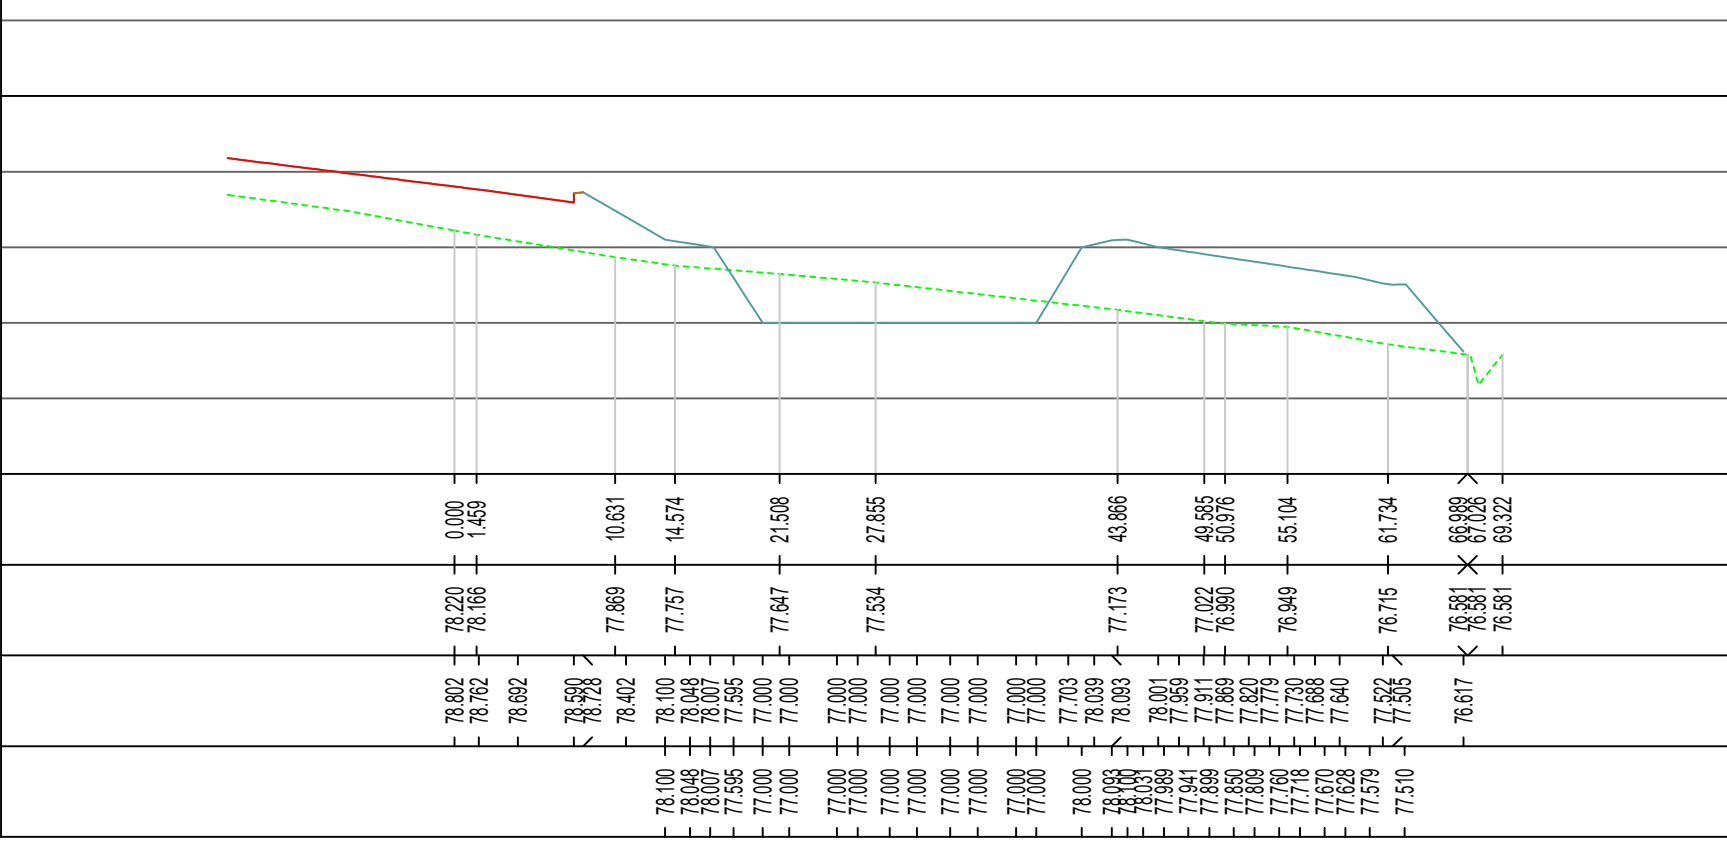

