Do not scale off this drawing. All discrepancies to be reported to Portakabin Limited.

© Portakabin Limited 2002
This drawing is the property of Portakabin Limited, it must not be copied or reproduced or divulged to anyone without written permission.

Rev. Date By

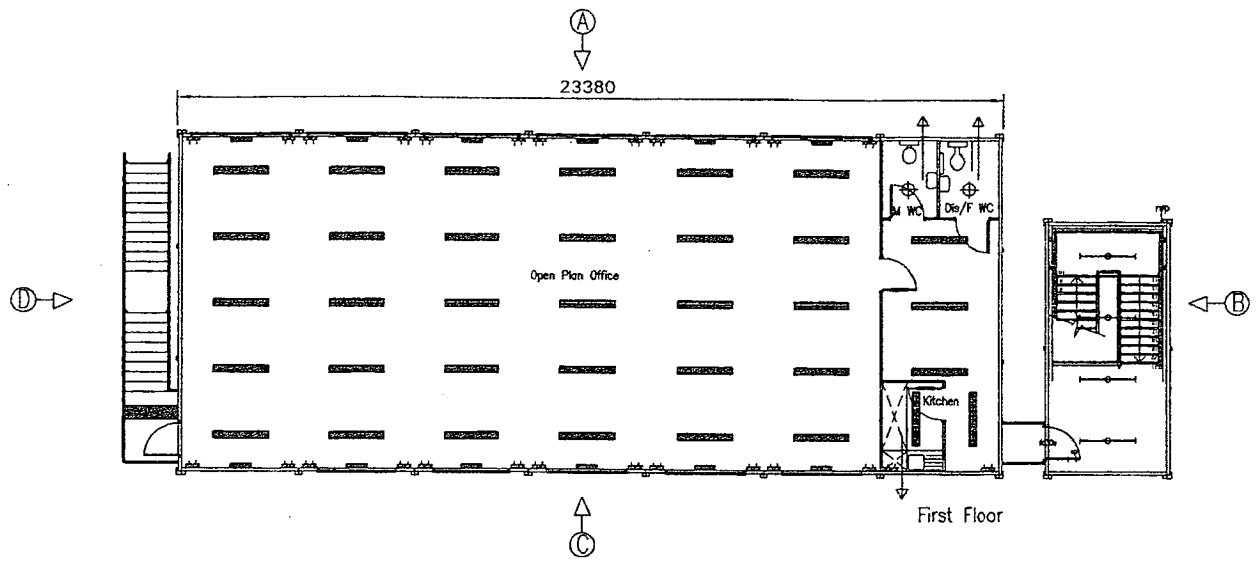

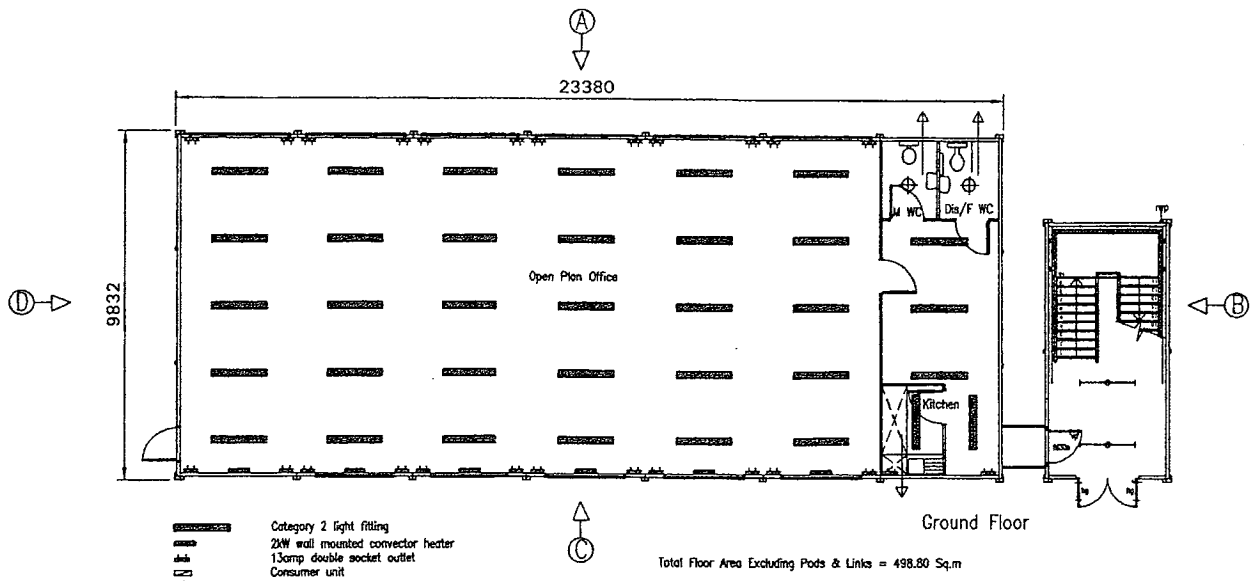

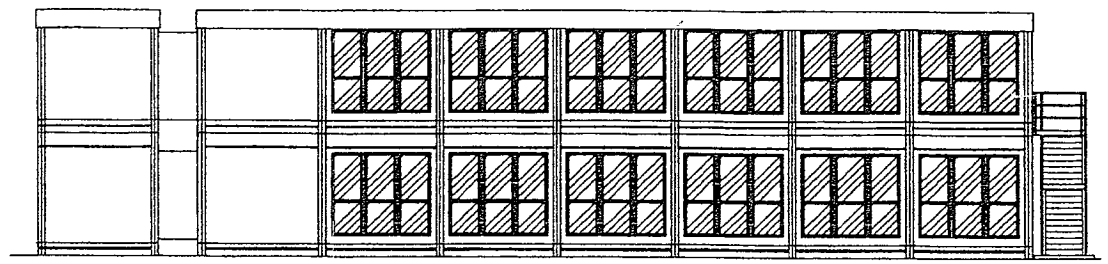

Elevation A

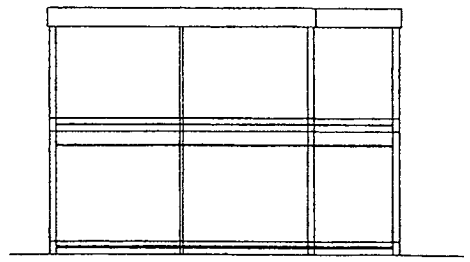

Elevation B

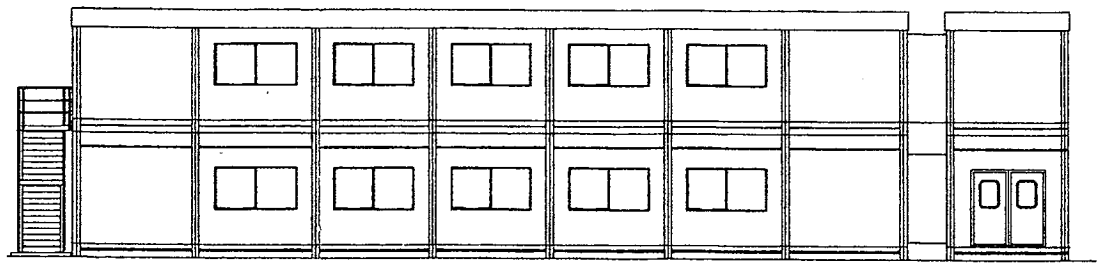

Elevation C

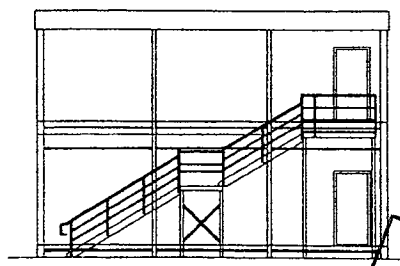

Elevation D

EXTERNAL COLOUR SCHEME

Walls	– Goosewing Grey	nearest BS ref 10 A 05
Vertical wall trim	– Goosewing Grey	nearest BS ref 10 A 05
Bottom wall trims	– White	nearest BS ref 00 E 55
Long wall fascias (covering wall)	– Goosewing Grey	nearest BS ref 10 A 05
Long wall fascia (covering beam)	– White	nearest BS ref 00 E 55
Short wall composite fascia	– Goosewing Grey	nearest BS ref 18 B 25
Roof	– White	nearest BS ref 00 E 55
External skirt	– Goosewing Grey	nearest BS ref 10 A 05
Columns, external corners	– Grey	BS 4800 00 A 05
Columns, intermediate	– Grey	BS 4800 00 A 05
Windows	– Blue Grey	nearest BS 4800 18 B 29
Doors:		
Insulated door	– Slate grey	nearest BS ref 18 B 25

DEVELOPMENT SERVICES
0 3 DEC 2008
RECEIVED

Portakabin Ultima
Portakabin Limited Huntington York YO32 9PT
Telephone 01904 611655 Fax 01904 611644

Project: New Office Accomodation

Client: Rare Ltd

Title: Ultima Modules 7 on 7 UK093 Proposed Layout

Date: 27.11.06 | Drawn: LDT

Scale: 1:100 @ A1

Drg. No.: HD/5681/03 | Rev.