



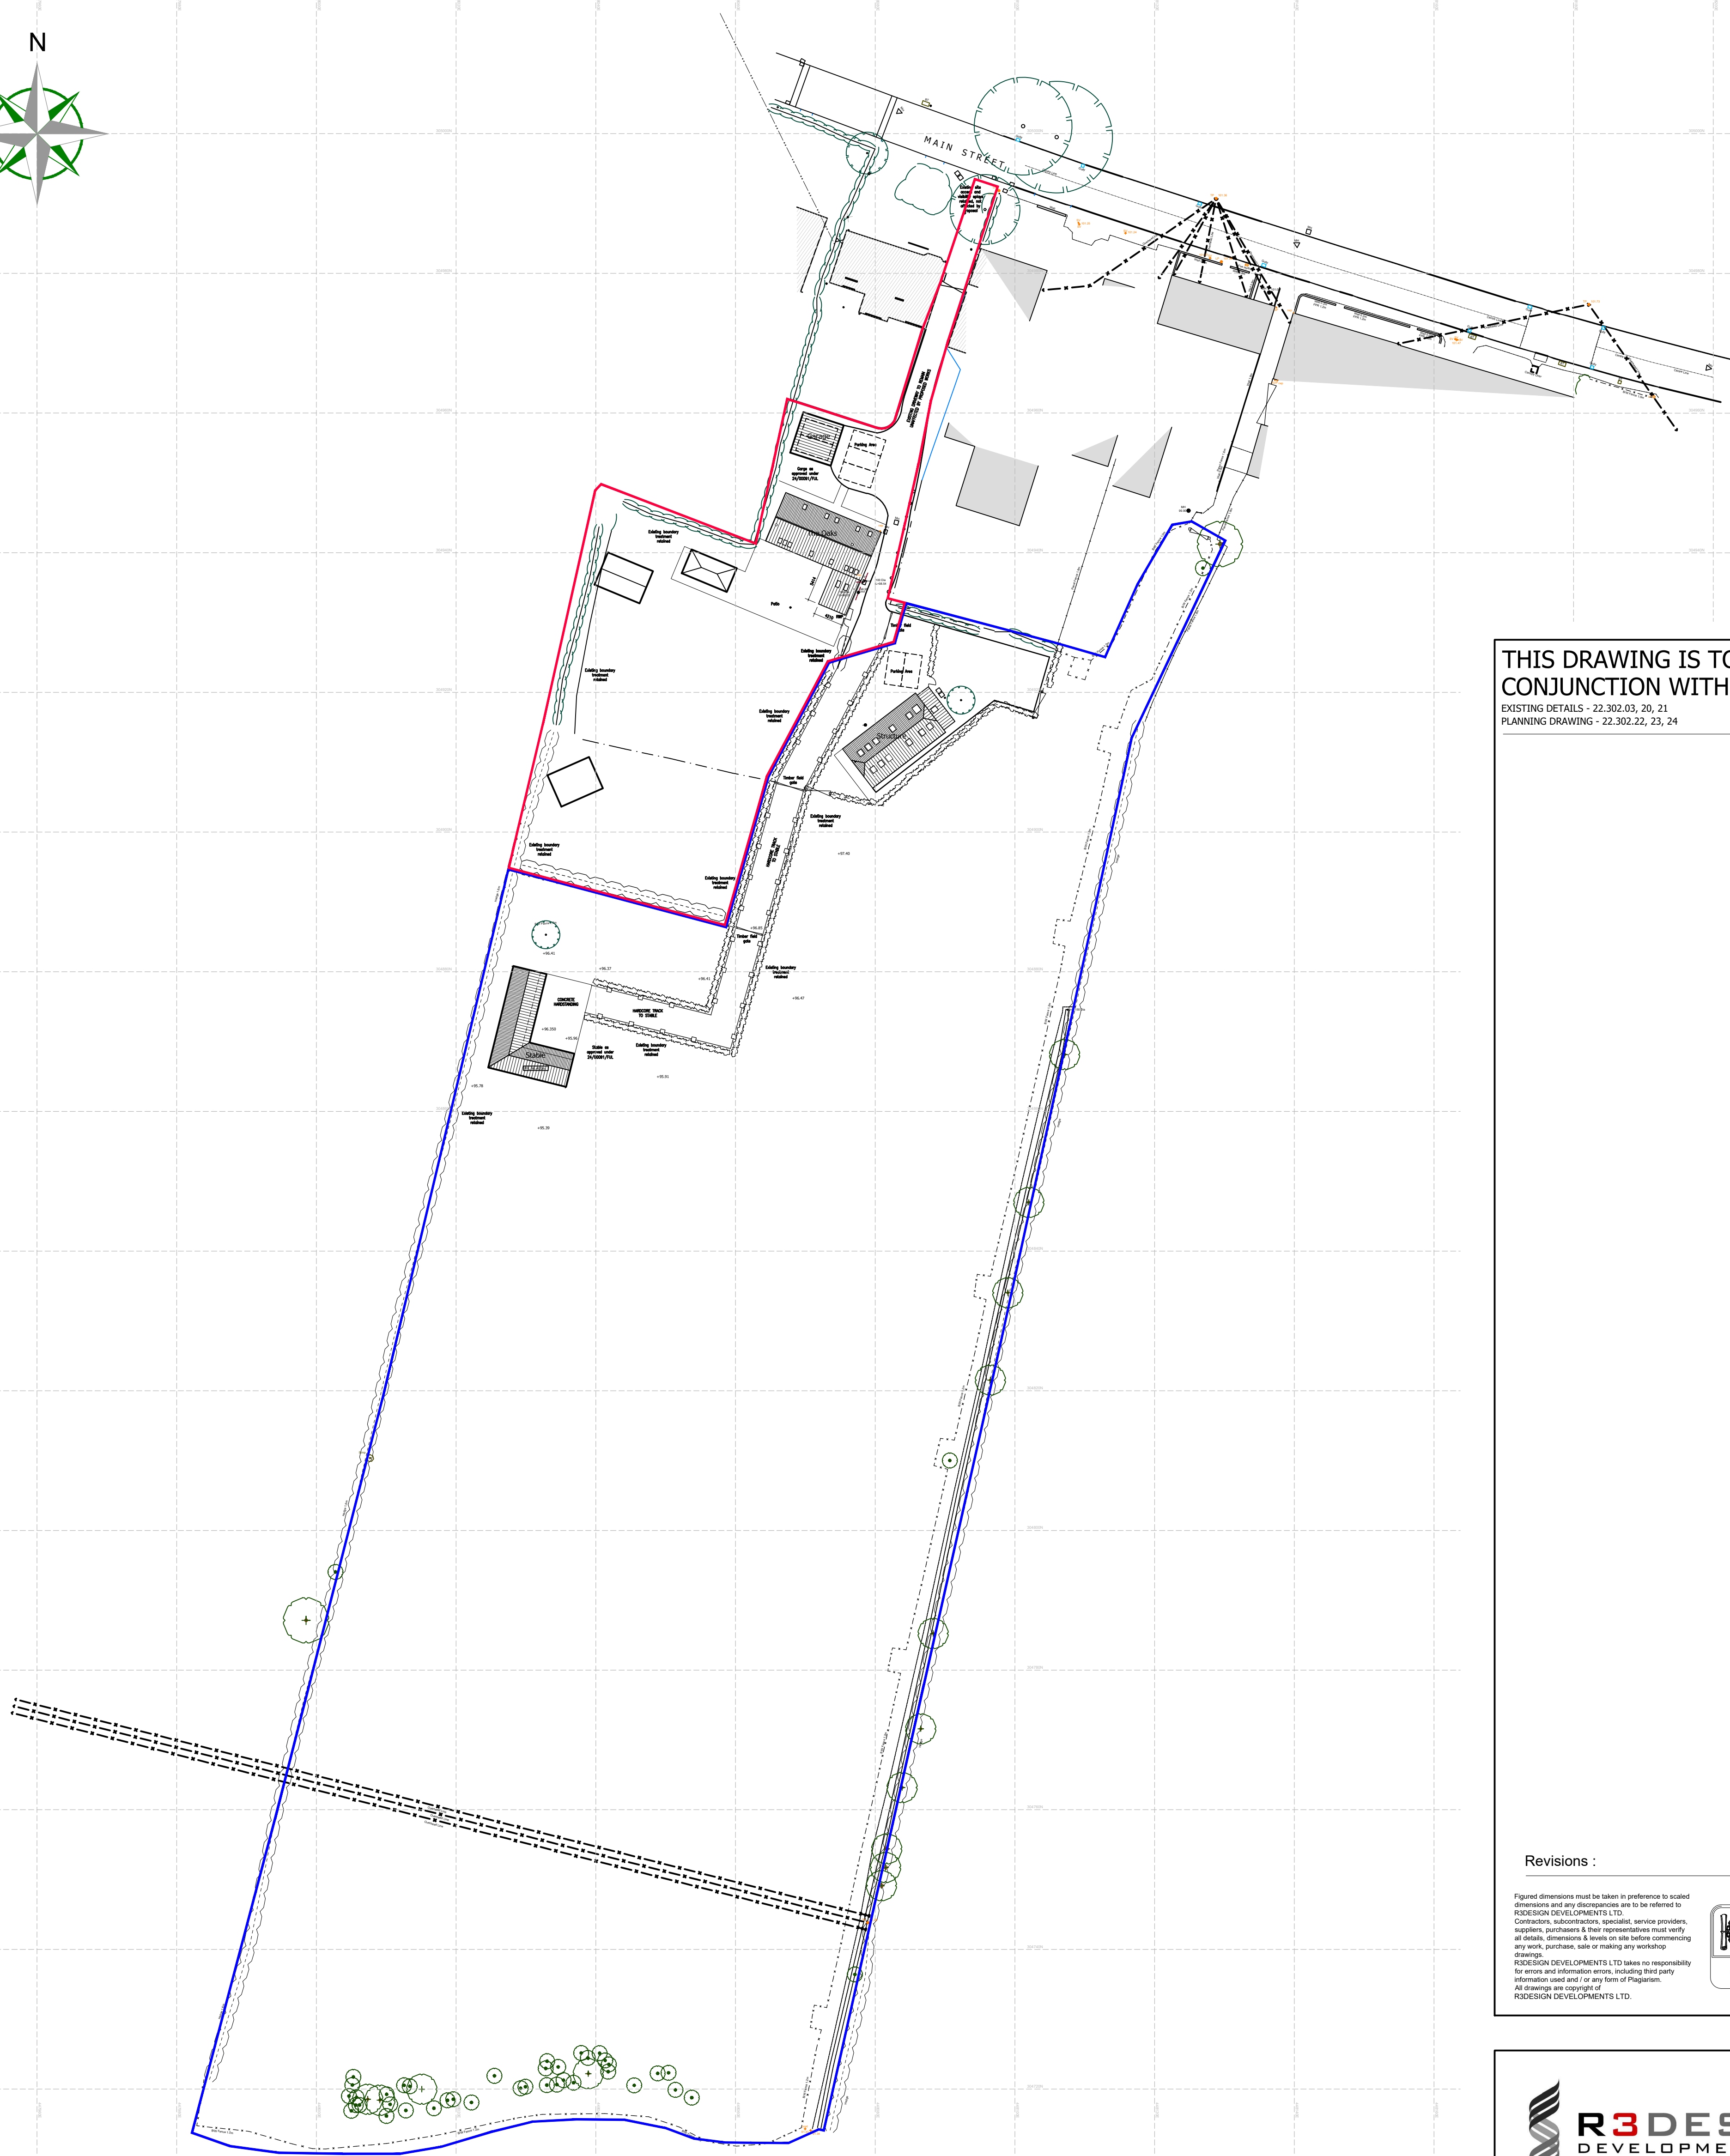

Block Plan
Scale 1:500

BLOCK PLAN

PROPOSED WORKS - THE OAKS - MAIN STREET - BOTCHESTON - LEICESTERSHIRE

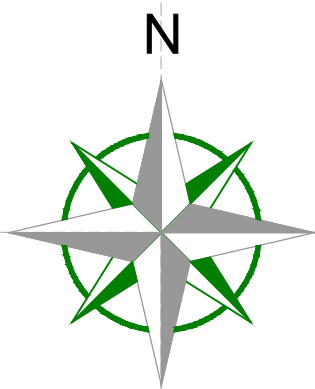

THIS DRAWING IS TO BE READ IN
CONJUNCTION WITH:-
EXISTING DETAILS - 22.302.03, 20, 21
PLANNING DRAWING - 22.302.22, 23, 24

Revisions :

Figured dimensions must be taken in preference to scaled dimensions and any discrepancies are to be referred to R3DESIGN DEVELOPMENTS LTD. Contractors, subcontractors, specialist service providers, suppliers, purchasers & their representatives must verify all details, dimensions & levels on site before commencing any work, purchase, sale or making any workshop drawings. R3DESIGN DEVELOPMENTS LTD takes no responsibility for errors and information errors, including third party information used and / or any form of Plagiarism. All drawings are copyright of R3DESIGN DEVELOPMENTS LTD.



The Glasshouse, 9 Hallam Close, Littlethorpe, Leics. LE19 2LA
Tel: 0116 2165175 Email: r3@r3ddl.com Web: www.r3ddl.com
Company Reg. No. 7657636

Project Details

Proposed Works
The Oaks
Main St, Botcheston
Leicestershire

Drawing Title

Block Plan

Client Details

Mrs K. Beaumont
Drawing No.
22.302.BP1

Date
August 2024
Drawn by
SR

Scale (A1 Size)
1:500
Checked by
R3D