
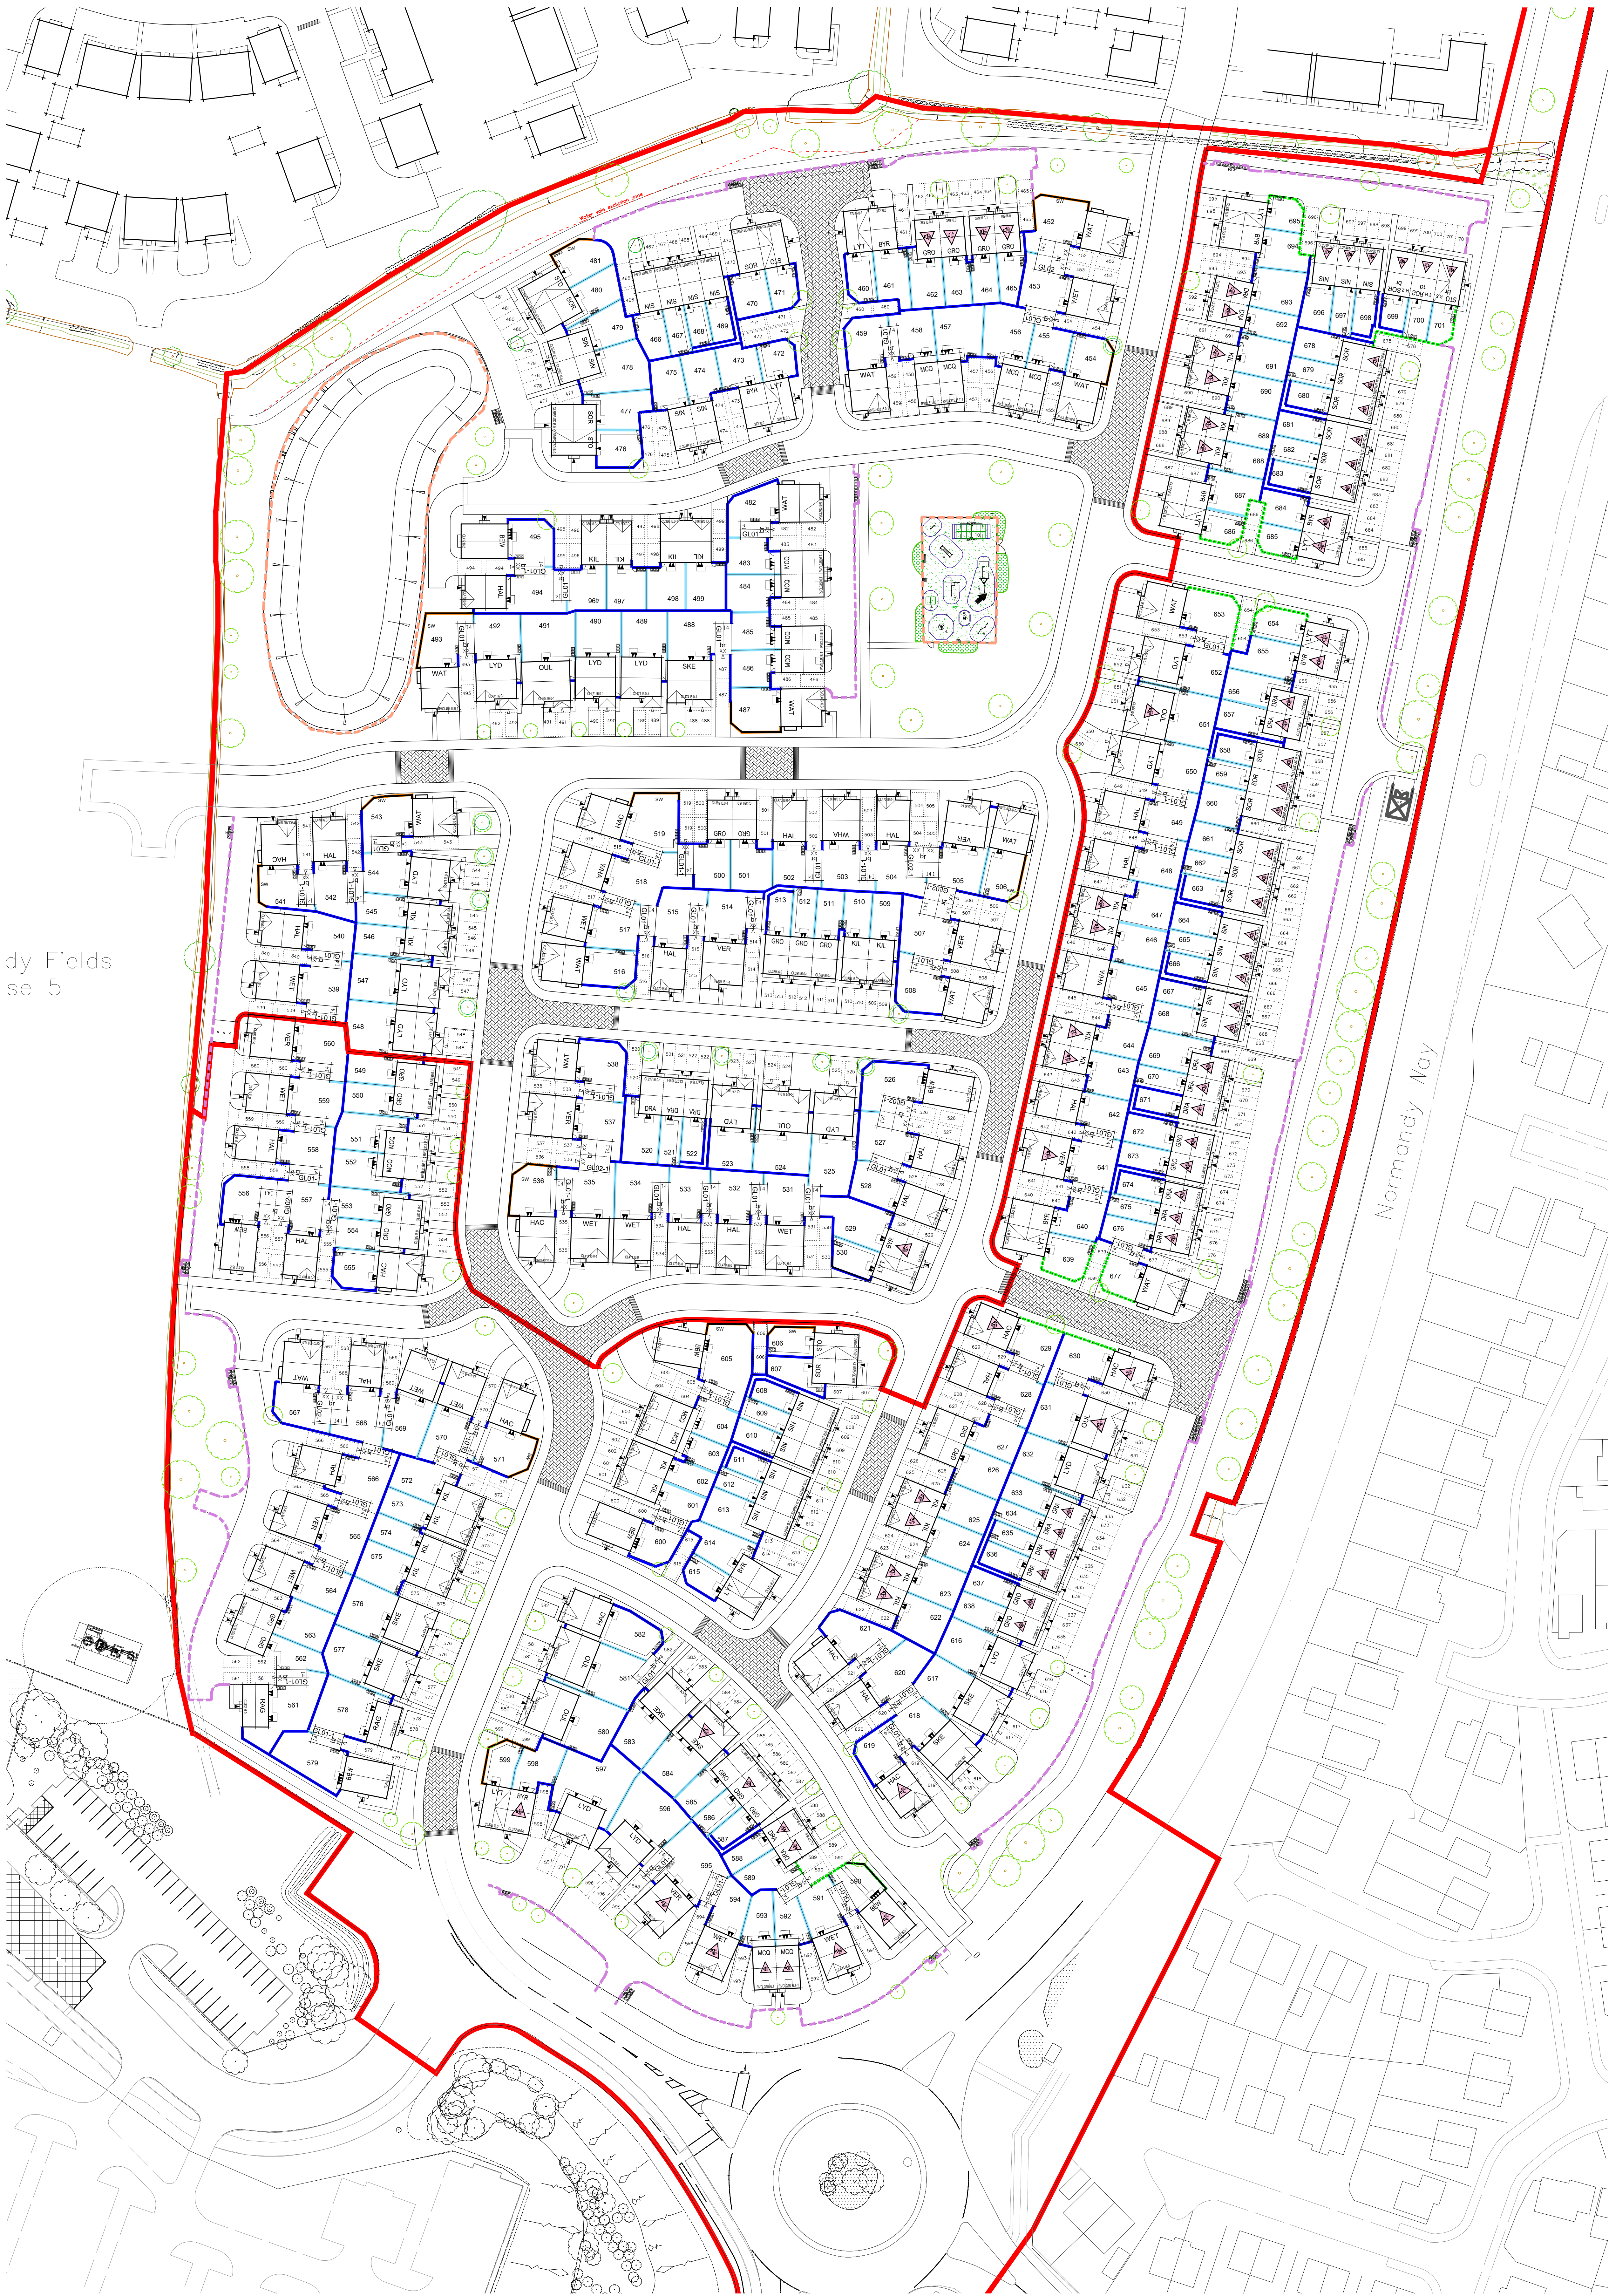
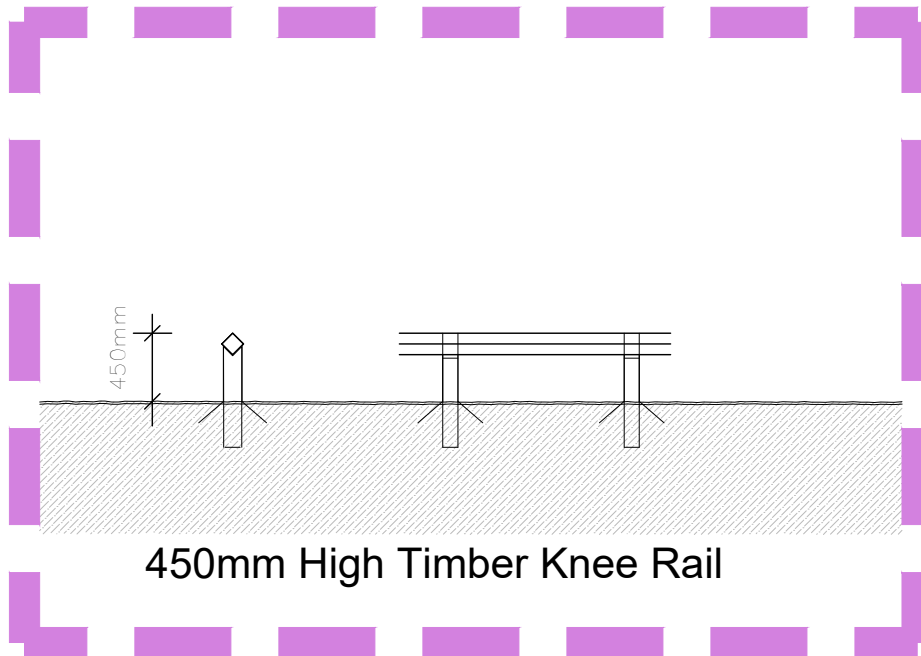
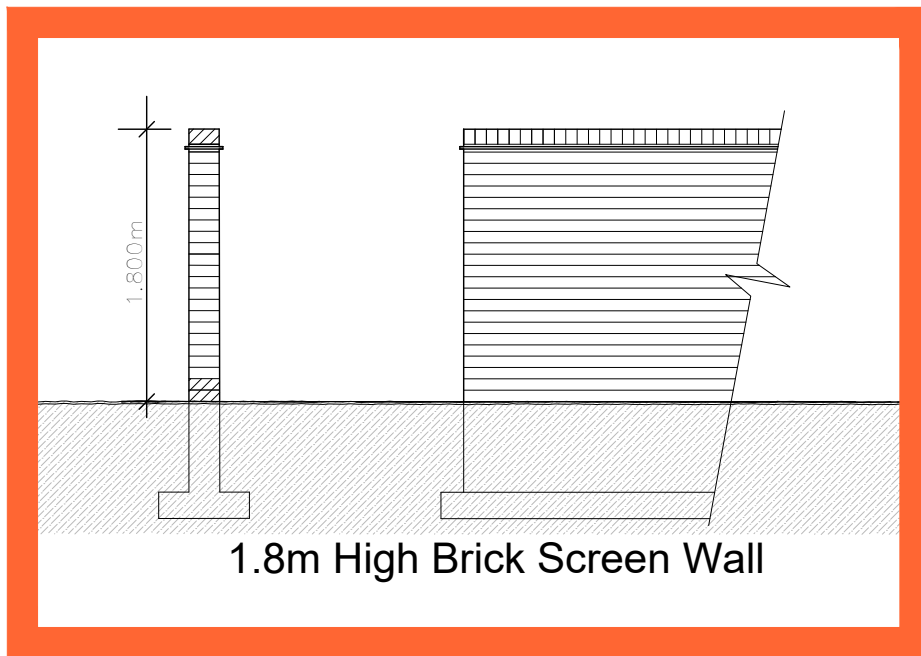
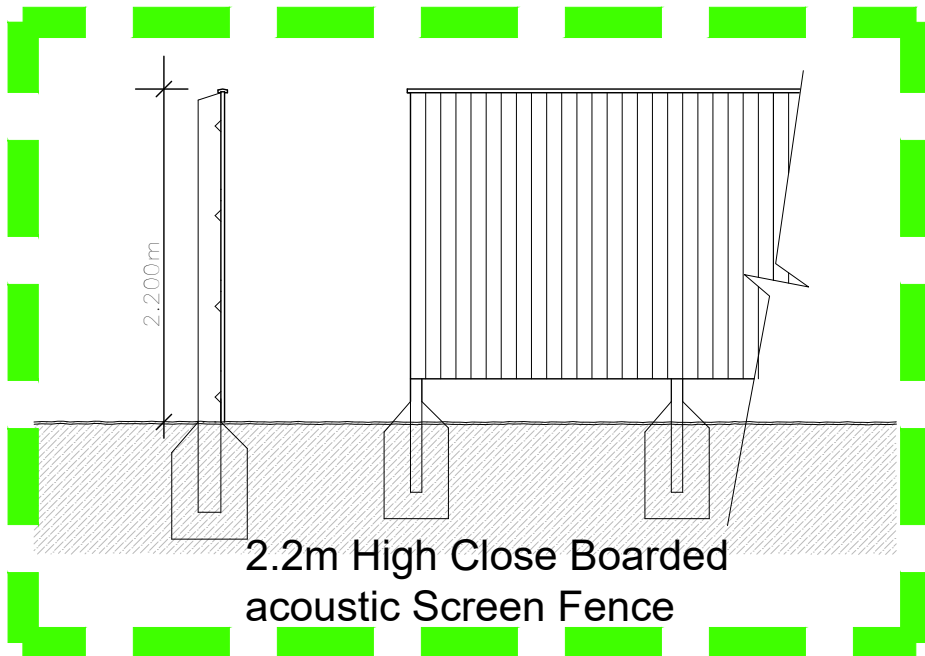
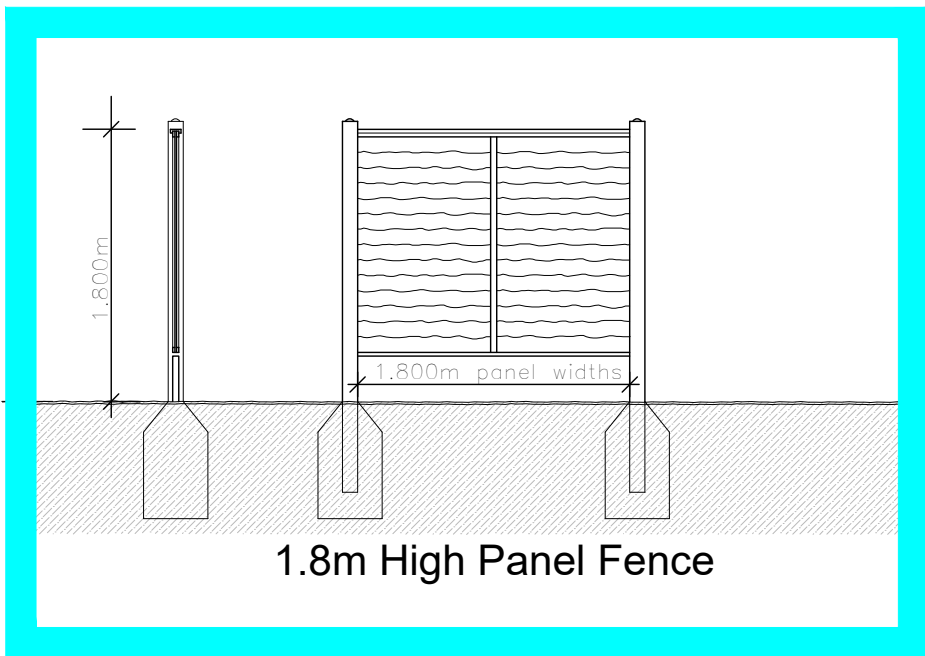
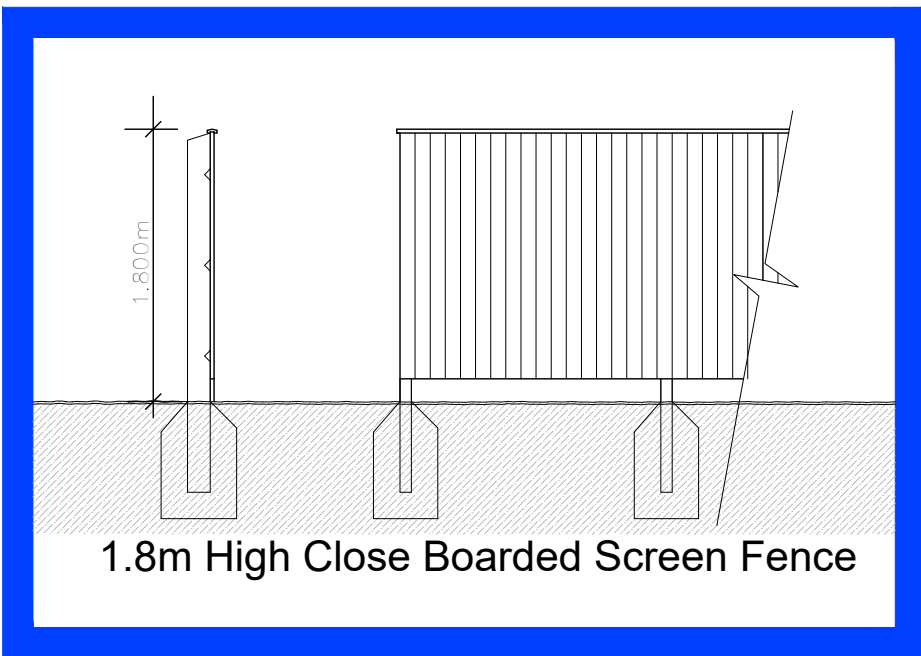


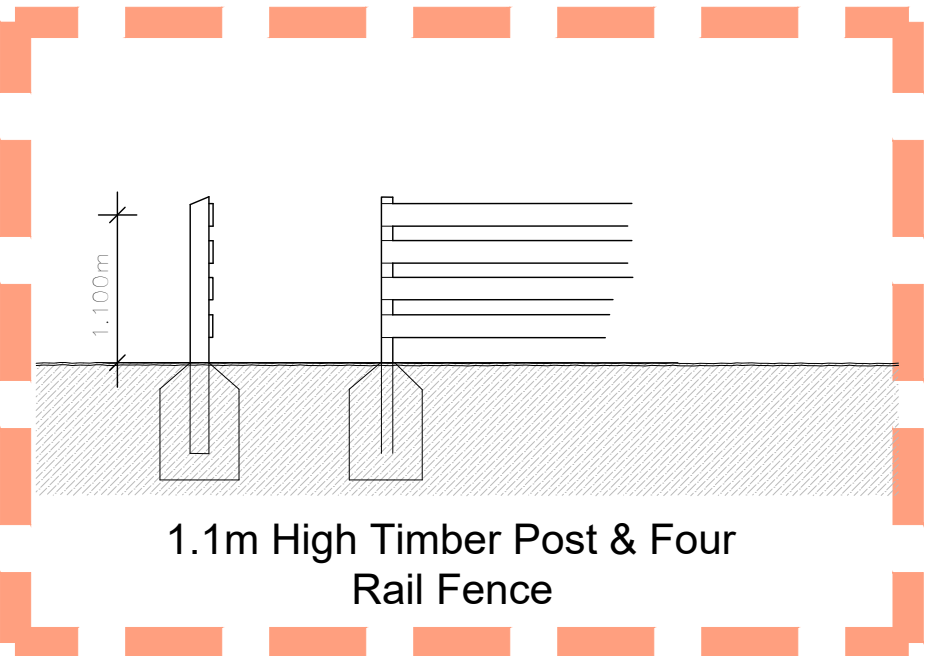

J.B. BLOOR SERVICES LIMITED
ASBURY ROAD, MEASURABLE, SWADLOWCOTE,
DERBYSHIRE DE12 7JP
TELEPHONE 01530 27195 FACSIMILE 01530 27208
THIS DRAWING AND THE BUILDING WORKS DERIVED ARE THE COPYRIGHT OF J.B. BLOOR
SERVICES LIMITED AND MAY NOT BE REPRODUCED OR AMENDED EXCEPT BY WRITTEN
PERMISSION. INACCURACY WILL BE ACCEPTED FOR AMENDMENTS MADE BY OTHER
PERSONS.
DO NOT SCALE THIS DRAWING. USE FIGURED DIMENSIONS ONLY. IF IN DOUBT ASK.
THIS DRAWING IS TO BE READ IN CONJUNCTION WITH SEPARATE GROUP / SITE SPECIFIC
CONSTRUCTION NOTES AND MATERIALS SPECIFICATION.

- Affordable Housing (First Homes)
- Affordable Rent
- Shared Ownership
Location of affordable housing is
indicative and may change.
- NCP Bin collection point
- CS Cycle store
- ET Existing tree
- PT Proposed tree
- LB Landscape buffer

N.B. Landscaping is indicative.
Please refer to detailed landscape drawing.

Revision		
A	2.5m screen fence shown in line with acoustic engineers report.	15/05/24 JE
B	Additional acoustic fencing shown in line with acoustic report.	04/09/24 JE
C	Additional knee rail / post and rail fence shown in line with planners comments.	08/10/24 JE

HINCKLEY WEST
PHASE 4

Means of Enclosure

DATE: Jan 2024
SCALE: 1:500 @ A0
DRAWN: N47
CHECKED: HO

BLOOR HOMES

Drawing No. EM064-SL-404C

Hinckley West (Phase 4)