


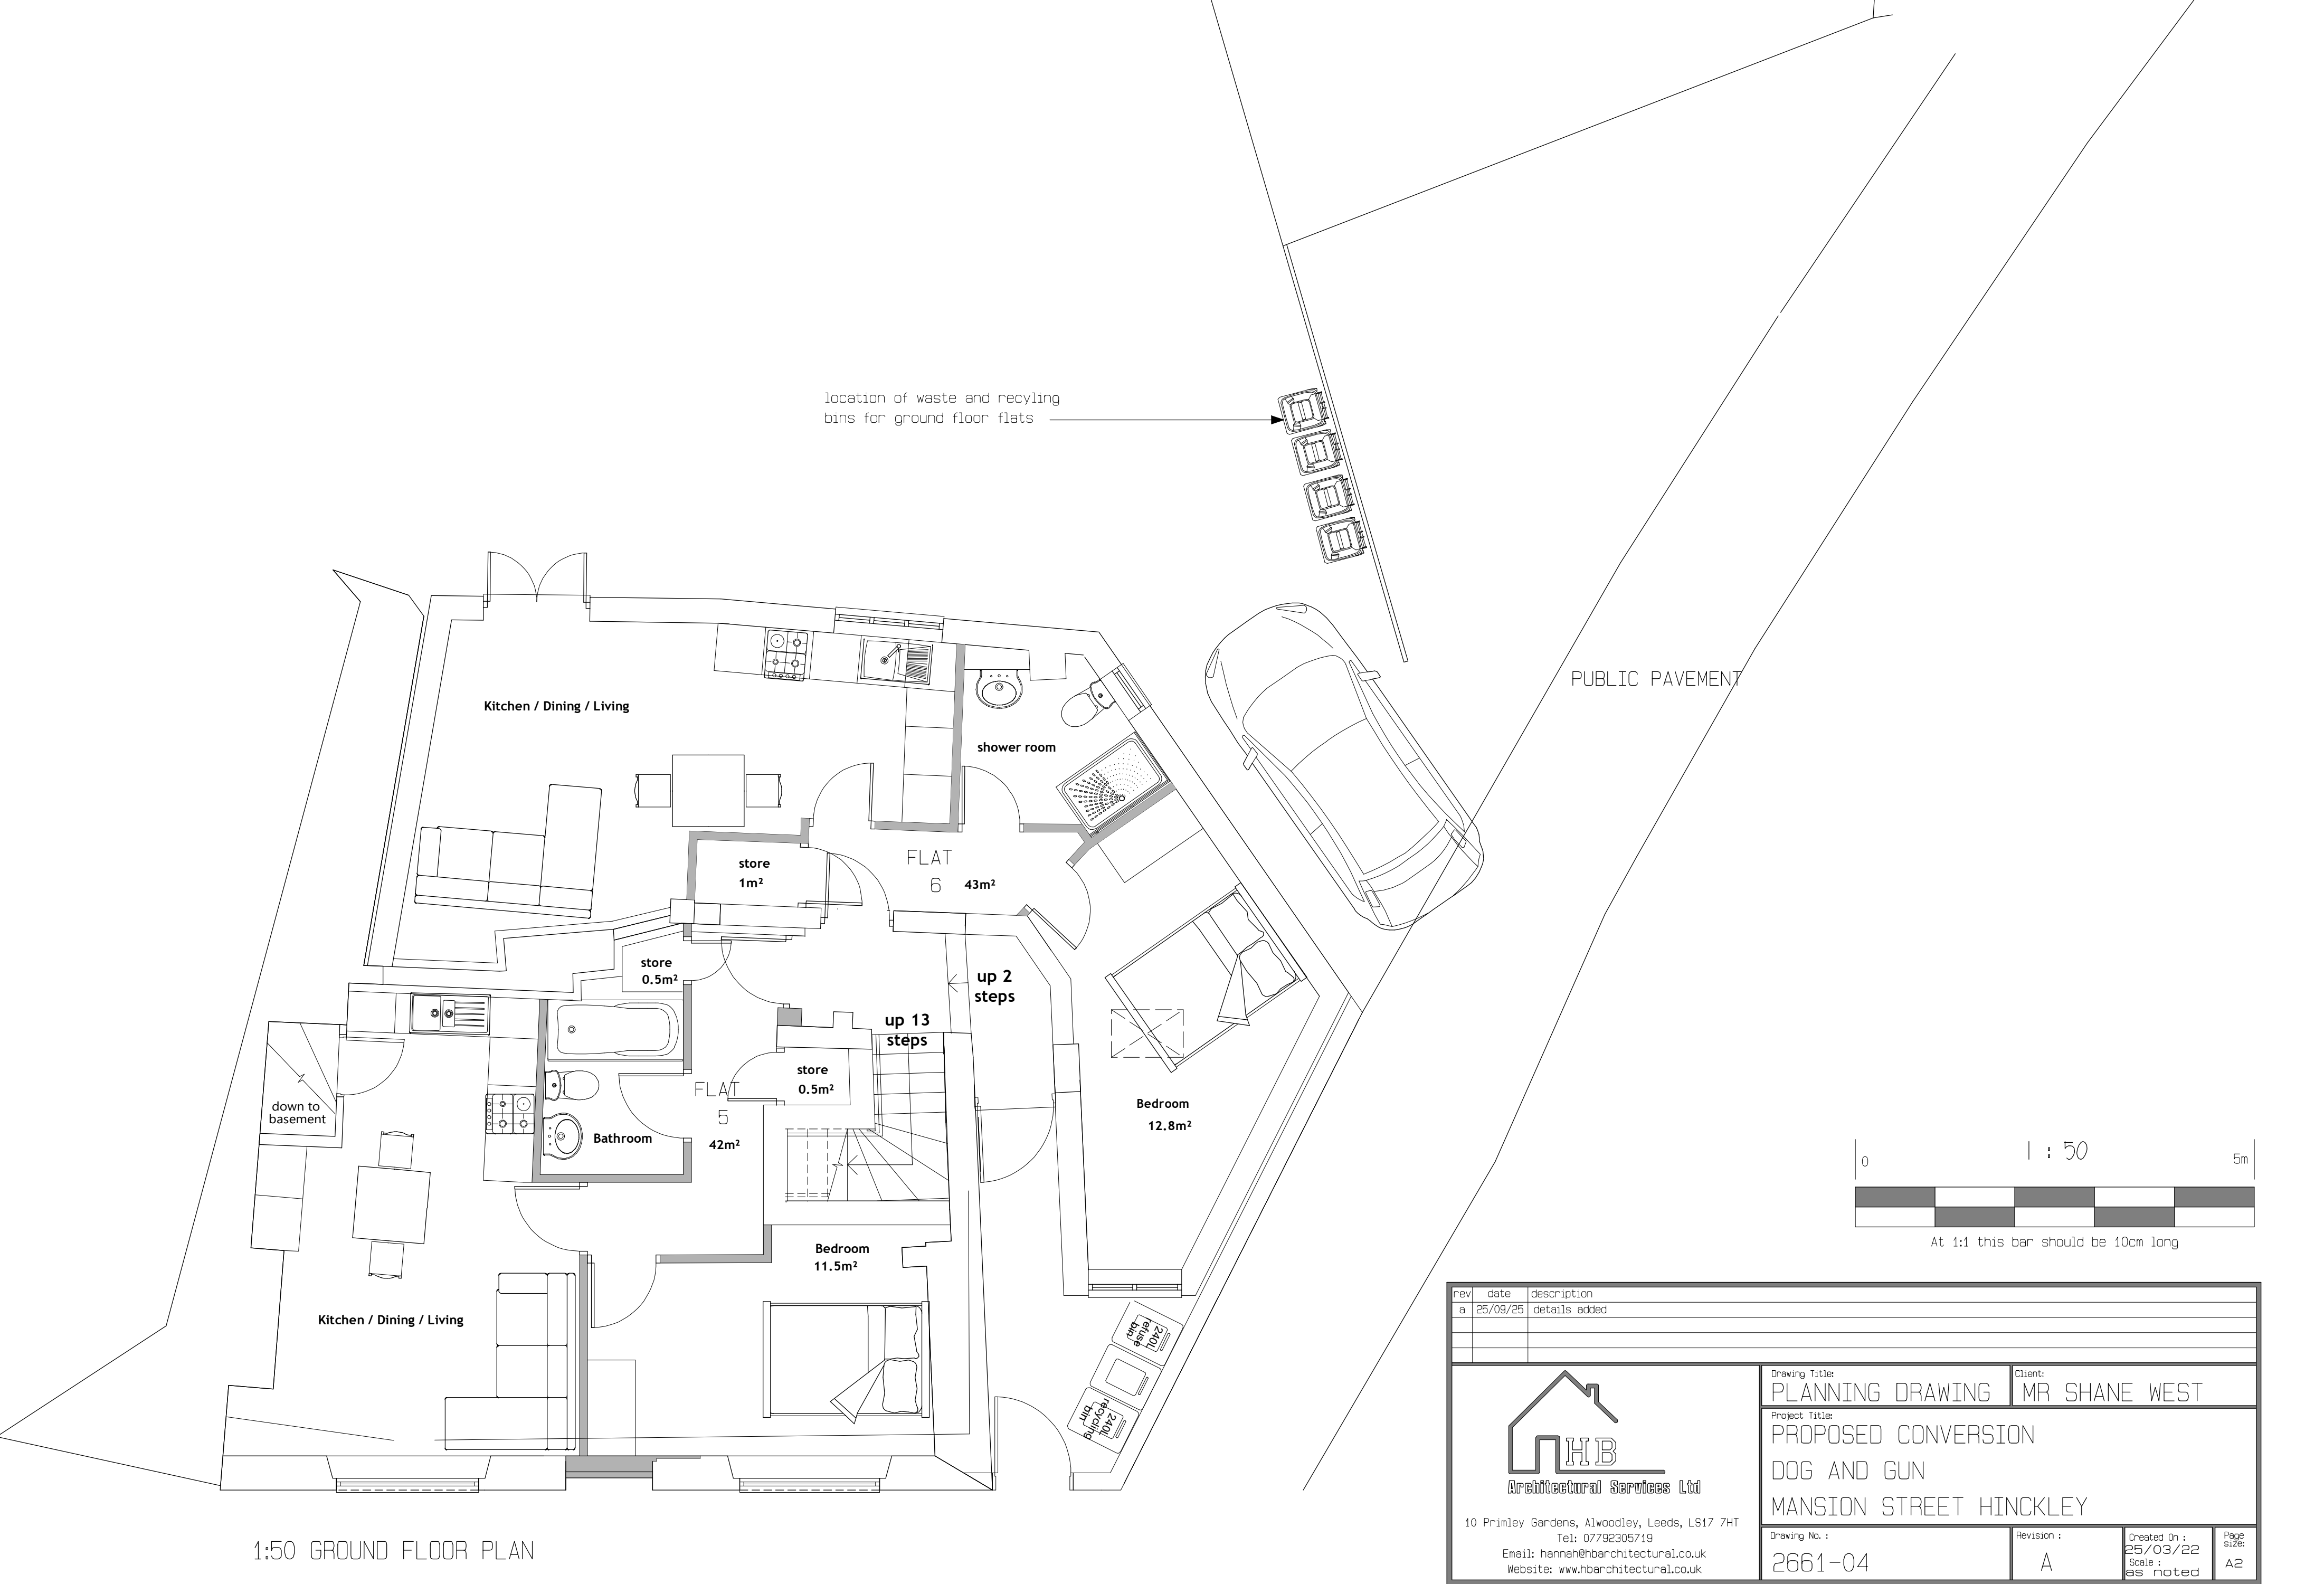

1:50 GROUND FLOOR PLAN