



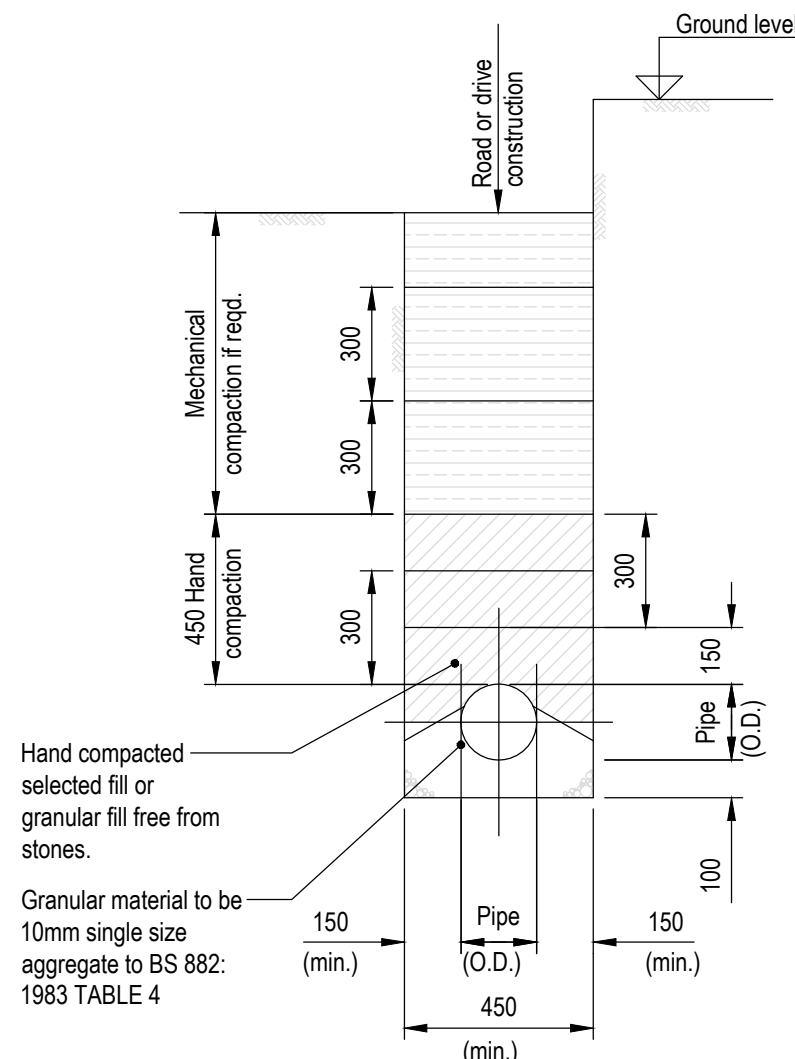


Normal Bedding
Scale 1:20

Note:
Pipe protection is required by one of the three methods shown where cover is <600mm in un-trafficked areas and <900mm elsewhere.

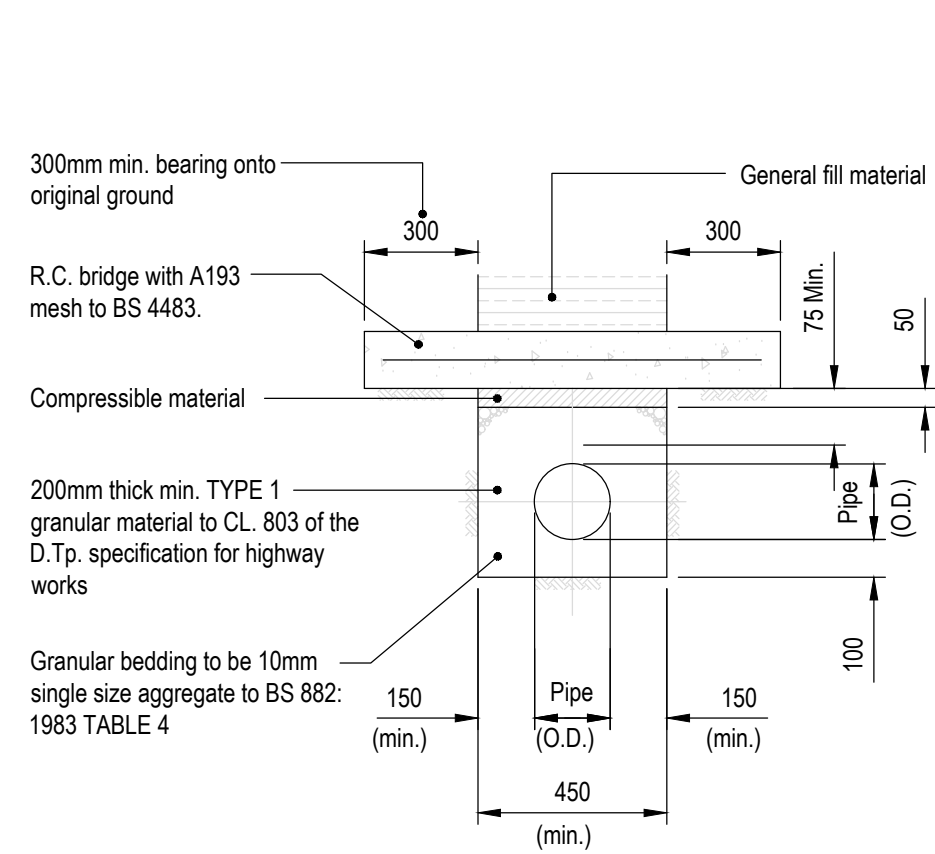


Reinforced Concrete Bridging
Scale 1:20

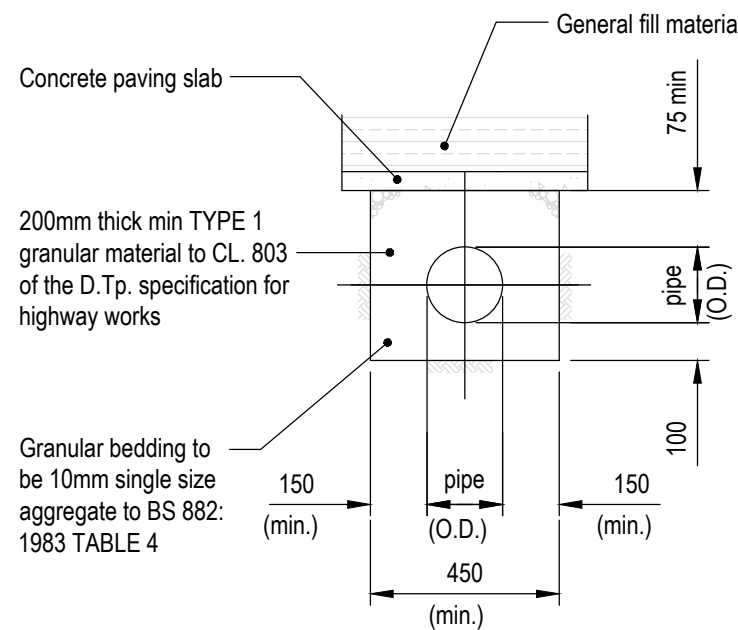


Concrete Paving Slab Bridging
Scale 1:20


PIPE PROTECTION IS REQUIRED BY ONE OF THE THREE METHODS SHOWN WHERE COVER IS <600mm IN UNTRAFFICKED AREAS AND <900mm ELSEWHERE.

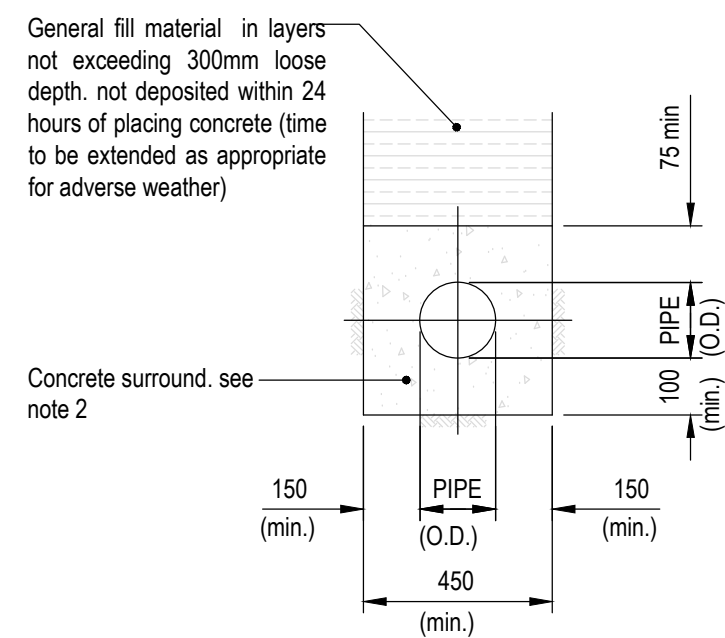


Concrete Surround
Scale 1:20

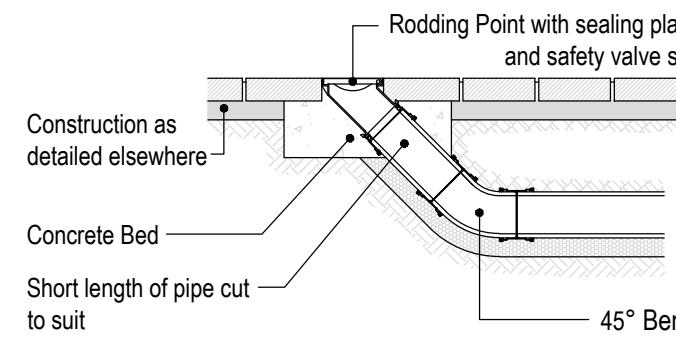

Rodding Point
Scale 1:20

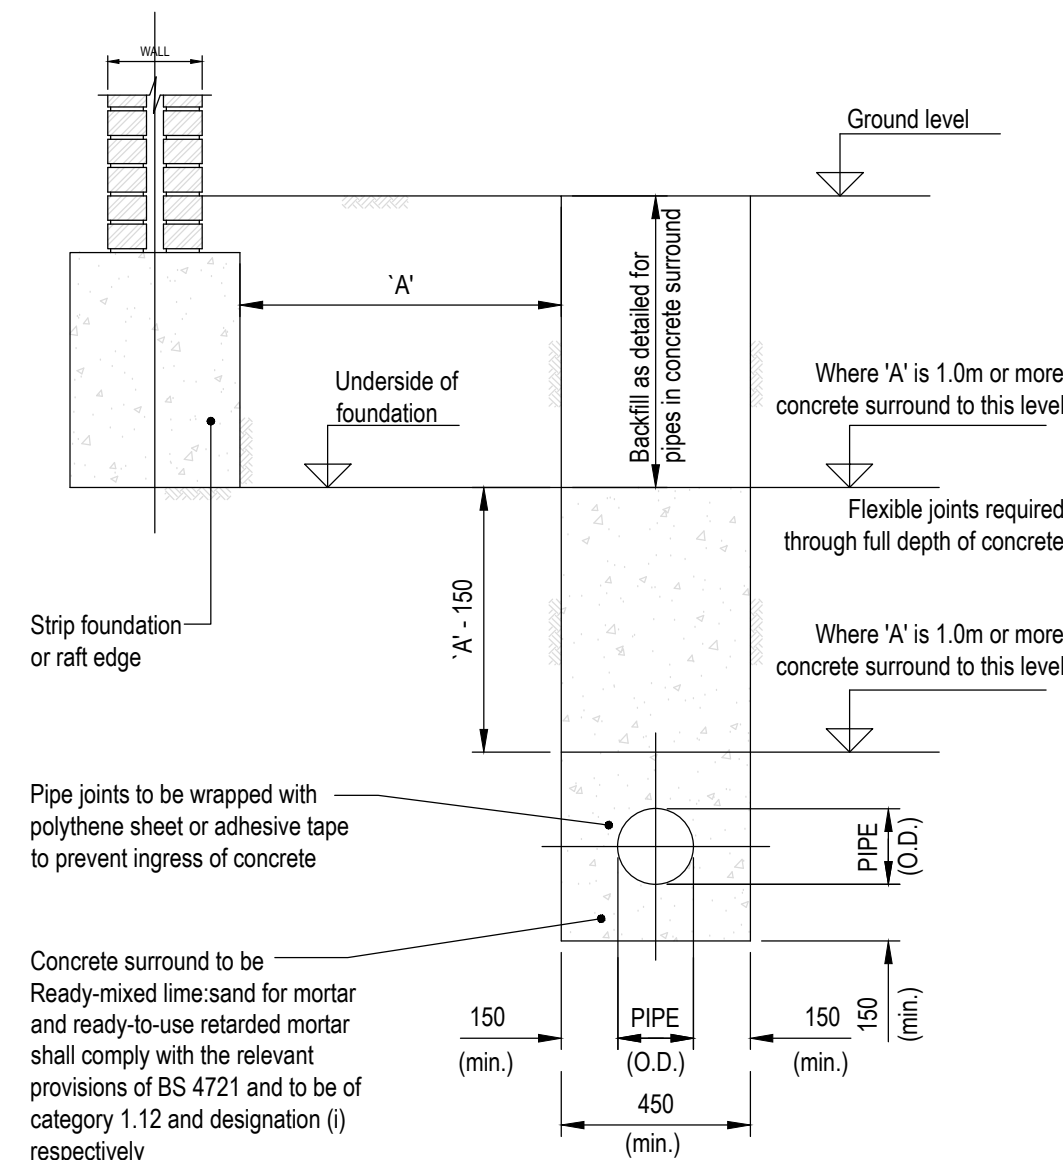


Pipe Runs Near Buildings
Scale 1:20

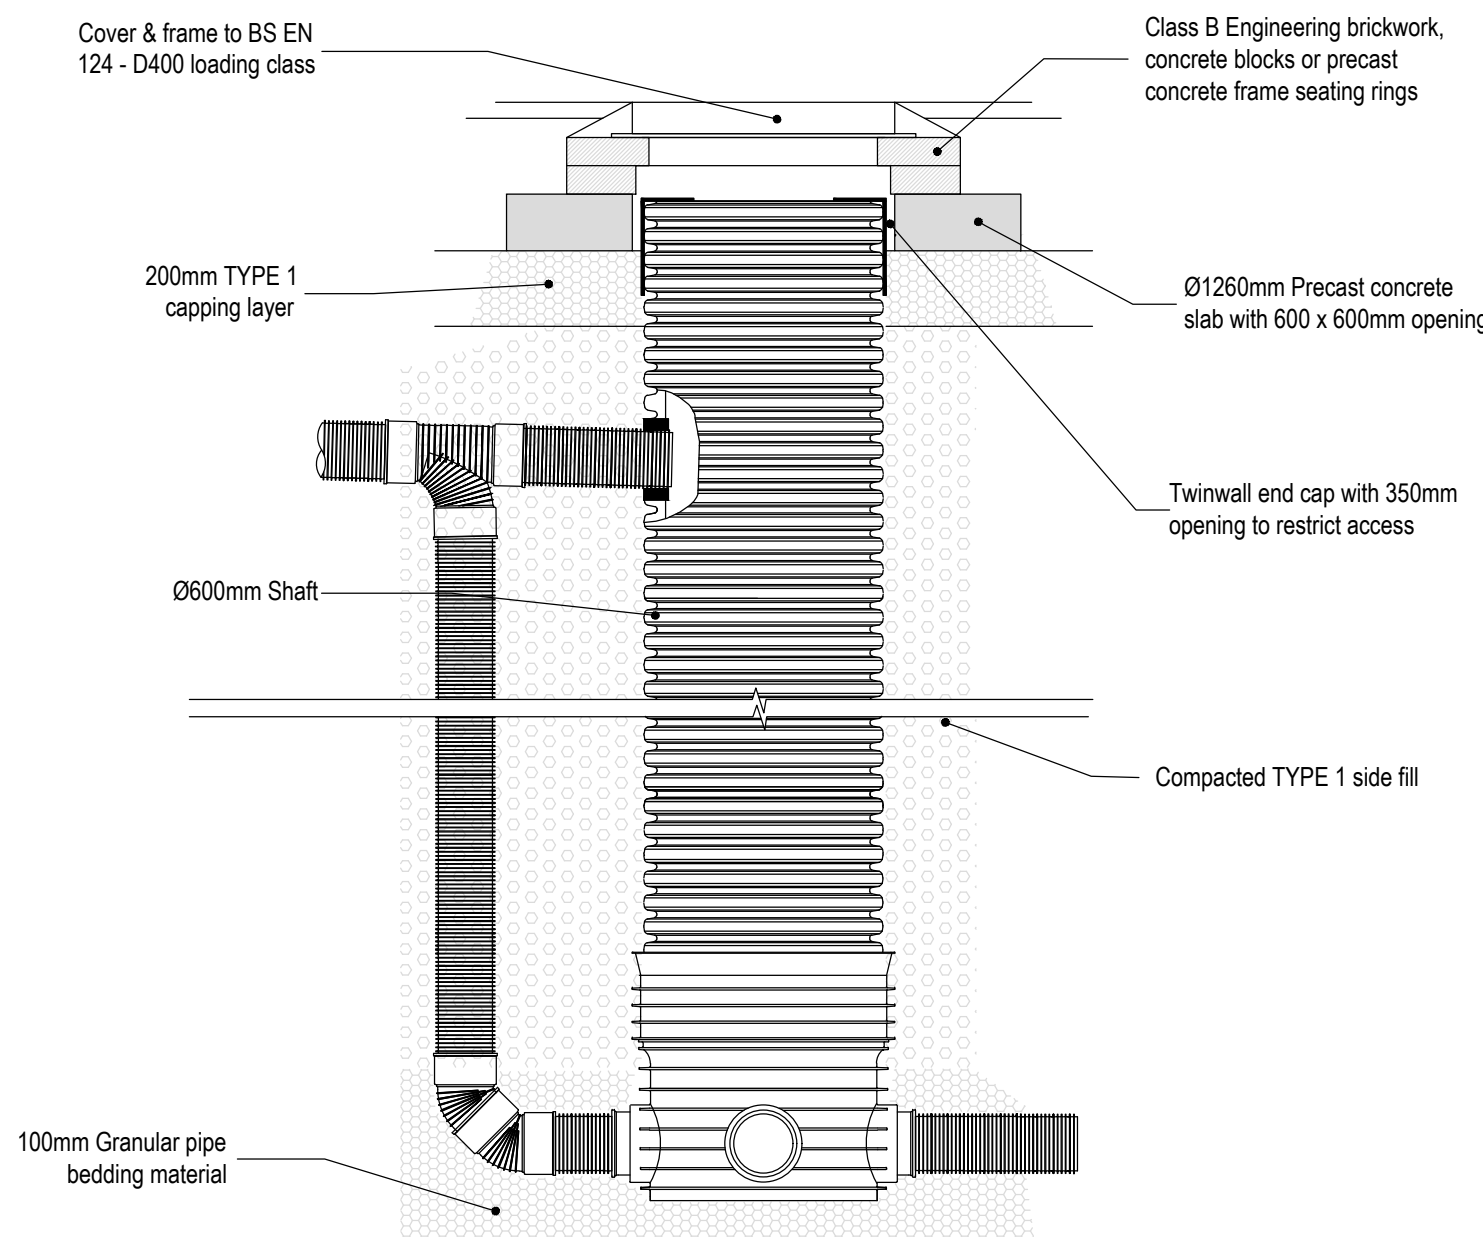


Backdrop Connection to Deep Inspection Chamber
Scale 1:20

Note:
3m maximum depth with Ø150mm to Ø300mm Pipework and D400 Loading

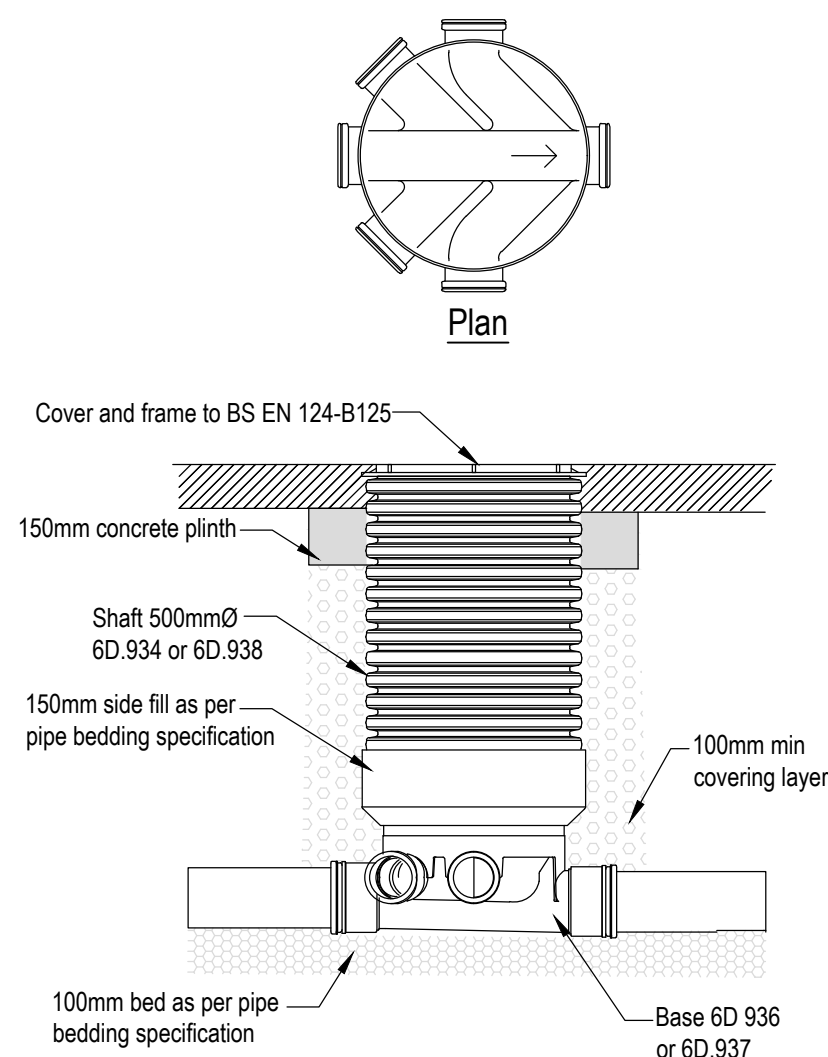


Polypropylene Shallow Inspection Chamber Ø450mm (Light Loading B125)
Scale 1:20

Note:
3m maximum depth. Up to Ø150mm pipework for 450mm shaft, or up to 300mm pipework on 500mm shaft. B125 maximum Loading, suitable for car parks and private drives

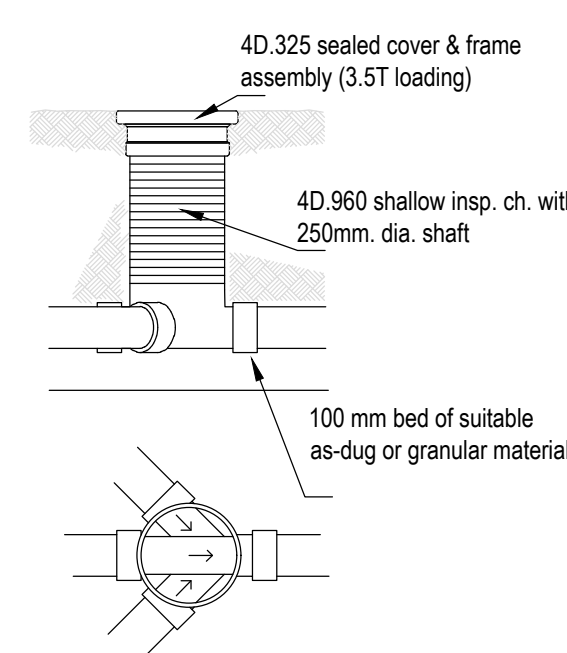


Mini-access Chamber (Non-loading)
Scale 1:20

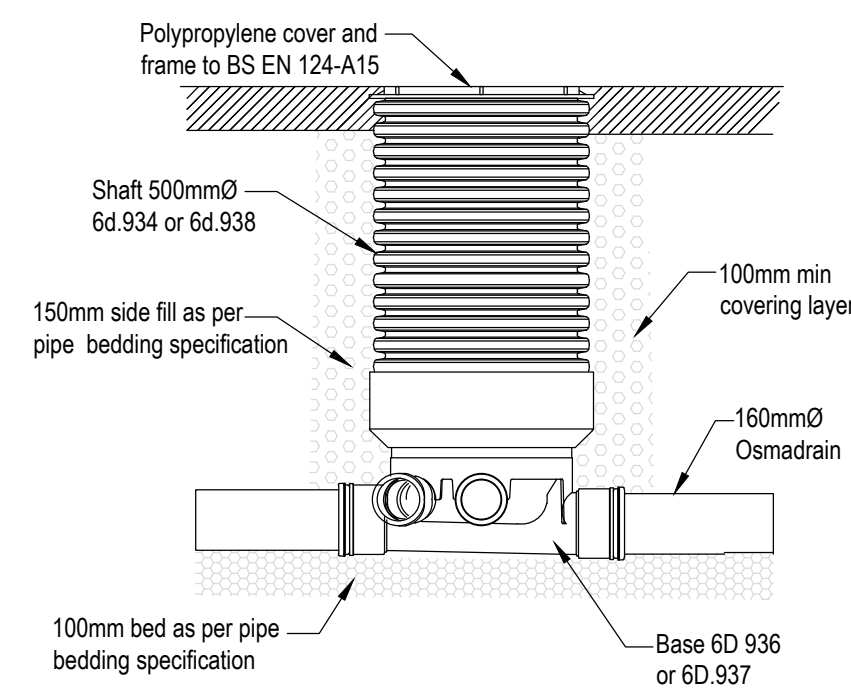


Polypropylene Shallow Inspection Chamber Ø450mm (Landscaped Areas)
Scale 1:20

Note: 3m maximum depth with Ø150mm to Ø300mm Pipework and A15 maximum Loading. Suitable for landscaped areas only

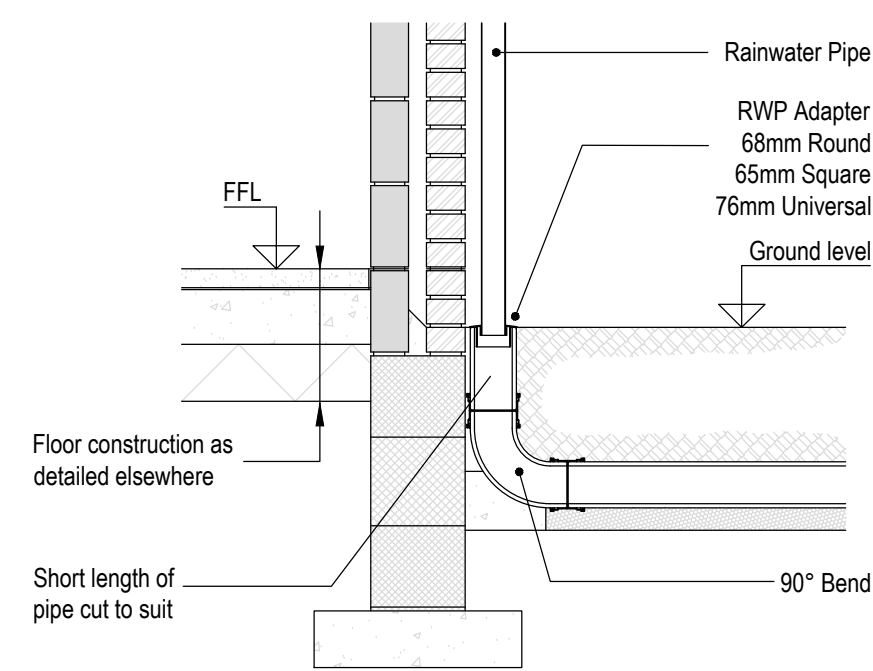

External RWP Connection
Scale 1:20

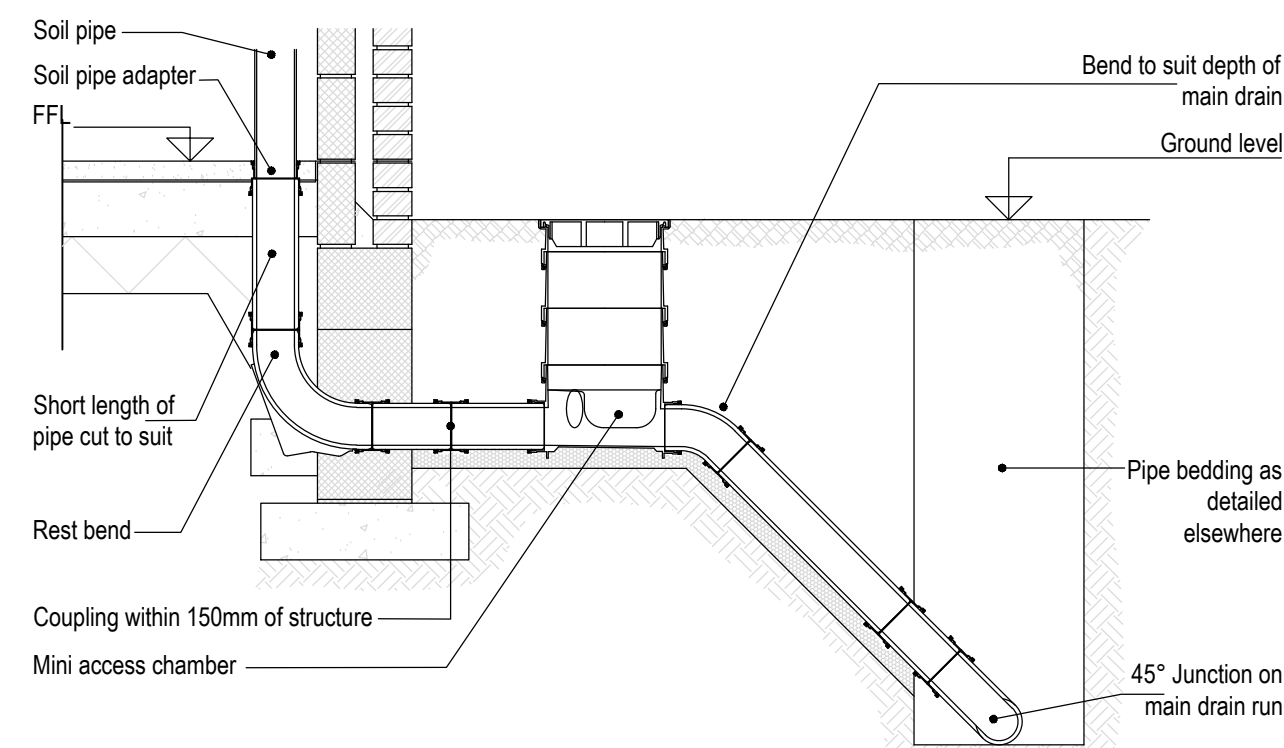

Access Chamber Connection to Main Drain
Scale 1:20

Scale
As Shown

P1 Preliminary Issue		PG	BP	02.03.2023
Issue	Notes	Drawn	Approved	Date
jms™ Group  Engineering That Brings Design To Life.				
Issuing Office: JMS Midlands (Nuneaton): Victoria Court, 25 Tennant Street Nuneaton, Warwickshire, United Kingdom, CV11 4LZ. Tel: 02476 350505				
Project Kennel Lane, Witherley Atherstone, CV9 3LJ				
Drawing Title Private Drainage Construction Details Sheet 1 of 2				
Project No. CO22/293/07		Drawing No. 209		Issue P1
PRELIMINARY				