


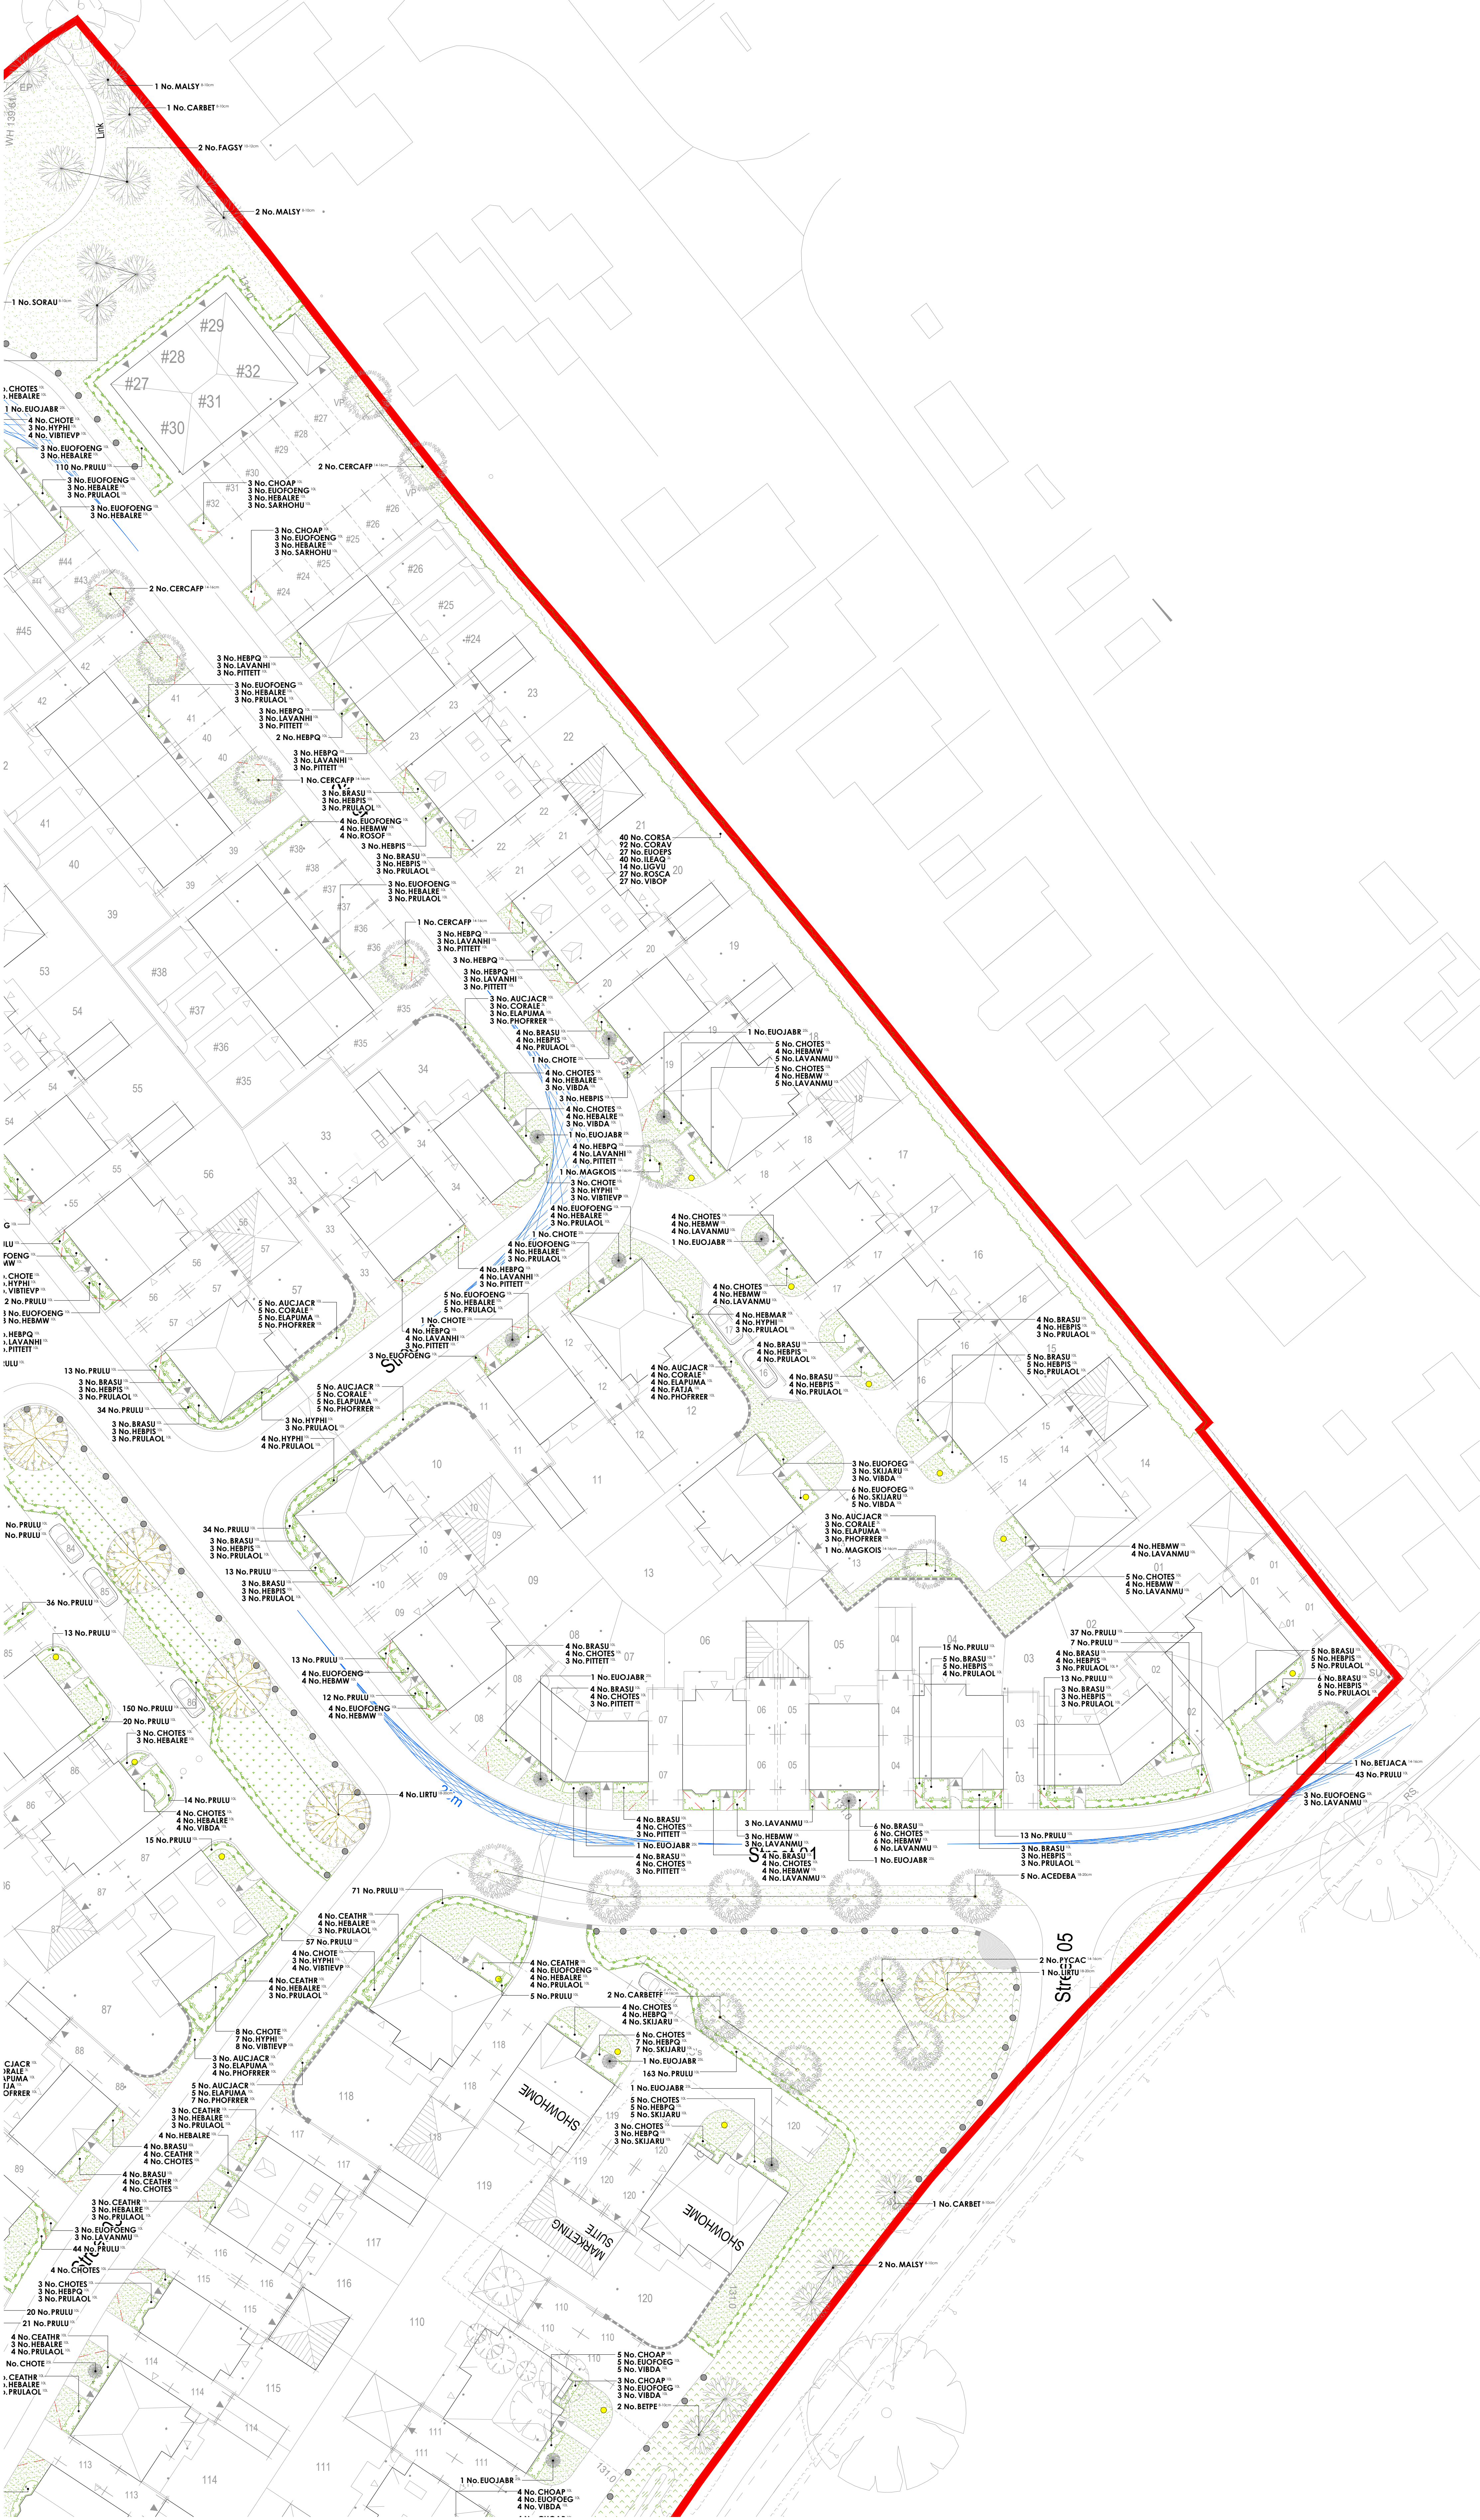

Key

Application site boundary.

Existing vegetation to be retained.**Street Furniture**

<

Drawing to be read in conjunction with GL2335 SP 01 Landscape Specification.

Rev	Date	Notes	Int.	Project
A	10/03/23	Issued to client for planning purposes.	A	Kirkby Road, Desford
B	05/05/23	Issued to client for planning purposes.	B	
C	18/05/23	Issued to client for planning purposes.	C	

Project: Kirkby Road, Desford

Client: Davidsons Developments Ltd

Scale: 1:250 @ A0

Date: 26/07/2024

Drawing title: Soft Landscape Proposals - Detailed

Drawn by: JS

Checked by: HJ

Reference: GL2335 LP 02C

golby+luck

landscape architects

Scale Bar

0m 5m 10m 15m 20m 25m

tel: 01530 265688 | email: info@golbyandluck.co.uk | web: www.golbyandluck.co.uk

This drawing has been produced by GOLBY AND LUCK LTD. All rights reserved. Ordnance Survey Licence No: AC05899154 (as registered with copyright)

Other: 30% minimum road width, 10% minimum road width