


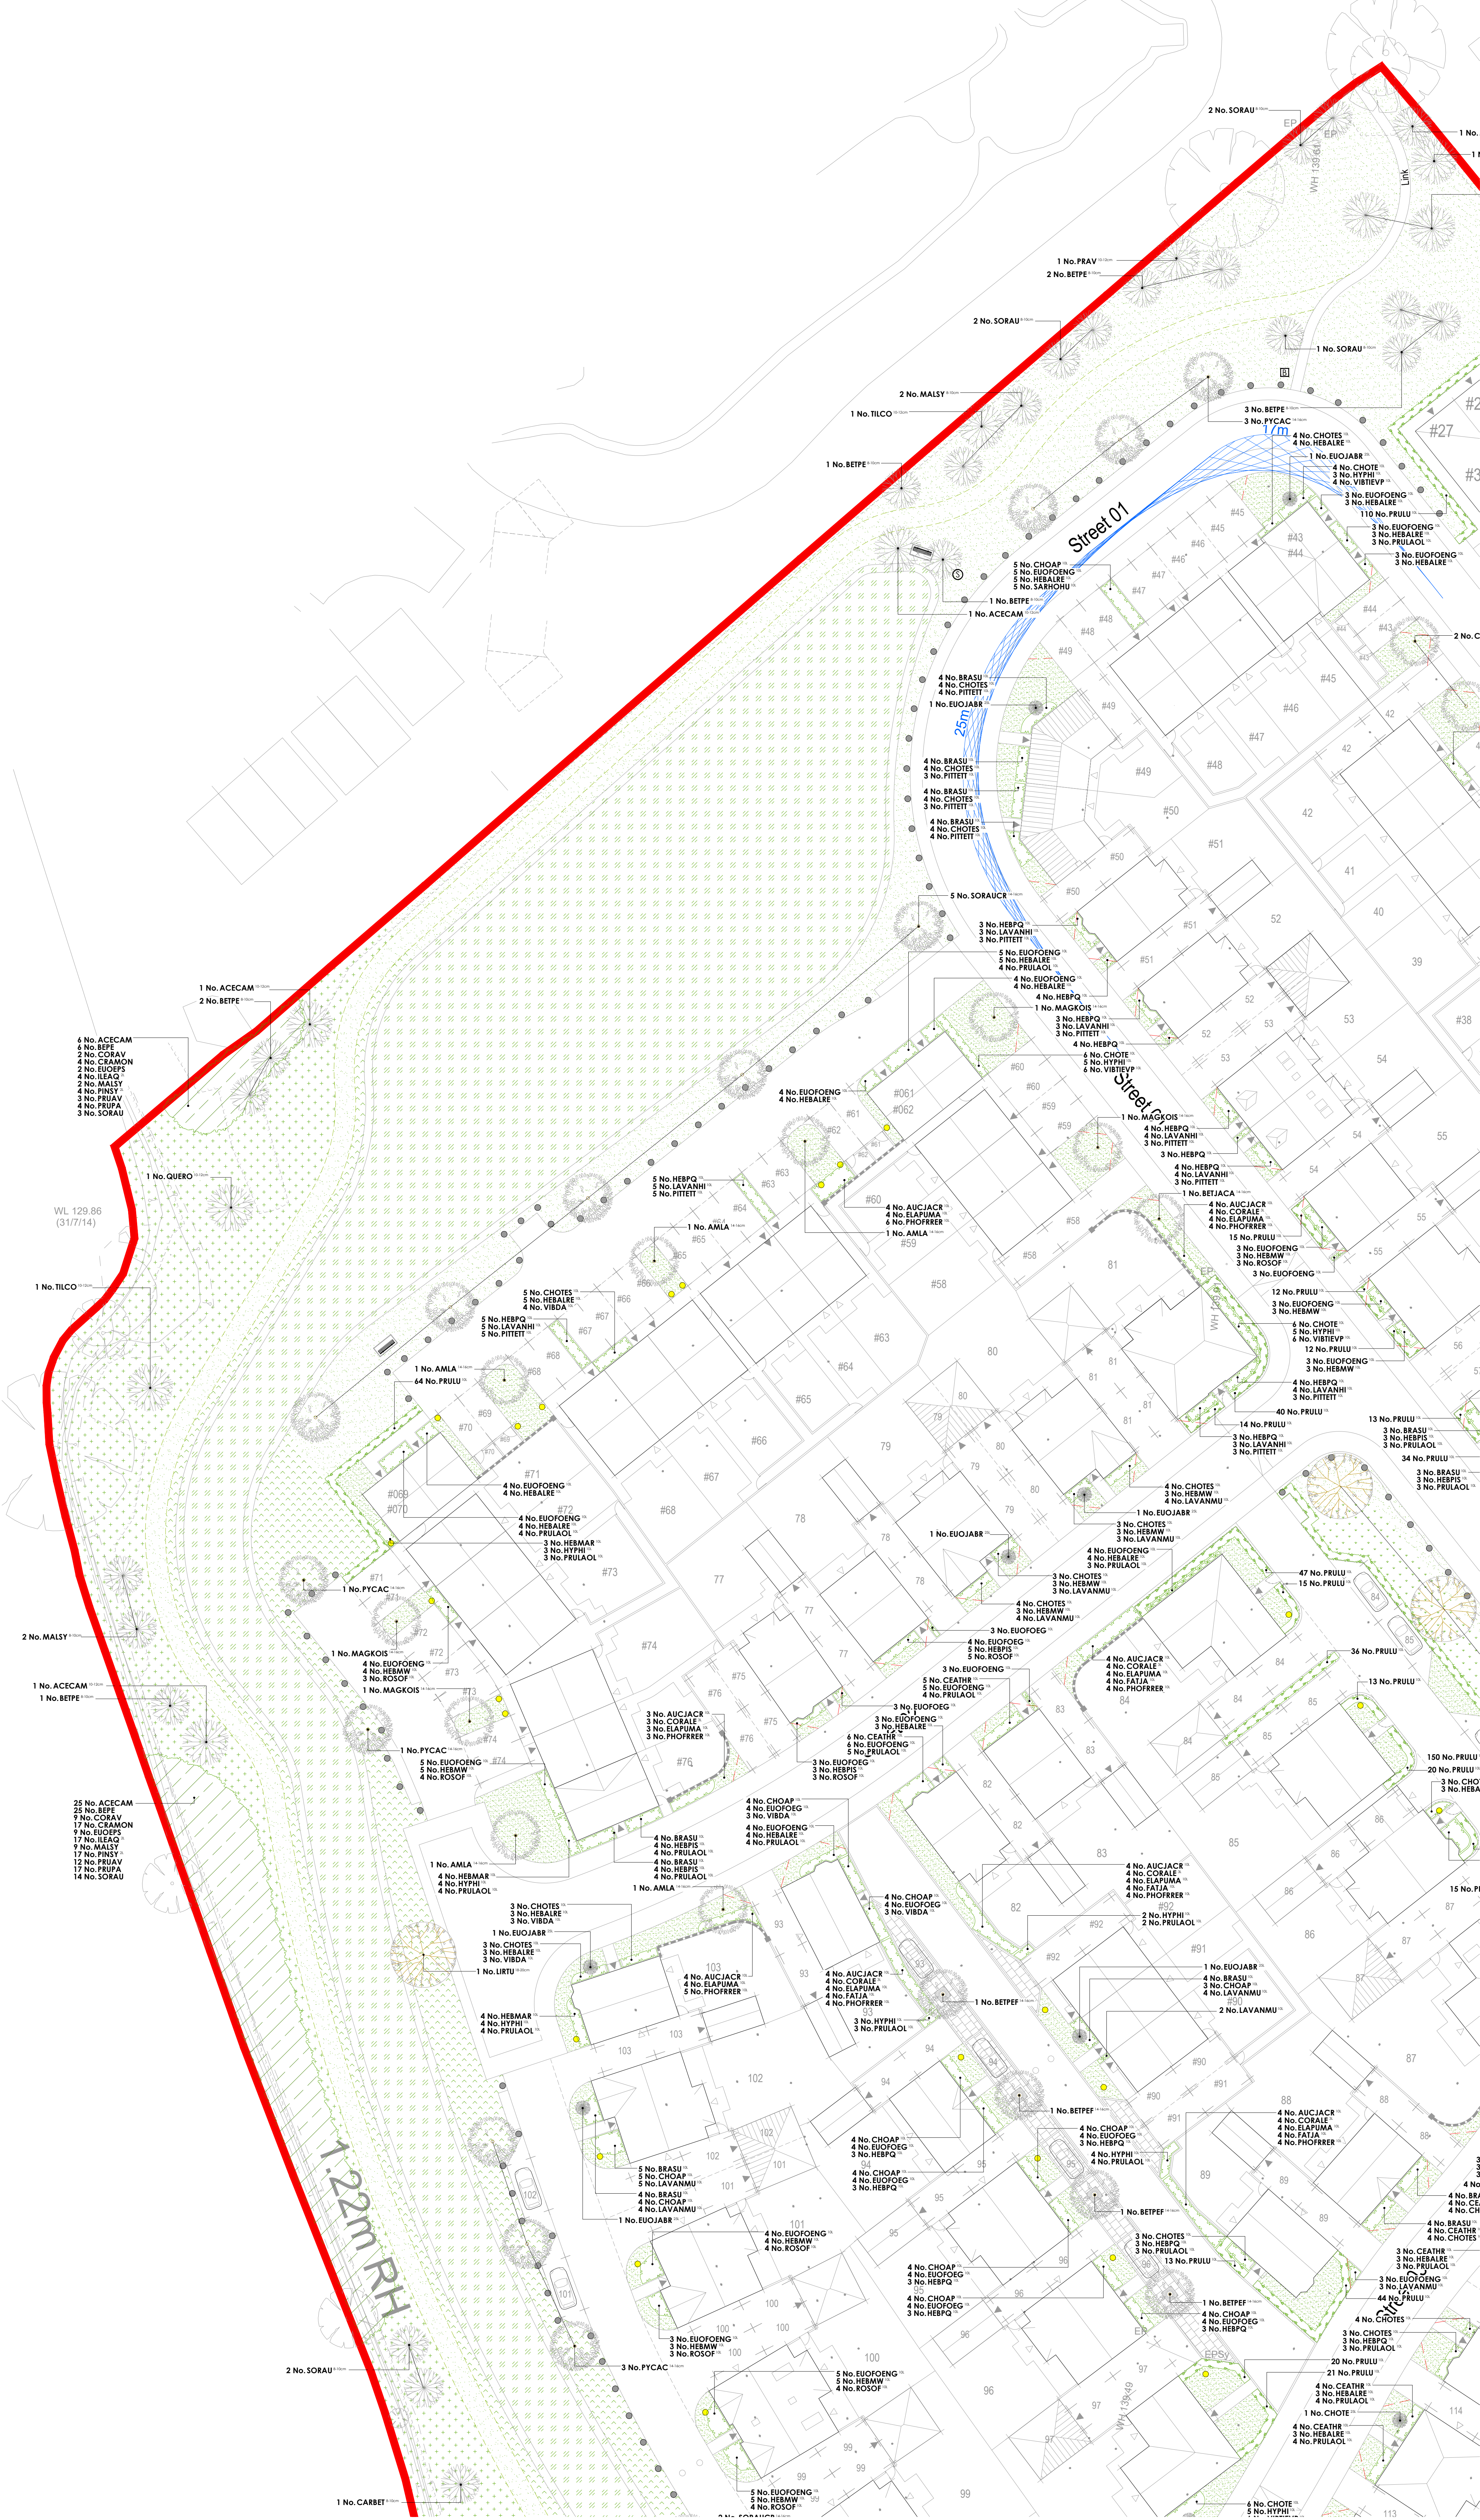

Key

- Application site boundary.
- Existing vegetation to be retained.
- Mown pathway.

Street Furniture

- Seat: Robn steel framed timber seat with arm rests (ref: BX17 4011), as supplied by Broxap (www.broxap.com), or similar approved. To be installed on a tarmac surfaced pad with PCC edging, in line with the supplier's recommendations.
- Litter Bin: Winchester compacted litter bin (ref: BX17 4035), as supplied by Broxap (www.broxap.com), or similar approved. Bin to be located at each end of the site, adjacent to the main entrance.
- Signage: Signs to be located within the site. Signs to provide contact details for those responsible for the open space, allowing residents to report any issues. Exact specification of signage to be confirmed.

Plant Schedule

Abbr	Species	Supply	Size	Girth	Number
AMLA	Amelanchier lamarckii	EH&S: RB	425-600cm	14-16cm	5
BETIACA	Betula utilis jacquemontii	EH&S: RB	425-600cm	14-16cm	2
CERCA	Cercia canadensis 'Forest Pansy'	EH&S: RB	425-600cm	14-16cm	4
MAGKOS	Magnolia kobus 'ts'	EH&S: RB	425-600cm	14-16cm	7
					Total: 20

Abbr	Species	Supply	Size	Girth	Number
BETI	Betula pendula	SH&S: BR	250-300cm	8-10cm	22
CABET	Carpinus betulus	SH&S: BR	250-300cm	8-10cm	5
MALSY	Malus sylvestris	SH&S: BR	250-300cm	8-10cm	14
SORAU	Sorbus aucuparia	SH&S: BR	250-300cm	8-10cm	16
ACECAM	Acer campestre	SH&S: BR	300-350cm	10-12cm	4
FACST	Fagus sylvatica	SH&S: BR	300-350cm	10-12cm	3
PRAV	Prunus avium	SH&S: BR	300-350cm	10-12cm	3
QUERO	Quercus robur	SH&S: BR	300-350cm	10-12cm	3
TILCO	Tilia cordata	SH&S: BR	300-350cm	10-12cm	4
BETEF	Betula pendula 'Fastigiata'	EH&S: RB	425-600cm	14-16cm	4
CABET	Carpinus betulus 'Trans Fontaine'	EH&S: RB	425-600cm	14-16cm	2
PRAC	Pinus cembra 'Champion'	EH&S: RB	425-600cm	14-16cm	10
SORAU	Sorbus aucuparia 'Cardinal Royal'	EH&S: RB	425-600cm	14-16cm	9
ACEDEA	Acer platanoides 'Desbar'	EH&S: RB	450-625cm	18-20cm	5
LIRU	Liriodendron tulipifera	EH&S: RB	450-625cm	18-20cm	6
					Total: 110

Specimen Shrubs

Abbr	Species	Pol Size	Height	Diameter	Habit	Number
CHOIE	Choliva temata	25L	100-125cm		Top Cm	24
EUOJABR	Euonymus japonicus 'Bravo'	25L	100-125cm		Top Cm	24
						Total: 31

Single-Species Hedgerows

Abbr	Species	Pol Size	Height	Habit	Density	Length	Number
PRULU	Prunus laurina	10L	80-100cm	Bushy	0.4Ch	514.94m	1308
						Total: 514.94m	Total: 1308

Shrubs - Plots

Abbr	Species	Pol Size	Height	Habit	Density	Number
AUCIACR	Aucuba japonica 'Crotanalis'	10L	60-80cm	Bushy	0.8Ch	79
BRASU	Brachyglottis Sundlandi	10L	40-60cm	Bushy	0.7Ch	192
CEATH	Ceanothus thyrsiflorus repens	10L	40-60cm	Bushy	0.7Ch	45
CHOAP	Choliva albae Pearl	10L	40-60cm	Bushy	0.7Ch	99
CHOIE	Choliva temata	10L	40-60cm	Bushy	0.7Ch	47
CHOTES	Choliva temata 'Sundland'	10L	40-60cm	Bushy	0.7Ch	187
CORALE	Cornus alba 'Elegantissima'	3L	60-80cm	Branches	0.8Ch	59
ELAFUMA	Elaeagnus pungens 'Maculata'	10L	60-80cm	Bushy	0.8Ch	79
EUOFOEG	Euonymus fortunei 'Emerald F1 Gold'	10L	30-40cm	Bushy	0.7Ch	199
EUOFOEG	Euonymus fortunei 'Emerald Gaiety'	10L	30-40cm	Bushy	0.7Ch	70
FATIA	Fatsia japonica	10L	60-80cm	Bushy	0.8Ch	25
HEBMA	Hebe 'Nagasaki'	10L	40-60cm	Bushy	0.7Ch	34
HEBMA	Hebe 'Mrs Winder'	10L	40-60cm	Bushy	0.7Ch	119
HEBPO	Hebe 'Purple Queen'	10L	40-60cm	Bushy	0.7Ch	128
HEBALRE	Hebe abrotan 'Red Edge'	10L	30-40cm	Bushy	0.7Ch	58
HEBPS	Hebe pinguifolia 'Sutherland'	10L	30-40cm	Bushy	0.7Ch	87
HYTHI	Hypericum 'Hidcote'	10L	40-60cm	Bushy	0.7Ch	90
LAVANNU	Lavandula angustifolia 'Hedge'	10L	30-40cm	Bushy	0.7Ch	58
LAVANNU	Lavandula angustifolia 'Munstead'	10L	30-40cm	Bushy	0.7Ch	145
PHOFRR	Phorbia 'Red Robin'	10L	60-80cm	Bushy	0.8Ch	86
PITTEI	Pinus banksiana 'Tom Thurst'	10L	60-80cm	Bushy	0.7Ch	79
PRULU	Prunus laurina 'Olla Lyken'	10L	60-80cm	Bushy	0.7Ch	202
ROSOF	Rosa carolina	10L	40-60cm	Bushy	0.7Ch	37
SARHOU	Sarcococca humilis	10L	30-40cm	Bushy	0.7Ch	11
SKUJIA	Sorbus aucuparia 'Rubra'	10L	40-60cm	Bushy	0.7Ch	28
VIBDA	Viburnum davidii	10L	40-60cm	Bushy	0.7Ch	55
VIBTEVP	Viburnum tinus 'Eve Price'	10L	40-60cm	Bushy	0.7Ch	47
						Total: 2388

Native Hedgerow - Species-Rich (Transplants)

Abbr	Species	Supply	Height	Density	Mix %	Number
ACECAM	Acer campestre	11+1:3 B&S	60-80cm	0.3Ch Double Staggered at 0.3m offset	50%	160
CORSA	Cornus sanguinea	11+1:3 B&S	60-80cm	0.3Ch Double Staggered at 0.3m offset	5%	16
EUOES	Euonymus europaeus	11+1:3 B&S	60-80cm	0.3Ch Double Staggered at 0.3m offset	5%	26
ILEAQ	Ilex aquifolium	2L:3 B&S	40-60cm	0.3Ch Double Staggered at 0.3m offset	10%	48
LUQUV	Ligustrum vulgare	11+1:3 B&S	60-80cm	0.3Ch Double Staggered at 0.3m offset	10%	32
ROSCA	Rosa carolina	11+1:3 B&S	60-80cm	0.3Ch Double Staggered at 0.3m offset	5%	16
VIBOP	Viburnum opulus	11+1:3 B&S	60-80cm	0.3Ch Double Staggered at 0.3m offset	7%	23
						Total: 321

Native Scrub - Species-Rich

Abbr	Species	Supply	Height	Mix %	Density	Area	Number
CORSA	Cornus sanguinea	11+1:3 B&S BR	60-80cm	10%	1Ch	39.27m²	40
CORAV	Cornus ovata	11+1:3 B&S BR	60-80cm	35%	1Ch	91.63m²	92
EUOES	Euonymus europaeus	11+1:3 B&S	60-80cm	10%	1Ch	26.18m²	27
ILEAQ	Ilex aquifolium	2L:3 B&S	40-60cm	10%	1Ch	39.27m²	40
LUQUV	Ligustrum vulgare	11+1:3 B&S BR	60-80cm	5%	1Ch	13.29m²	14
ROSCA	Rosa carolina	11+1:3 B&S	60-80cm	10%	1Ch	26.18m²	27
VIBOP	Viburnum opulus	11+1:3 B&S BR	60-80cm	10%	1Ch	26.18m²	27
						Total: 261.8m²	Total: 267

Native Woodland - Species-Rich

Abbr	Species	Supply	Height	Mix %	Density	Area	Number
ACECAM	Acer campestre	11+1:3 B&S	60-80cm	15%	1.5Ch	67.61m²	31
BETI	Betula pendula	11+1:3 B&S	80-100cm	5%	1.5Ch	22.53m²	11
CORAV	Cornus ovata	11+1:3 B&S	60-80cm	10%	1.5Ch	45.08m²	21
CEATH	Ceanothus thyrsiflorus	11+1:3 B&S	60-80cm	5%	1.5Ch	22.53m²	11
EUOES	Euonymus europaeus	11+1:3 B&S	60-80cm	10%	1.5Ch	45.08m²	21
ILEAQ	Ilex aquifolium	2L:3 B&S	40-60cm	10%	1.5Ch	45.08m²	21
MALSY	Malus sylvestris	11+1:3 B&S	60-80cm	5%	1.5Ch	22.53m²	11
PNSY	Prunus sylvatica	2L:3 B&S	40-60cm	10%	1.5Ch	45.08m²	21
PRAV	Prunus avium	11+1:3 B&S	80-100cm	7%	1.5Ch	31.56m²	15
PRUPA	Prunus padus	11+1:3 B&S	80-100cm	10%	1.5Ch	45.08m²	21
SORAU	Sorbus aucuparia	11+1:3 B&S	80-100cm	8%	1.5Ch	36.06m²	17
						Total: 450.75m²	Total: 211

Turf & Seeding

Abbr	Species	Supply	Height	Mix %	Density	Area	Number
ACECAM	Acer campestre	11+1:3 B&S	60-80cm	15%	1.5Ch	67.61m²	31
BETI	Betula pendula	11+1:3 B&S	80-100cm	5%	1.5Ch	22.53m²	11
CORAV	Cornus ovata	11+1:3 B&S	60-80cm	10%	1.5Ch	45.08m²	21
CEATH	Ceanothus thyrsiflorus	11+1:3 B&S	60-80cm	5%	1.5Ch	22.53m²	11
EUOES	Euonymus europaeus	11+1:3 B&S	60-80cm	10%	1.5Ch	45.08m²	21
ILEAQ	Ilex aquifolium	2L:3 B&S	40-60cm	10%	1.5Ch	45.08m²	21
MALSY	Malus sylvestris	11+1:3 B&S	60-80cm	5%	1.5Ch	22.53m²	11
PNSY	Prunus sylvatica	2L:3 B&S	40-60cm	10%	1.5Ch	45.08m²	21
PRAV	Prunus avium	11+1:3 B&S	80-100cm	7%	1.5Ch	31.56m²	15
PRUPA	Prunus padus	11+1:3 B&S	80-100cm	10%	1.5Ch	45.08m²	21
SORAU	Sorbus aucuparia	11+1:3 B&S	80-100cm	8%	1.5Ch	36.06m²	17
						Total: 450.75m²	Total: 211

Wet Meadow Grassland

Abbr	Species	Supply	Height	Mix %	Density	Area	Number
ACECAM	Acer campestre	11+1:3 B&S	60-80cm	15%	1.5Ch	67.61m²	31
BETI	Betula pendula	11+1:3 B&S	80-100cm	5%	1.5Ch	22.53m²	11
CORAV	Cornus ovata	11+1:3 B&S	60-80cm	10%	1.5Ch	45.08m²	21
CEATH	Ceanothus thyrsiflorus	11+1:3 B&S	60-80cm	5%	1.5Ch	22.53m²	11
EUOES	Euonymus europaeus	11+1:3 B&S	60-80cm	10%	1.5Ch	45.08m²	21
ILEAQ	Ilex aquifolium	2L:3 B&S	40-60cm	10%	1.5Ch	45.08m²	21
MALSY	Malus sylvestris	11+1:3 B&S	60-80cm	5%	1.5Ch	22.53m²	11
PNSY	Prunus sylvatica	2L:3 B&S	40-60cm	10%	1.5Ch	45.08m²	21
PRAV	Prunus avium	11+1:3 B&S	80-100cm	7%	1.5Ch	31.56m²	15
PRUPA	Prunus padus	11+1:3 B&S	80-100cm	10%	1.5Ch	45.08m²	21
SORAU	Sorbus aucuparia	11+1:3 B&S	80-100cm	8%	1.5Ch	36.06m²	17
						Total: 450.75m²	Total: 211

Drawing to be read in conjunction with GL2335 SP 01 Landscape Specification.