


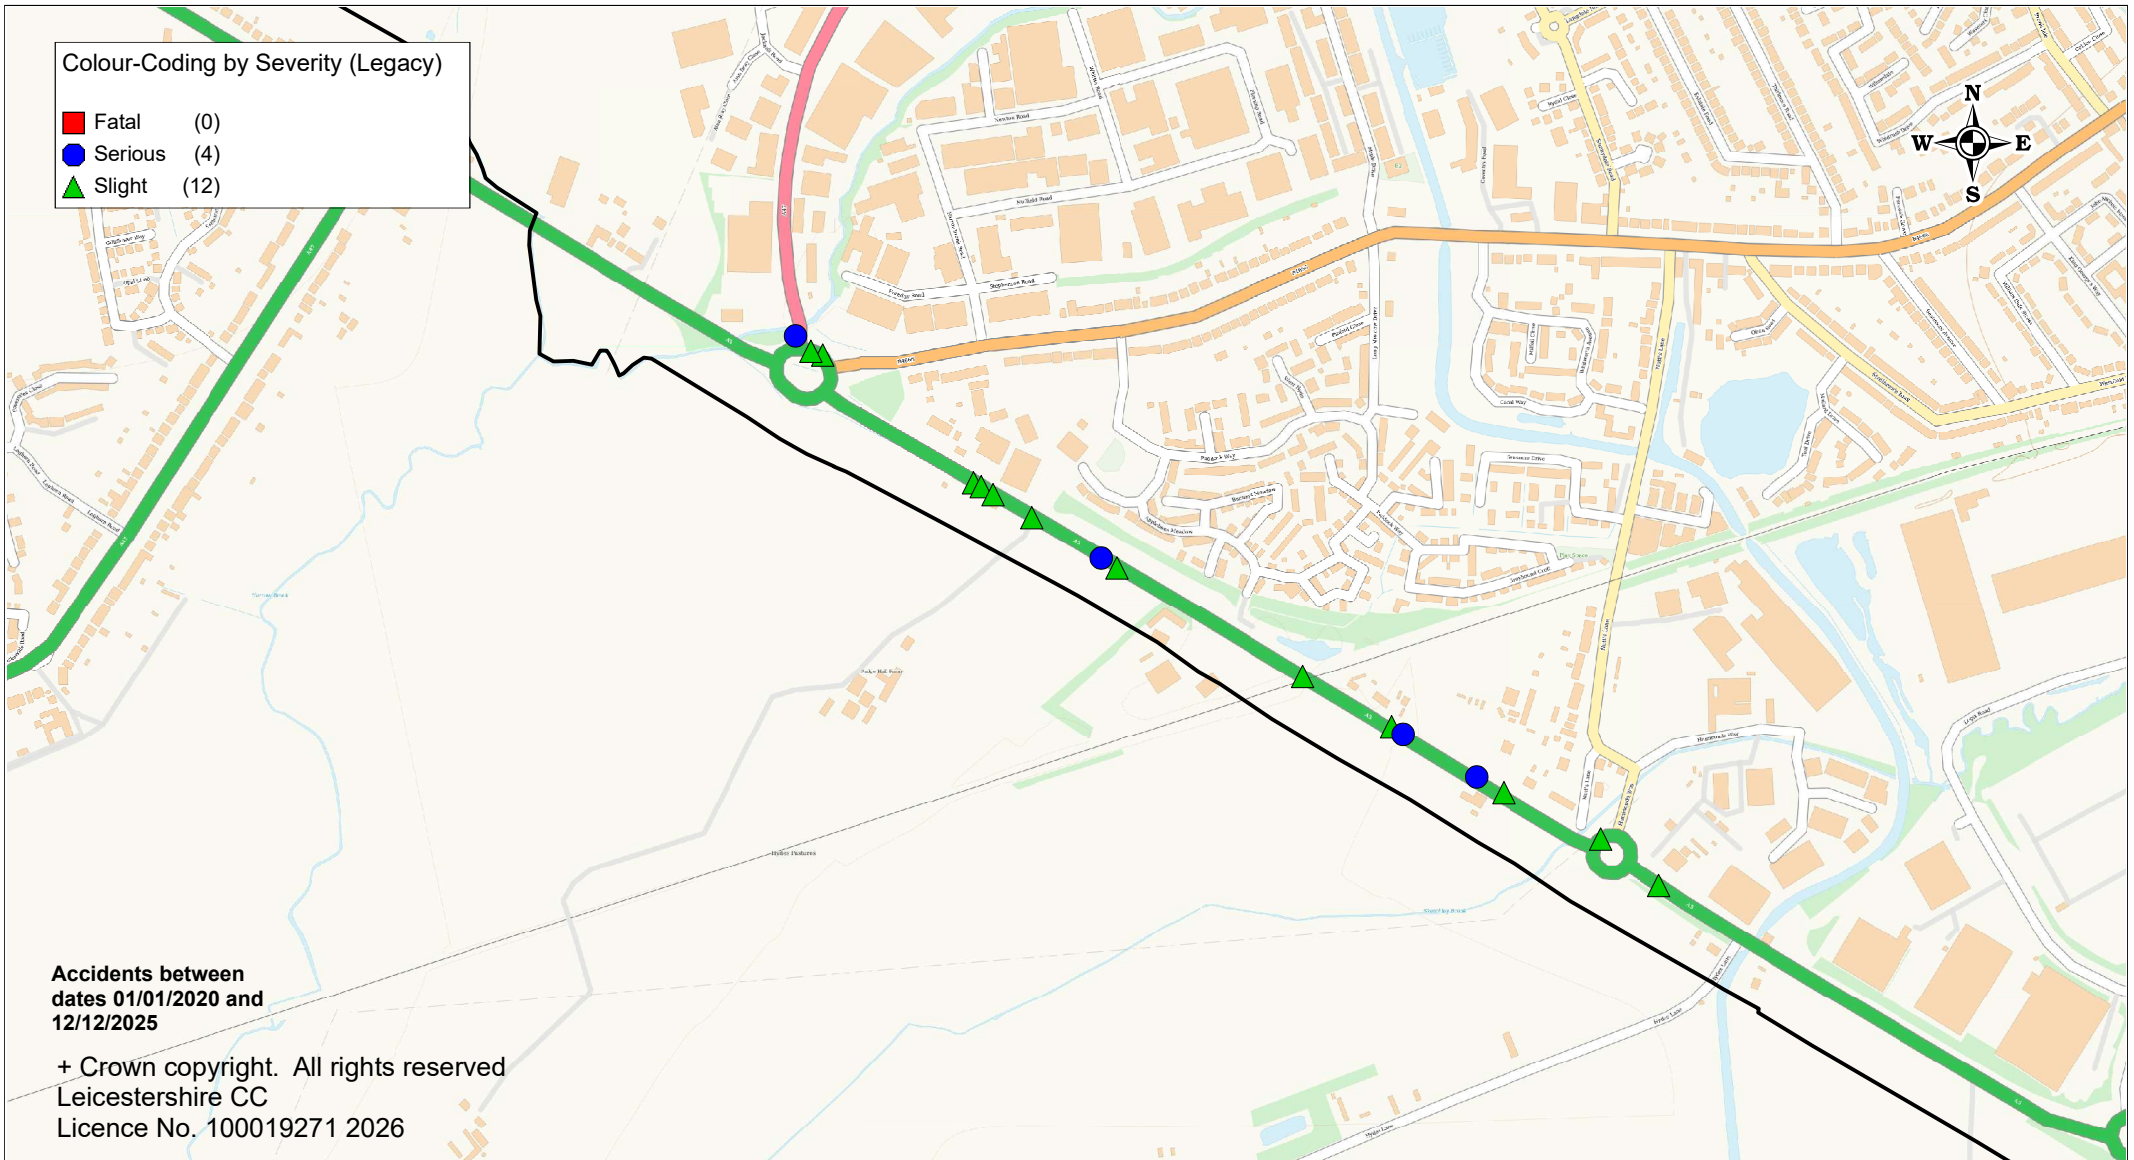


Her Majesty's Office (c) Crown Copyright




Odyssey A5 Watling Street

SCALE	1 : 9760
DATE	05/02/2026
DRAWING No.	
DRAWN BY	

DRAWINGS

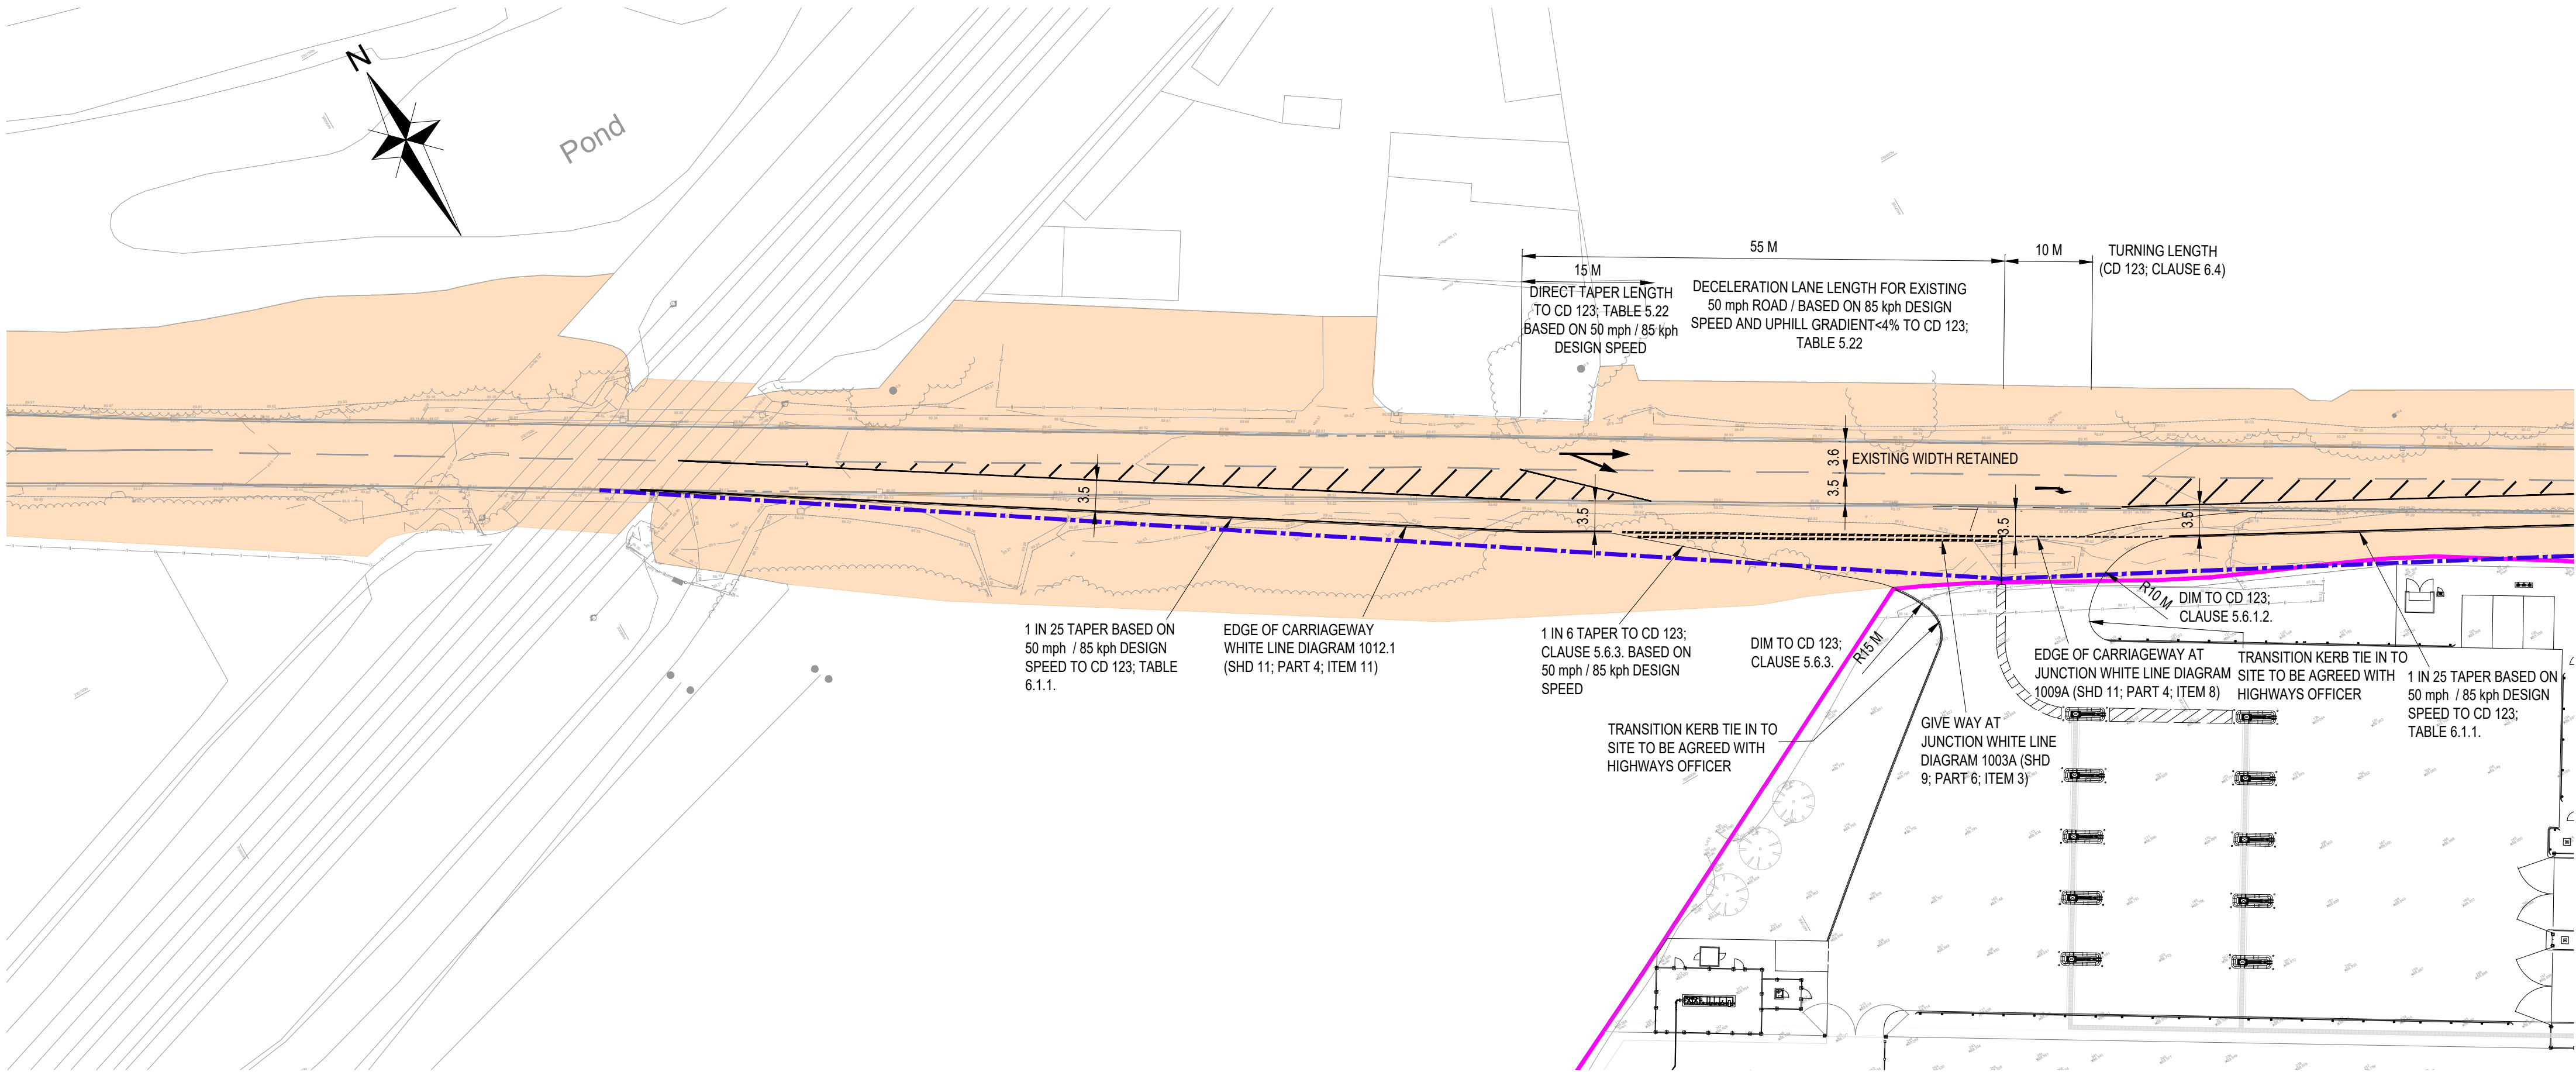

LAYOUT TO WEST OF SITE

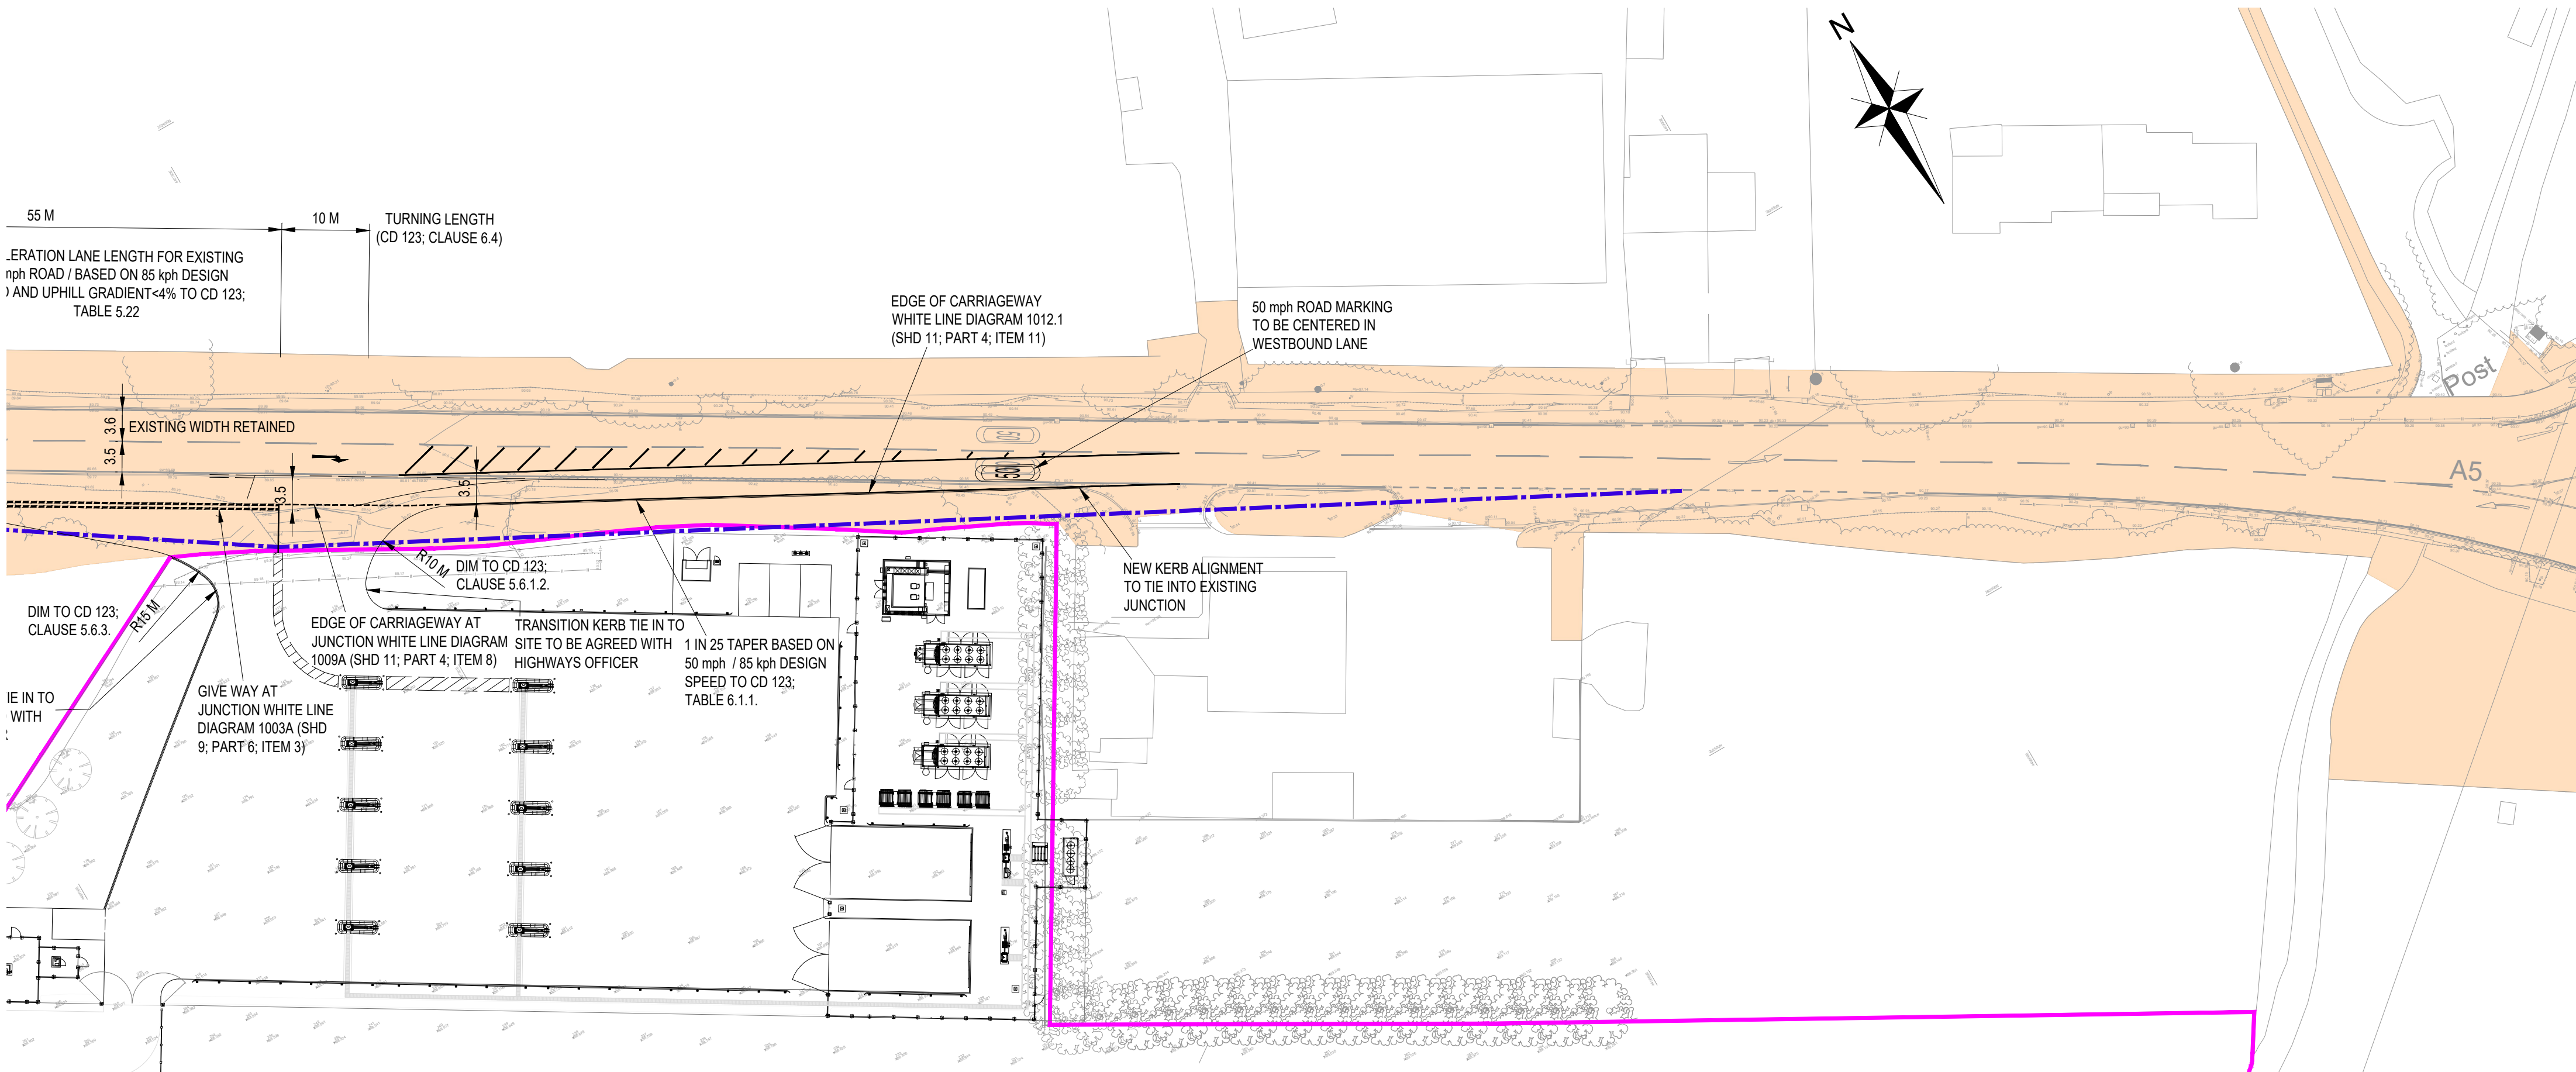

LAYOUT TO EAST OF SITE

- NOTES
- ALL DESIGN REQUIREMENTS WITHIN THIS DRAWING HAVE BEEN DRAWN IN ACCORDANCE TO CD123 OF THE DESIGN MANUAL FOR ROADS AND BRIDGES AND BASED ON 85kph DESIGN SPEED LIMIT.
 - THE LEGAL OWNERSHIP BOUNDARY SHOWN ON THIS PLAN IS FOR REFERENCE ONLY. EXACT LOCATION DETAILS TO BE FINALIZED.
 - DESIGN SHOWN IS BASED ON "SITE SURVEY SERVICES" SURVEY OF THE EXISTING WATLING STREET, DRAWING NUMBER S250719-DR-T-001/004 PROVIDED BY CNG FUELS LTD. ODYSSEY CAN NOT ACCEPT ANY LIABILITY IN THE SURVEY INACCURACY OR OMISSIONS.
- KEY
- PROPOSED JUNCTION LAYOUT SEE NOTE 3
 - 4.5m x 160m VISIBILITY SPLAY FOR CNG SITE CALCULATED ACCORDING TO DMRB GUIDANCE FOR A 50MPH ROAD
 - HIGHWAY BOUNDARY (OBTAINED FROM NATIONAL HIGHWAYS OPENDATA)
 - LEGAL OWNERSHIP BOUNDARY

D	SITE LAYOUT UPDATED TO CNG LATEST DESIGN	LG	BOMB	05.12.25
C	JUNCTION RADI KERBS AMENDED FOLLOWING NATIONAL HIGHWAYS COMMENTS	LG	BOMB	27.11.25
B	JUNCTION REDESIGNED TO REFLECT LATEST SITE LAYOUT RECEIVED 24-11-25 FROM CNG	LG	BOMB	24.11.25
A	JUNCTION REDESIGNED TO UPDATED TOPO SURVEY INFORMATION RECEIVED 26.09.25 AND TO CD 123 BASED ON 85kph DESIGN SPEED	LG	BOMB	21.11.25

Rev	Amendments	Dtm	Chk	App	Date
-----	------------	-----	-----	-----	------

ODYSSEY

11-21 Morley Street,
London,
SE1 1JZ

Telephone: 02076 202444
Fax: 02076 201168
E: info@odysseyconsult.co.uk
W: www.odysseyconsult.co.uk

Job Title
CNG HINCKLEY WATLING STREET

Drawing Title
DMRB REVIEW OF RIGHT TURN LANE ON WATLING STREET

Client
CNG FUELS LTD

Scale 1:500 @A1	Date NOV 25	Designed LG
Drawn LG	Checked BO	Approved MB
Job No 22-240	Drawing No 22-240-120	Rev D