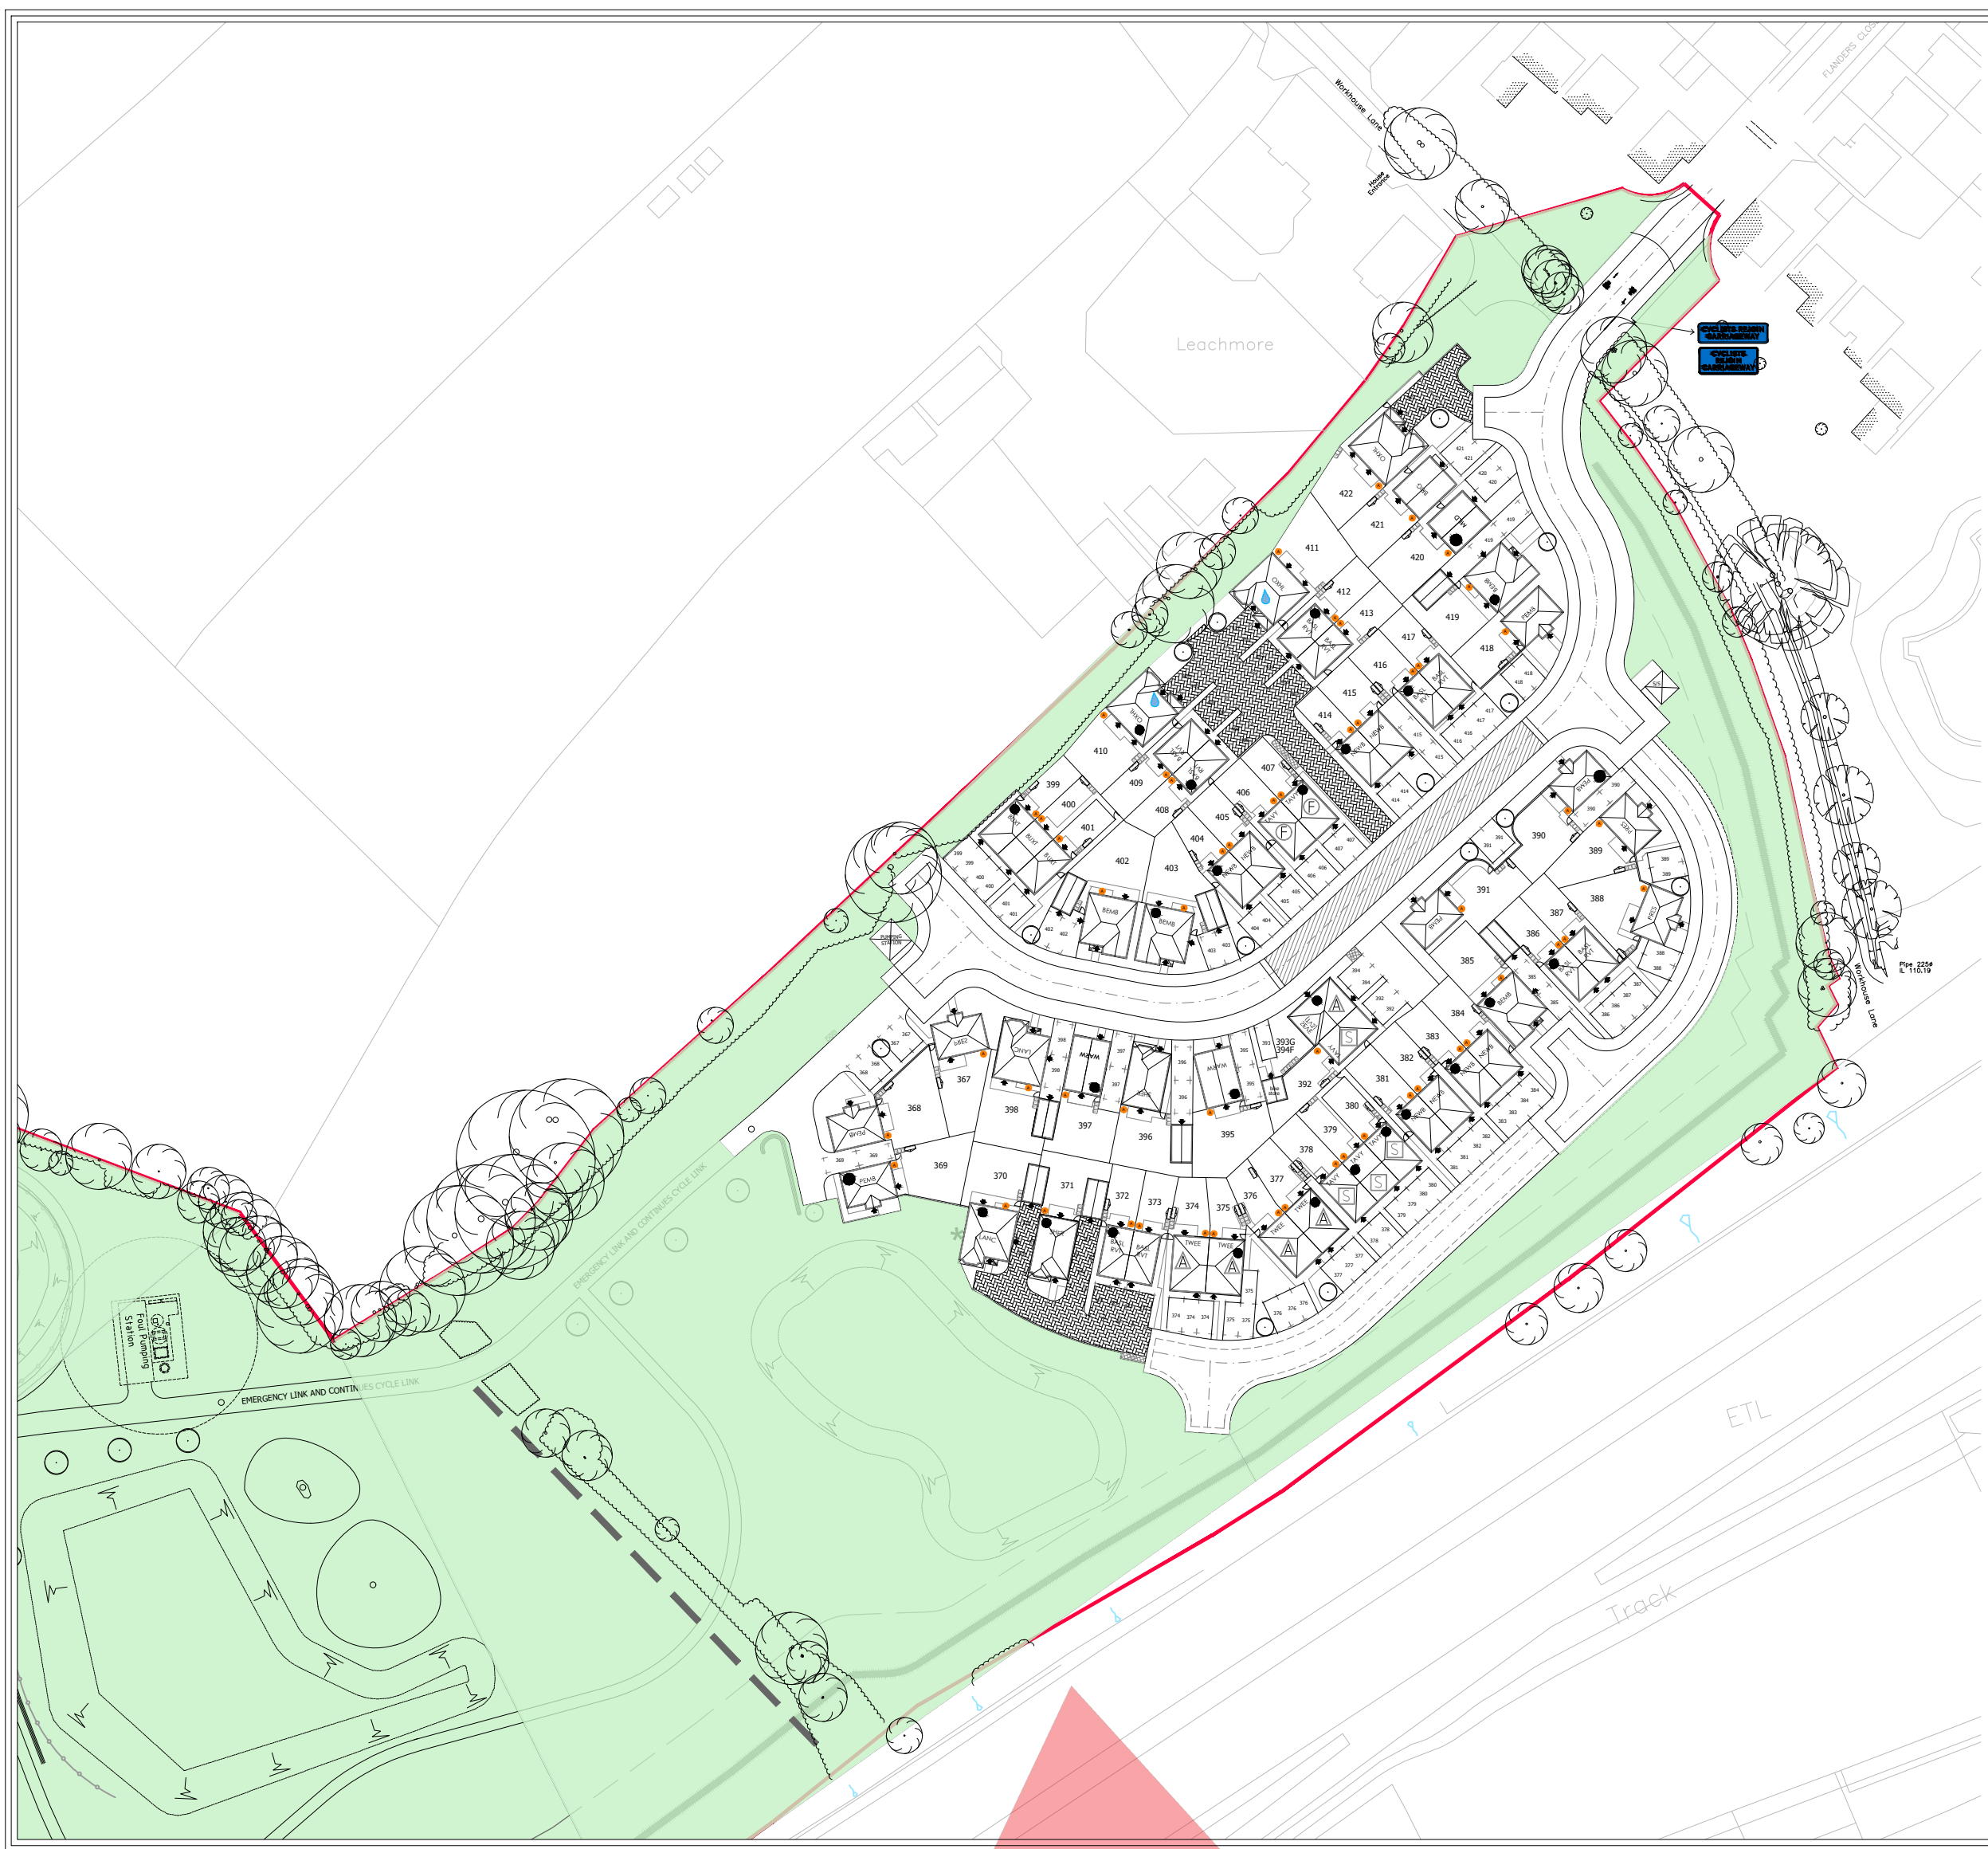


 **REDROW**
Redrow Homes Midlands
Redrow House, Kinsall Green, Wilnecote, Tamworth
Staffordshire B77 5PX
Tel: 01827 260600 Fax: 01827 262454 Web: www.redrow.co.uk

Legal Disclaimer TBC

LAND SOUTH OF BURBAGE, BURBAGE - POS AREA