
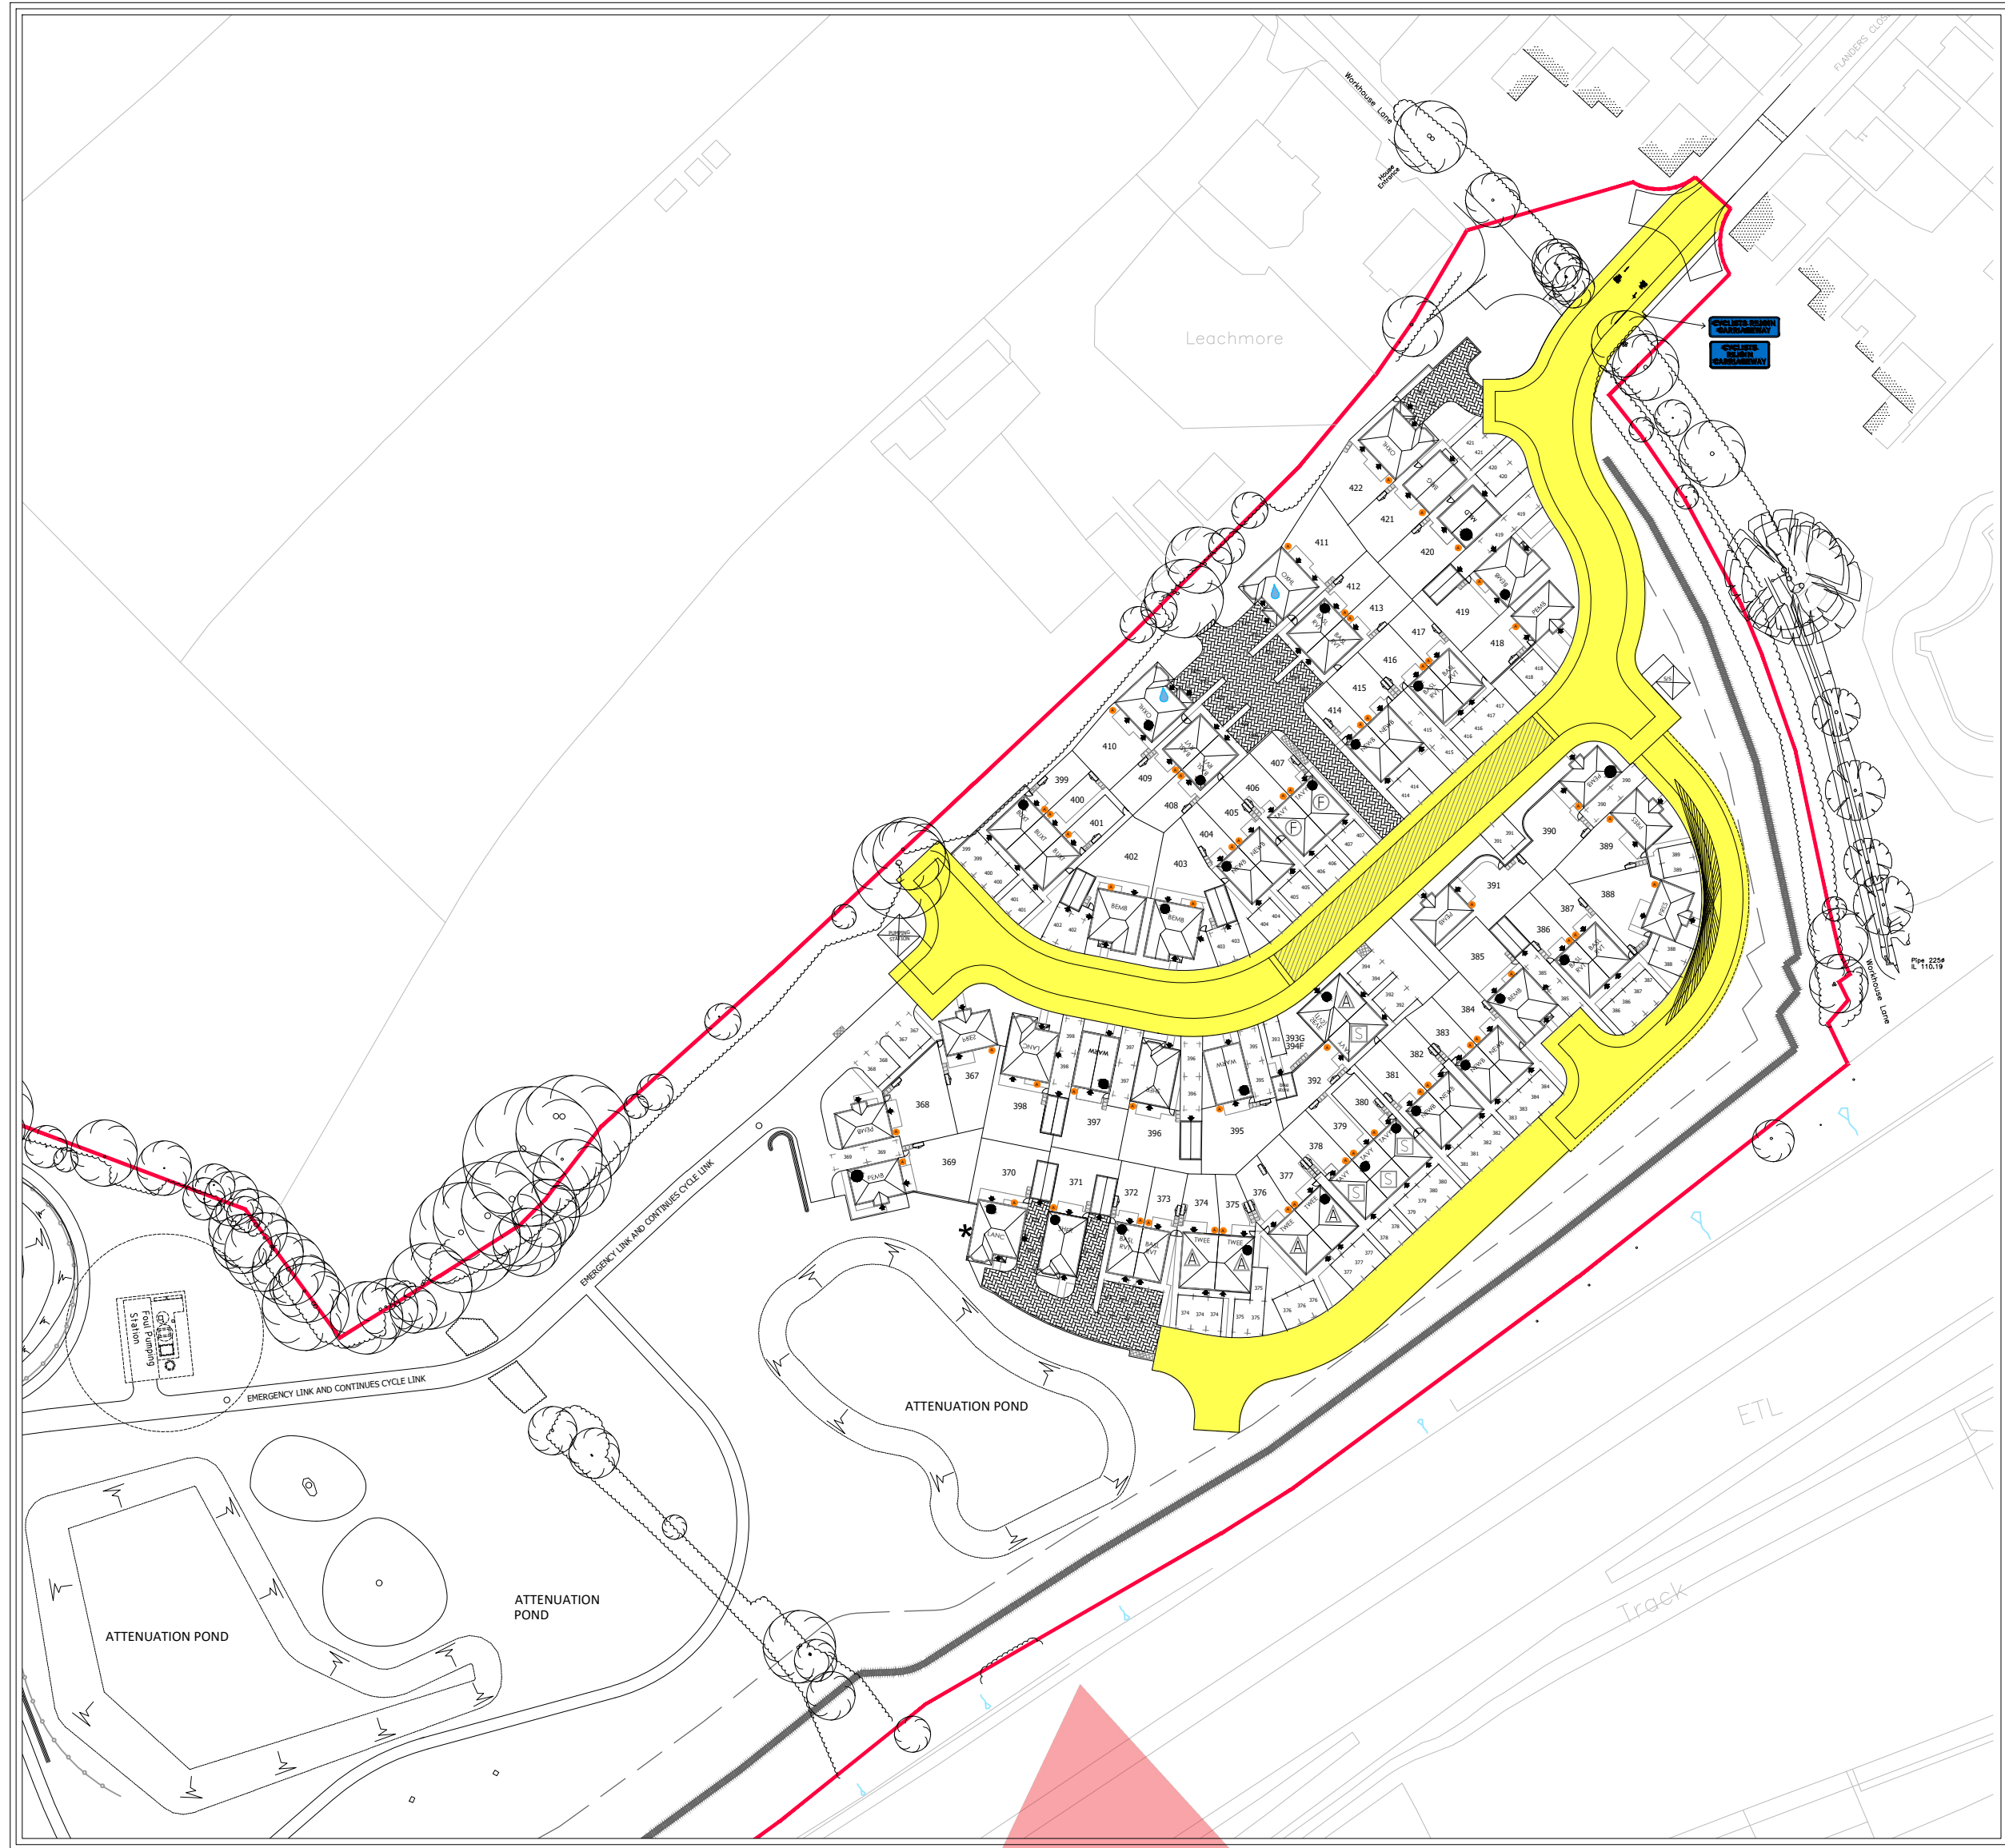


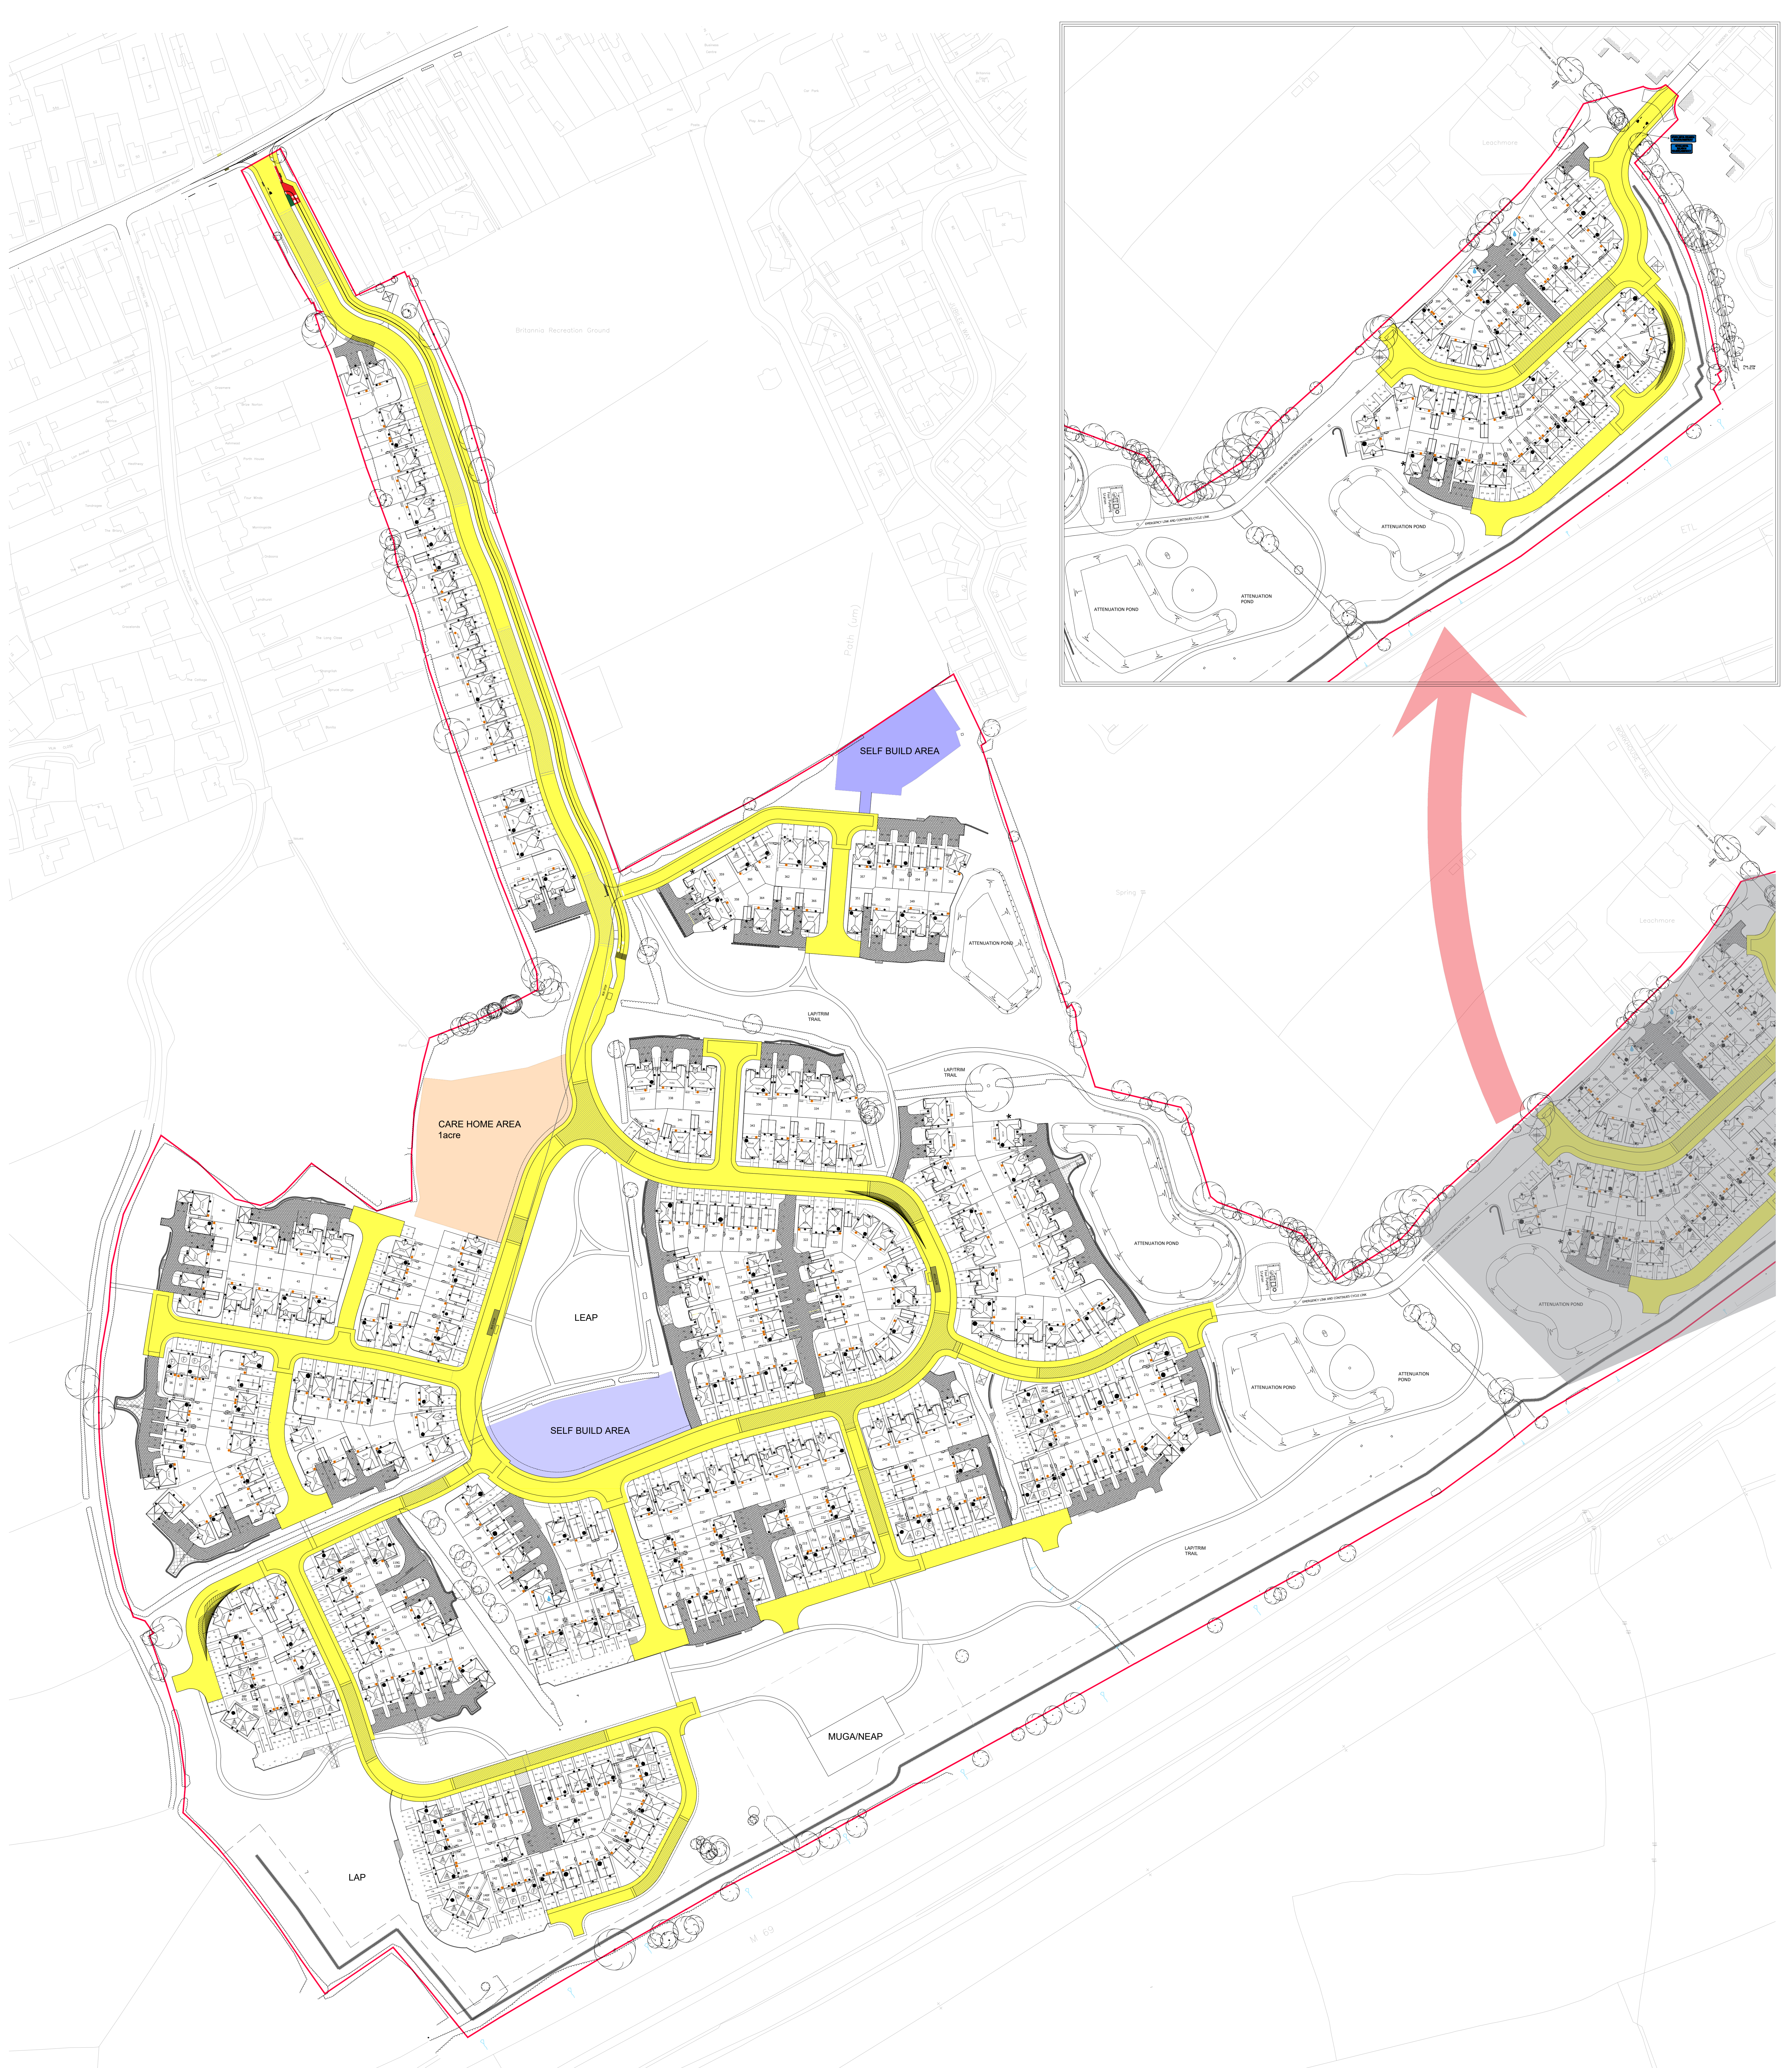

LAND SOUTH OF BURBAGE, BURBAGE

KEY

- Highway Adoption
- Existing Public Rights of way

A 27.03.25 Updated according to Site layout changes		CS/SL
Revision	Date	Amendment
Drawing Status: PRELIMINARY PLANNING CONSTRUCTION		
Development: LAND SOUTH OF BURBAGE		
Location: BURBAGE		
Marking Name: HIGHWAY ADOPTION PLAN		
Drawing Number: 1693-08-02-122		
Revision: A	Scale: 1:1000	Date: NOV 23
Drawn By: DL / LM	Date:	
Checked by:	Date:	
 Redrow Homes Midlands Redrow House, 111-113, Green, Walsley, Tarnworth S68 7JH Tel: 01827 260600 Fax: 01827 262454 Web: www.redrow.co.uk		
Legal Disclaimer: This layout has been designed after due consideration of our Context & Constraints Plan		