


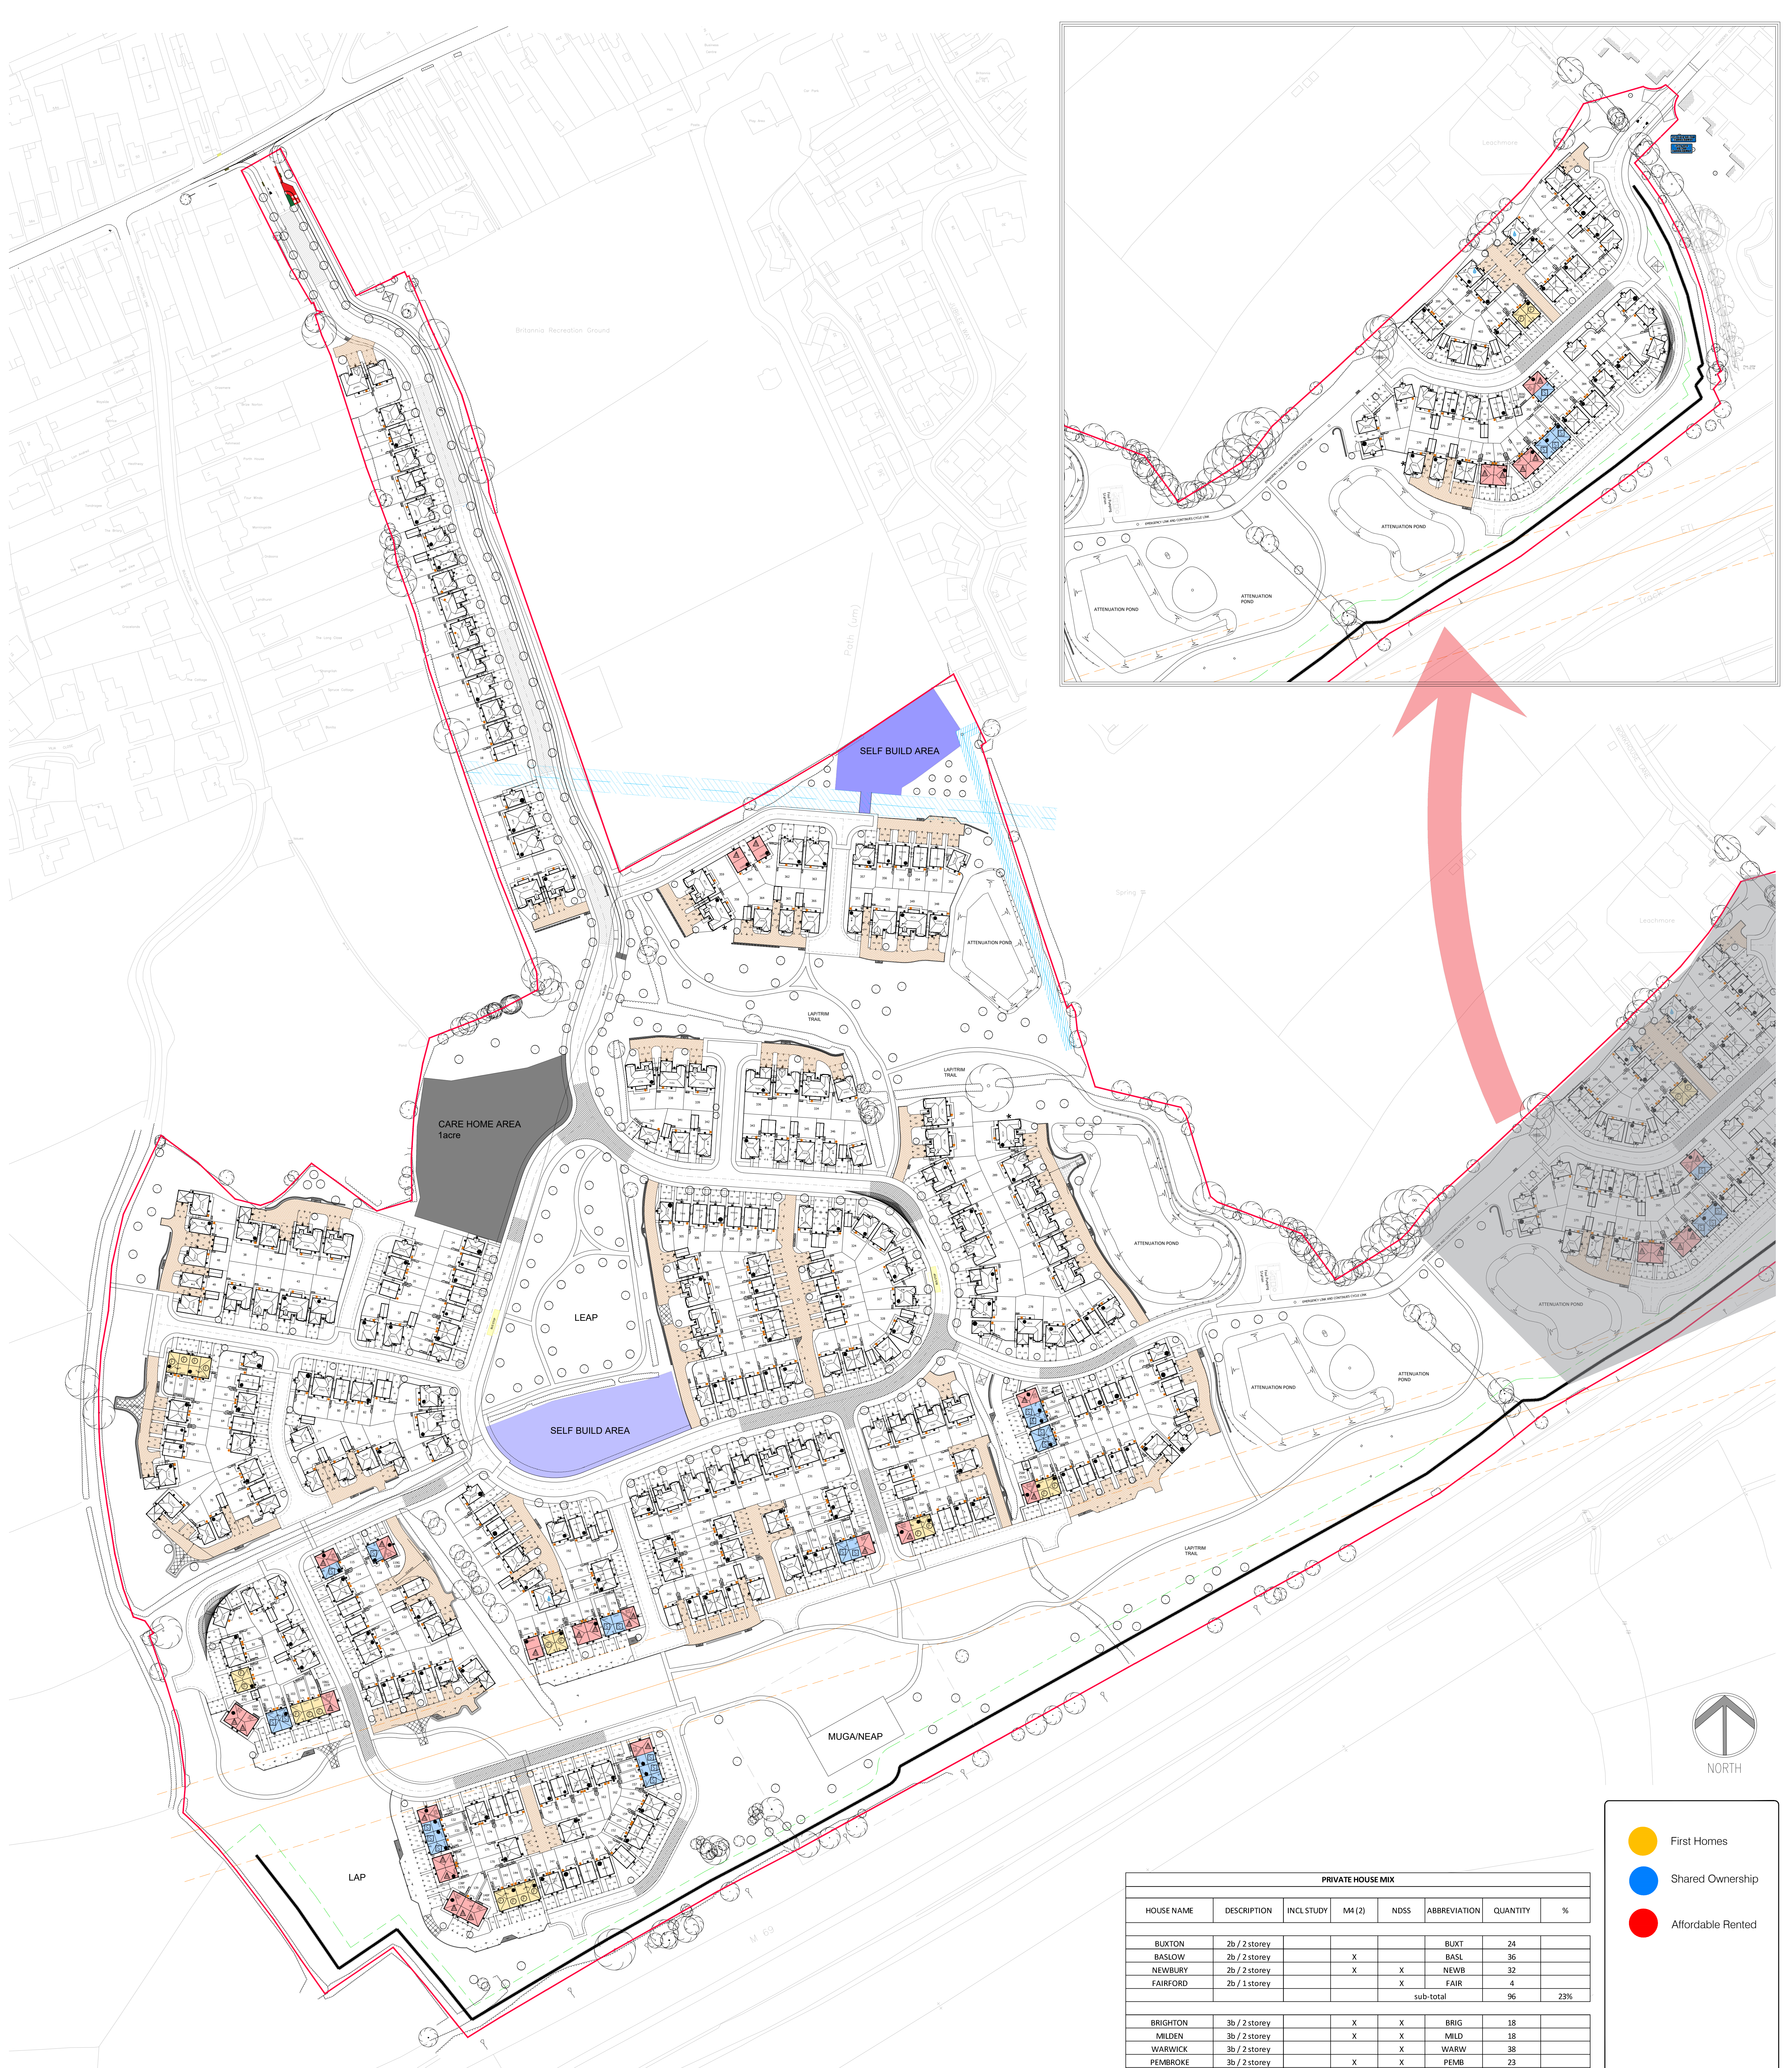

PRIVATE HOUSE TYPE MIX		
2 BED	96	28.49%
3 BED	173	51.34%
4+ BED	68	20.18%
TOTAL	337	100.00%

AFFORDABLE HOUSE TYPE MIX		
1 BED	15	17.65%
2 BED	43	50.59%
3 BED	19	22.35%
4 BED	8	9.41%
TOTAL	85	100.00%

PRIVATE HOUSE MIX							
HOUSE NAME	DESCRIPTION	INCL STUDY	M4 (2)	NDSS	ABBREVIATION	QUANTITY	%
BUXTON	2b / 2 storey				BUXT	24	
BASLOW	2b / 2 storey		X		BASL	36	
NEWBURY	2b / 2 storey		X	X	NEWB	32	
FAIRFORD	2b / 1 storey			X	FAIR	4	
sub-total						96	23%
BRIGHTON	3b / 2 storey		X	X	BRIG	18	
MILDEN	3b / 2 storey		X	X	MILD	18	
WARWICK	3b / 2 storey			X	WARW	38	
PEMBROKE	3b / 2 storey		X	X	PEMB	23	
PRESTON	3b / 2 storey		X	X	PRES	5	
SHERBORNE	3b / 2 storey	X		X	STRQ	16	
OXHILL	3b / 2 storey	X	X	X	OXFC	25	
BENBRIDGE	3b / 2 storey	X	X	X	BEMB	21	
CALVERTON	3b / 2 storey	X	X	X	CALV	9	
sub-total						173	41%
OVERTON	4b / 2 storey		X	X	OVER	5	
LANCASTER	4b / 2 storey			X	LANC	10	
HENLEY	4b / 2 storey		X	X	HENL	15	
RICHMOND	4b / 2 storey		X	X	RICH	24	
HAMPSTEAD	5b / 2 storey		X	X	HAMP	14	
sub-total						68	16%
TOTAL						337	80%
AFFORDABLE HOUSE MIX (20%)							
SEVERN (GF)	1b / 1 storey			X	GF	15	
sub-total						15	4%
SEVERN (FF)	2b / 1 storey				FF	15	
BUNGALOW	2b / 1 storey			X	BUNG1	3	
TAVY	2b / 2 storey			X	TAVY	25	
sub-total						43	10%
DART	3b / 2 storey			X	DART	19	
sub-total						19	5%
TWEED	4b / 2 storey		X	X	TWEE	8	
sub-total						8	2%
TOTAL						85	20%
GRAND TOTAL						422	100%

First Homes

Shared Ownership

Affordable Rented

Revision: A

Date: 27.03.25

Amendment: 1

Initials: [initials]

Drawn by: [initials]

Checked by: [initials]

Development: LAND SOUTH OF BURBAGE

Location: BURBAGE

Marking Name: AFFORDABLE HOUSING PLAN

Drawing Title: 1693-08-02-132

Revision: A

Scale: 1:1000

Drawn by: DL

Date: NOV 23

Redrow Homes Midlands

Redrow Homes, 10000 Green, Walsley, Tarnworth, Ruffordshire S73 5PW

Tel: 01827 260600 Fax: 01827 262454 Web: www.redrow.co.uk

Legal Disclaimer: This layout has been designed after due consideration of our Context & Constraints Plan.

LAND SOUTH OF BURBAGE, BURBAGE - AFFORDABLE HOUSING PLAN