

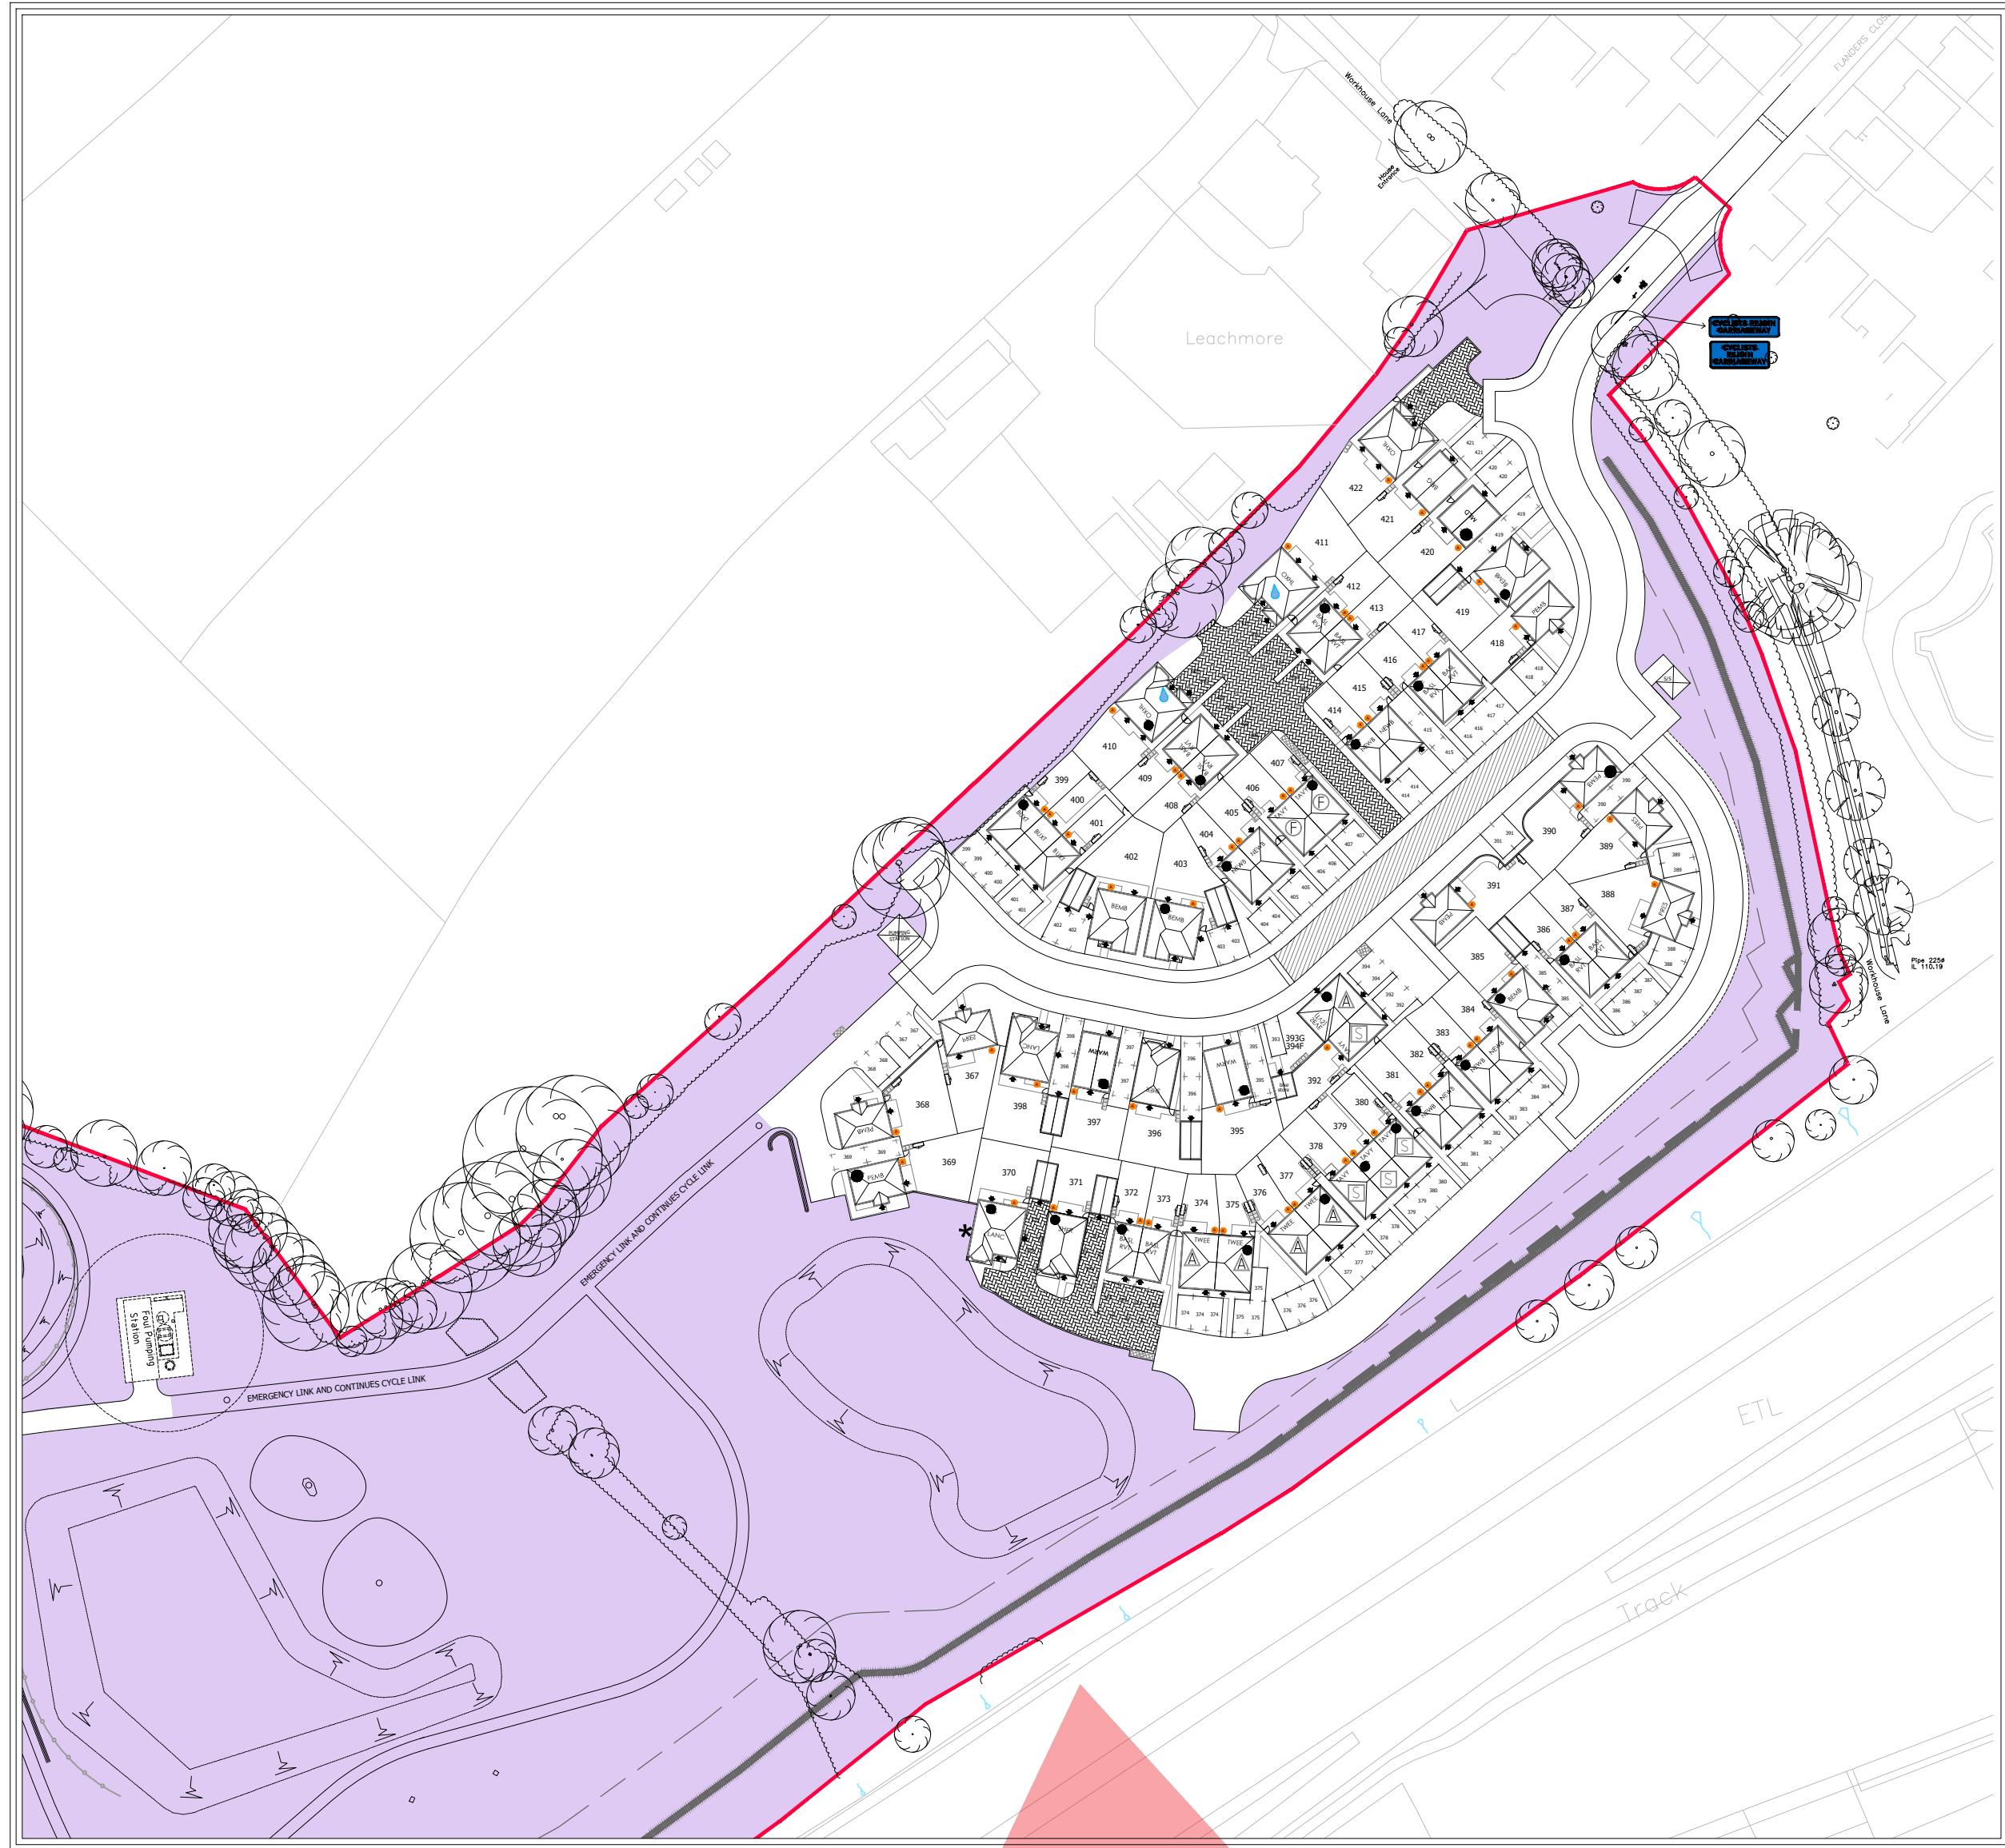


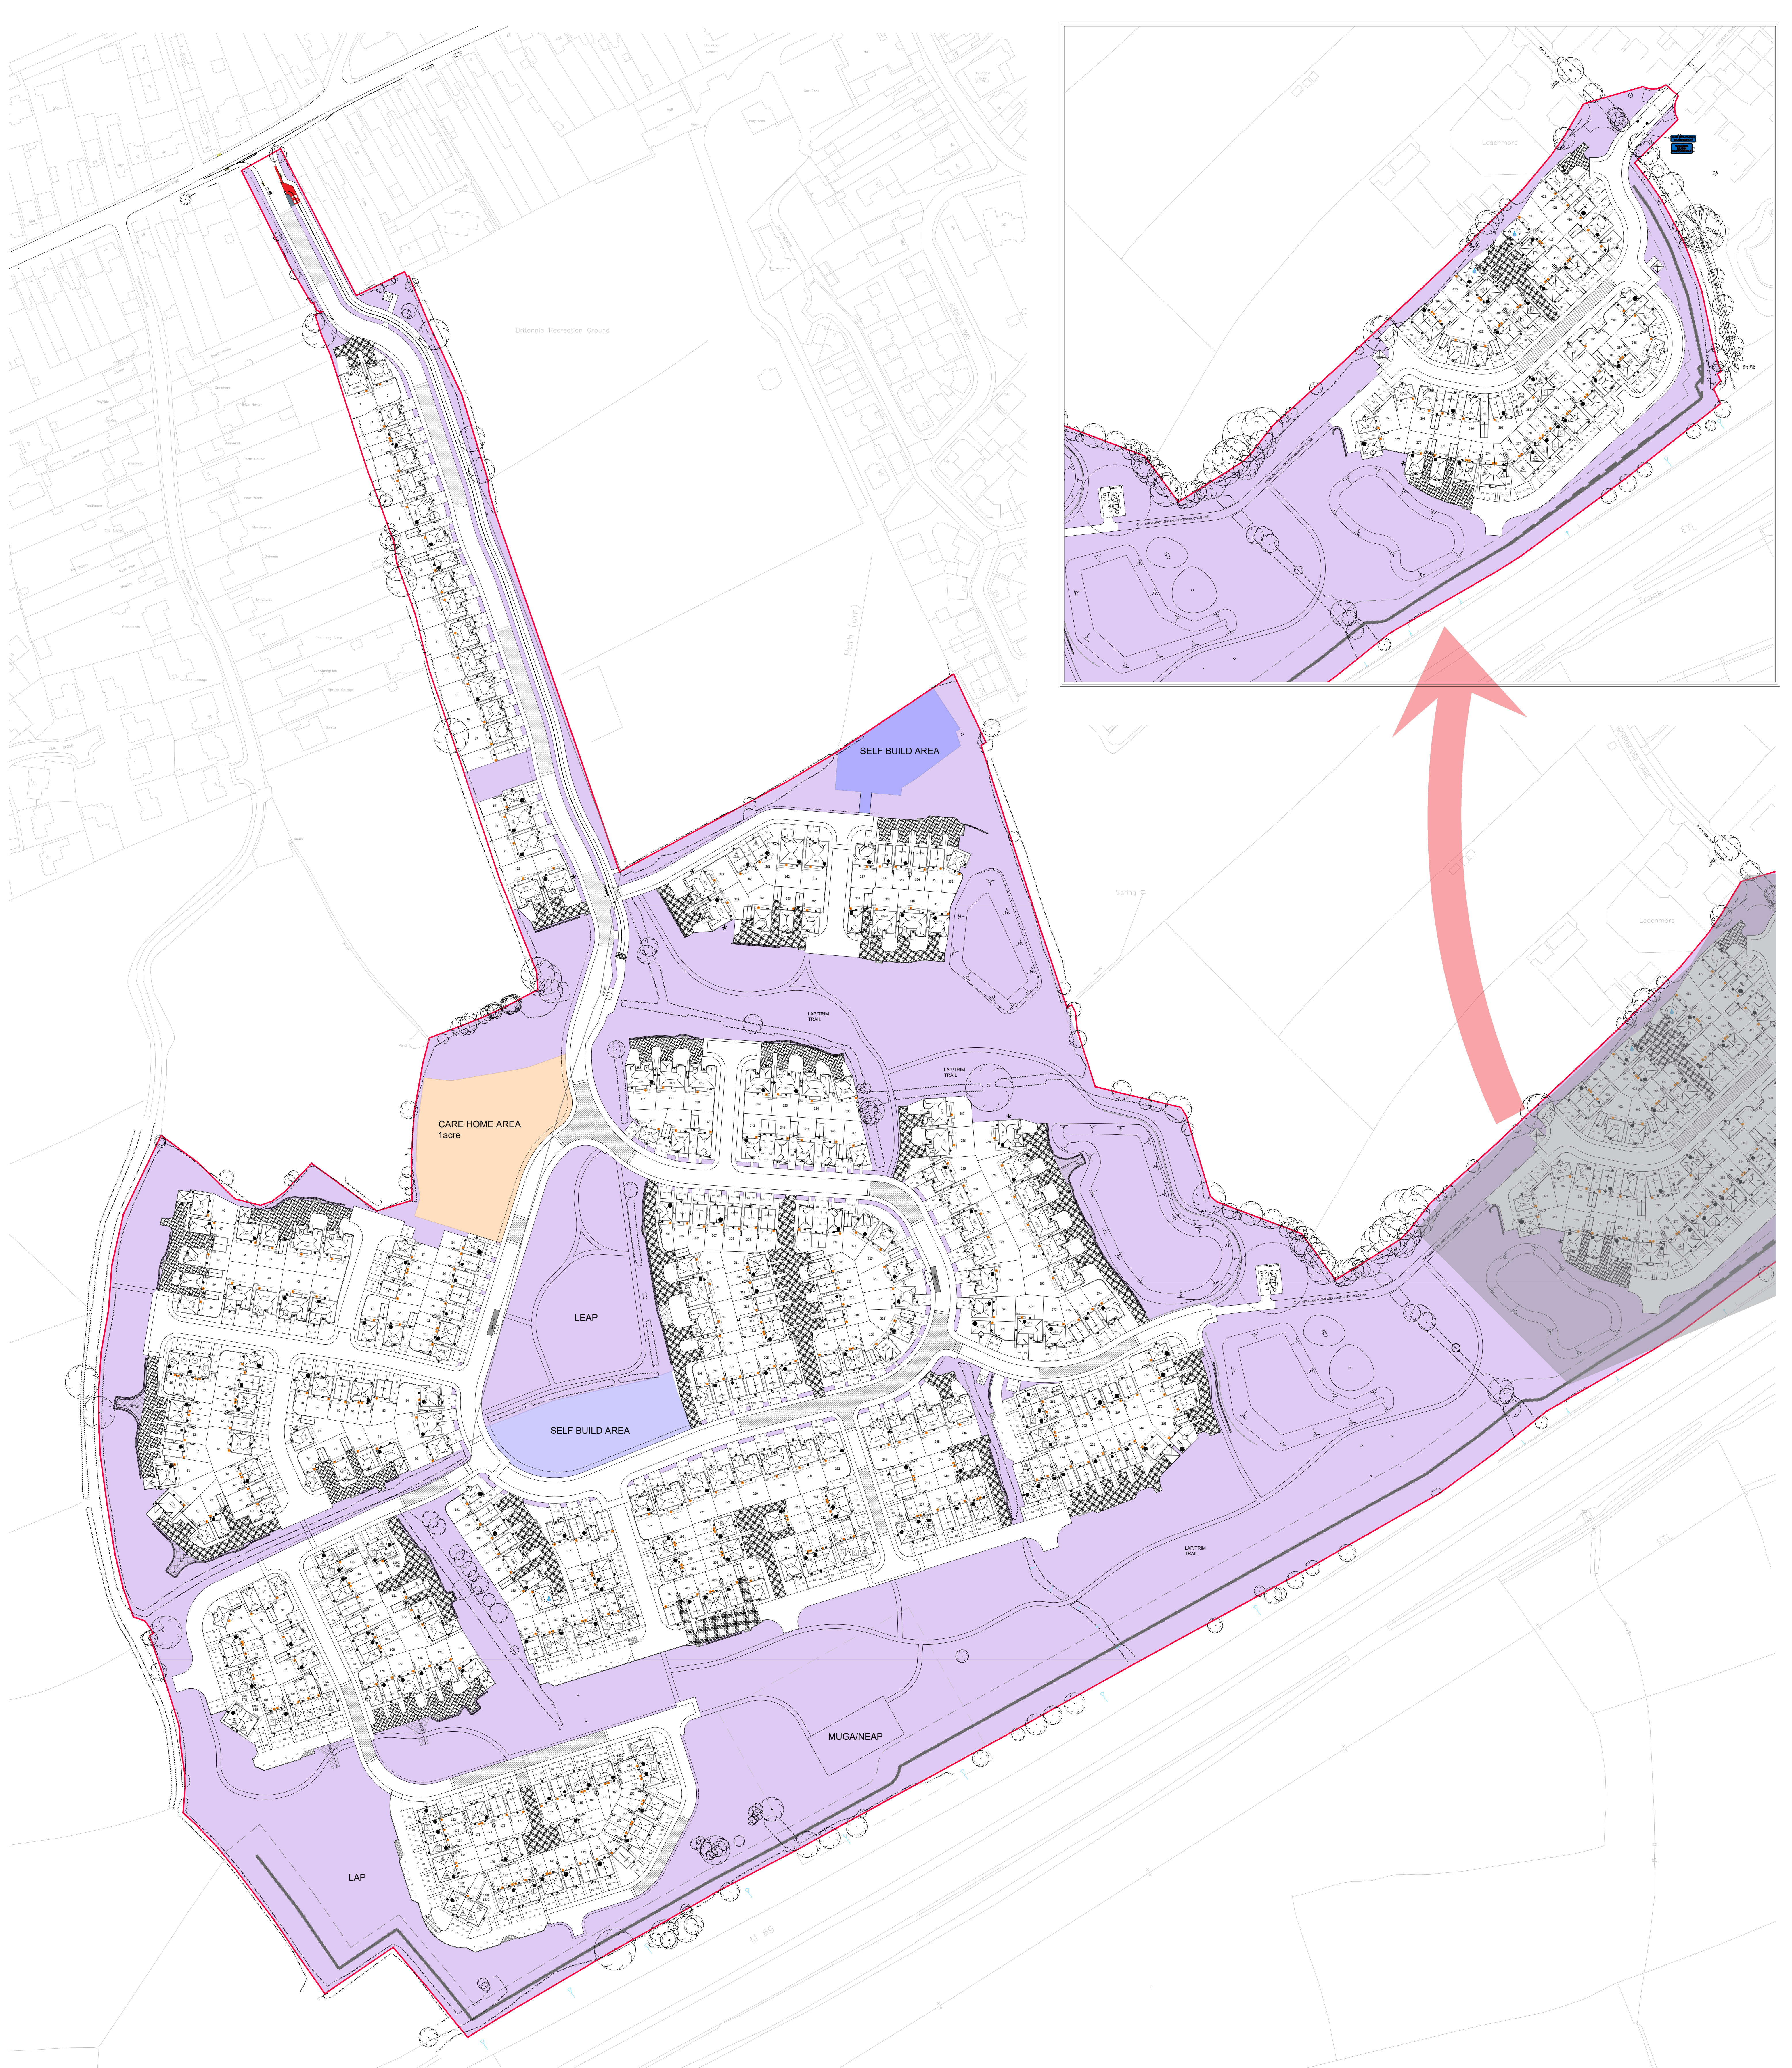

LAND SOUTH OF BURBAGE, BURBAGE

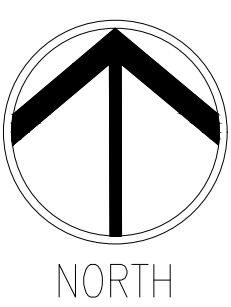

A 27.03.25 Updated according to Site Layout changes 09/25	
Revision	Date
Amendment	
Initials	
Drawing Status: PRELIMINARY PLANNING CONSTRUCTION	
Development: LAND SOUTH OF BURBAGE	
Location: BURBAGE	
Marketing Name: MAN CO	
Drawing Number: 1693-08-02-144	
Revision: A	Scale: 0m 1:1000
Drawn By: DL	Date Started: NOV 23
Checked by:	Date:
 Redrow Homes Midlands Redrow House, 111-113, Green, Walsley, Tamworth Staffordshire B37 5YU Tel: 01827 260600 Fax: 01827 262454 Web: www.redrow.co.uk	
Legal Disclaimer: This layout has been designed after due consideration of our Context & Constraints Plan	