


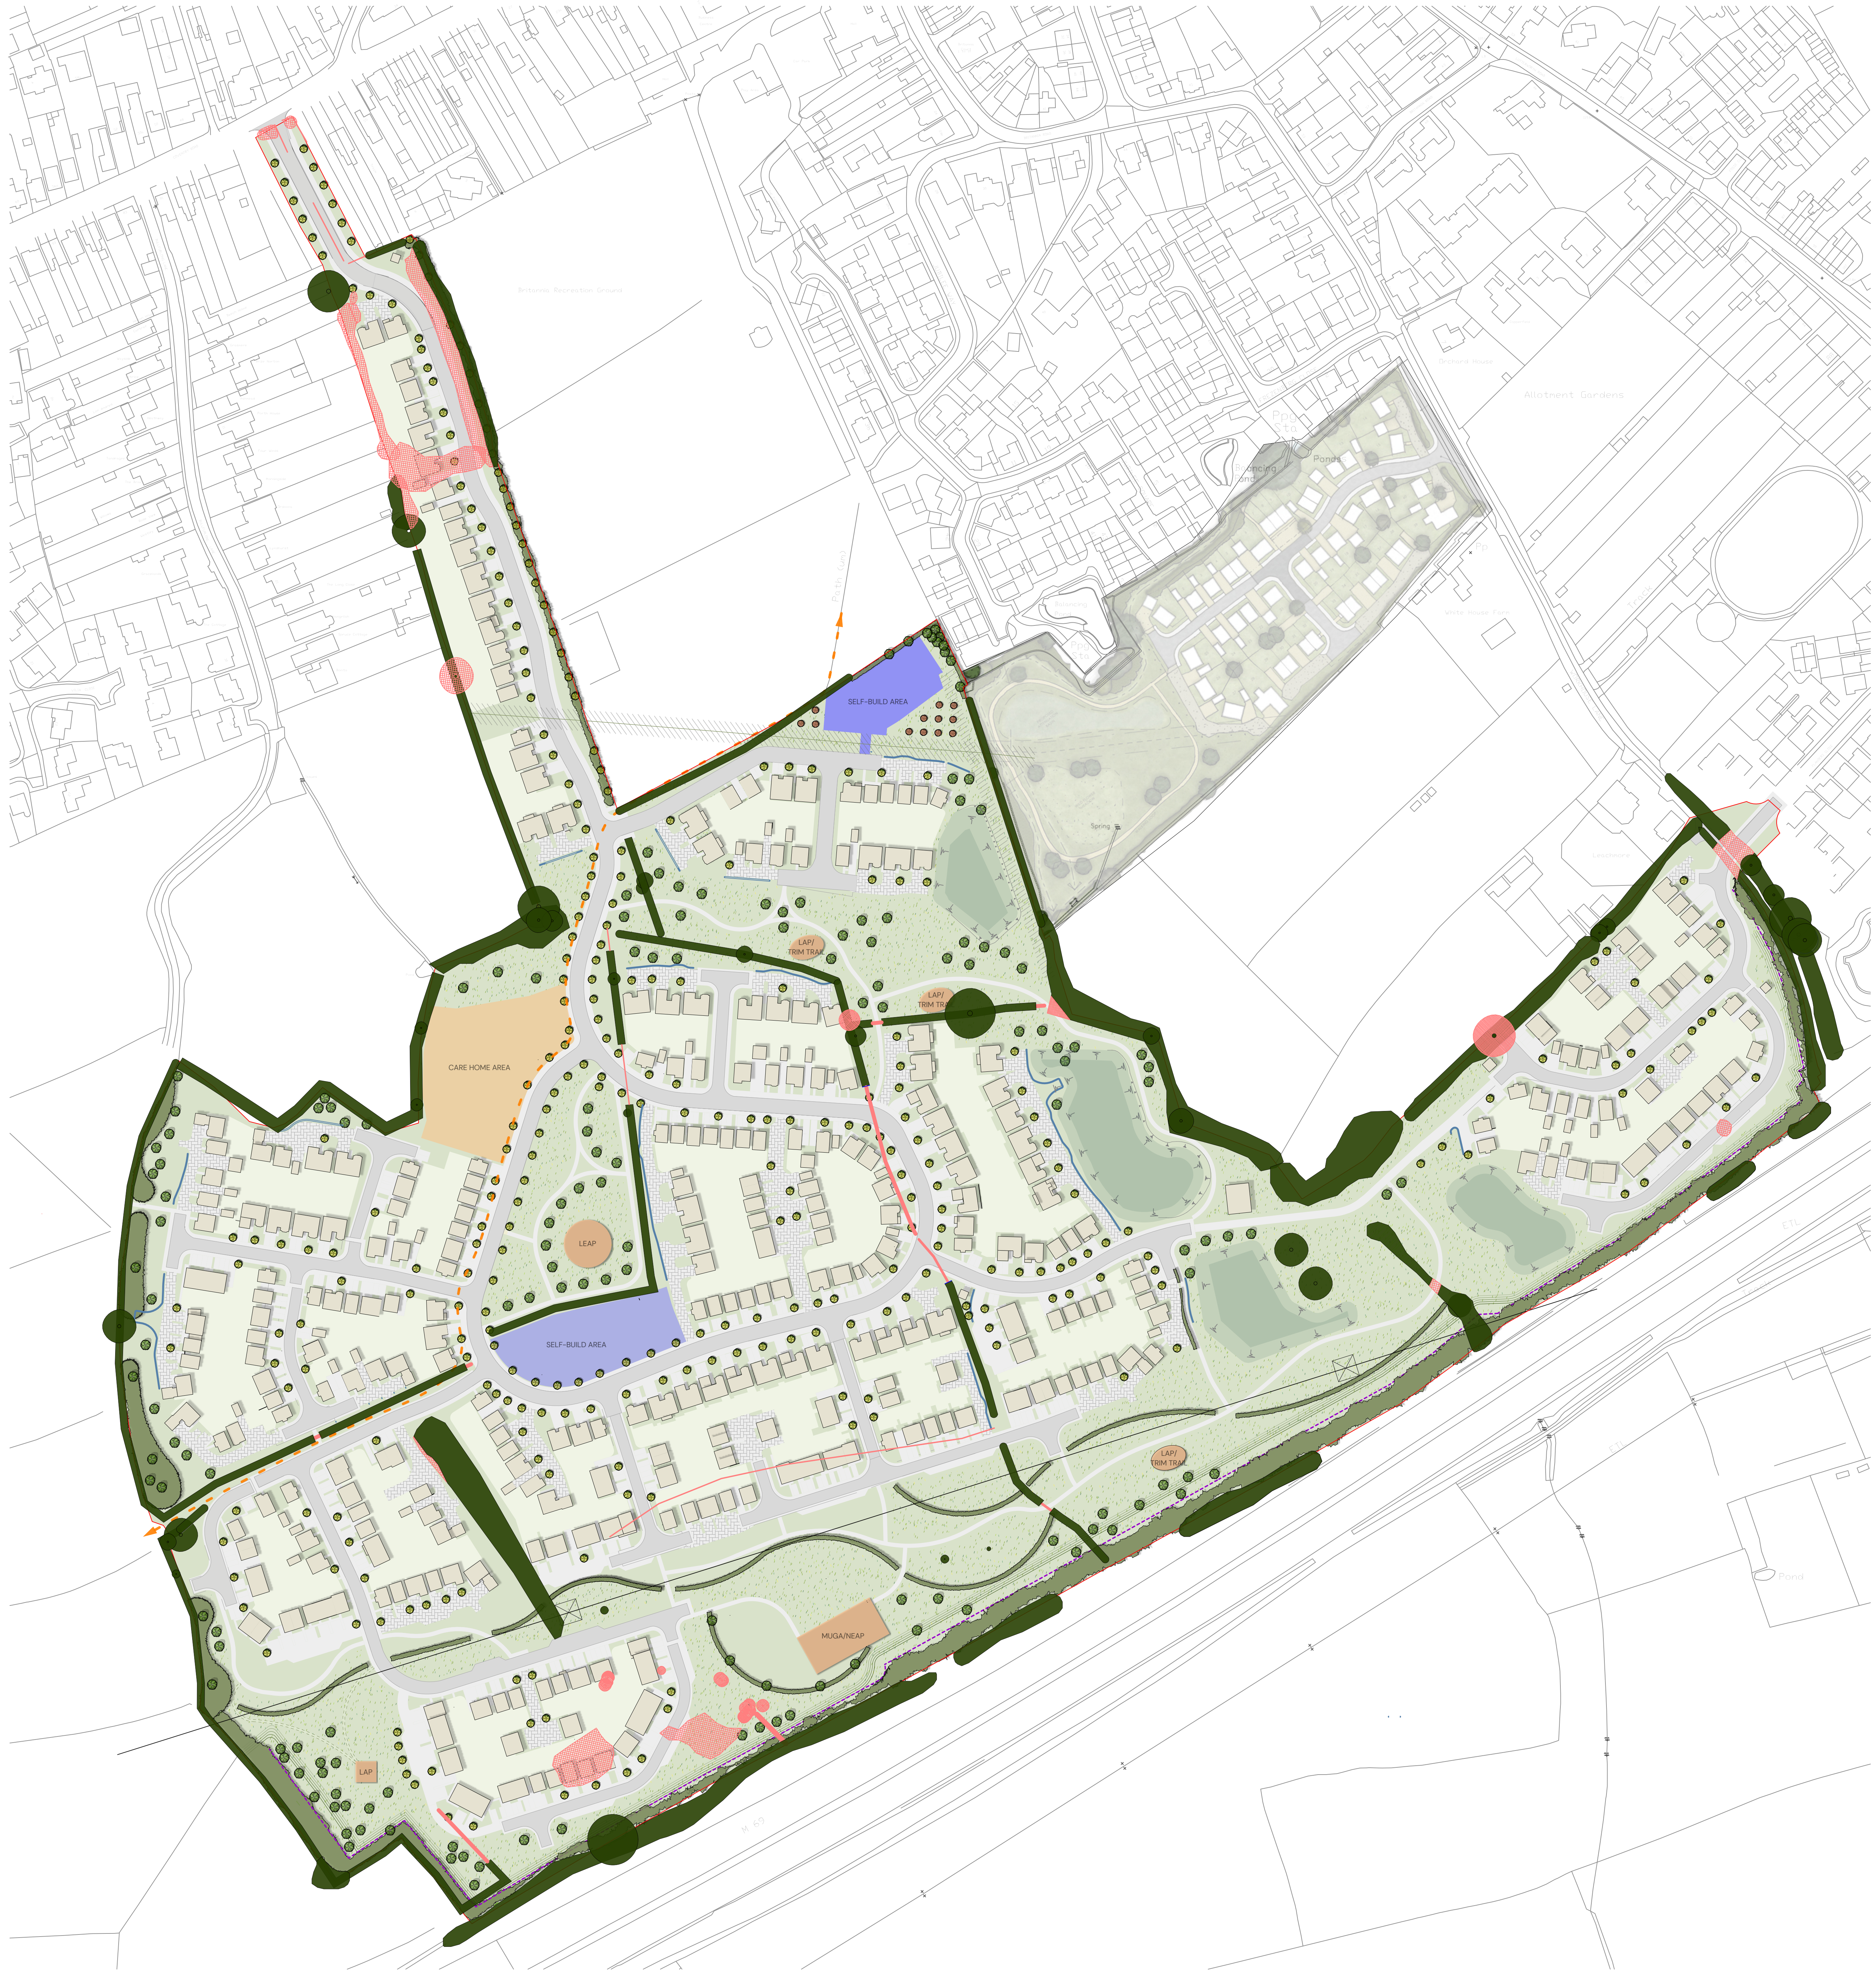


- Site boundary
- Path of existing overhead power lines
- Sewer Pipe Easement
- Route of the Round Burbage Walk
- Existing vegetation to be retained
- Existing vegetation to be removed
- Indicative residential layout and road network
- Indicative POS tree planting
- Indicative street trees
- Indicative orchard trees
- Indicative native tree and shrub planting
- Indicative native hedgerow
- Indicative amenity grassland
- Indicative area of enhanced amenity meadow grassland
- Indicative SuDS with species rich wetland grass
- Indicative swales
- Indicative locations of play
- Indicative pedestrian and cycle links
- Indicative mown path
- Indicative acoustic barrier
- Indicative bund

11/02/2025 F Updated to match Tree Retention Plan
DATE NO REVISION NOTE

Fig 8: Illustrative Landscape Masterplan

Land at Burbage Fields Farm, Burbage

CLIENT
Redrow Homes Midlands

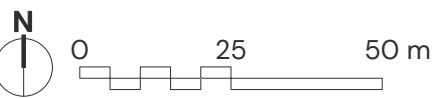

DATE 21/11/2023 SCALE 1:1250 @A0 TEAM JW APPRVD JWA

DRAWING NUMBER

P22-2560_EN_0007_F_0001

