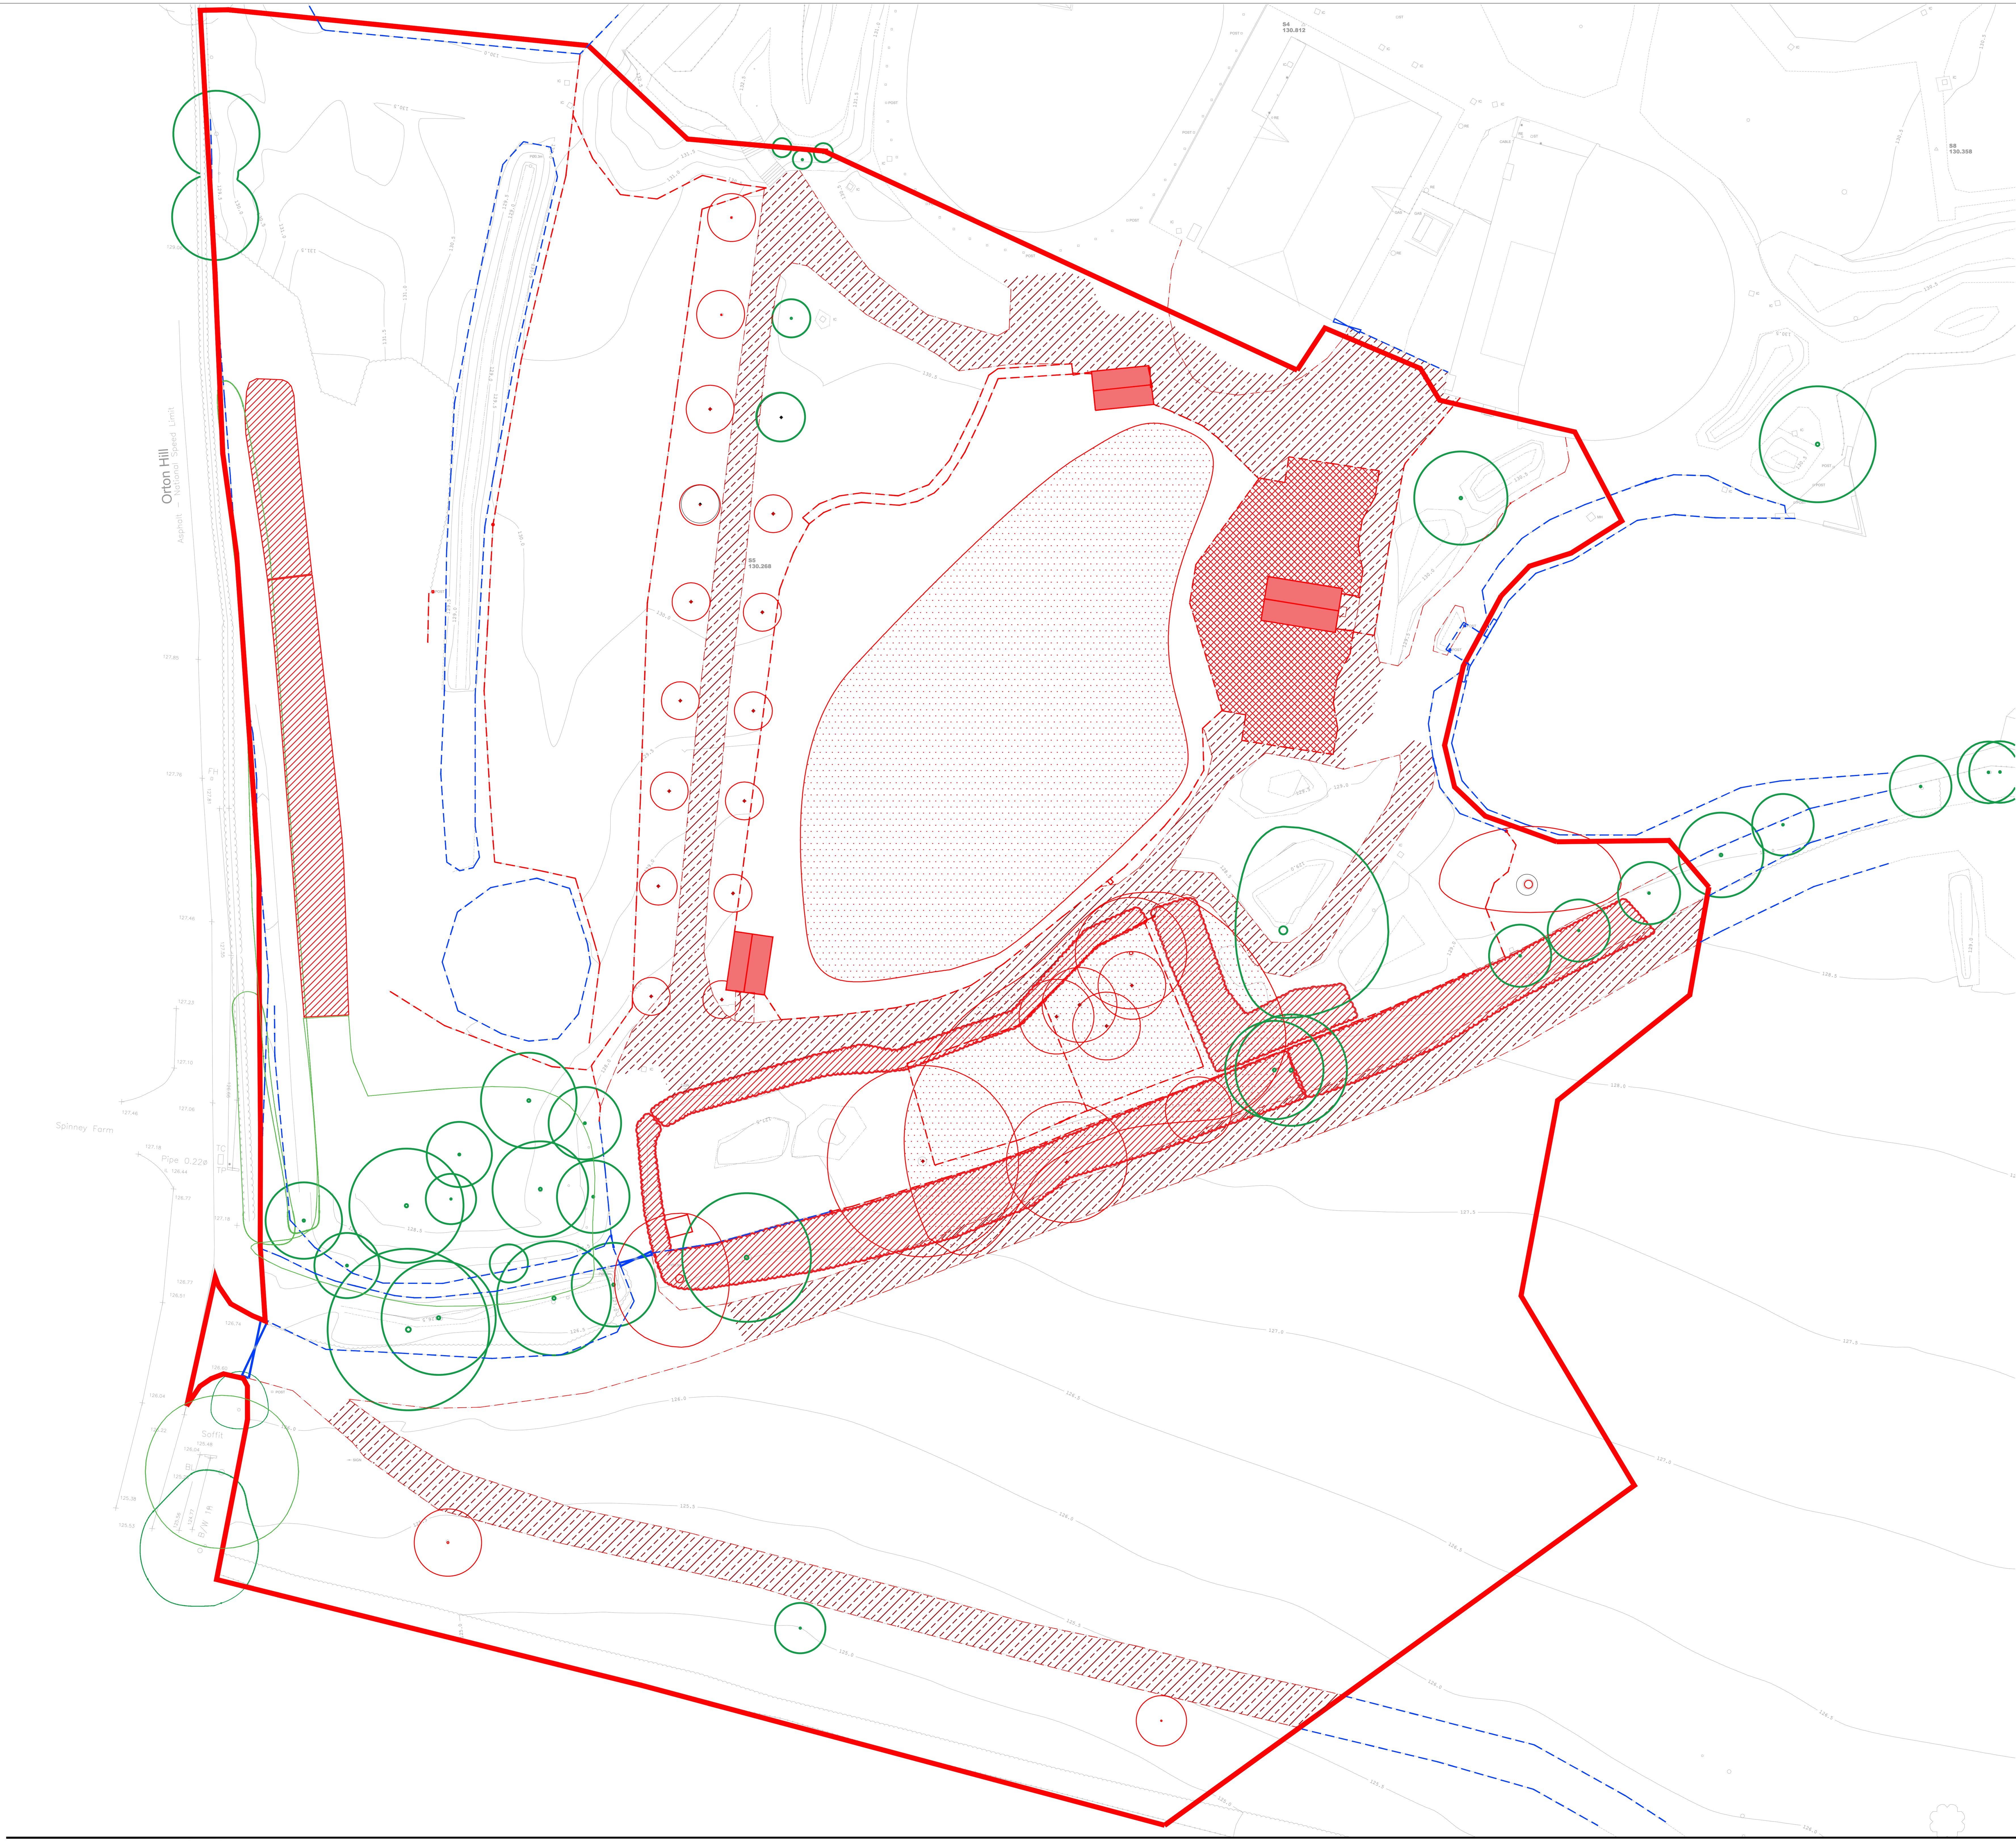


LEGEND

- **REDLINE BOUNDARY**
- **TO BE REMOVED** – Existing Features to be demolished
- **TO BE RETAINED** – Existing Features to be Retained
- **BUILDING TO BE REMOVED** – Existing Building to be removed
- **ENCLOSURE TO BE REMOVED** – Existing Covered enclosure to be removed
- **REMOVAL OF SURFACES** – Existing Surfaces to be removed
- **TREES TO BE REMOVED** – Existing Trees to be removed as part of the development
- **TREES TO BE RETAINED** – Existing Trees to be retained as part of the development
- **TREE GROUP TO BE REMOVED** – Existing Tree group to be removed and where possible relocated. Trees that cannot be retained or relocated to be used for deadwood for climbing structures and habitat enrichment
- **EXISTING PLANTING TO BE REMOVED** – Existing shrub / hedgerow to be removed and relocated if possible

FOR TREE INFORMATION REFER TO:

- PRELIMINARY ARBORICULTURAL ASSESSMENT PRODUCED BY MIDDLE MARCH (NOVEMBER 2022) Report Number: RT-MME-159277-01
- TREE REMOVAL AND RETENTION DRAWING: TWZ-DZU-00-DR-L-00103-00

rev	details	by	date
00	RE-ISSUE FOR PLANNING	JM	04.07.2024

rev	details	by	date

Notes

1. All dimensions to be checked onsite.
2. This drawing to be read in conjunction with all other drawings and specifications.

N

1:375 0m 18.75m 37.5m

Project title
NSCC ORANGUTAN FACILITY

Drawing title
DEMOLITION PLAN

Drawing number: TWZ-DZU-00-DR-L-00102-00
Revision

Drawing Status: FOR PLANNING

Date	Scale	Drawn	Checked
05.07.2024	1:250 @ A1	ZW	JM

Twycross Zoo IN THE HEART OF CONSERVATION

DEARADH ZÚ ZOO - LANDSCAPE - DESIGN

P: 07713 087369 E: Jonathan.Mcloughlin@DearadhZu.com

D:\Projects\Projects\P22009-00 NSCC Twycross Facility\Drawings\01 Design\CAD\100 series\P22009-00-001-DZ-0102 Demolition Plan.dwg