



SITE SECTION 04: THROUGH THE VILLAGE, VIEWING CANOPY AND HABITAT B

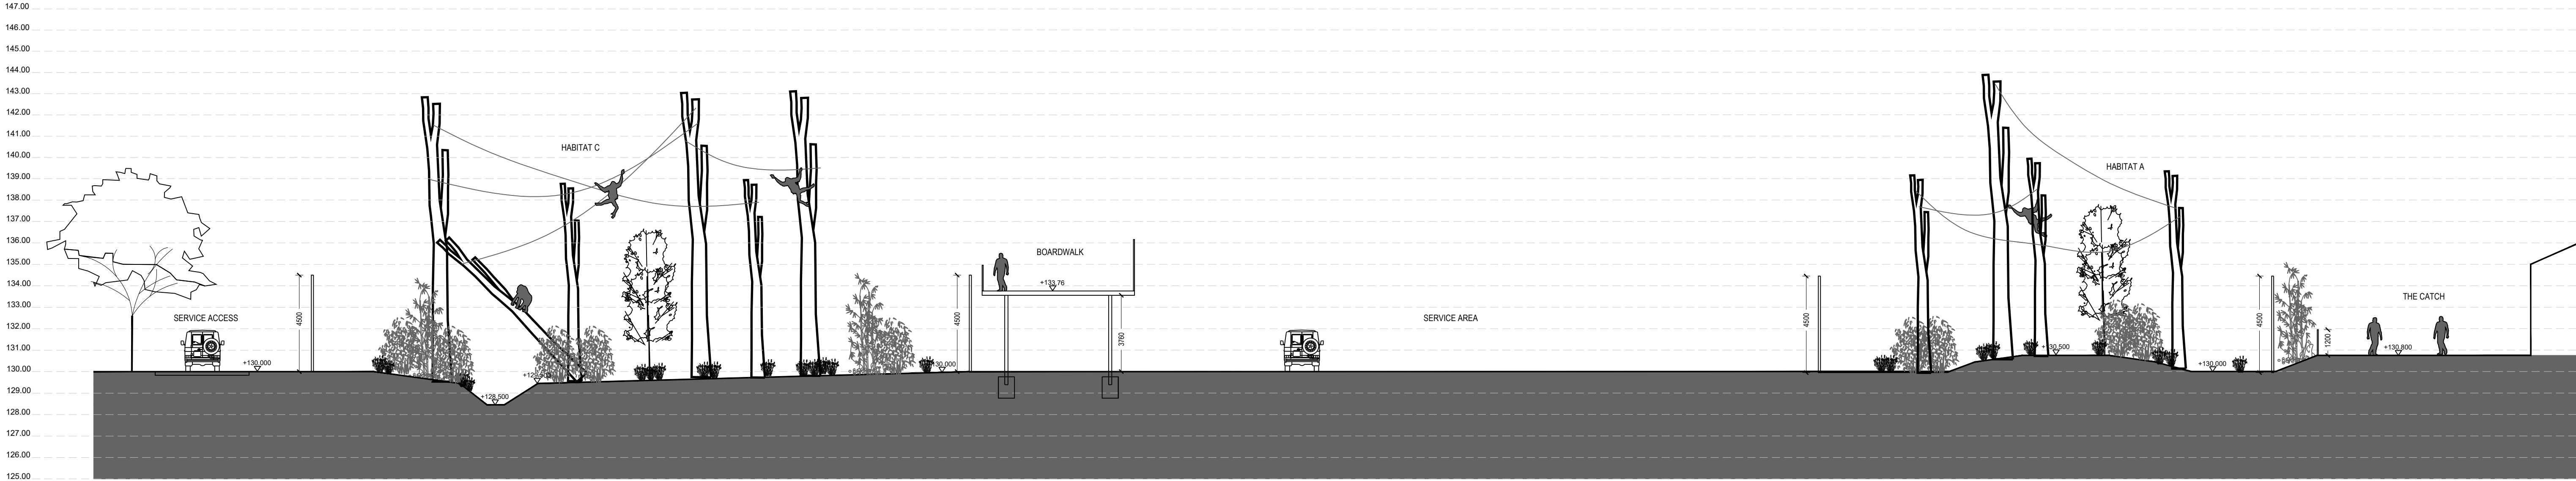

SITE SECTION 05: THROUGH PROPOSED OUTDOOR HABITAT C A, ELEVATED VIEWING AND SERVICE AREA


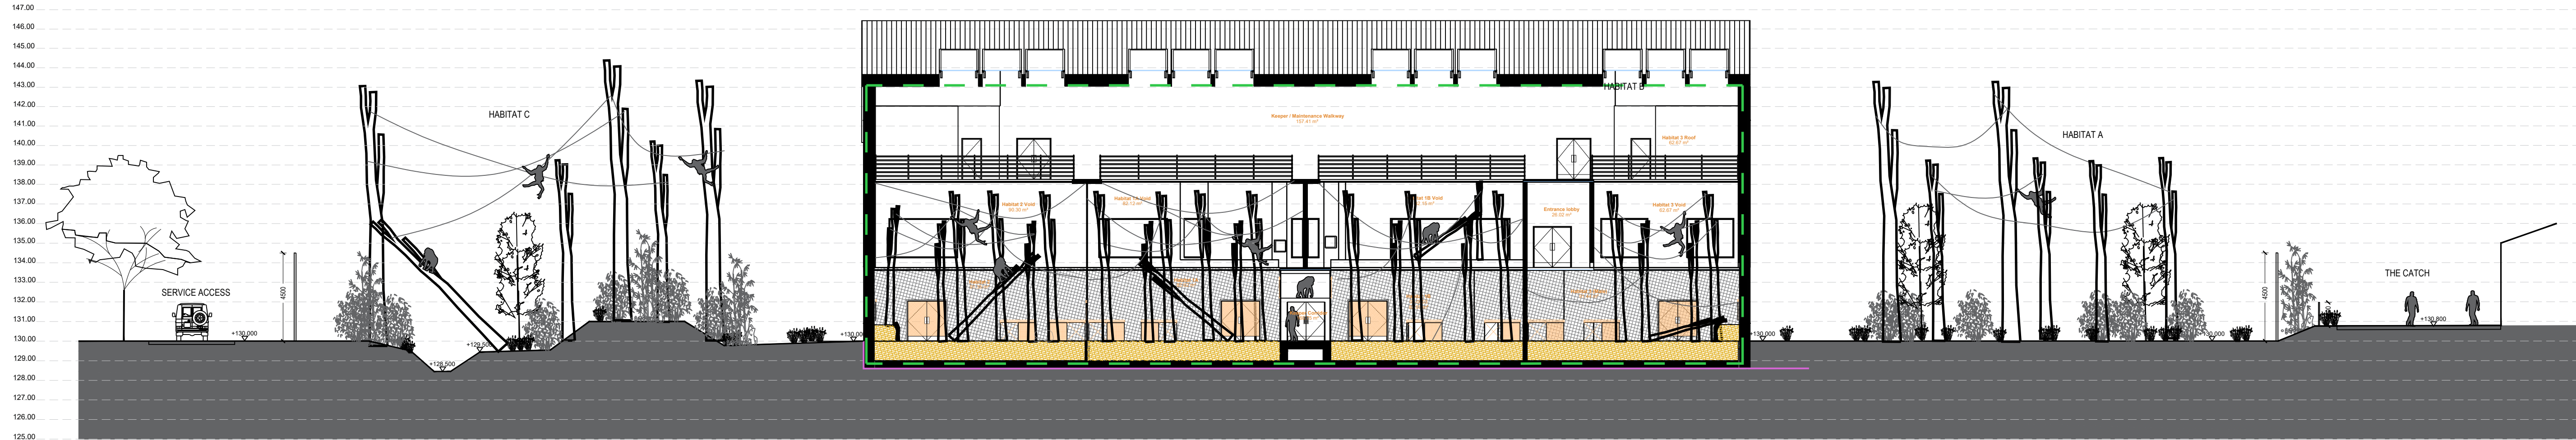


SITE SECTION 06: THROUGH OUTDOOR HABITAT C, A AND ORANGUTAN HOUSE

rev	details	by	date	rev	details	by	date
00	ISSUE FOR PLANNING	JM	17.07.2024				
01	RE-ISSUE FOR PLANNING	JM	19.07.2024				

- Notes
- All dimensions to be checked onsite.
 - This drawing to be read in conjunction with all other drawings and specifications.

Previous Superceded Drawing number:
P22009-00-001-DZ-0201

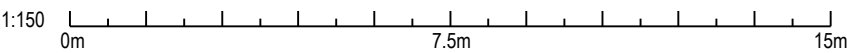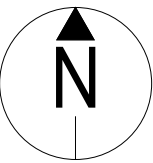

Project title
NSCC ORANGUTAN FACILITY

Drawing title
SITE SECTIONS - SHEET 02

Drawing number
TWZ-DZU-00-00-DR-L-00201-01

Revision
FOR PLANNING

Drawing Status
Date
17.07.2024

Scale
1:150 @ A1

Drawn
TL

Checked
JM

tz Twycross Zoo
IN THE HEART OF CONSERVATION

