



NOTE: FOR LOCATIONS REFER TO
LANDSCAPE MASTERPLAN
TWZ-DZU-00-00-DR-L-00110

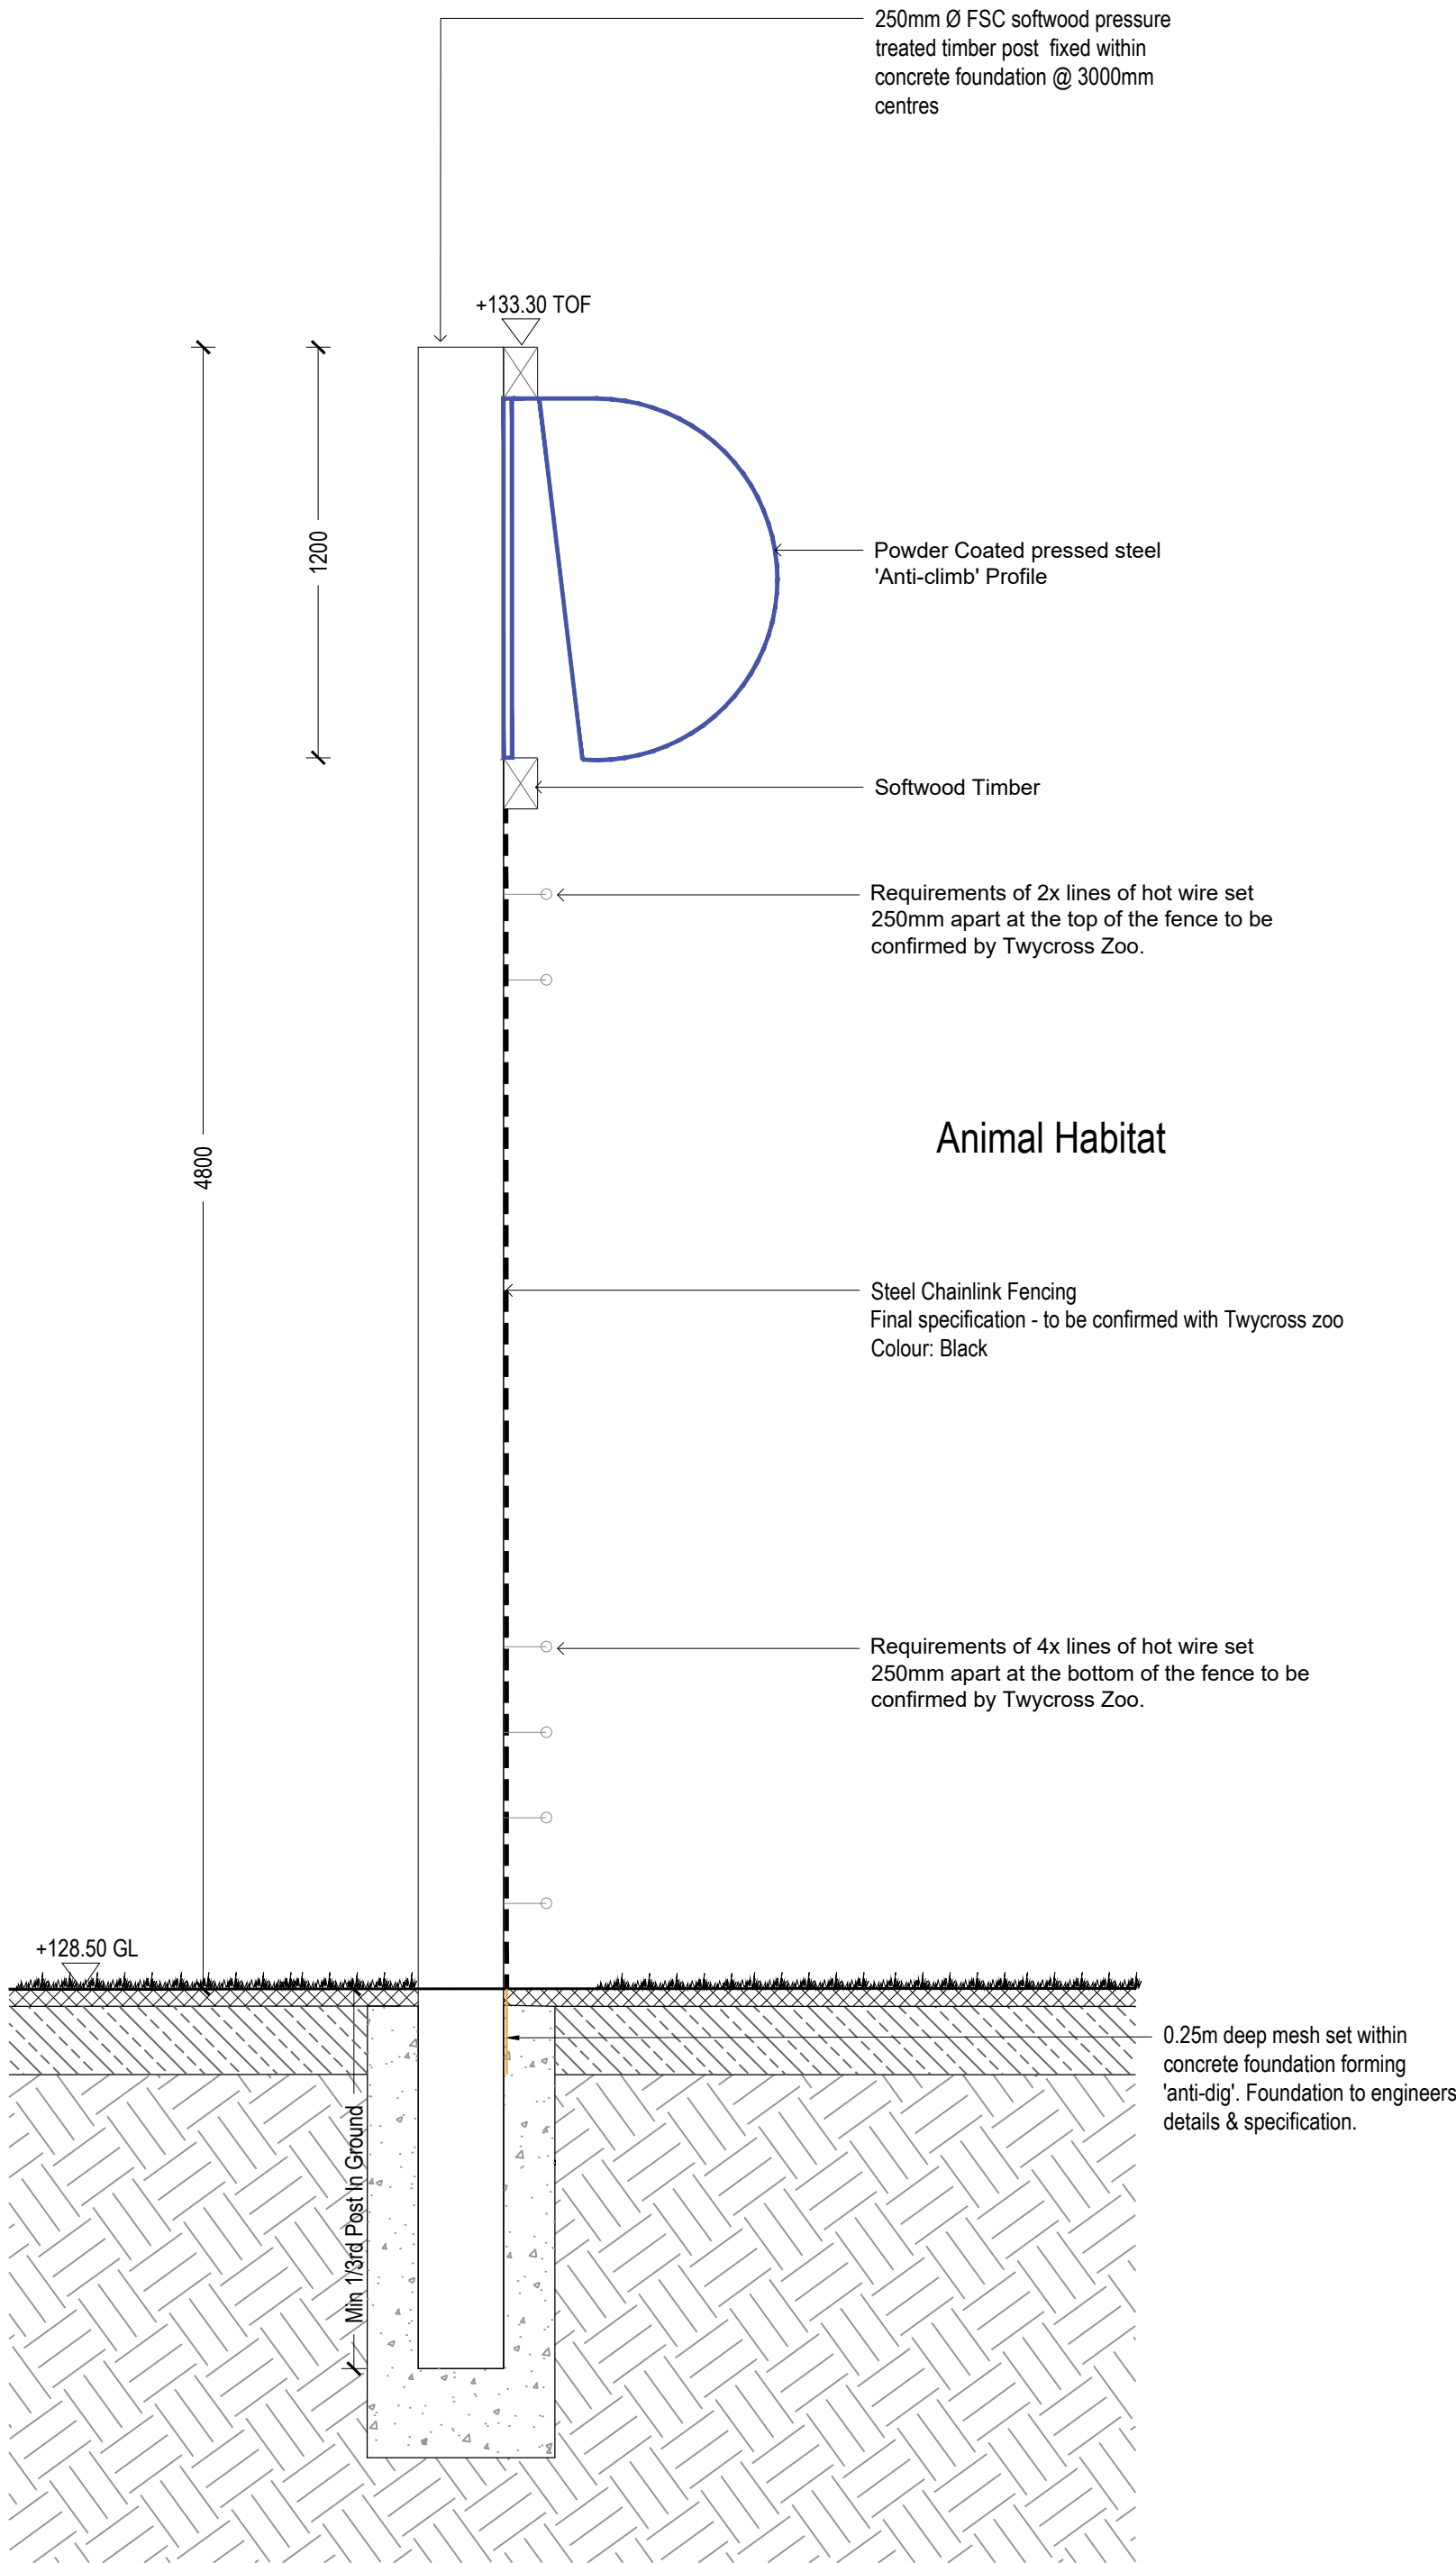

F1 4.5m High fence with Timber post, chainlink and anticlimb
Scale: 1:20

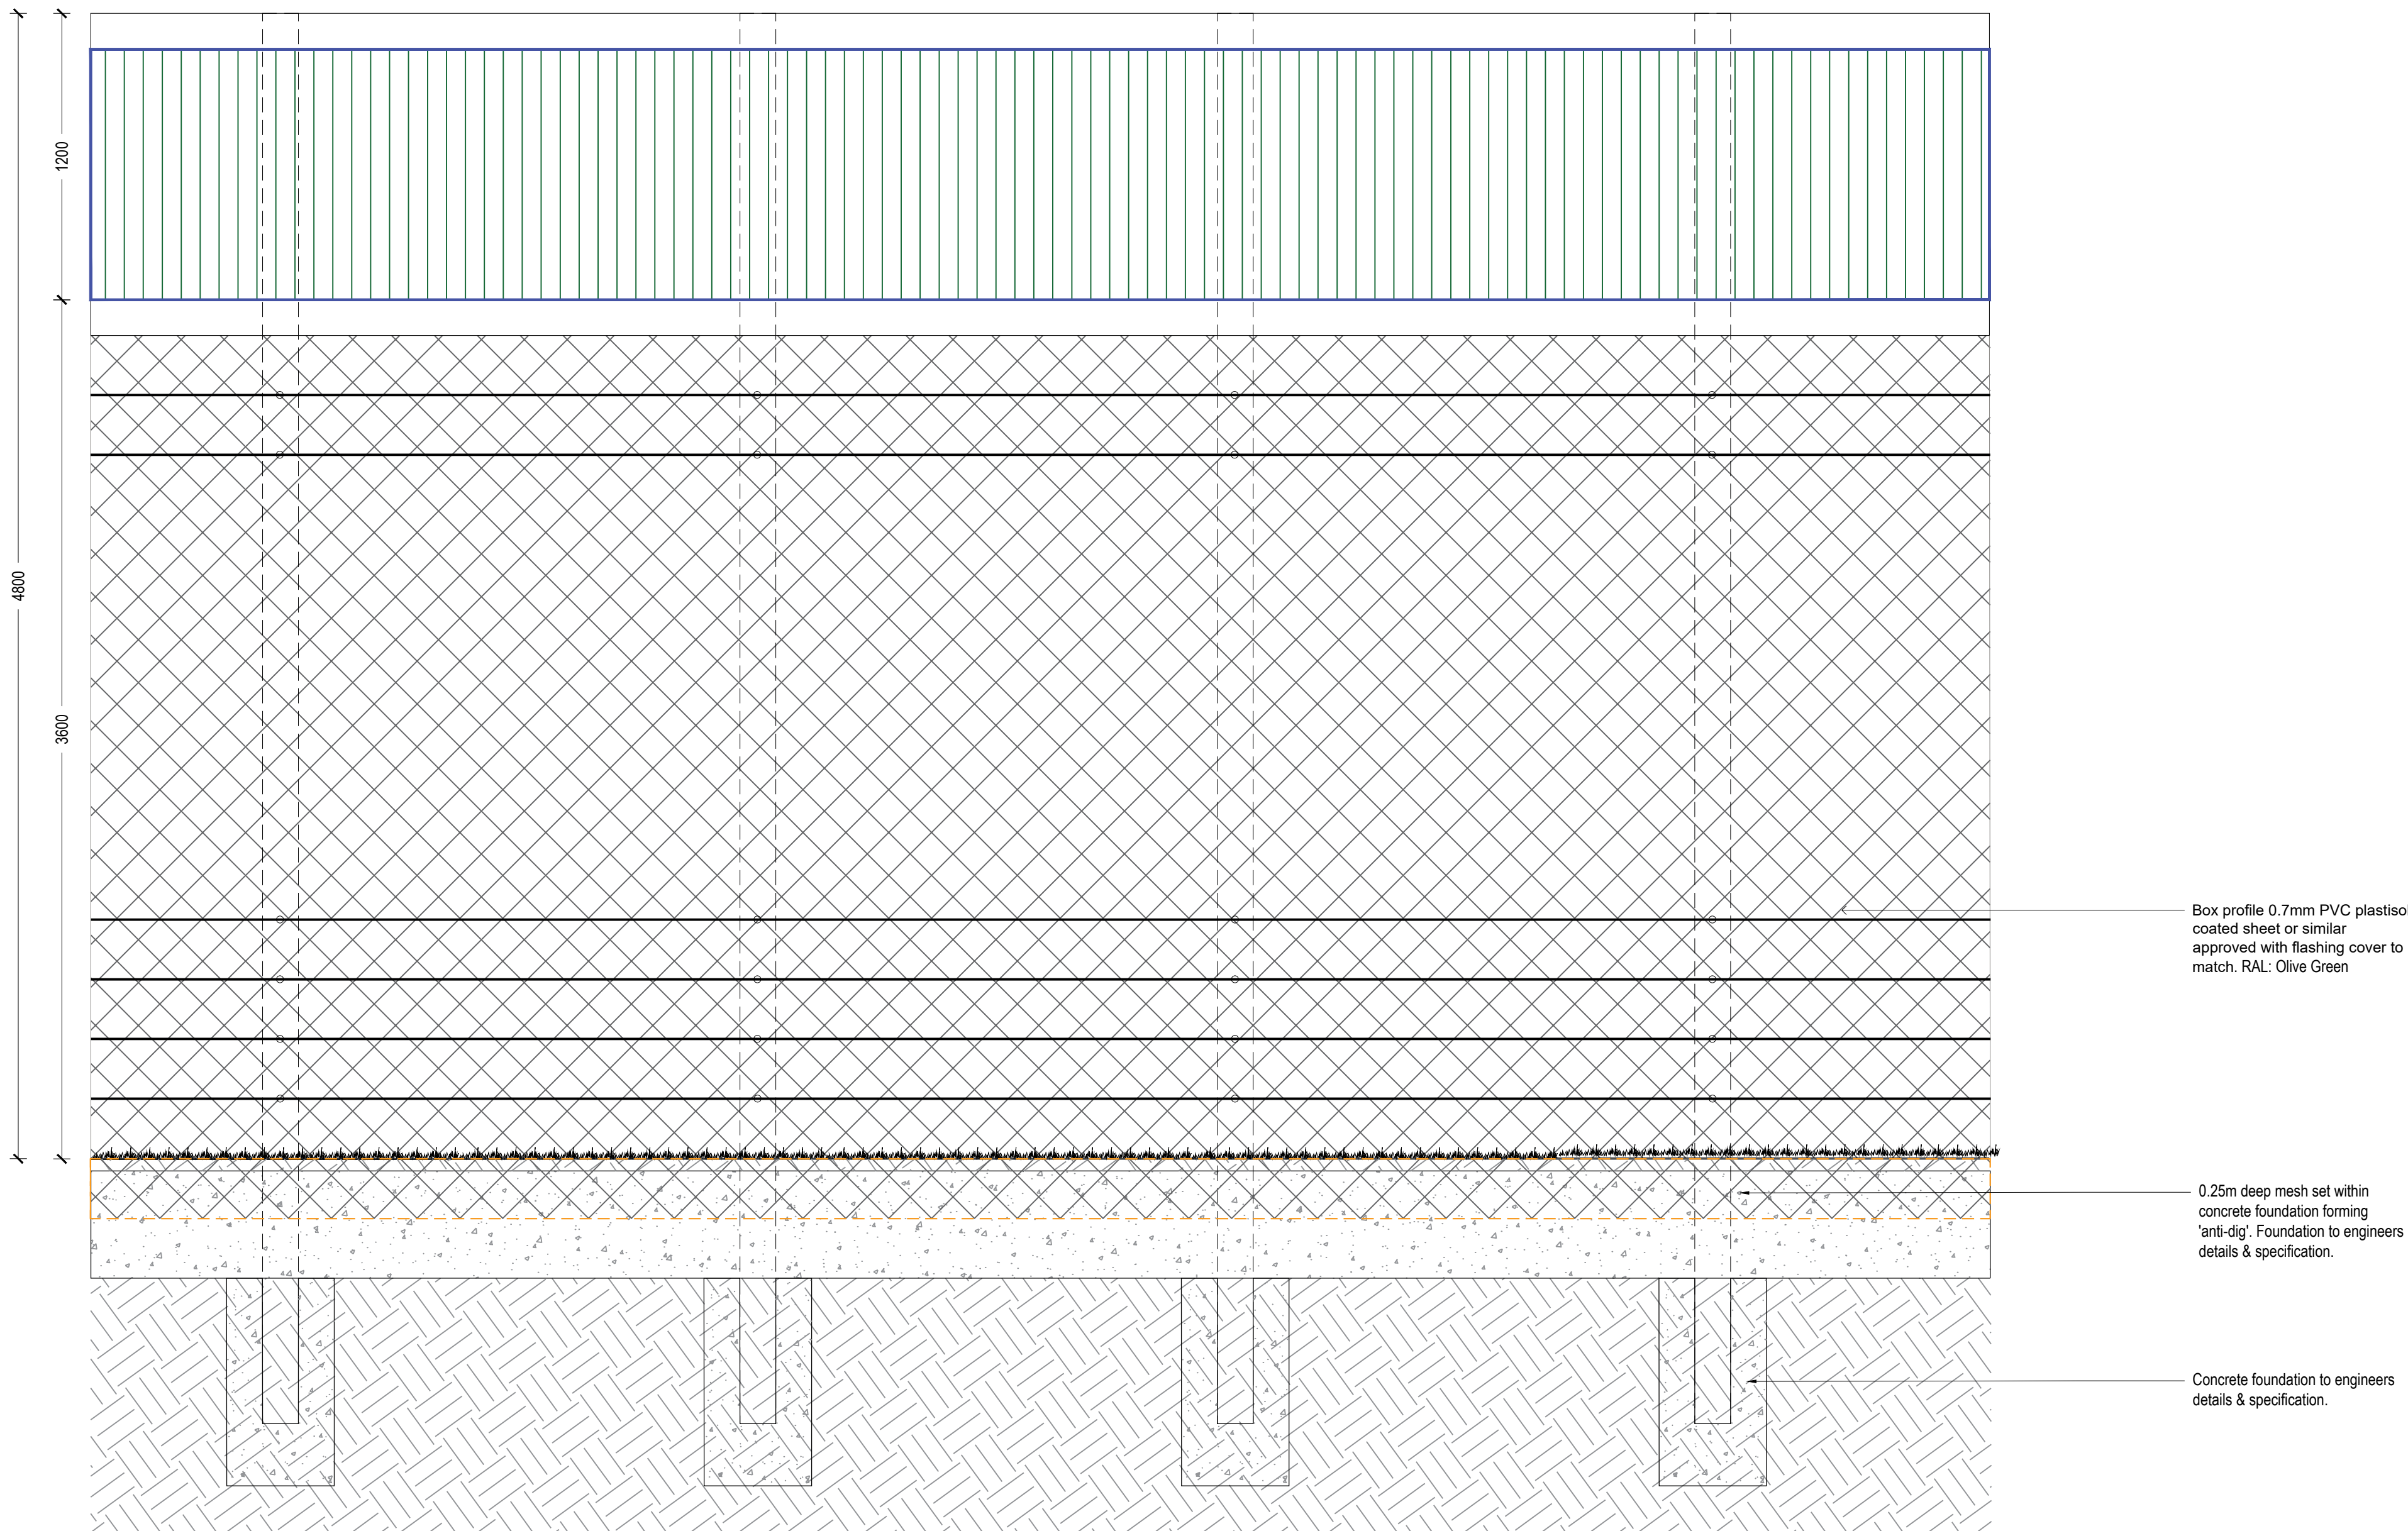

F1 4.5m High fence with Timber post, chainlink and anticlimb Elevation
Scale: 1:20

rev	details	by	date
00	ISSUE FOR PLANNING	JM	15.07.2024

rev	details	by	date

- Notes
- Do not scale from drawing, use figured dimensions only.
 - All dimensions to be checked onsite.
 - This drawing to be read in conjunction with all other drawings and specifications.

Previous Superceded Drawing number:
P22009-00-001-DZ-0310

Project title
NSCC ORANGUTAN FACILITY

Drawing title
BOUNDARY DETAILS
SHEET 01

Drawing number
TWZ-DZU-00-00-DR-L-00310-00

Drawing Status
FOR PLANNING

Date	Scale	Drawn	Checked
15.07.2024	1:20 @ A1	ZW	JM

Client:

tz Twycross Zoo
IN THE HEART OF CONSERVATION

DEARADH ZU
ZOO - LANDSCAPE - DESIGN
P: 07113 087369 E: jonathan.mcdoughlin@dearadhzu.com