
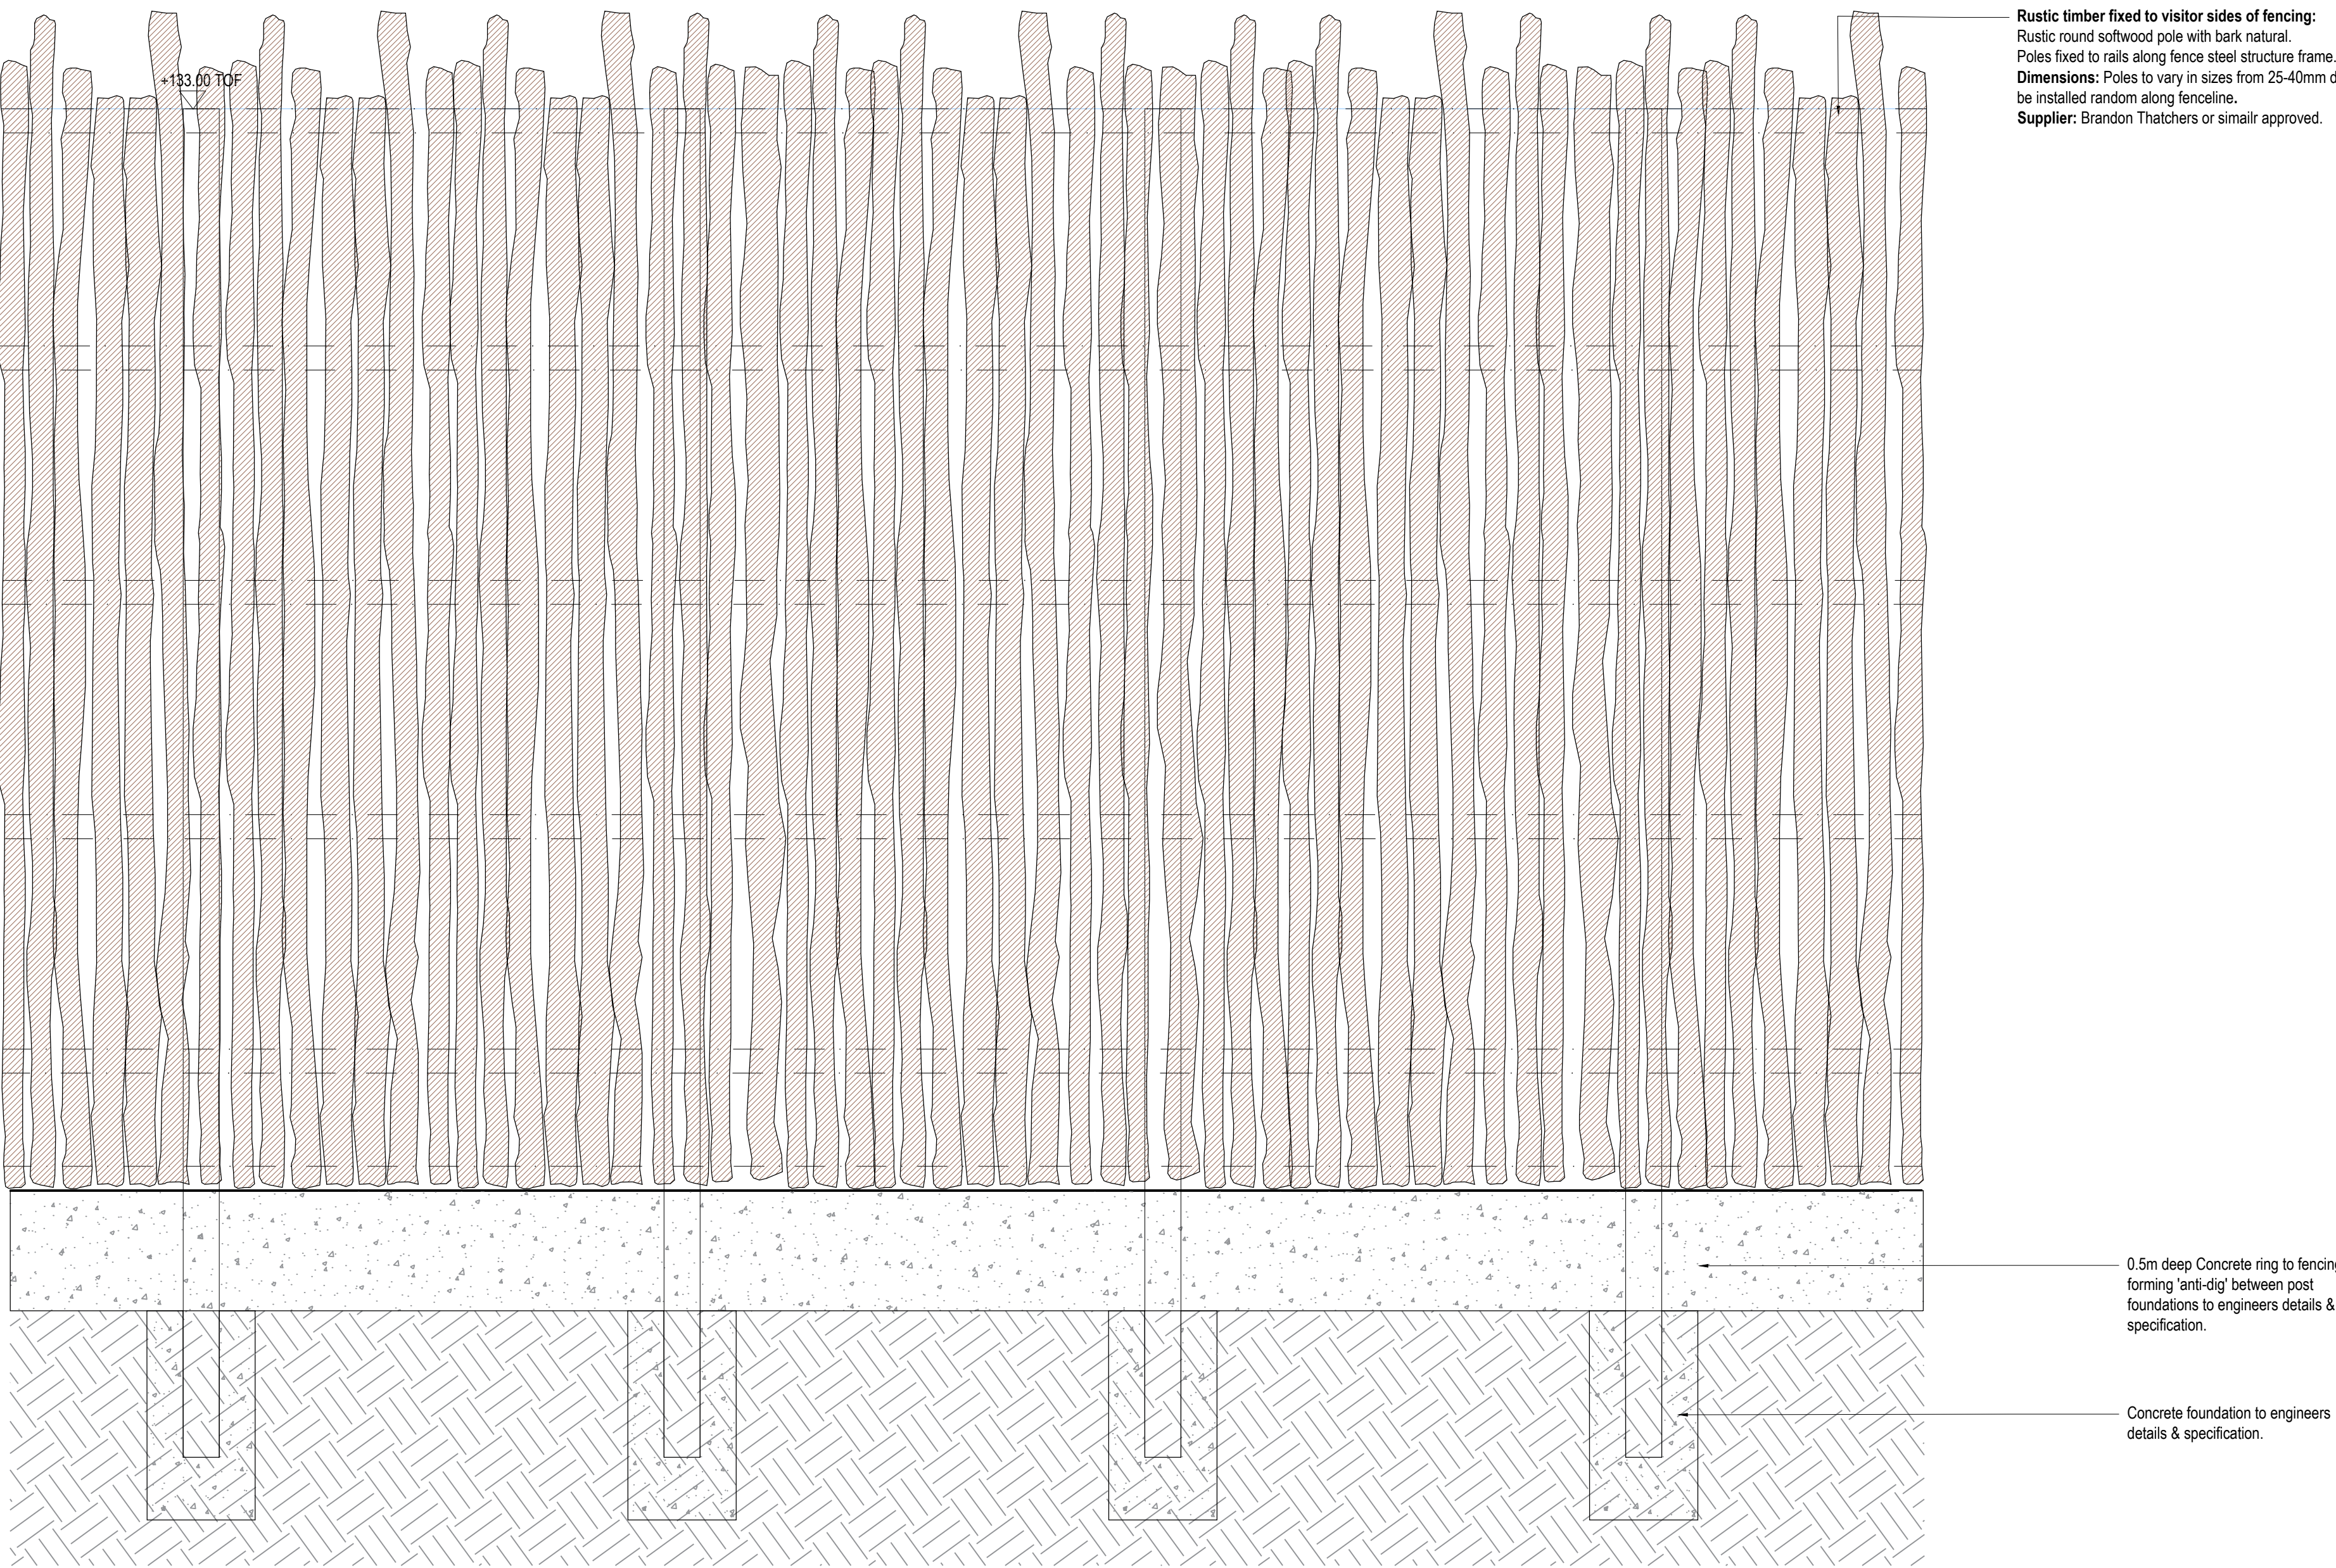


NOTE: FOR LOCATIONS REFER TO
LANDSCAPE MASTERPLAN
TWZ-DZU-00-00-DR-L-00110

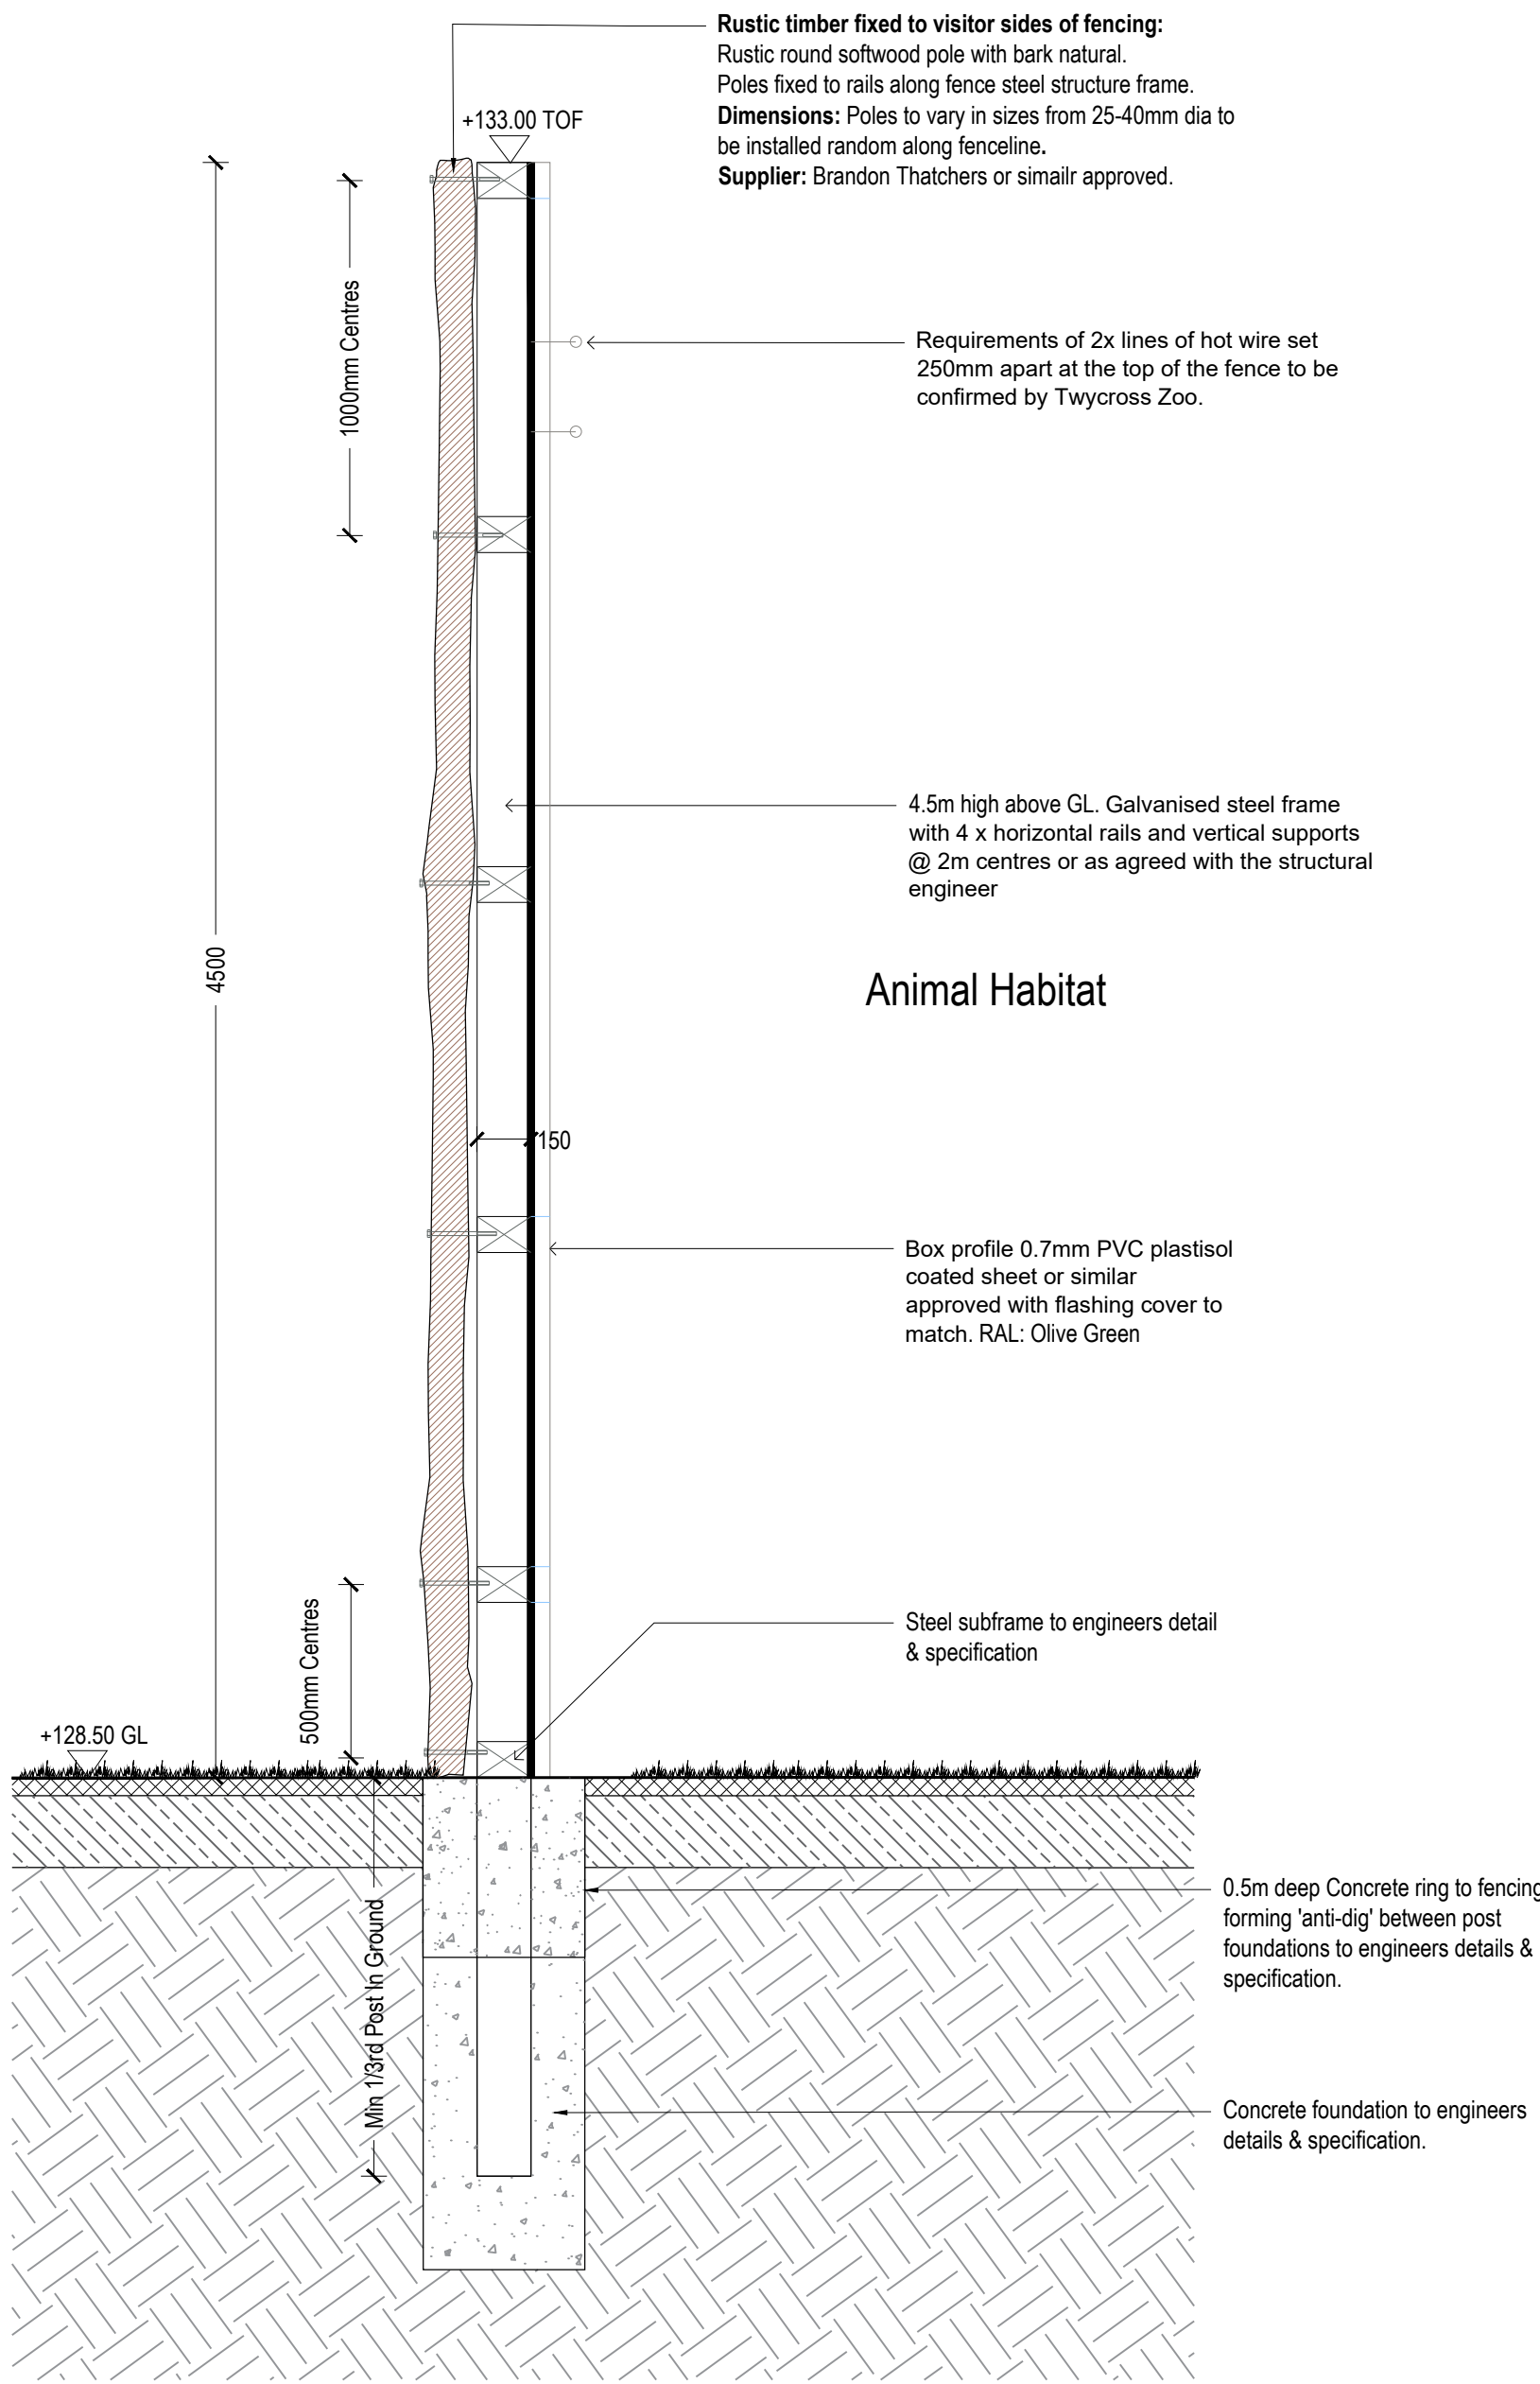

F2A 4.5m High box profile sheet metal fence with visitor facing Timber cladding detail

Scale: 1:20

F2A 4.5m High visitor facing timber cladding elevation

Scale: 1:20

rev	details	by	date
00	ISSUE FOR PLANNING	JM	15.07.2024

rev	details	by	date

Notes

- Do not scale from drawing, use figured dimensions only.
- All dimensions to be checked onsite.
- This drawing to be read in conjunction with all other drawings and specifications.

Previous Superceded Drawing number:
P22009-00-001-DZ-0312

Project title
NSSC ORANGUTAN FACILITY

Drawing title
BOUNDARY DETAILS
SHEET 03

Drawing number
TWZ-DZU-00-00-DR-L-00312-00

Drawing Status
FOR PLANNING

Date	Scale	Drawn	Checked
15.07.2024	1:20 @ A1	ZW	JM

Client:

tz Twycross Zoo
IN THE HEART OF CONSERVATION

DEARADH ZÚ
ZOO - LANDSCAPE - DESIGN
P: 07113 08789 E: jonathan.mcoughlin@dearadhzu.com