


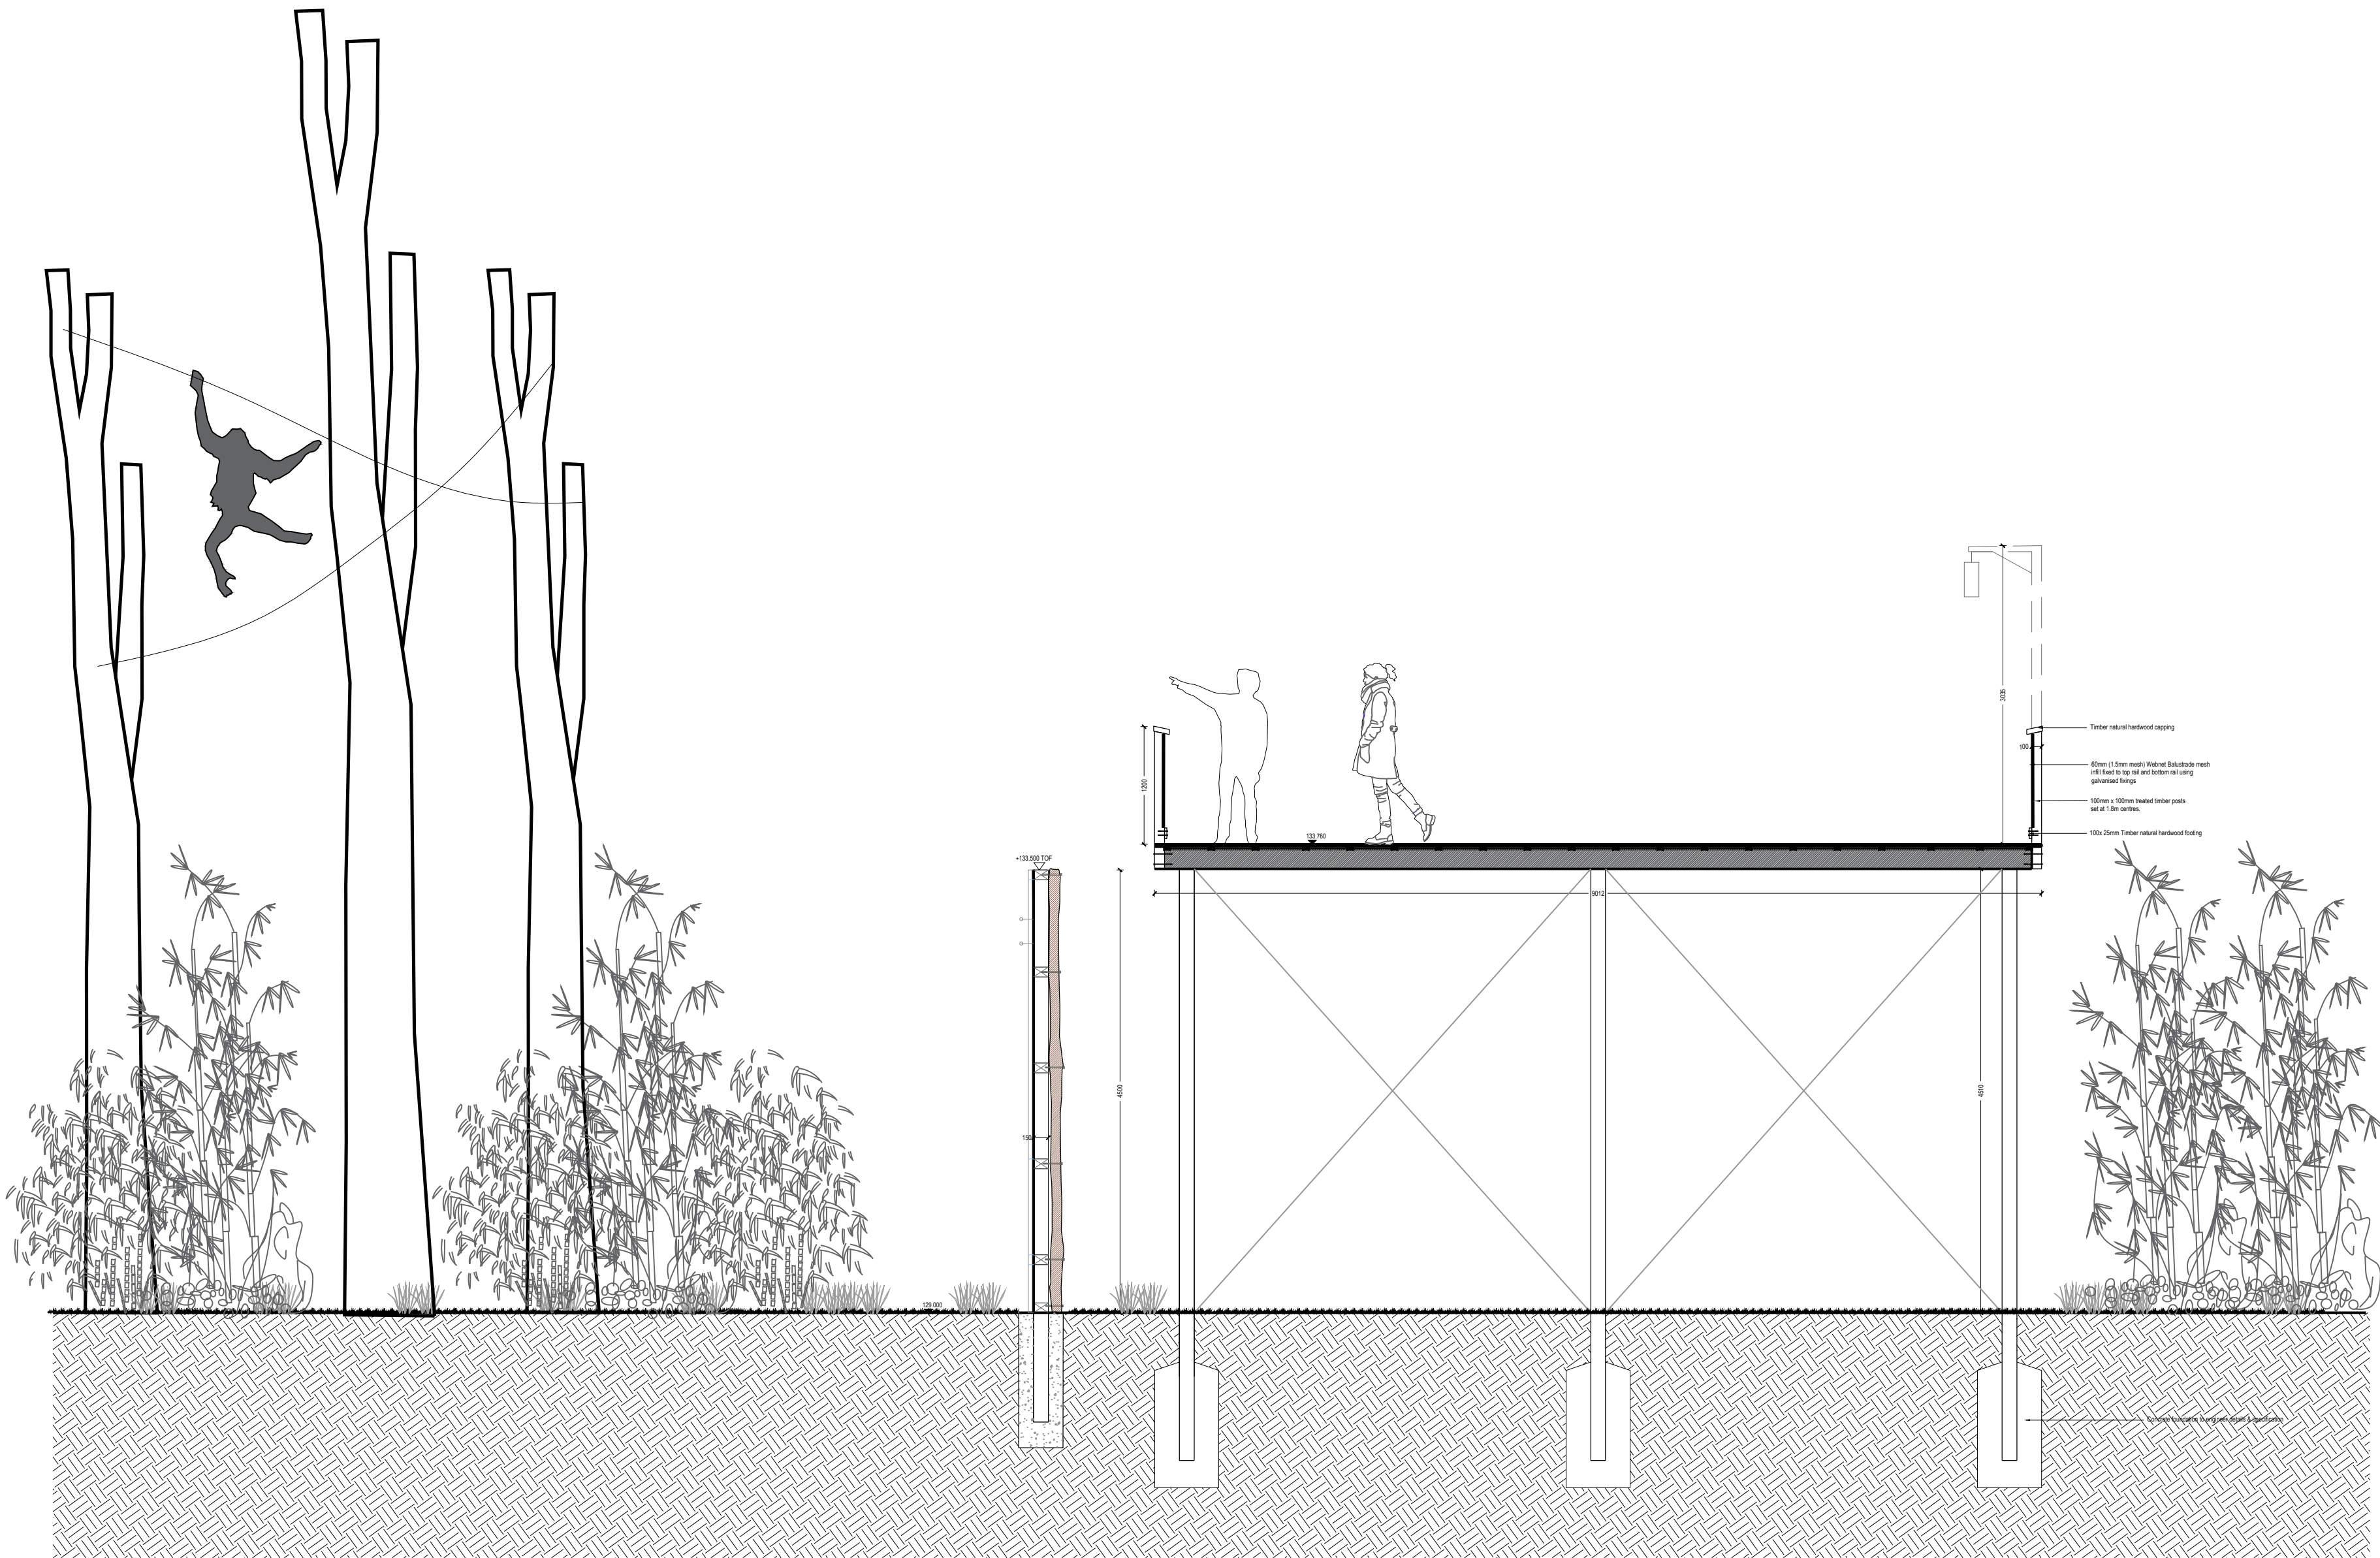

CROSS SECTION - through high level boardwalk at entrance to Orangutan House



Precedent - Look and feel of timber boardwalk

rev	details	by	date
00	ISSUE FOR PLANNING	ZW	19.07.2024

rev	details	by	date

Notes

1. Do not scale from drawing, use figured dimensions only.

2. All dimensions to be checked onsite.

3. This drawing to be read in conjunction with all other drawings and specifications.

Previous Superceded Drawing number:
P22009-00-001-DZ-0321

Project title

NSCC ORANGUTAN FACILITY

Drawing title

BOARDWALK DETAILS
SHEET 02

Drawing number

Revision

TWZ-DZU-00-00-DR-L-00321-00

Drawing Status

FOR PLANNING

Date

Scale

Drawn

Checked

19.07.20241:20 @ A1ZWJM

Client:

tz

Twycross Zoo

IN THE HEART OF CONSERVATION

DEARADH ZÚ

ZOO - LANDSCAPE - DESIGN

P: 07713 087369 E: jonathan.mcdougall@DearadhZoo.com