
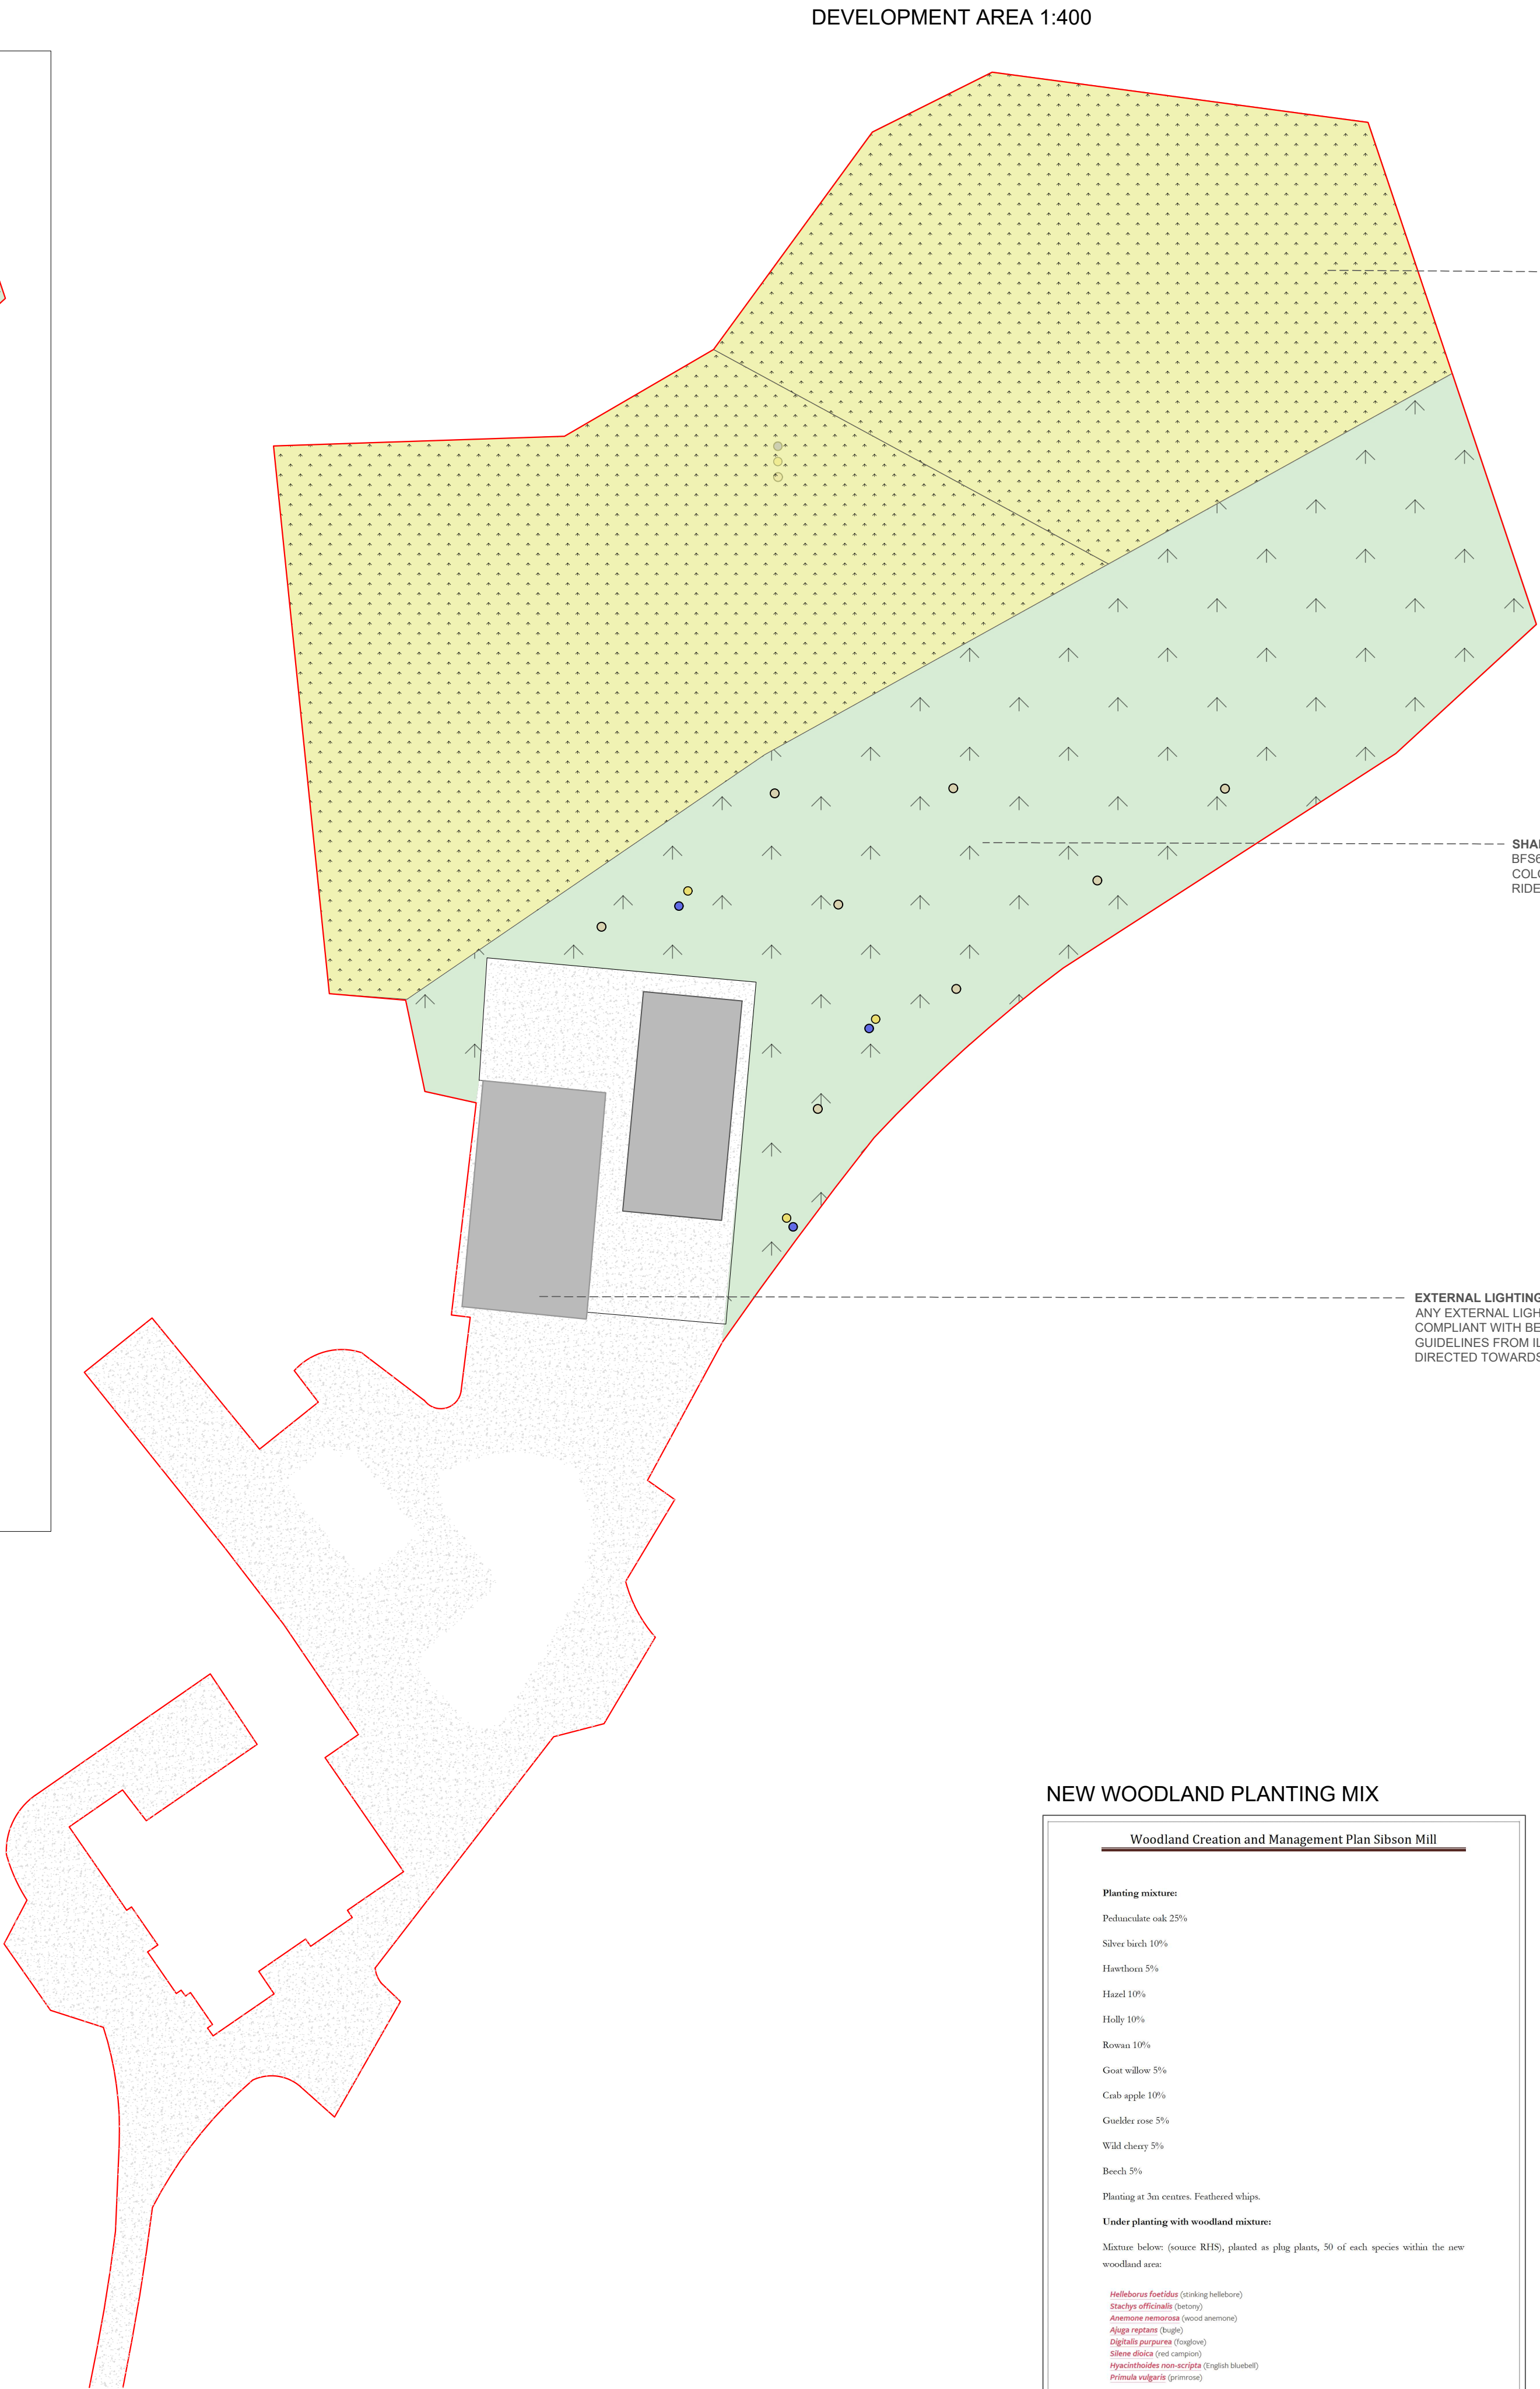


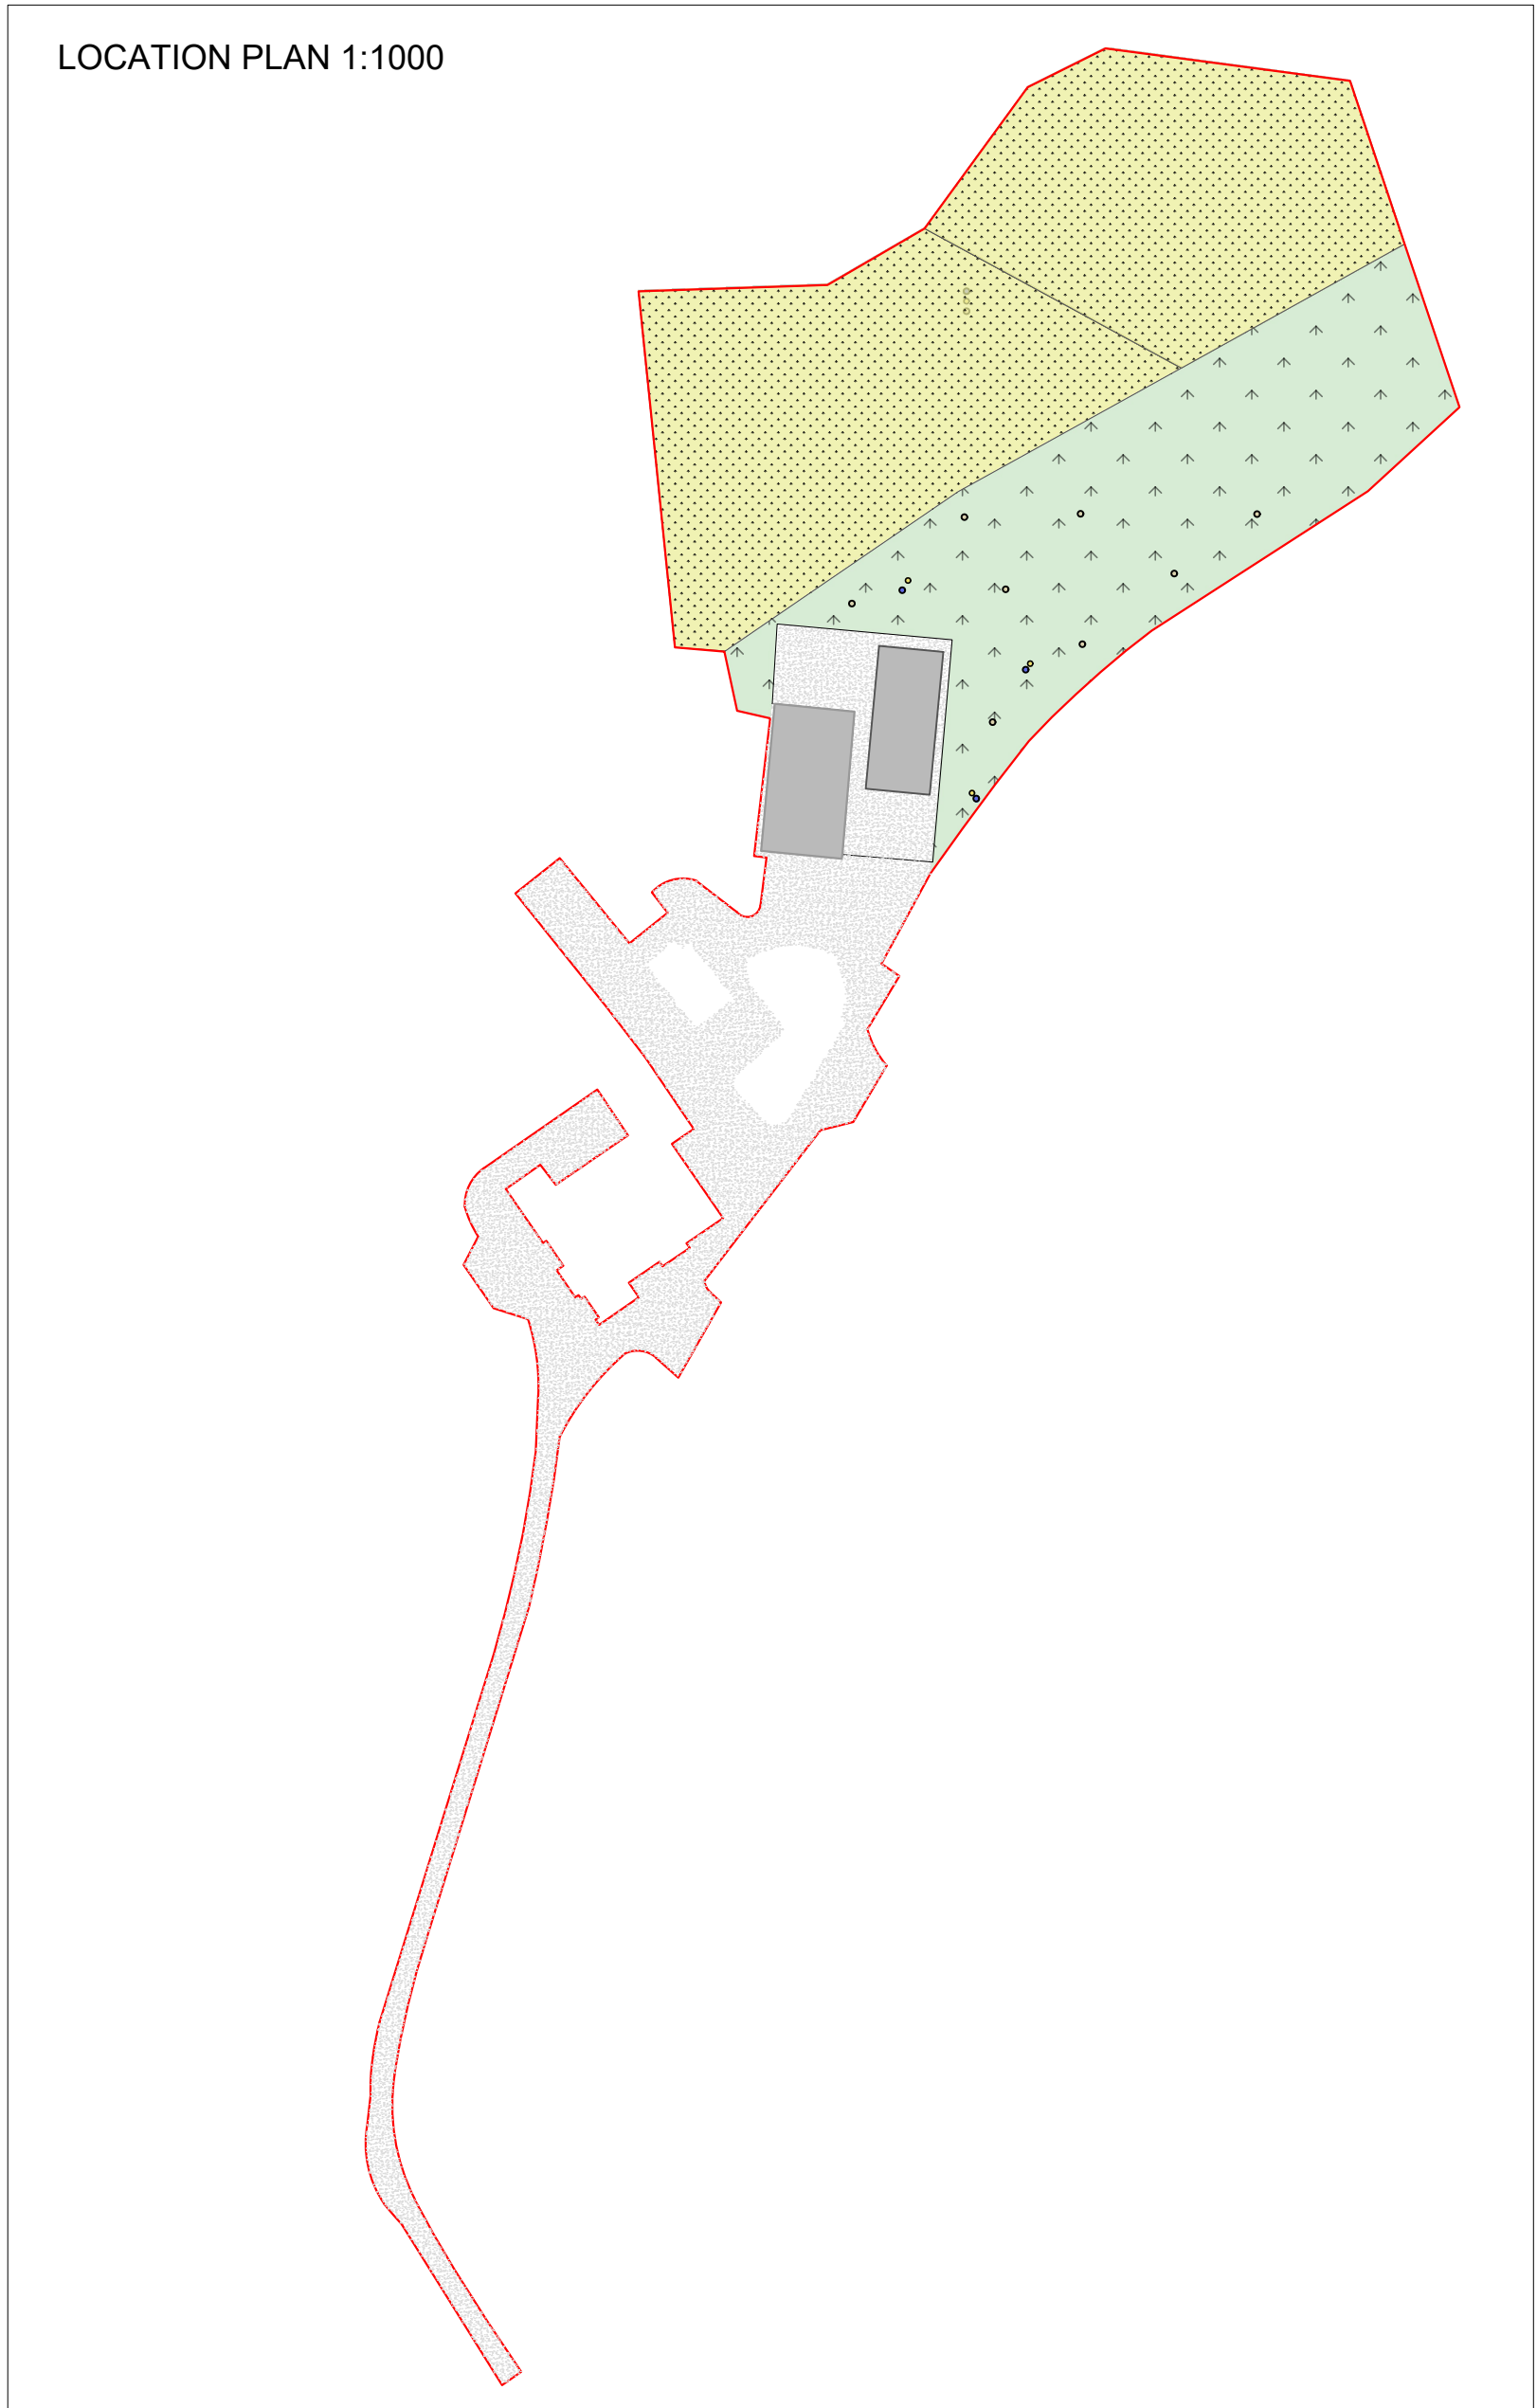

WOODLAND PLANTING
LOCALLY DISTINCTIVE WOODLAND MIX TO FULL SPECIFICATION WITHIN THE WOODLAND CREATION AND MANAGEMENT PLAN (BODNAR JUNE 2025)
Score 26 to 32 within 15 years
Integrated into management once established

SHADE TOLERANT GRASS/FORB MIX
BFS6 SEEDED WHERE NATURAL COLONISATION OF GLADES AND RIDES BY NATIVE SPECIES IS SPARSE

EXTERNAL LIGHTING
ANY EXTERNAL LIGHTING TO BE FULLY COMPLIANT WITH BEST PRACTICE AND GUIDELINES FROM ILP/BCT. NO LIGHTING DIRECTED TOWARDS WOODLAND

NEST BOX AND BIRD BOX TYPES



Notes:

1. THE COPYRIGHT OF THIS DRAWING IS VESTED IN DJOGS LTD AND IT MAY NOT BE REPRODUCED IN WHOLE OR PART OR USED FOR THE CONSTRUCTION OF ANY ARTICLE WITHOUT THE EXPRESS PERMISSION OF THE COPYRIGHT HOLDERS.
2. WORK TO FIGURED DIMENSIONS ONLY.
3. THIS DRAWING IS TO BE READ IN CONJUNCTION WITH ALL RELEVANT ARCHITECT'S, SERVICE ENGINEER'S, DRAWINGS AND SPECIFICATIONS.

ANALYSIS KEY


EXISTING SITE AREA 10,120m²

 **BUILDINGS** 410m² u1b5

 **HARD SURFACE TOTAL** 2,640m² u1b6

w1g BROAD LEAVED WOODLAND

 **retained moderate condition** 2755m²

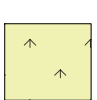 **planted moderate condition** 4315m²

 **BILBAO WOODSTONE HOLE NEST BOX** SECURED T NORTH SIDE OF SUITABLE TREES

 **VIVARO BEAUMARIS BAT BOX** PLACED >4m ABOVE GROUND ON SOUTH SIDE OF SUITABLE TREES AND AWAY FROM LIGHT SOURCES

 **LOG PILE** MADE FROM MATERIAL ARISING FROM TREE WORKS WITH HEDGHOG HIBERNATION BOX

2 New Layout DRJ 20/07/26

REV:	DESCRIPTION:	BY:	DATE:
STATUS: PLANNING ISSUE			



DJOGS Limited
32 High Mount Street,
Hednesford, WS12 4BL
01543 762726
Mobile 07812640015
www.djogs.co.uk

CLIENT: Sibson Mill Properties

LANDSCAPE ARCHITECT: **DJOGS Ltd**
32 High Mount St, Hednesford,
Cannock, WS12 4BL

SITE: New Agricultural Building
Sibson Mill, Wellsborough Rd Nuneaton

TITLE: Landscape and Ecological Enhancement Scheme

SCALE AT A1:	DATE:	DRAWN:	CHECKED:
1:400	25.05.25	PDJ	RB
PROJECT NO: 1786	DRAWING NO: 1	REVISION: 2	

NEW WOODLAND PLANTING MIX

Woodland Creation and Management Plan Sibson Mill
Planting mixture: Pedunculate oak 25% Silver birch 10% Hawthorn 5% Hazel 10% Holly 10% Rowan 10% Goat willow 5% Crab apple 10% Guelder rose 5% Wild cherry 5% Beech 5% Planting at 3m centres. Feathered whips. Under planting with woodland mixture: Mature below: (source RHS), planted as plug plants, 50 of each species within the new woodland area. <i>Hebeaena fraxinea</i> (sinking hellebore) <i>Stachys officinalis</i> (Lemon) <i>Anemone nemorosa</i> (wood anemone) <i>Alcea rosea</i> (hedge) <i>Digitalis purpurea</i> (Foxglove) <i>Silene dioica</i> (red campion) <i>Hyacinthoides non-scripta</i> (English bluebell) <i>Primula vulgaris</i> (primrose)
20

BRITISH FLORA SHADE AND HEDGEROW MIX BFS6

A mixture of grasses and perennial wildflowers that are tolerant of shade and semi-shade conditions. Suitable for sowing alongside hedges, under trees and within established woodland. Sowing Rate: 5g/m ² Contains: Wildflowers 20% (20 species) Grasses 80% (9 species) N.B: All seeds specified in this mixture are subject to availability at the time of purchase. The Mix contains the following species:	
Wildflowers: 6.0% <i>Achillea millefolium</i> – (Yarrow) 10.0% <i>Agrimonia eupatoria</i> – (Agrimony) 4.0% <i>Alliaria petiolata</i> – (Hedge Garlic) 0.5% <i>Arum maculatum</i> – (Lords-and-Ladies) 3.0% <i>Campanula trachelium</i> – (Nettle Leaved Bellflower) 10.0% <i>Centaurea nigra</i> – (Black Knapweed) 8.0% <i>Digitalis purpurea</i> – (Foxglove) 4.0% <i>Galium mollugo</i> – (Hedge Bedstraw) 1.0% <i>Geranium pyrenaicum</i> – (Hedgerow Crane's-bill) 7.0% <i>Geum urbanum</i> – (Wood Aven) 4.0% <i>Hypericum hispidum</i> – (Hairy St John's Wort) 8.0% <i>Knausia arvensis</i> – (Field Scabious) 8.0% <i>Prunella vulgaris</i> – (Selfheal) 8.0% <i>Silene dioica</i> – (Red Campion) 5.0% <i>Stachys sylvatica</i> – (Hedge Woundwort) 6.0% <i>Thalictrum flavum</i> – (Wood Sage) 3.0% <i>Taraxacum officinale</i> – (Upright Hedge Parsley) 0.5% <i>Verbascum thapsus</i> – (Greater Mullein) 2.0% <i>Vicia sepium</i> – (Bush Vetch) 2.0% <i>Vicia sylvatica</i> – (Wood Vetch)	Grasses: 10.0% <i>Agrostis capillaris</i> – (Common Bent) 2.0% <i>Anthriscus odoratum</i> – (Sweet Vernal Grass) 1.0% <i>Brachypodium sylvaticum</i> – (Wood False Brome) 30.0% <i>Cynosurus cristatus</i> – (Crested Dogtail) 4.0% <i>Deschampsia cespitosa</i> – (Tufted Hair Grass) 25.0% <i>Festuca rubra ssp commutata</i> – (Chewings Fescue) 15.0% <i>Festuca rubra ssp littoralis</i> – (Slender CRF) 8.0% <i>Poa nemoralis</i> – (Wood Meadow Grass) 5.0% <i>Poa trivialis</i> – (Rough Meadow Grass)