
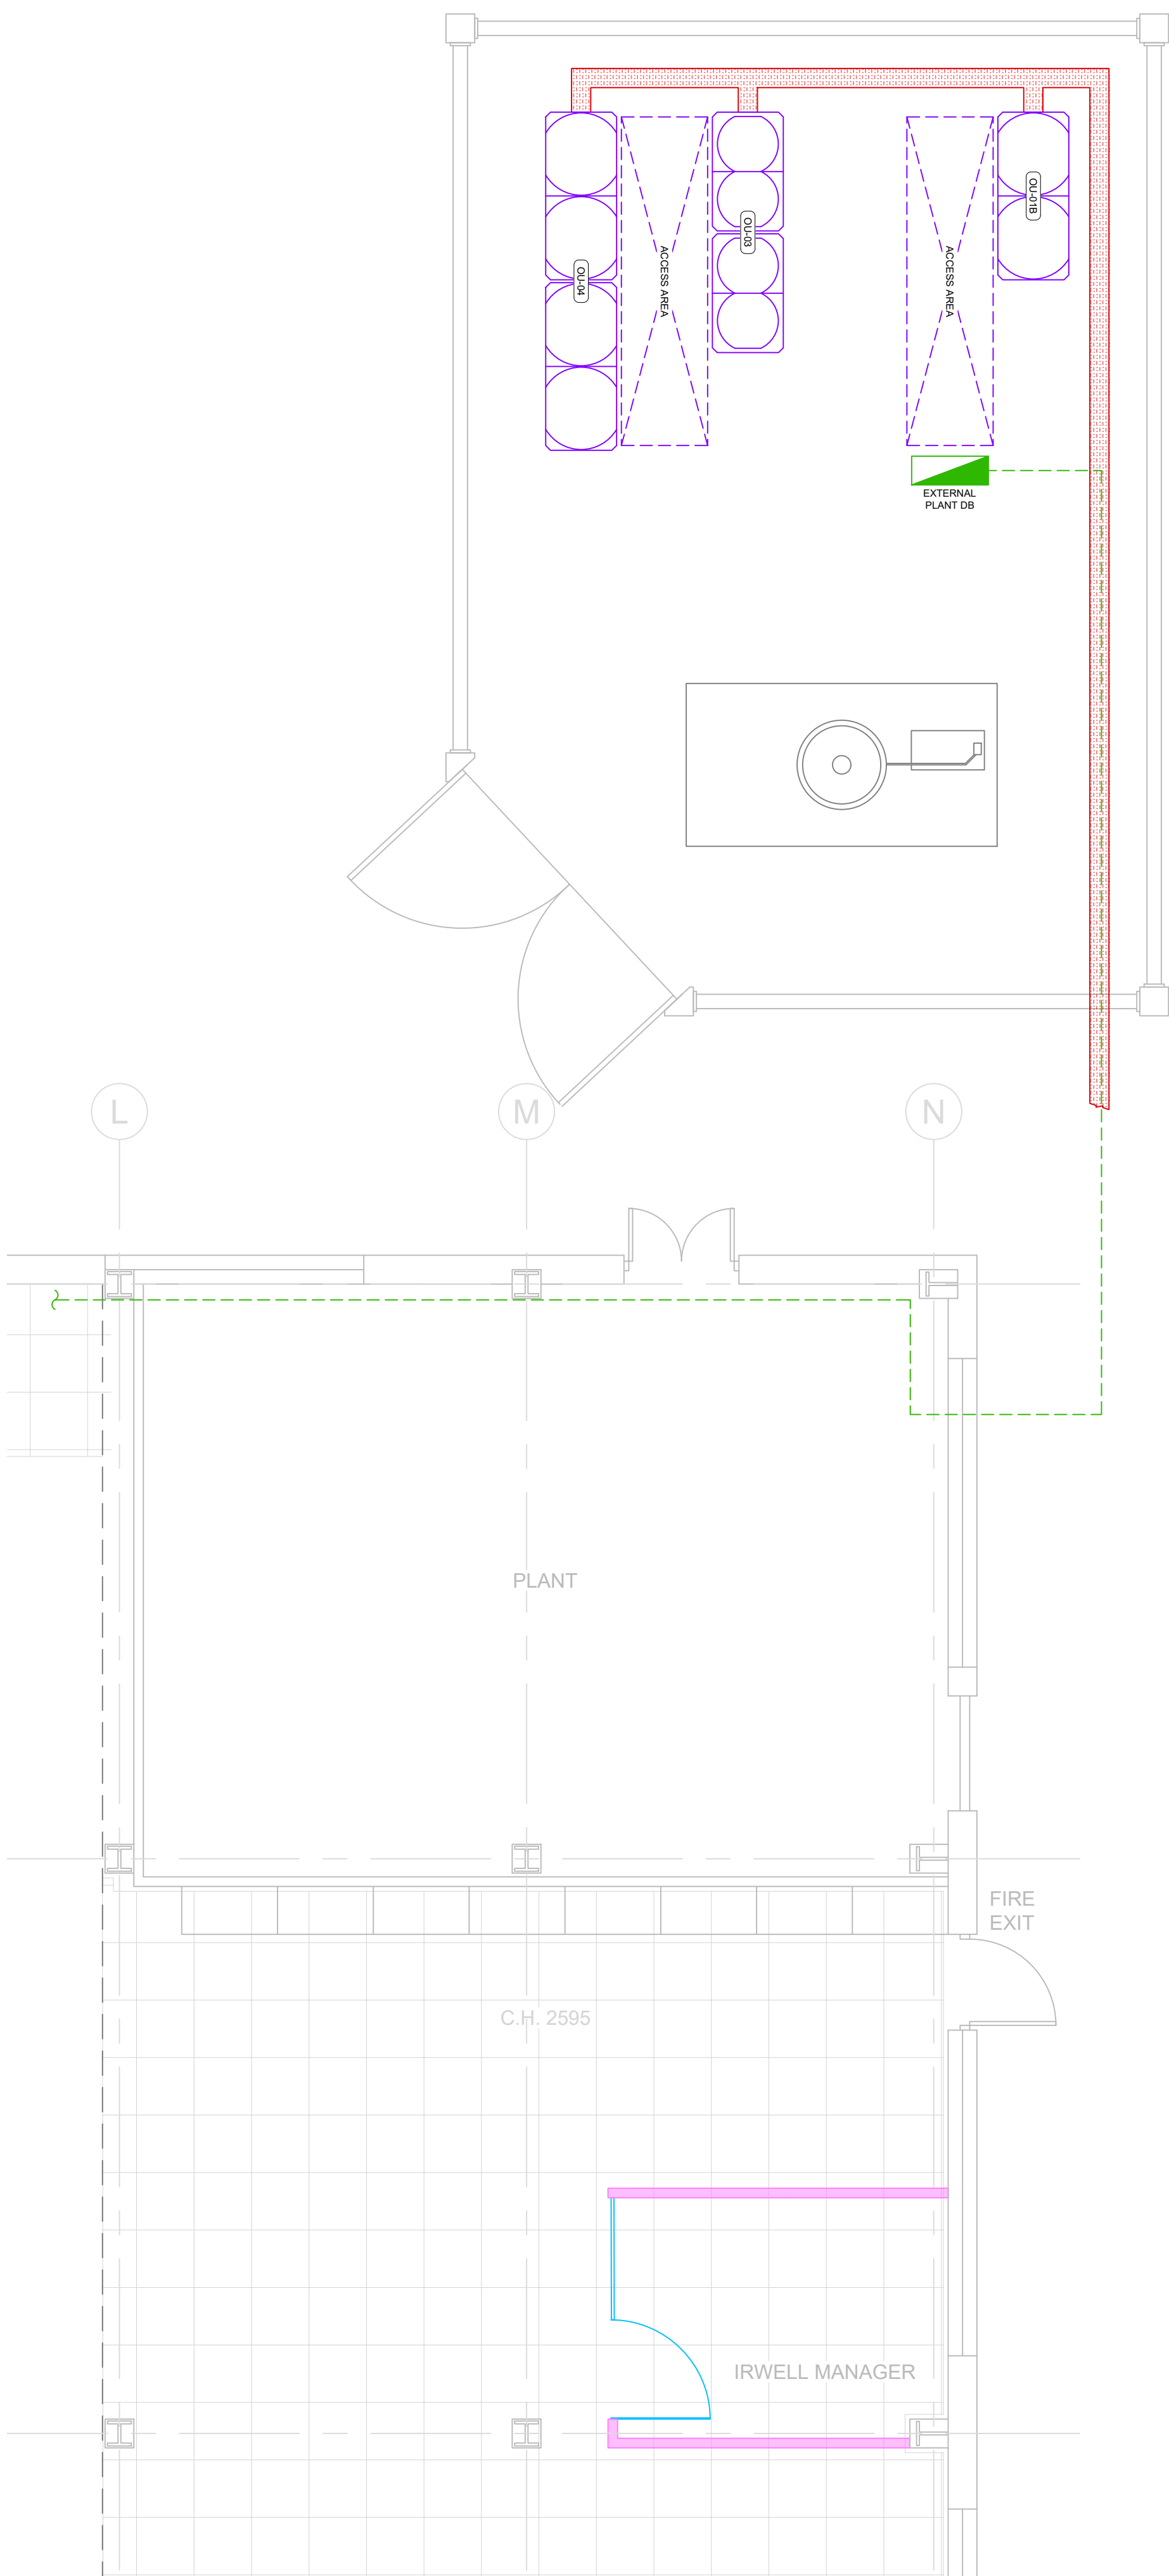
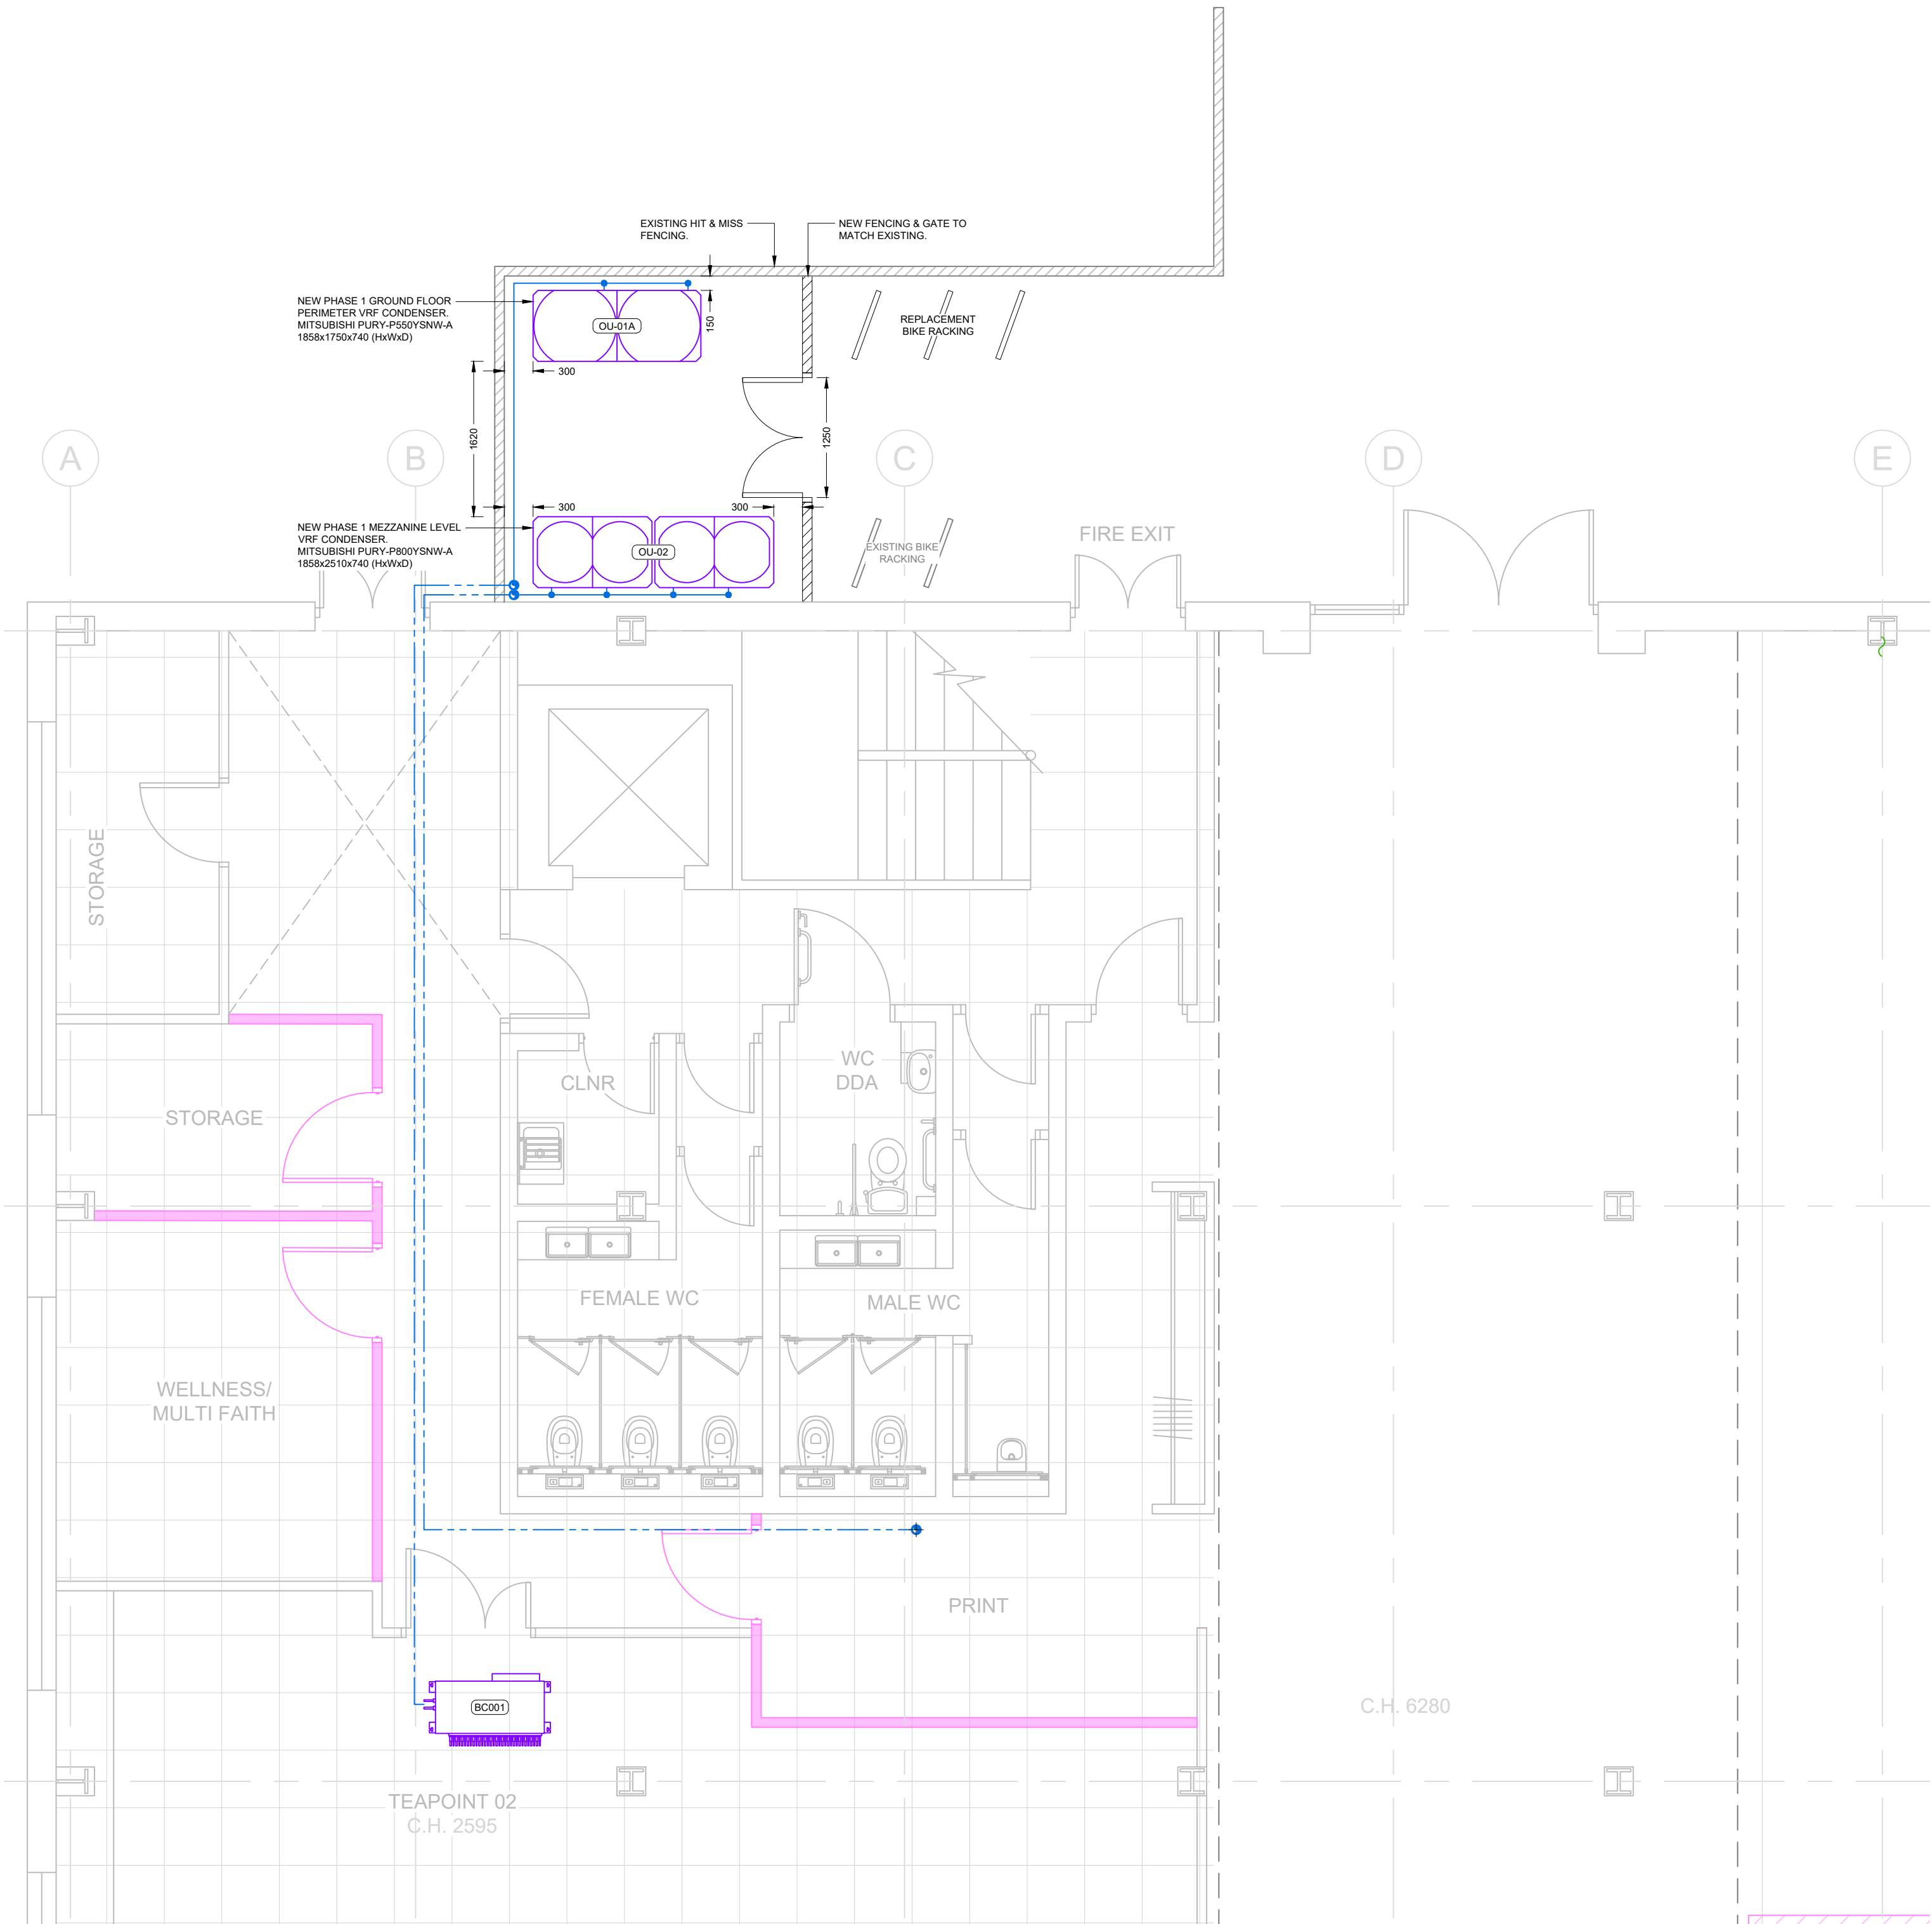


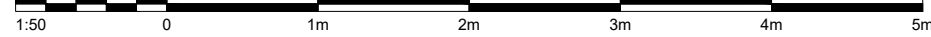

LEGEND:

- PROPOSED MECHANICAL EQUIPMENT
- PROPOSED CONTAINMENT ROUTE
- EXISTING SERVICES
- ITEMS TO BE STRIPPED OUT

REV	DESCRIPTION	DATE
P01	PRELIMINARY ISSUE	27.10.2023
P02	CONDENSER OLI-01 ARRANGEMENT REVISED. LAYOUT REARRANGED FOR CLARITY. NEW FENCING ADDED.	30.10.2023
P03	CONDENSER ARRANGEMENT REVISED.	03.11.2023

DRAWING STATUS

PRELIMINARY



Unit 4a
Zebra Court
Greenside Way
Manchester
M24 1UN

0161 655 0290
info@pulseprojectsolutions.com
www.pulseprojectsolutions.com

PROJECT MANAGER LEVI STONE	DESIGN JORDAN TAYLOR
SCALE @A1 1:50	DRAWN BY JORDAN TAYLOR
DATE 27.10.2023	

PROJECT
CRONER HOUSE
WHATFIELD WAY
HINCKLEY
LEICESTERSHIRE
LE10 1YG

DRAWING TITLE
EXTERNAL CONDENSER COMPOUND
SHEET 2 OF 2

DRAWING NO. P2327-PPS-XX-EX-DR-M-5602	REV P03
--	------------